



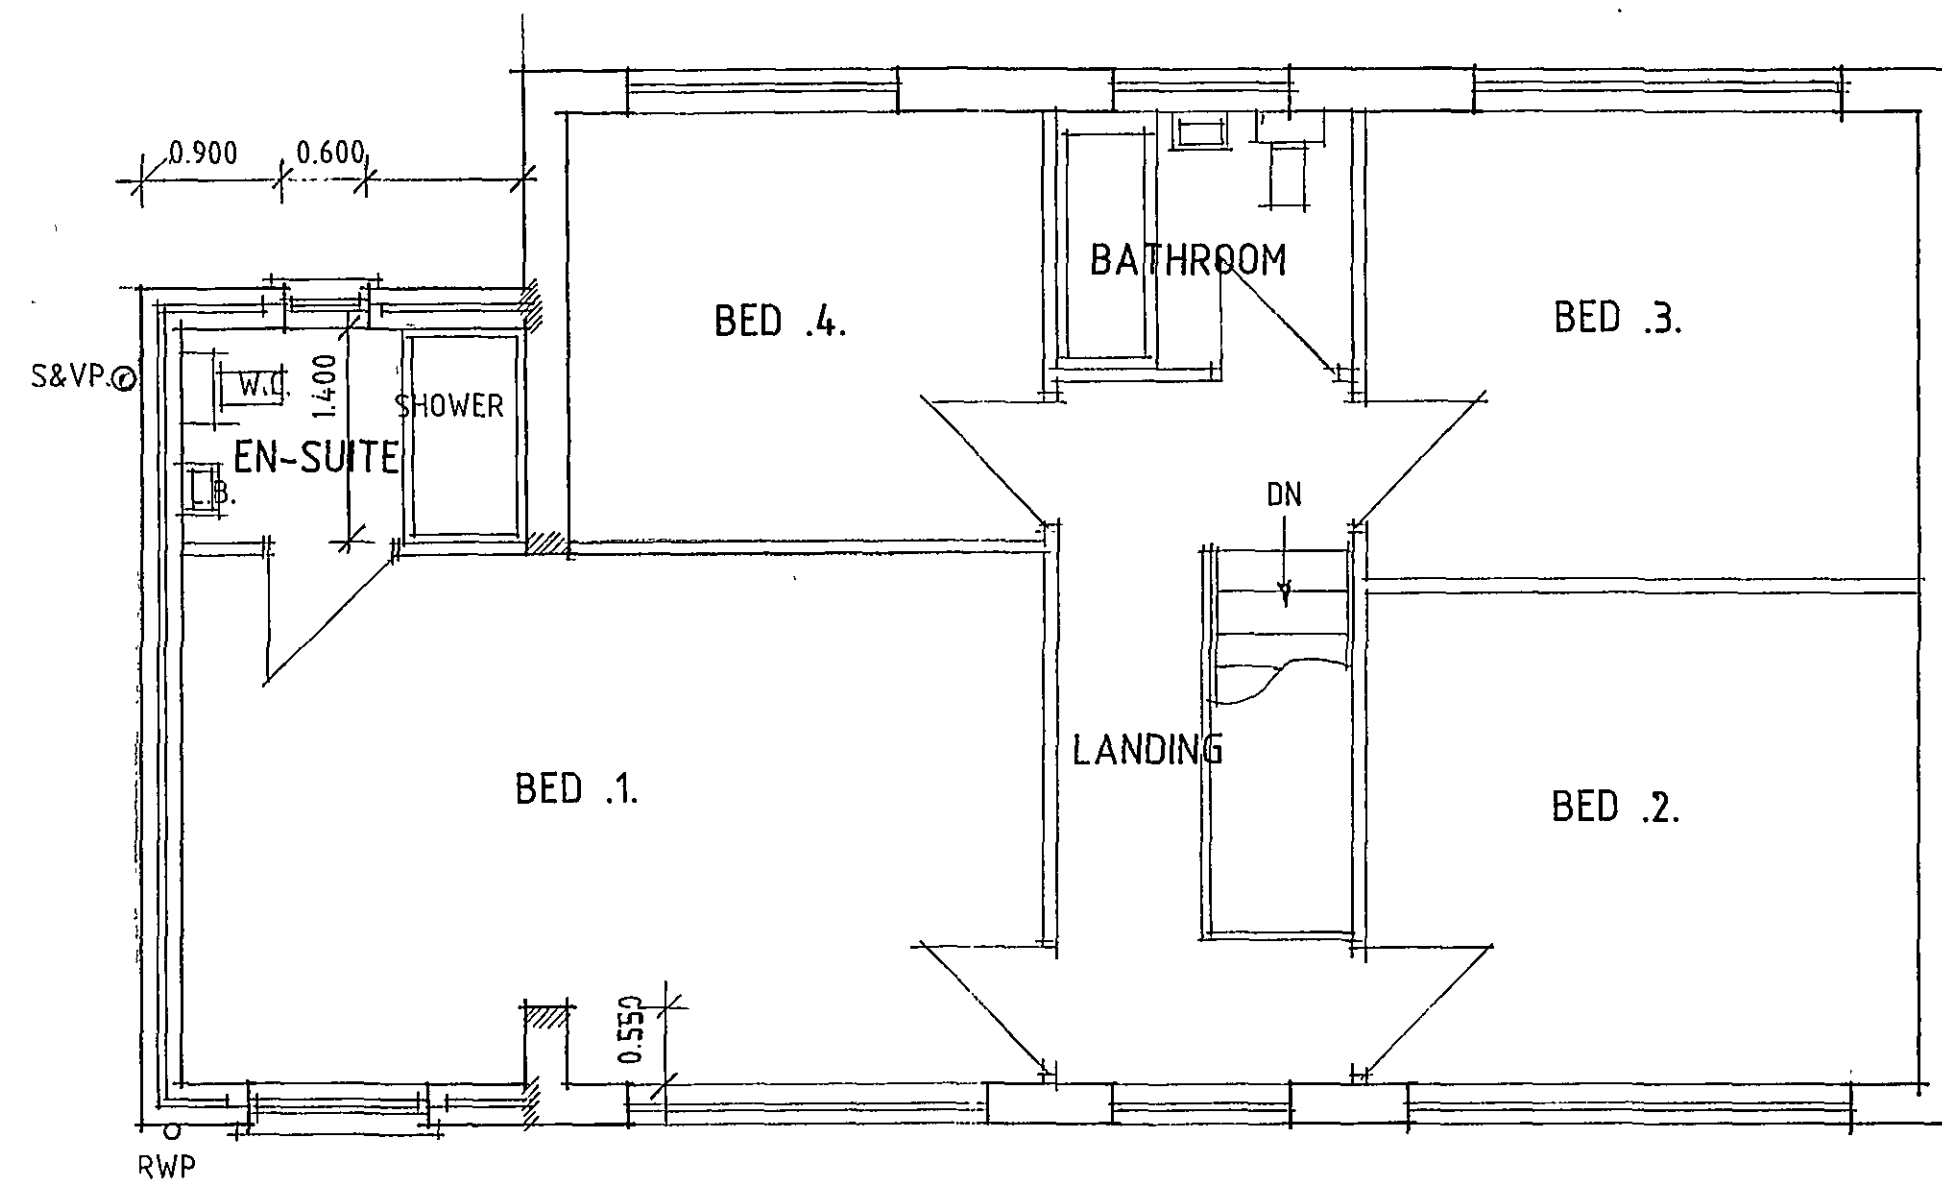


FIRST FLOOR PLAN

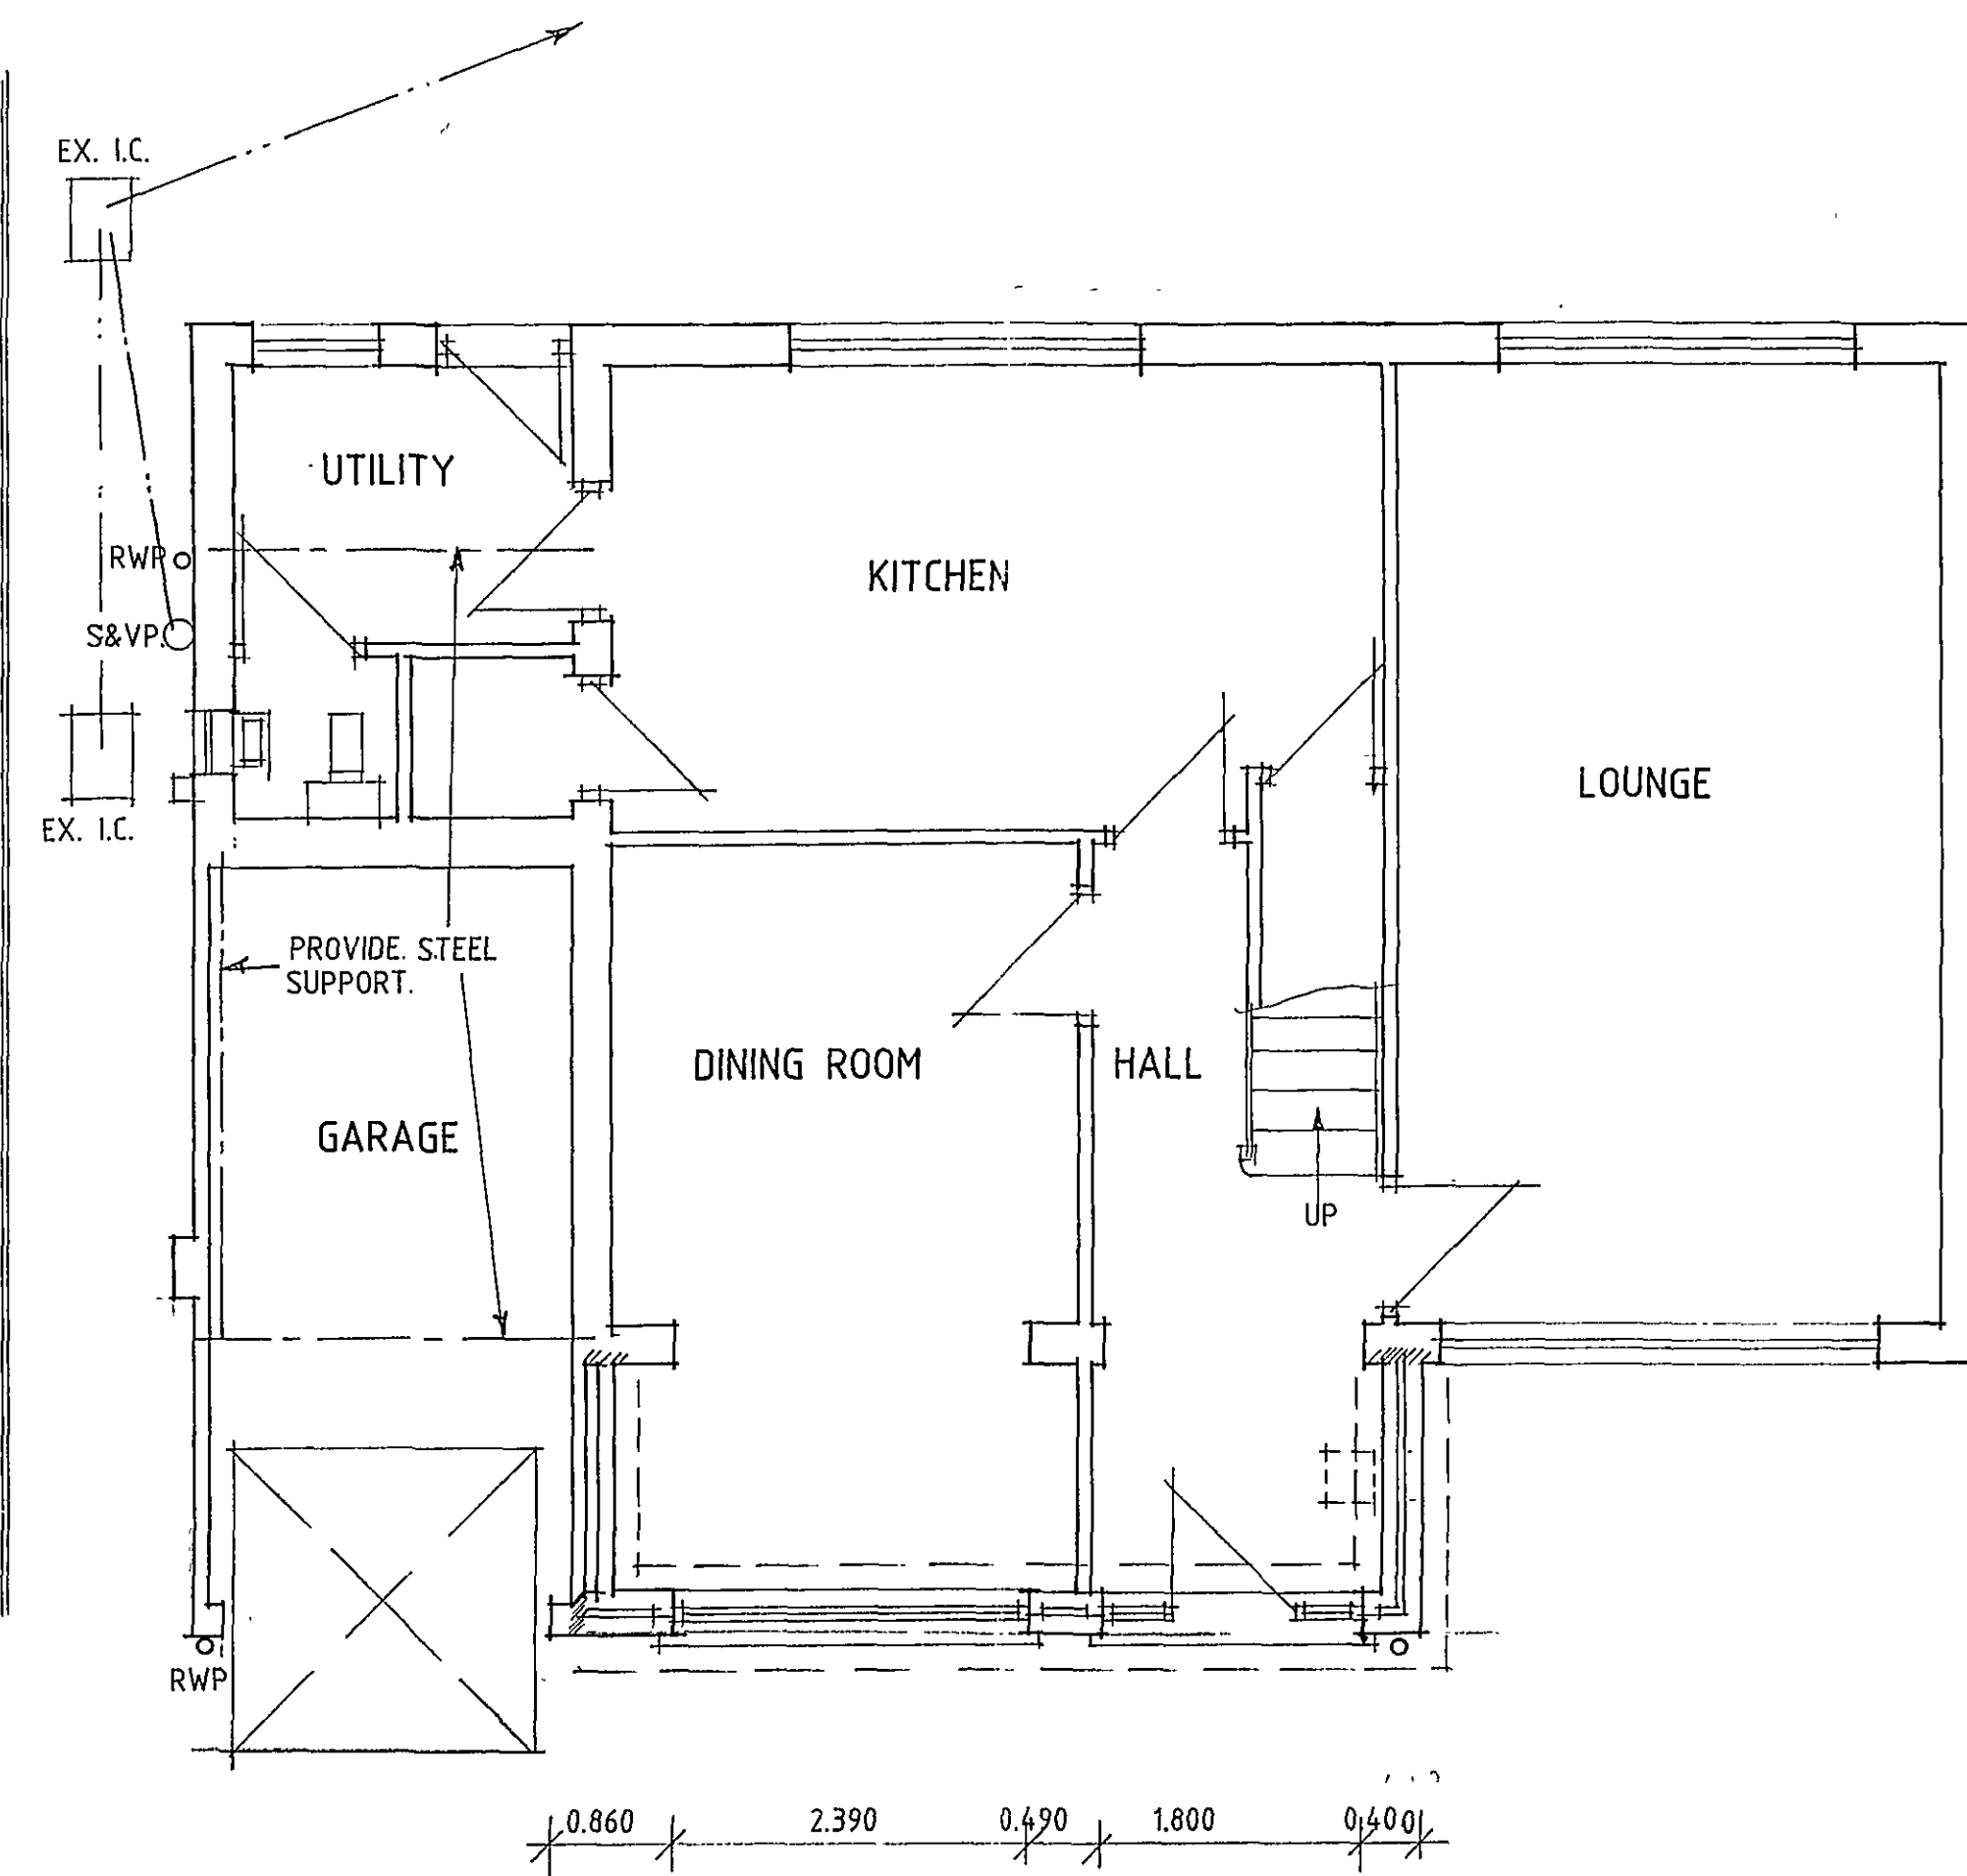


GROUND FLOOR PLAN




FRONT

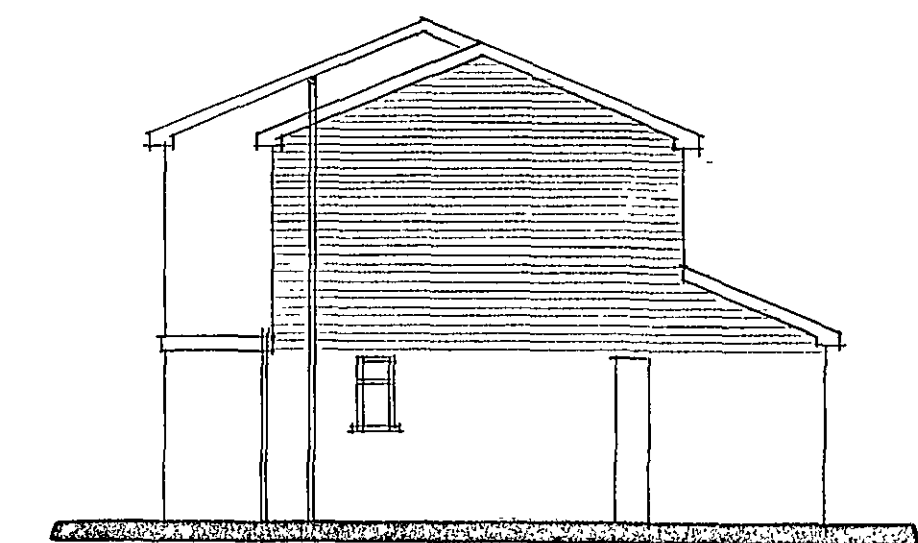

SIDE

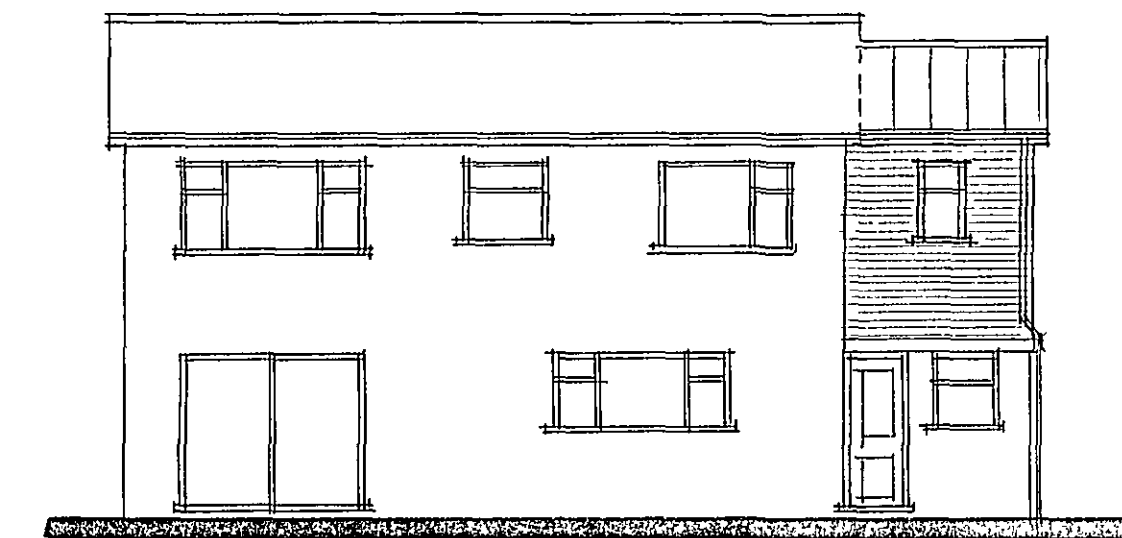

REAR

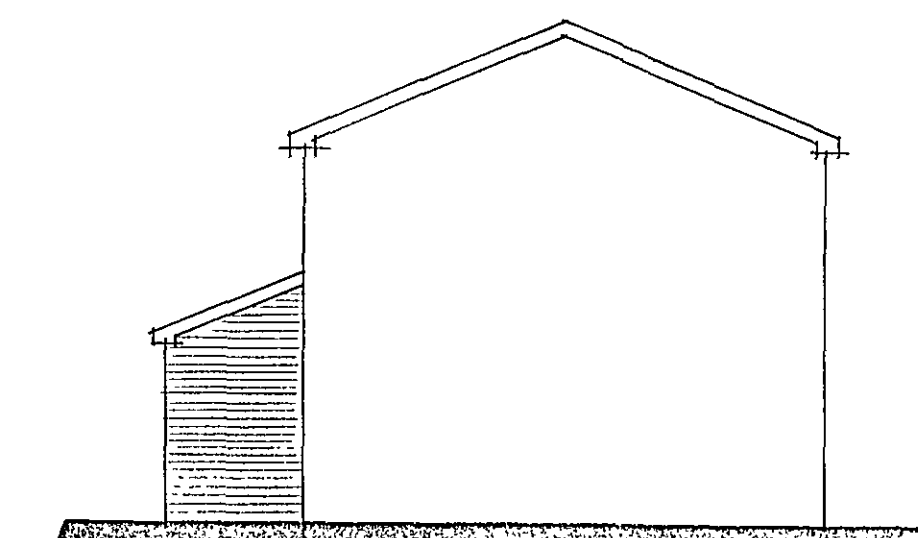

SIDE

SHDC
Planning & Development
23 MAR 2007
Ref: 0370/07

Status
CONSULTANTS IN ARCHITECTURE & PLANNING

PROPOSED EXTENSIONS AT
79 BOSTON ROAD, HOLBEACH
FOR

MR. & MRS. R. BROOKER.

DETERMINED
PLAN

1:50 1:100 FB07-003/1
MARCH-07 B.GILHAM.

2 Edinburgh Walk, Holbeach,
Spalding, Lincs. PE12 7AP
Tel: 01406 421363 Fax: 01406 490702