

Erection of Garage | Woodhouse Farm House | Hurn Road | Holbeach Hurn

Ordnance Plan Drawing


Exclusion: Ryland Design Are
NOT Principal Designer
Unless Appointed Otherwise



This Drawing is the property of Ryland Design. Copyright is reserved by them and the Drawing is issued on the condition that it is not copied, reproduced, retained or disclosed to any unauthorised person either wholly or in part without the written consent of Ryland Design.

Notes

1. All dimensions to be verified on site prior to any fabrication or site works being commenced.
2. Any discrepancies to be reported to Ryland Design before any work is put in hand.
3. Do not scale from this Drawing, use figured dimensions only, contractors are responsible for taking and checking all site dimensions.
4. All dimensions are in millimetres unless stated otherwise.
5. This Drawing is to be read in conjunction with relevant Consultant and Specialists Drawings.
6. This Drawing is to be read in conjunction with Drawing Nos.

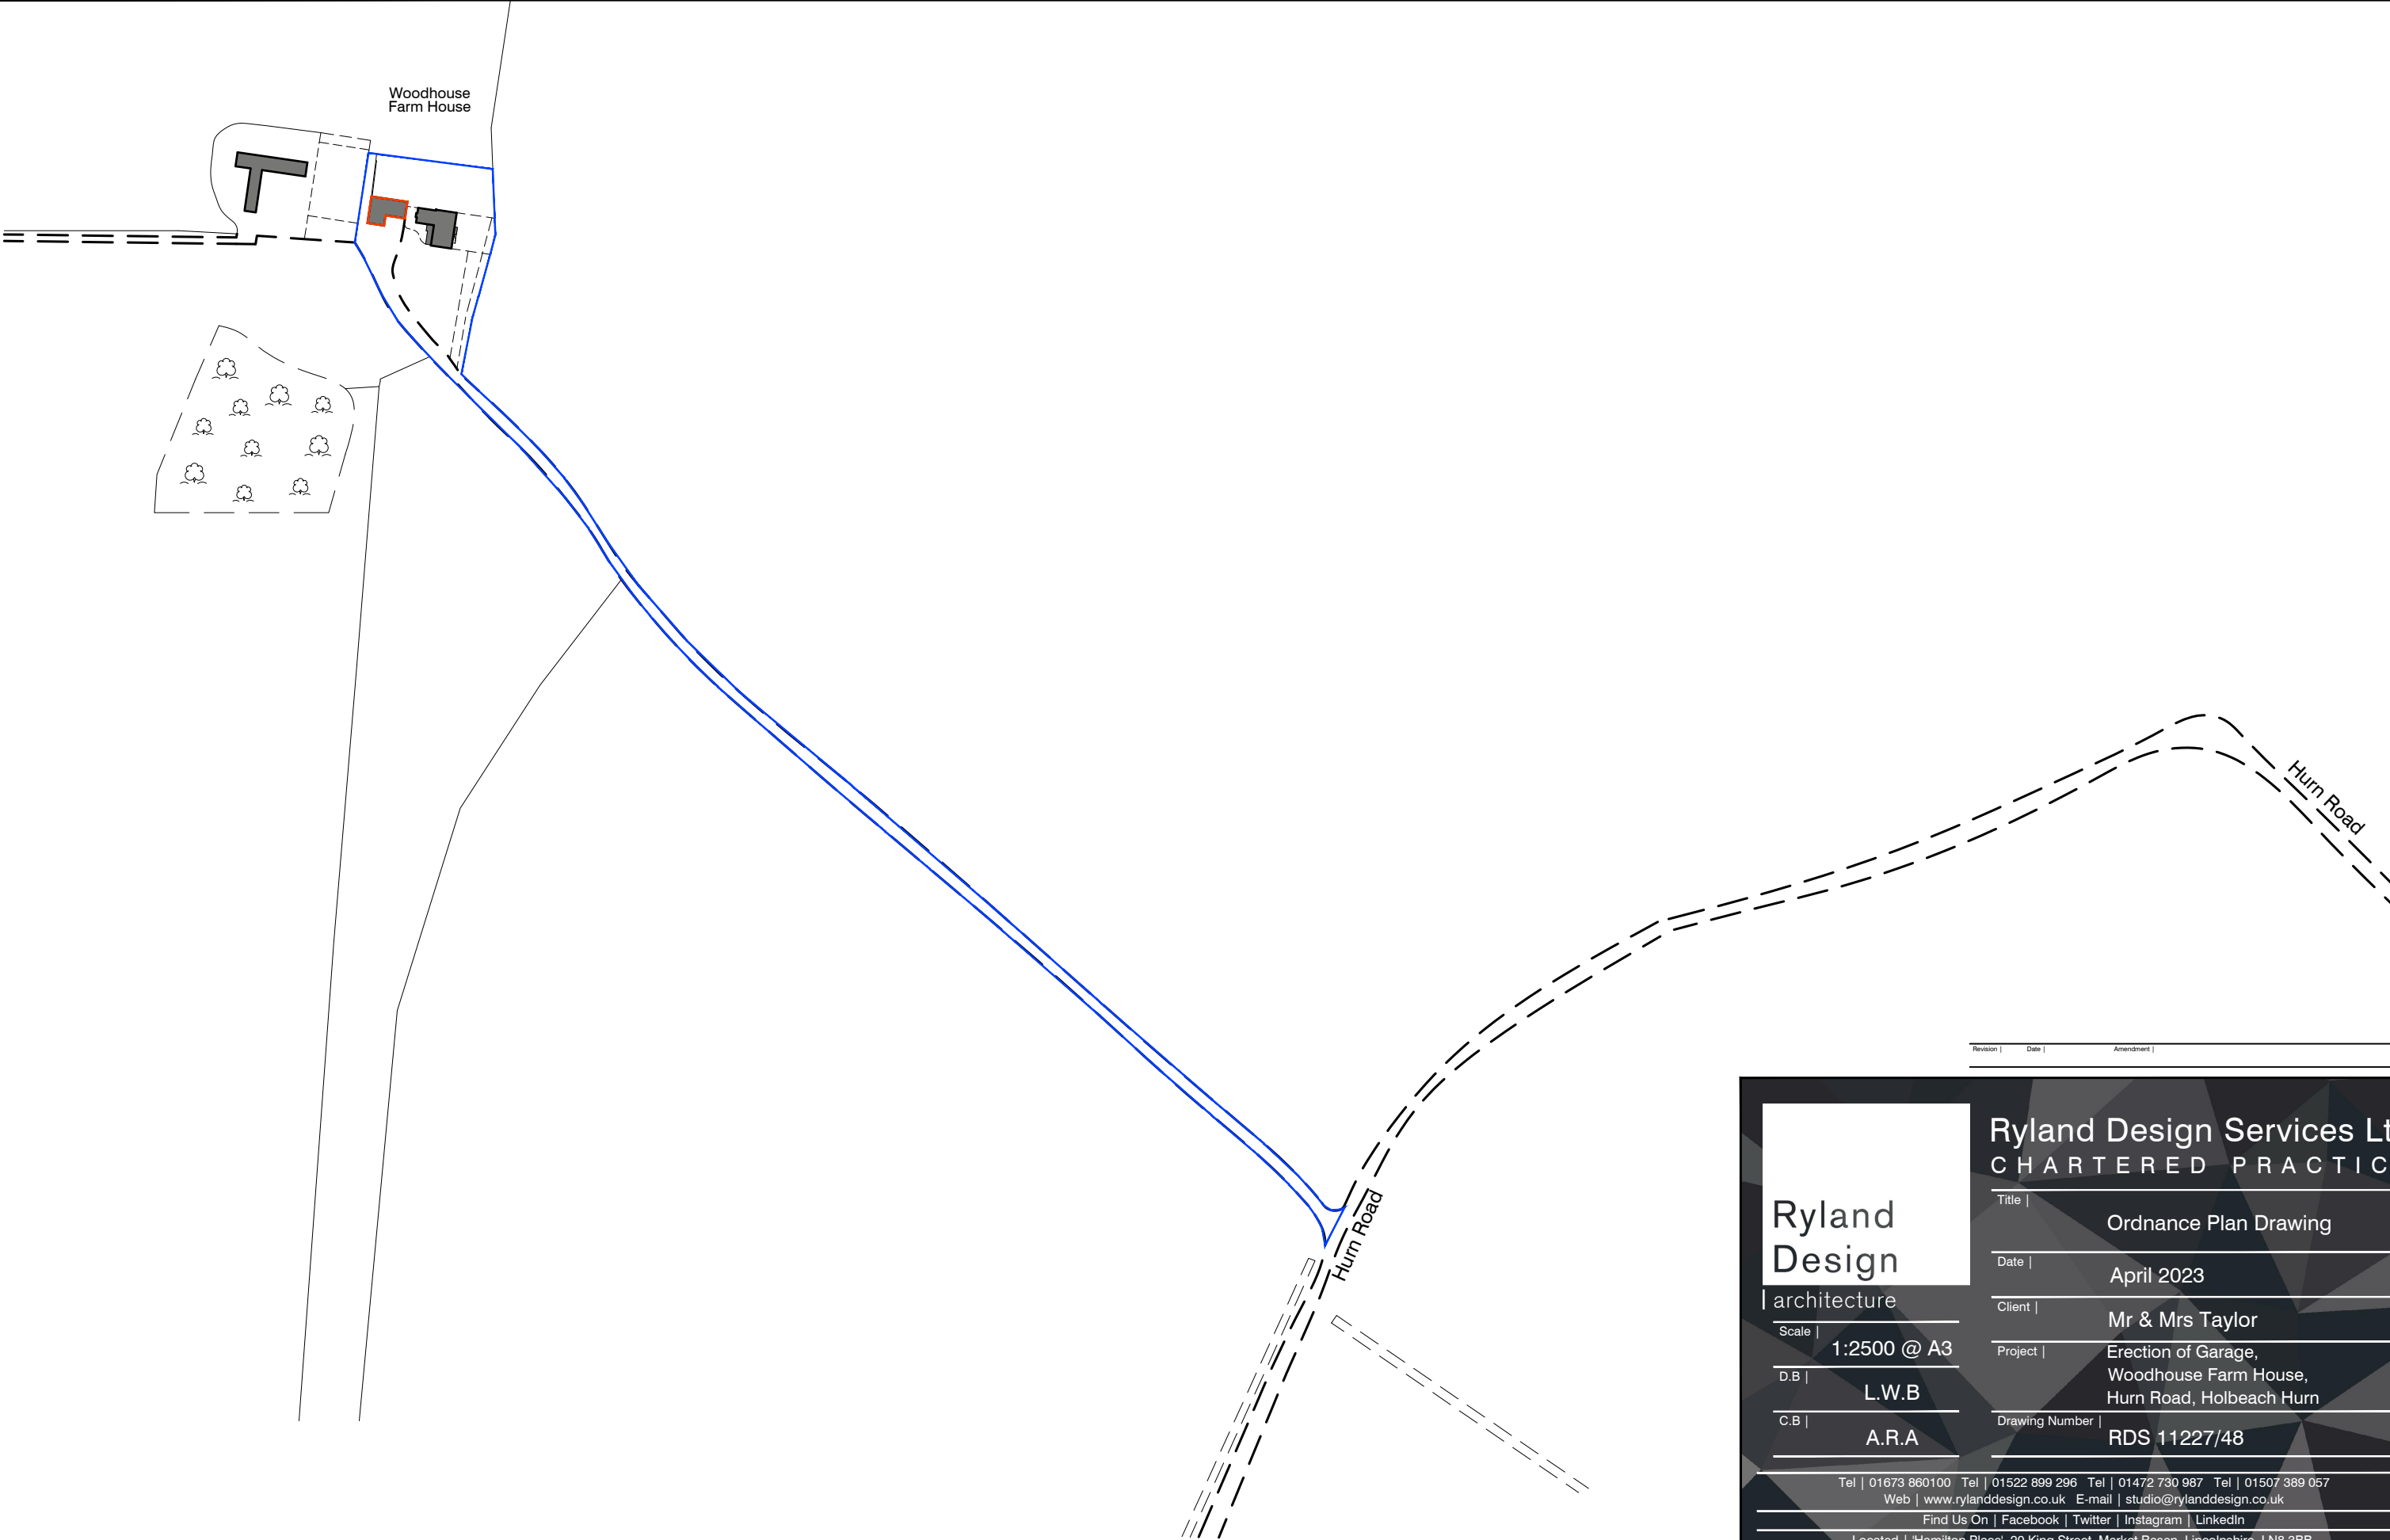

Scale | 1:2500 @ A3
D.B | L.W.B
C.B | A.R.A

Ryland Design Services Ltd CHARTERED PRACTICE

Title	Ordnance Plan Drawing
Date	April 2023
Client	Mr & Mrs Taylor
Project	Erection of Garage, Woodhouse Farm House, Hurn Road, Holbeach Hurn
Drawing Number	RDS 11227/48

Tel | 01673 860100 Tel | 01522 899 296 Tel | 01472 730 987 Tel | 01507 389 057
Web | www.rylanddesign.co.uk E-mail | studio@rylanddesign.co.uk
Find Us On | Facebook | Twitter | Instagram | LinkedIn
Located | 'Hamilton Place', 20 King Street, Market Rasen, Lincolnshire, LN8 3BB.
Pavilion Way, New Waltham, Grimsby, DN36 4WT.