SOUTH HOLLAND DISTRICT COUNCIL

Application no: H09/0377/93

Applicant: Lincolnshire County Council
County Offices
Newlands
Lincoln
LN1 1YQ

Agent: Mr J V Brogan
Area Youth Worker
Holbeach Youth Centre
Boston Road
Holbeach, Lincs, PE12 7LR

Description: Erection of satellite dish

Location: Holbeach Youth Centre
Boston Road
Holbeach
Spalding

Type: FULL

Date received: 26-APR-93

07-MAY-93

Dear Sir/Madam

TOWN AND COUNTRY PLANNING (GENERAL DEVELOPMENT) ORDER 1988

NOTICE OF PERMITTED DEVELOPMENT

It appears that by virtue of the above Order the proposed development is deemed to be permitted and further planning permission is not therefore required. No further action will therefore be taken on your application and any fee paid will be refunded as soon as possible.

You should be aware however that approval under the Building Regulations may still be required.

Yours faithfully

Director of Planning and Building Control Services


BRIAN SMITH Dip TP MRTPI Director of Planning & Building Control Services

Planning & Building Control Department, Council Offices, Priory Road, Spalding, Lincolnshire. PE11 2XE (Tel: 0775 761161)

Based upon typical site conditions related to the area. No responsibility can be accepted for abnormal conditions which may be discovered during construction unless reported to the Architects so that design amendments may be considered. Site soil surveys are recommended in respect of foundations to establish specific site conditions before foundation work is undertaken.

revision *d.*

SOUTH HOLLAND D.C.
PLAN DEPT.
26 APR 1993
REF 0377/93

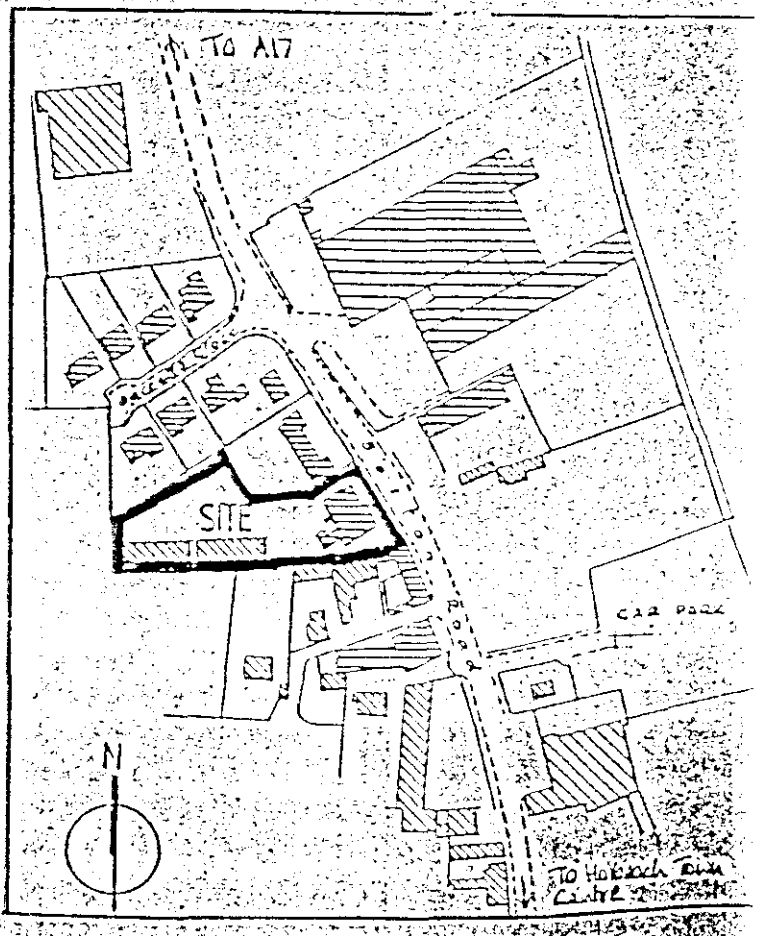

LOCATION PLAN (1:2500)

FOUR COPIES REQUIRED

PLANNING APPLICATION

For office use only

Application No. H09/0377/93

Date Registered 20 APR 1993

1. Please complete in block letters

NAME AND ADDRESS OF APPLICANT

LINCOLNSHIRE COUNTY COUNCIL
COUNTY OFFICES,
NEWLAND,
LINCOLN
LN1 1YQ

Tel. No. 0522 552222

NAME AND ADDRESS OF AGENT

(if form completed by agent)

MR J. V. BROGAN,
AREA YOUTH WORKER
HOLBEACH YOUTH CENTRE,
BOSTON ROAD, HOLBEACH,
SPALDING, LINCS PE12 7LR

Tel. No. 0406 22305
(Personal contact name)

Please complete in block letters

FULL POSTAL ADDRESS OF THE APPLICATION SITE

HOLBEACH YOUTH CENTRE,
BOSTON ROAD, HOLBEACH,
SPALDING, LINCS. PE12 7LR

Please complete in block letters

DESCRIPTION OF PROPOSED DEVELOPMENT

ERECTION OF SATELLITE DISH

Please complete — I attach
* Four copies of all plans
* an ownership certificate (see back page)
* a fee of £60.00 — If you consider no fee is payable include a written explanation instead.

Signed... Date 20 April 1993 — Previous application No.

Please tick **one** box and answer the extra questions under that section.

2. **TYPE OF APPLICATION**

(✓)

This is a **full** application for change of use and/or new building works [✓] ➡ Now complete Parts 3, 4 and 5 and an Ownership Certificates

or This is an **outline** application [ ]

Please state Site Area (Hectares)

Please tick **any** box where you are including details which you wish to be considered as part of this application.

Siting [ ] Design [ ] External Appearance [ ]

Means of Access [ ] Landscaping [ ]

Now complete Parts 3 and 5 and an Ownership Certificate.

or This is a **reserved matters** application. [ ]

A. Please state Reference Number of outline permission.
B. Please state which reserved matters are dealt with in this application.
Now complete Part 4 only

or This is an application for **renewal** of temporary permission or ***continuation*** *without complying with planning condition.* [ ]

A. Please state reference Number of previous permission
B. Please state Condition Number referred to
Now complete an Ownership Certificate

or This is an application for **modification** of a condition on a planning permission which has not yet been implemented. [ ]

A. Please state Reference Number of pervious permission
B. Please state Condition Number referred to
C. Please state variation required
Now complete an Ownership Certificate.

TYPE OF DEVELOPMENT

3. A. Please state whether the proposal involves:- (Tick one or more boxes)

		If so, how many:
(i) New Dwellings		
(ii) Other new building(s)		
(iii) Alterations or extension	✓	
(iv) Change of use		

4. A. If building works are proposed, please state extra floor space to be created: — sq. metres

B. Please state size of any new structure:- (a) max. height: — metres
(b) max. length: — metres
(c) max. width: — metres

C. Please state type and colour of materials for facing external walls: SEE DRAWING

D. Please state type and colour of roofing materials.

E. Has a survey of the site been undertaken? State Yes or No

5. GENERAL INFORMATION Please complete each section

EXISTING USES
Please state existing or, if vacant, the last use(s) of site. HOLBEACH YOUTH CENTRE

ACCESS TO ROADS (VEHICULAR AND PEDESTRIAN) *Please tick one box*

A. There will be **no** new access to a public road and **no** alteration to any existing access to a public road

or

B. There will be a new or altered access to a public road ➡ If so, name of road:
Will there be—
Individual access(es)
New estate road

C. What provision will be made for garages or parking within the site?

TREES Please tick **one** box

A. The proposal does **not** involve the felling of any trees

B. The proposal does involve the felling of one or more trees ➡ If so, please show details on plans.

DRAINAGE Please complete

A. Please state how surface water will be disposed of

B. For estate developments, please state how highway surface water will be disposed of — NON EXISTENT.

C. Please state whether a land drain will be affected

D. Foul sewerage will be disposed of to:
Mains sewer Cesspool Septic tank

PLEASE COMPLETE IN ALL CASES

	State Yes or No	
The proposal is in connection with agriculture	NO	➡ If so, **please give details in Part 6**
The proposal affects a listed building	NO	
The proposal affects a public right of way	NO	
The proposal is known to affect contaminated or filled land	NO	
The proposal is for industrial, warehousing, offices, shopping or similar commercial purposes.	NO	➡ If so, **please complete Part 7**
In cases where a statutory consultation will be required, please state whether you have sent a copy of the application to the consultee yourself. If yes, please give date sent.		➡ Date: Consultee(s)
Is this application related to a previous submission?	NO	➡ Application No.

6. ANY OTHER INFORMATION Please add any details you wish in support of your application.

Continue on separate sheet if necessary.

OWNERSHIP CERTIFICATES

PLEASE COMPLETE ALL THREE SECTIONS.

1. **APPLICANT'S INTEREST** Please state interest in site (e.g. owner, prosp. purchaser) (Please remember to indicate on the location plan any other land under your control).	OWNER

2. OWNERSHIP OF THE SITE

This certificate is to make sure that the owners of land are aware of applications made on it.

If the applicant is the **sole owner of the whole site,** complete **Certificate A.**
In **any other case** (i.e. if the applicant is a prospective purchaser, or a tenant, or a joint owner, or the sole owner of only part of the site) then you must give notice to all other owners, and complete **Certificate B.**
(An "owner" is a person having a freehold interest, or having a leasehold interest where seven years or more remains unexpired). If you are unable to trace the owner, please contact the Planning Office as a different certificate will be required.

Certificate A Nobody except the applicant was an owner of any part of the land to which the application relates at the beginning of the period of 21 days ending with the date of the accompanying application.

Signed ..... (~~Applicant~~ / Agent) Date 20 April 1993

Certificate B The applicant has given the required notice to everyone else who were owners of any part of the land to which the application relates at the beginning of the period of 21 days ending with the date of the accompanying application.
Owner's Name:
Address of owner at which notice was served: State Date notice served:

Signed ..... (Applicant / Agent) Date .....

3. AGRICULTURAL HOLDINGS CERTIFICATE

If the land is not in agricultural use complete Certificate 1.
If the land is agricultural, but farmed by the owner and there is no agricultural tenant, complete Certificate 1.
If the site does relate to an agricultural holding, you must give notice to the tenant, and complete Certificate 2. If you are the sole agricultural tenant yourself, sign certificate 2 but insert 'not applicable' in the tenant details.

Certificate 1 None of the land to which the application relates is or is part of any agricultural holding.

Signed ..... (~~Applicant~~ / Agent) Date 20 April 93

Certificate 2 The applicant has given the required notice to every other person who, at the beginning of the period of 21 days ending with the date of the application, was a tenant of an agricultural holding on all or part of the land to which the application relates.
Tenant's Name:
Address of tenant at which notice was served: State Date notice served:

Signed ..... (Applicant / Agent) Date .....

APPLICATION ASSESSMENT

Note or Case Officer

Site Inspection

Accuracy :
Neighbours :
Boundaries :
Site Features :

Inspected by
Date

Site Notice posted by
Date
Expiry

Individual Resident Notices required:

Addresses to be sent to –

Addresses delivered to –

Case Officer Conclusions

RECOMMENDATION

COMMITTEE

Departure from Policy .....

Ward Member request .....

Recommend approval against material objection .....

Other circumstances viz: .....

Change to Committee recorded:

Decision confirmed as agenda:

Conditions/Reasons (cont overleaf)

PD

per JB.

DELEGATED/Non-Det

Case Officer Recommendation

Approve (or equiv)

Refuse (or equiv)

Signed ..... Date.....

Notes:

☐ Disabled
☐ Prev conditions
☐ Amended plans –
Dwg no:
Received:

DC INSTRUCTION SHEET

APPLICATION REF:

Directions

Art 7 (Outlines)

☐ RM checklist

	Sit	Des	Ext	Acc	Land
Previous					
Current					
Required					

Reg 4 Scale drawing.... Highway S/W.... Agric appraisal....

☐ Non Std

Precise details: DETAILS OF THE EXACT DIMENSIONS OF THE PROPOSED SATELLITE DISH, COLOUR AND MATERIALS.

Direction authorised by Senior Officer.. Date.....

Revalidation after Direction

Information satisfactory Signed..... Date.....

Valid date:

Amended description

Reconsultations:

All.....
Specified:

Unsatisfactory –
Further direction:
Signed.....
Senior Off.....

Precise details:

Consultation/Publicity Required

	Publicity:	Consultations:	
Departure	.....	County	.....
Setting of LB	.....	E Heritage	.....
Public Right of Way	.....	Societies	.....
Discretionary	.....		

Extra Consultations:

Transport	D/Transp A15	..... *	
	D/Transp A18	.....	
	B Rail	.....	
Environment	Env Services	.....	
	NRA	.....	
	Env Assess	..... G *	Specify:
Conservation	LB Demolish	..... G *	Standard
	Eng Heritage	.....	
	Archaeology	..... G	Specify:
	Consultant	.....	
	Other	.....	Specify:
Hazards	HSC Group	..... G *	Standard
	Specific	..... G	Specify:
Other		.....	Specify:

Note
* Longer expiry
G Group available

Case Officer JOHN BLACKWOOD

Senior Officer Confirmed ..... Date..... Recorded DC....

ADMIN RECORD SHEET

Initial

Submitted Fee £60.

Receipt No P2583

Date first Rec'd 26 APR 1993

Registration

Reference H09/0377/93

Cross-Ref N/A.

Date 27-APR-93 AB

Validation

TYPE FULL

Site area
No of dwellings
Floorspace

Earlier permission – Ref:
New/Redevelop/Use/Ext/Alt/Works

Description to be recorded

Invalid

Site plans ☐
Certificate ☐

Fee ☐
Fee (not free) ☐

Inaccurate ☐
Incomplete ☐
Unclear ☐

Fees

Correct fee £60.

Nil fee ☐
Discounted ☐

Previous app – ref:
Type of app
Reason:

PD.

Additional £
Refund £ 60

Receipt No
Voucher No

Date
Date MAY 93.

Information

Index sheet [illegible] OS Plots
Grid ref 5 39 7703 29050

Ward J Parish HOUGHTON

Inside IBD YES Inside LP area NO

Constraints:

CA Cons Area ☐
LB Listed – Grade: ☐
ARC Archaeology ☐
AM Ancient Mon ☐
SSI Special Int ☐

TR Rural ☐
BP TR proposed 67m ☐
LC Level Cross ☐
FP Footpath ☐
TPO Tree Pres ☐

Hazards –
HAZ Site ☐
AIR Safeguard ☐
LIN Elect ☐
PIP Pipe ☐
CON Waste/contamin ☐

Linked to site Ref ☐
Dist Bound

Linked to property Ref ☐
Other:
0065792

Planning Records:
Earlier apps

724/89 422/92
513/85 1041/92
1209/89
576/92
731/86
574/84
739/83
731/83
513/83
512/83
[illegible]/90

B Reg Records:
Already submitted – Ref:
Request needed
Requested

BRIAN SMITH Dip TP MRTPI
Director of Planning & Building Control Services
Planning & Building Control Department,
Council Offices,
Priory Road, Spalding,
Lincolnshire. PE11 2XE

Telephone: (0775) 761161
Fax: (0775) 710772


SOUTH HOLLAND DISTRICT COUNCIL

Application no: H09/0377/93

Applicant: Lincolnshire County Council
County Offices
Newlands
Lincoln
LN1 1YQ

Agent: Mr J V Brogan
Area Youth Worker
Holbeach Youth Centre
Boston Road
Holbeach, Lincs, PE12 7LR

Description: Erection of satellite dish

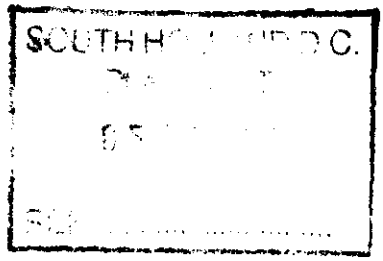

Location: Holbeach Youth Centre
Boston Road
Holbeach
Spalding

Type: FULL

Date received: 26-APR-93

30-APR-93

Dear Sir/Madam

TOWN AND COUNTRY PLANNING ACT 1990
REQUIREMENT FOR ADDITIONAL INFORMATION ETC

Your submission for the above has been received, but I regret that it cannot be dealt with as it stands.

The Council is of the opinion that the information contained in the application is insufficient to enable the Authority to determine it, and under the provisions of Regulation 4 of the Town and Country Planning (Applications) Regulations 1988, you are therefore requested to supply the following:
Please supply details of the exact dimensions of the proposed satellite dish, colour and materials.

Please return one copy of this letter with your reply to enable me to deal with this application without further delay.
If you have been sent a Notice of Receipt, the time limit for determining the application should be ignored as this will have to be recalculated from the date when I receive the above. If you wish to contact the department at any time, the officer dealing with the application at present is J BLACKLOCK

Yours faithfully

Principal Planning Officer

BRIAN SMITH Dip TP MRTPI
Director of Planning & Building Control Services
Planning & Building Control Department,
Council Offices,
Priory Road, Spalding,
Lincolnshire. PE11 2XE

Telephone: (0775) 761161
Fax: (0775) 710772

SOUTH HOLLAND DISTRICT COUNCIL

VAT Reg No 121 5277 01

OFFICIAL RECEIPT - APPLICATION FEES

Receipt No : P2583
Date received : 26-APR-93

Received from

Holbeach & District Youth Cnt.

Address

Boston Road
Holbeach
Spalding

Fee paid	£	60.00
VAT	£	0.00
Total received	£	60.00

Cash/Cheque : Cheque

Signed.....K. Lowe.....
(Authorised Collector)

BRIAN SMITH Dip TP MRTPI
Director of Planning & Building Control Services
Planning & Building Control Department,
Council Offices,
Priory Road, Spalding,
Lincolnshire. PE11 2XE

Telephone: (0775) 761161
Fax: (0775) 710772

SOUTH HOLLAND DISTRICT COUNCIL

Application no: H09/0377/93

Applicant: Lincolnshire County Council
County Offices
Newlands
Lincoln
LN1 1YQ

Agent: Mr J V Brogan
Area Youth Worker
Holbeach Youth Centre
Boston Road
Holbeach, Lincs, PE12 7LR

Description: Erection of satellite dish

Location: Holbeach Youth Centre
Boston Road
Holbeach
Spalding

Type: FULL

Date received: 26-APR-93

30-APR-93

Dear Sir/Madam

TOWN AND COUNTRY PLANNING ACT 1990
REQUIREMENT FOR ADDITIONAL INFORMATION ETC

Your submission for the above has been received, but I regret that it cannot be dealt with as it stands.


The Council is of the opinion that the information contained in the application is insufficient to enable the Authority to determine it, and under the provisions of Regulation 4 of the Town and Country Planning (Applications) Regulations 1988, you are therefore requested to supply the following:
Please supply details of the exact dimensions of the proposed satellite dish, colour and materials.

Please return one copy of this letter with your reply to enable me to deal with this application without further delay.
If you have been sent a Notice of Receipt, the time limit for determining the application should be ignored as this will have to be recalculated from the date when I receive the above. If you wish to contact the department at any time, the officer dealing with the application at present is J BLACKLOCK


Yours faithfully


Principal Planning Officer

0377/93

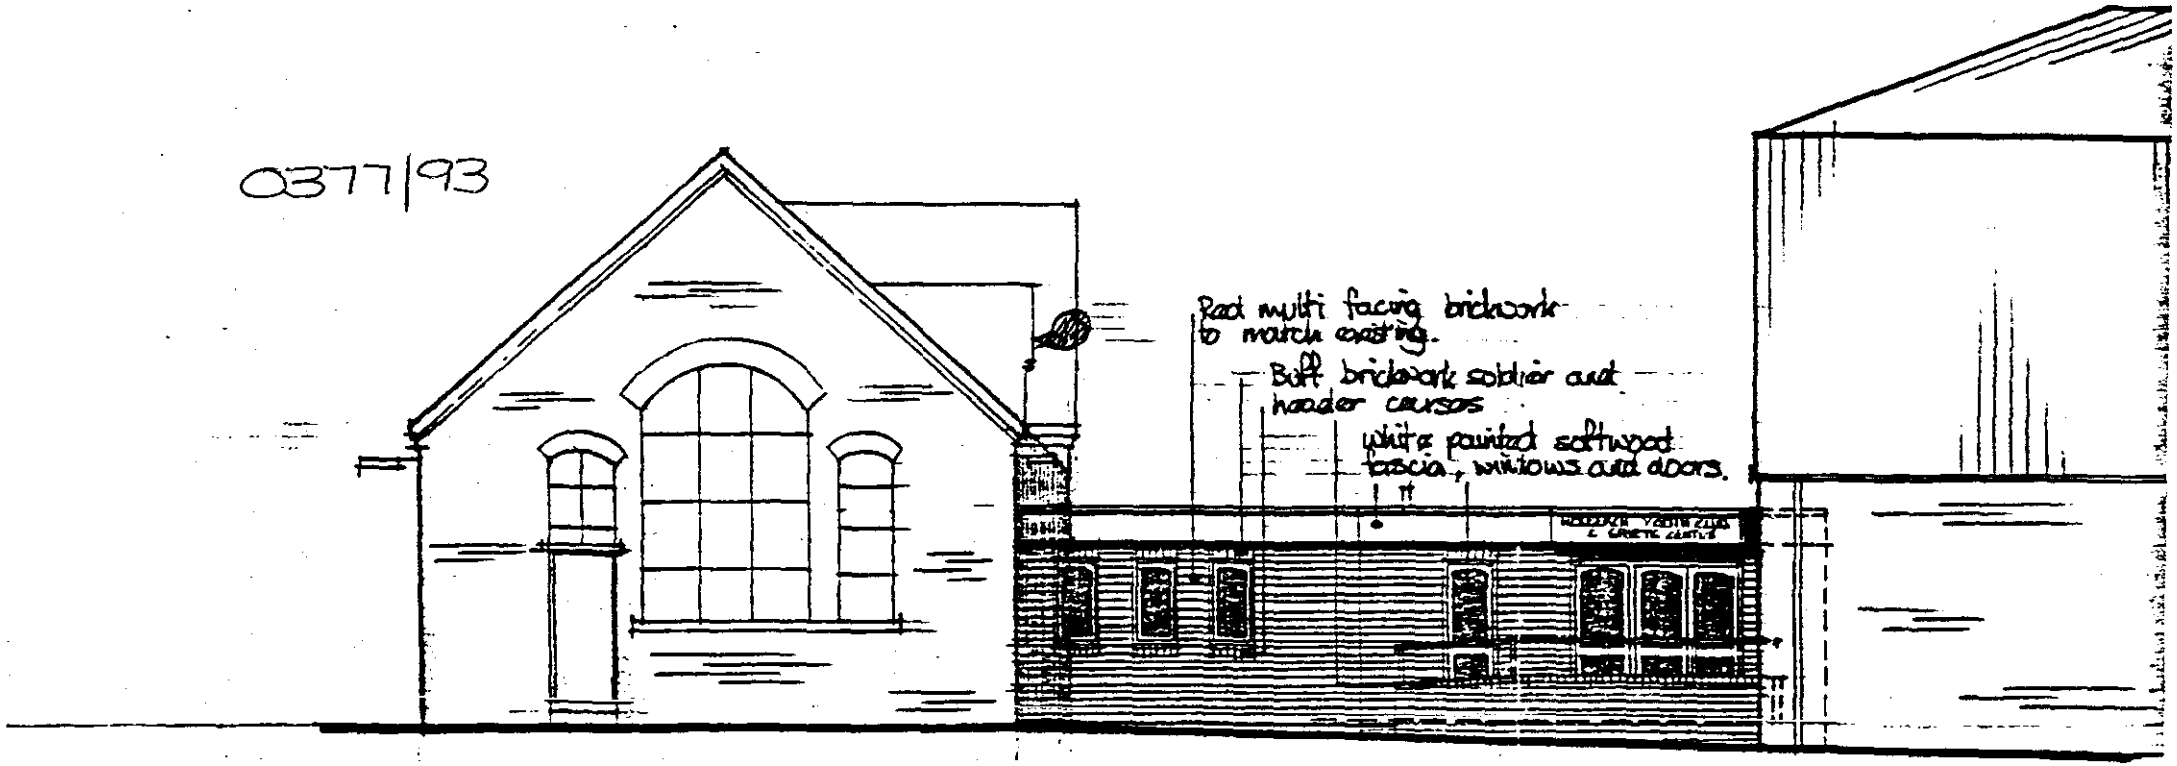


NORTH WEST ELEVATION (1:100)

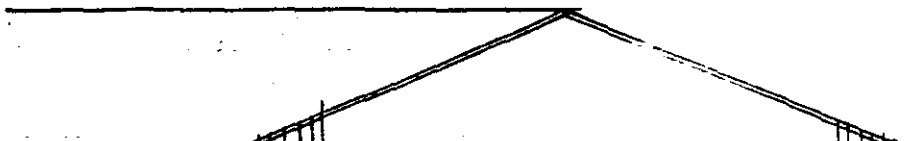

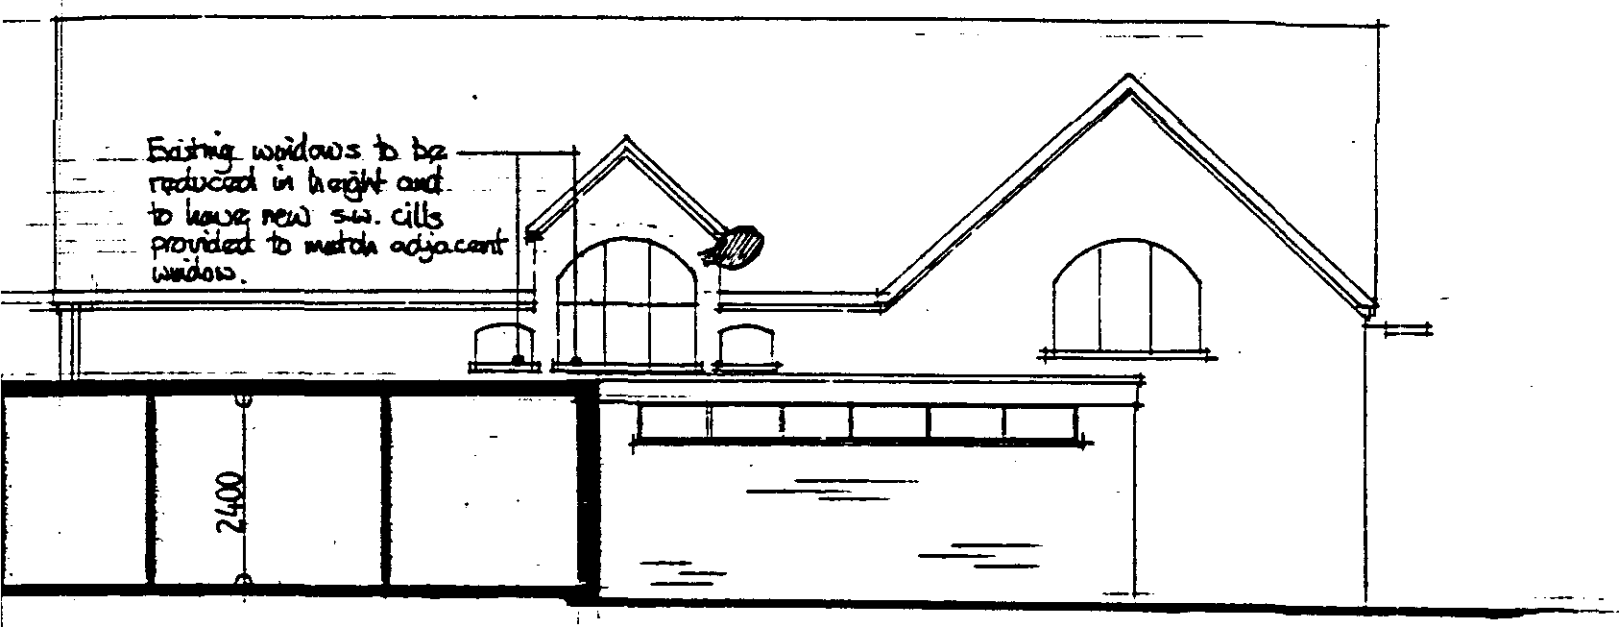

SOUTH WEST ELEVATION / SECTION

0377/93

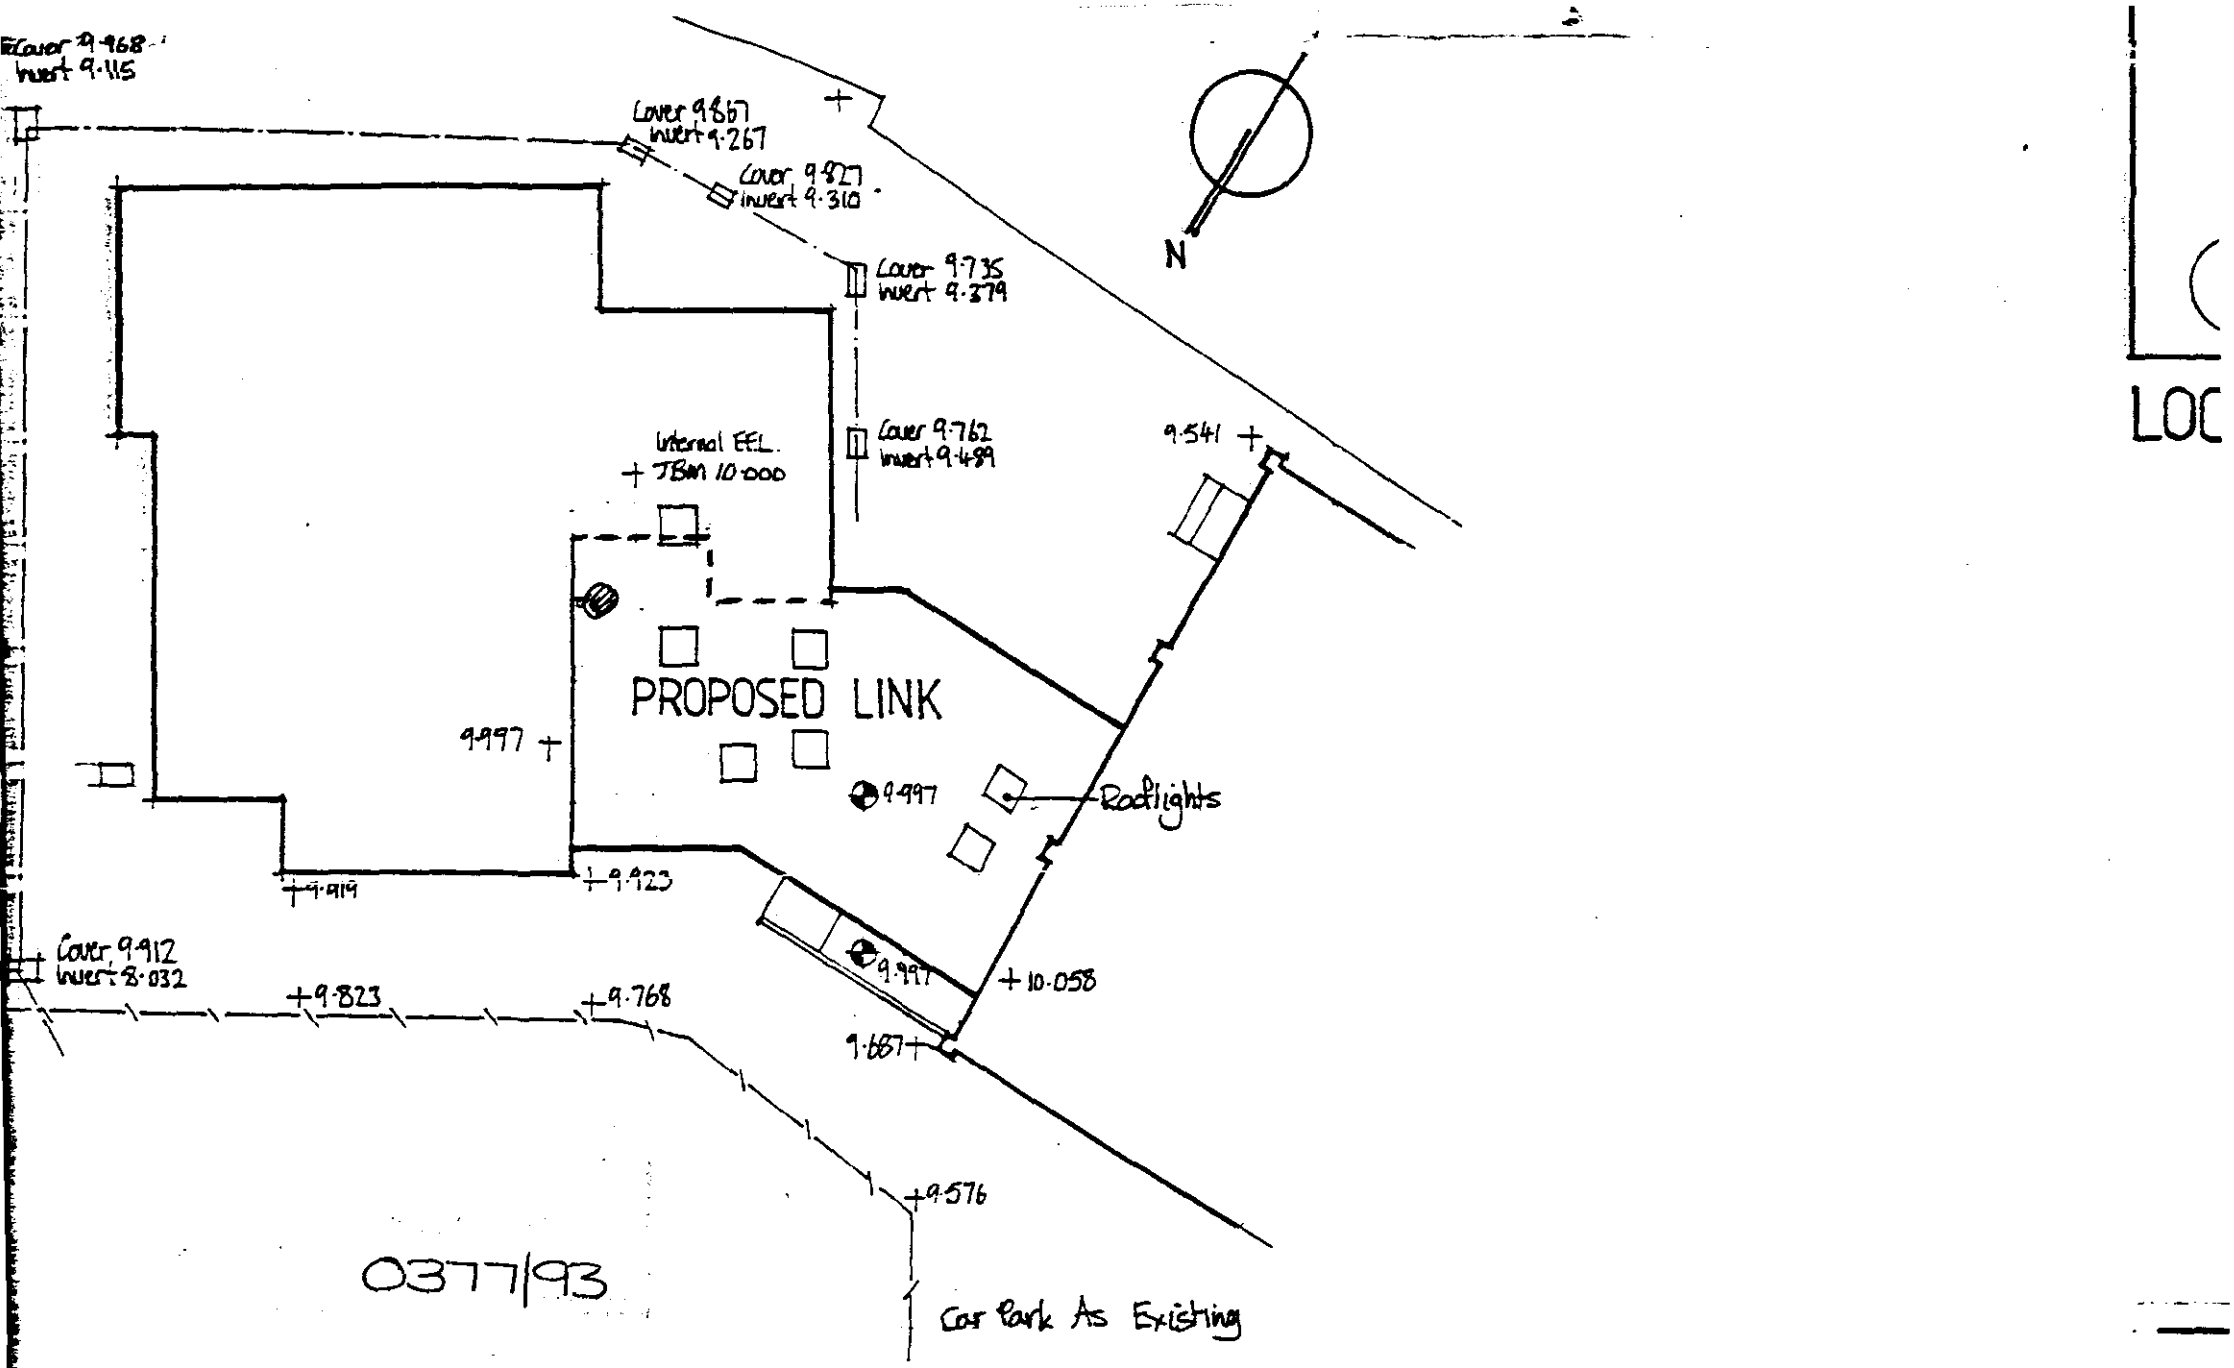

PLAN & LEVELS (1:200)