

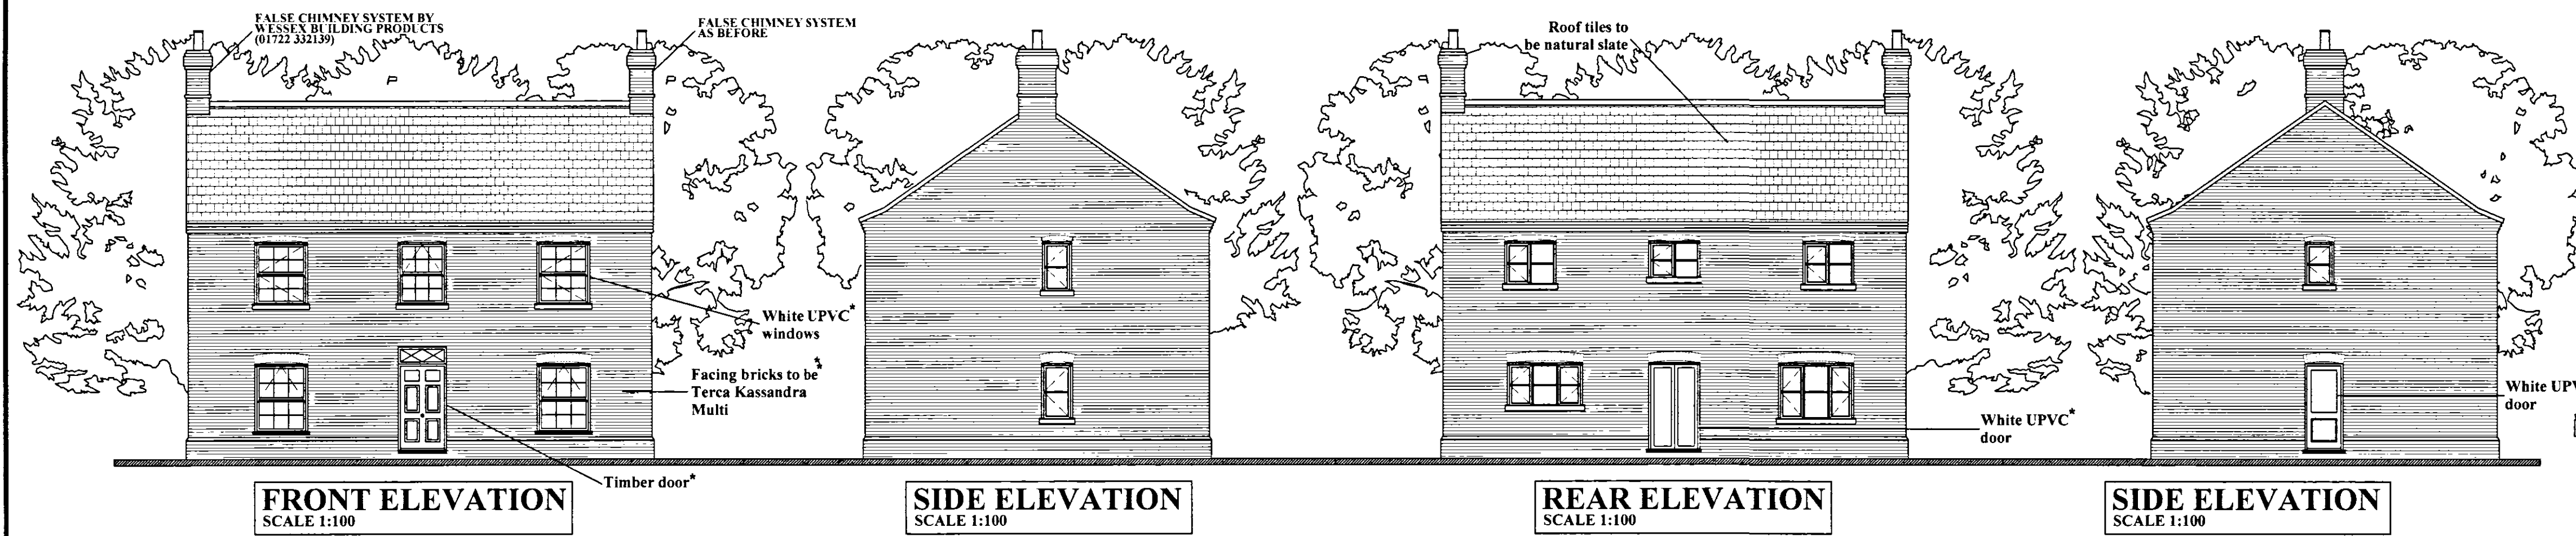
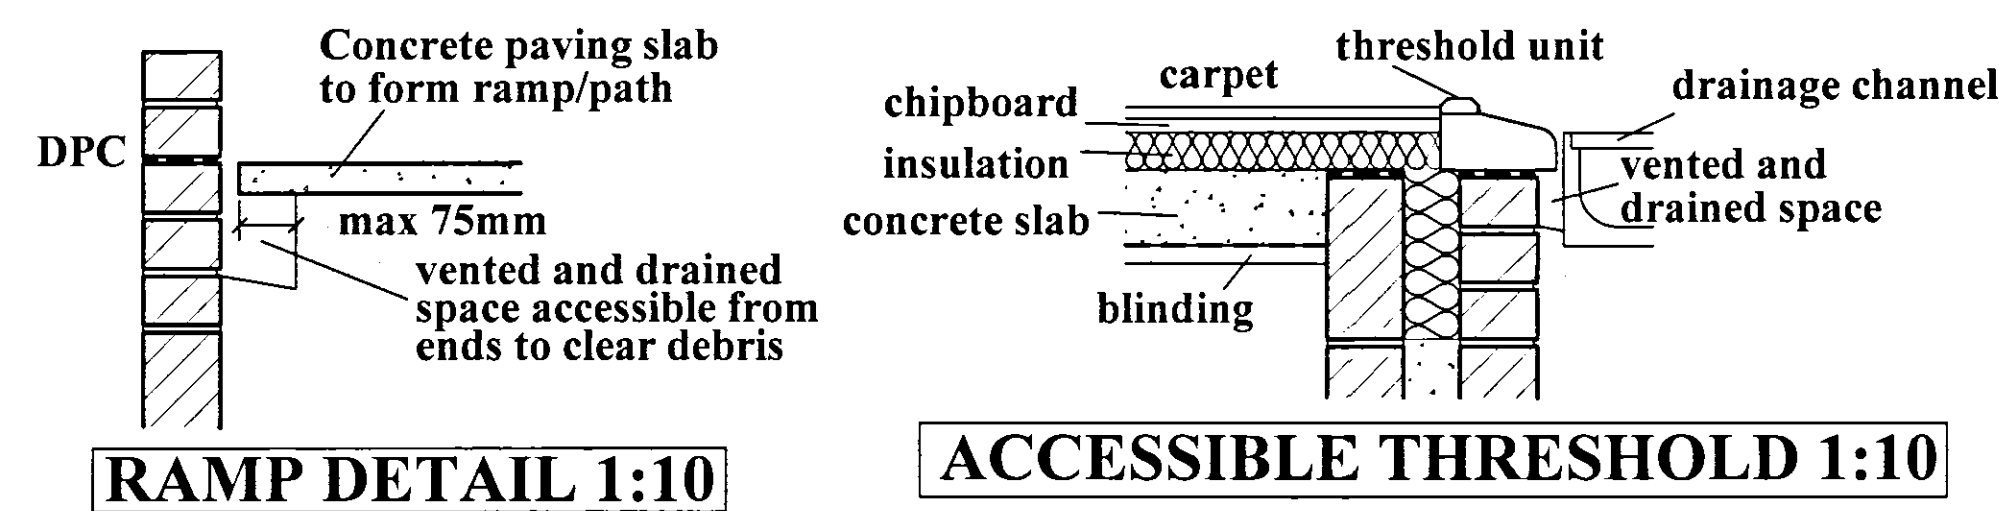
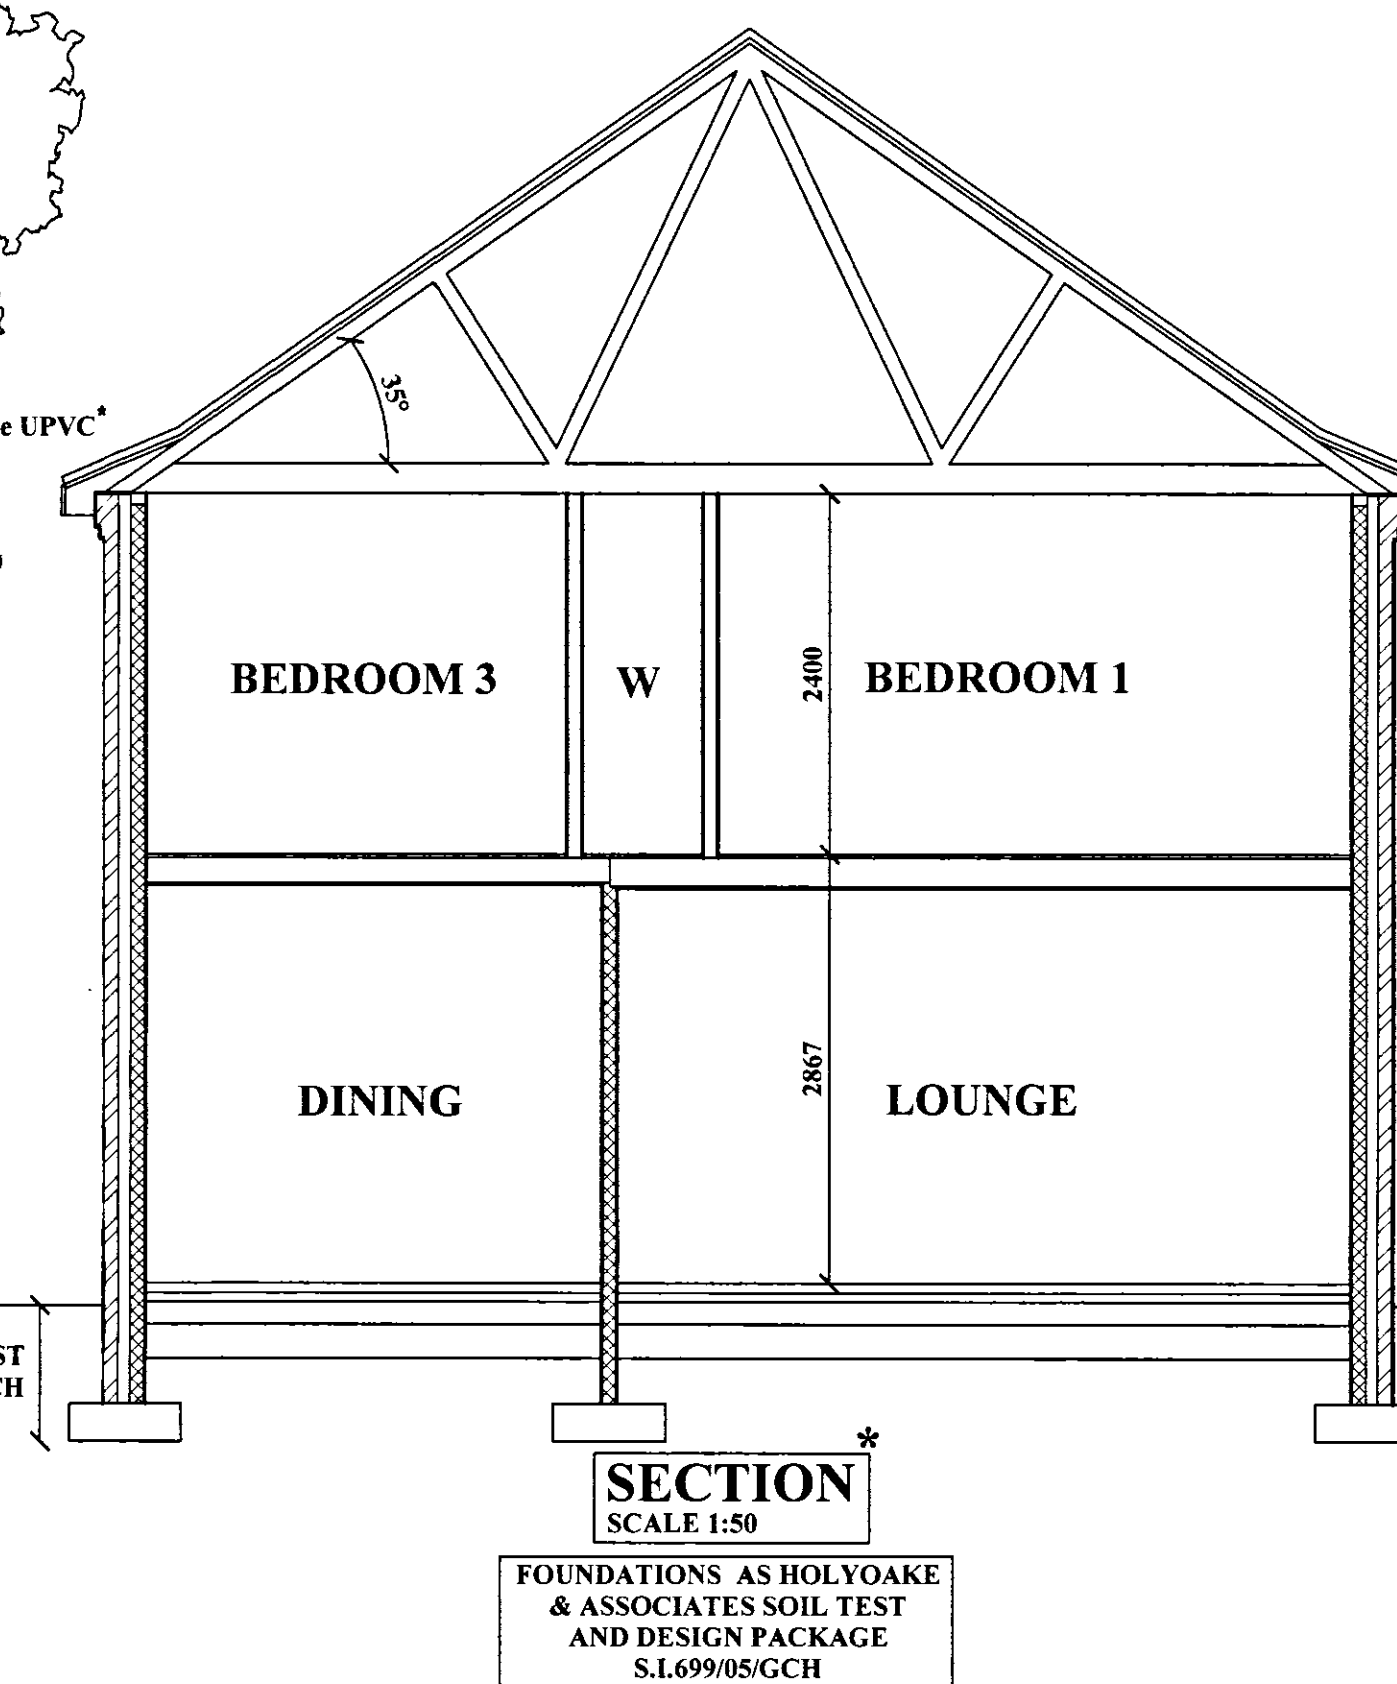
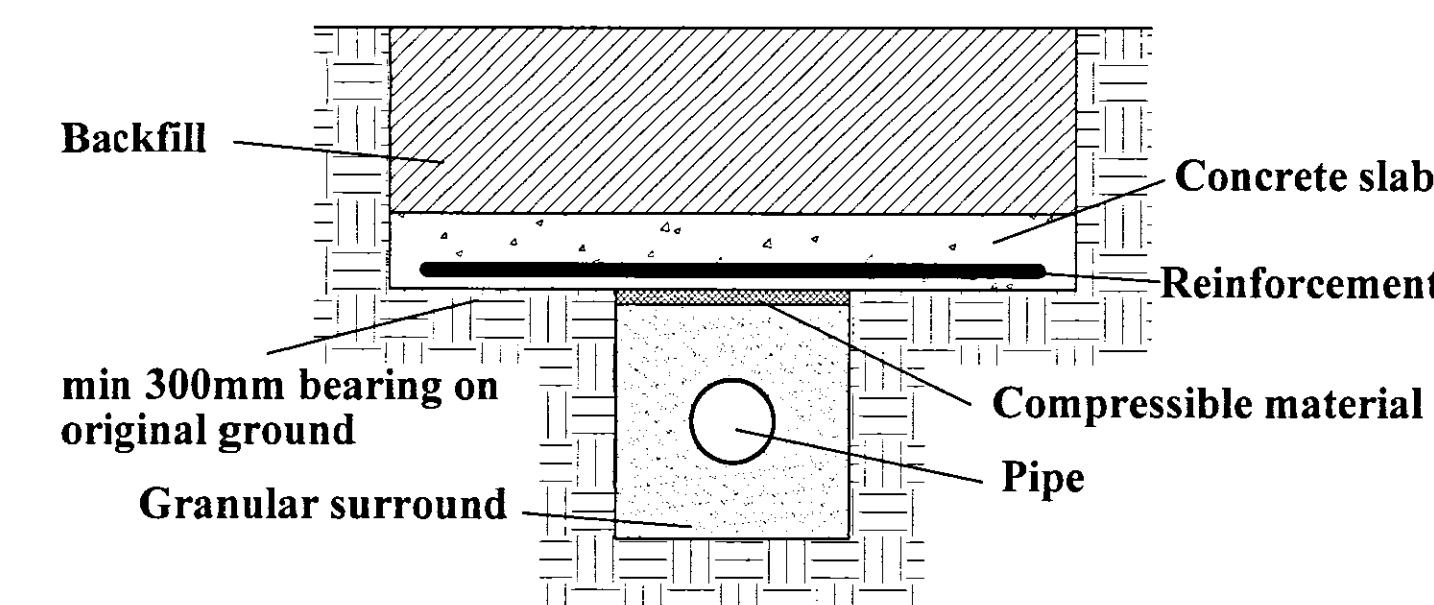
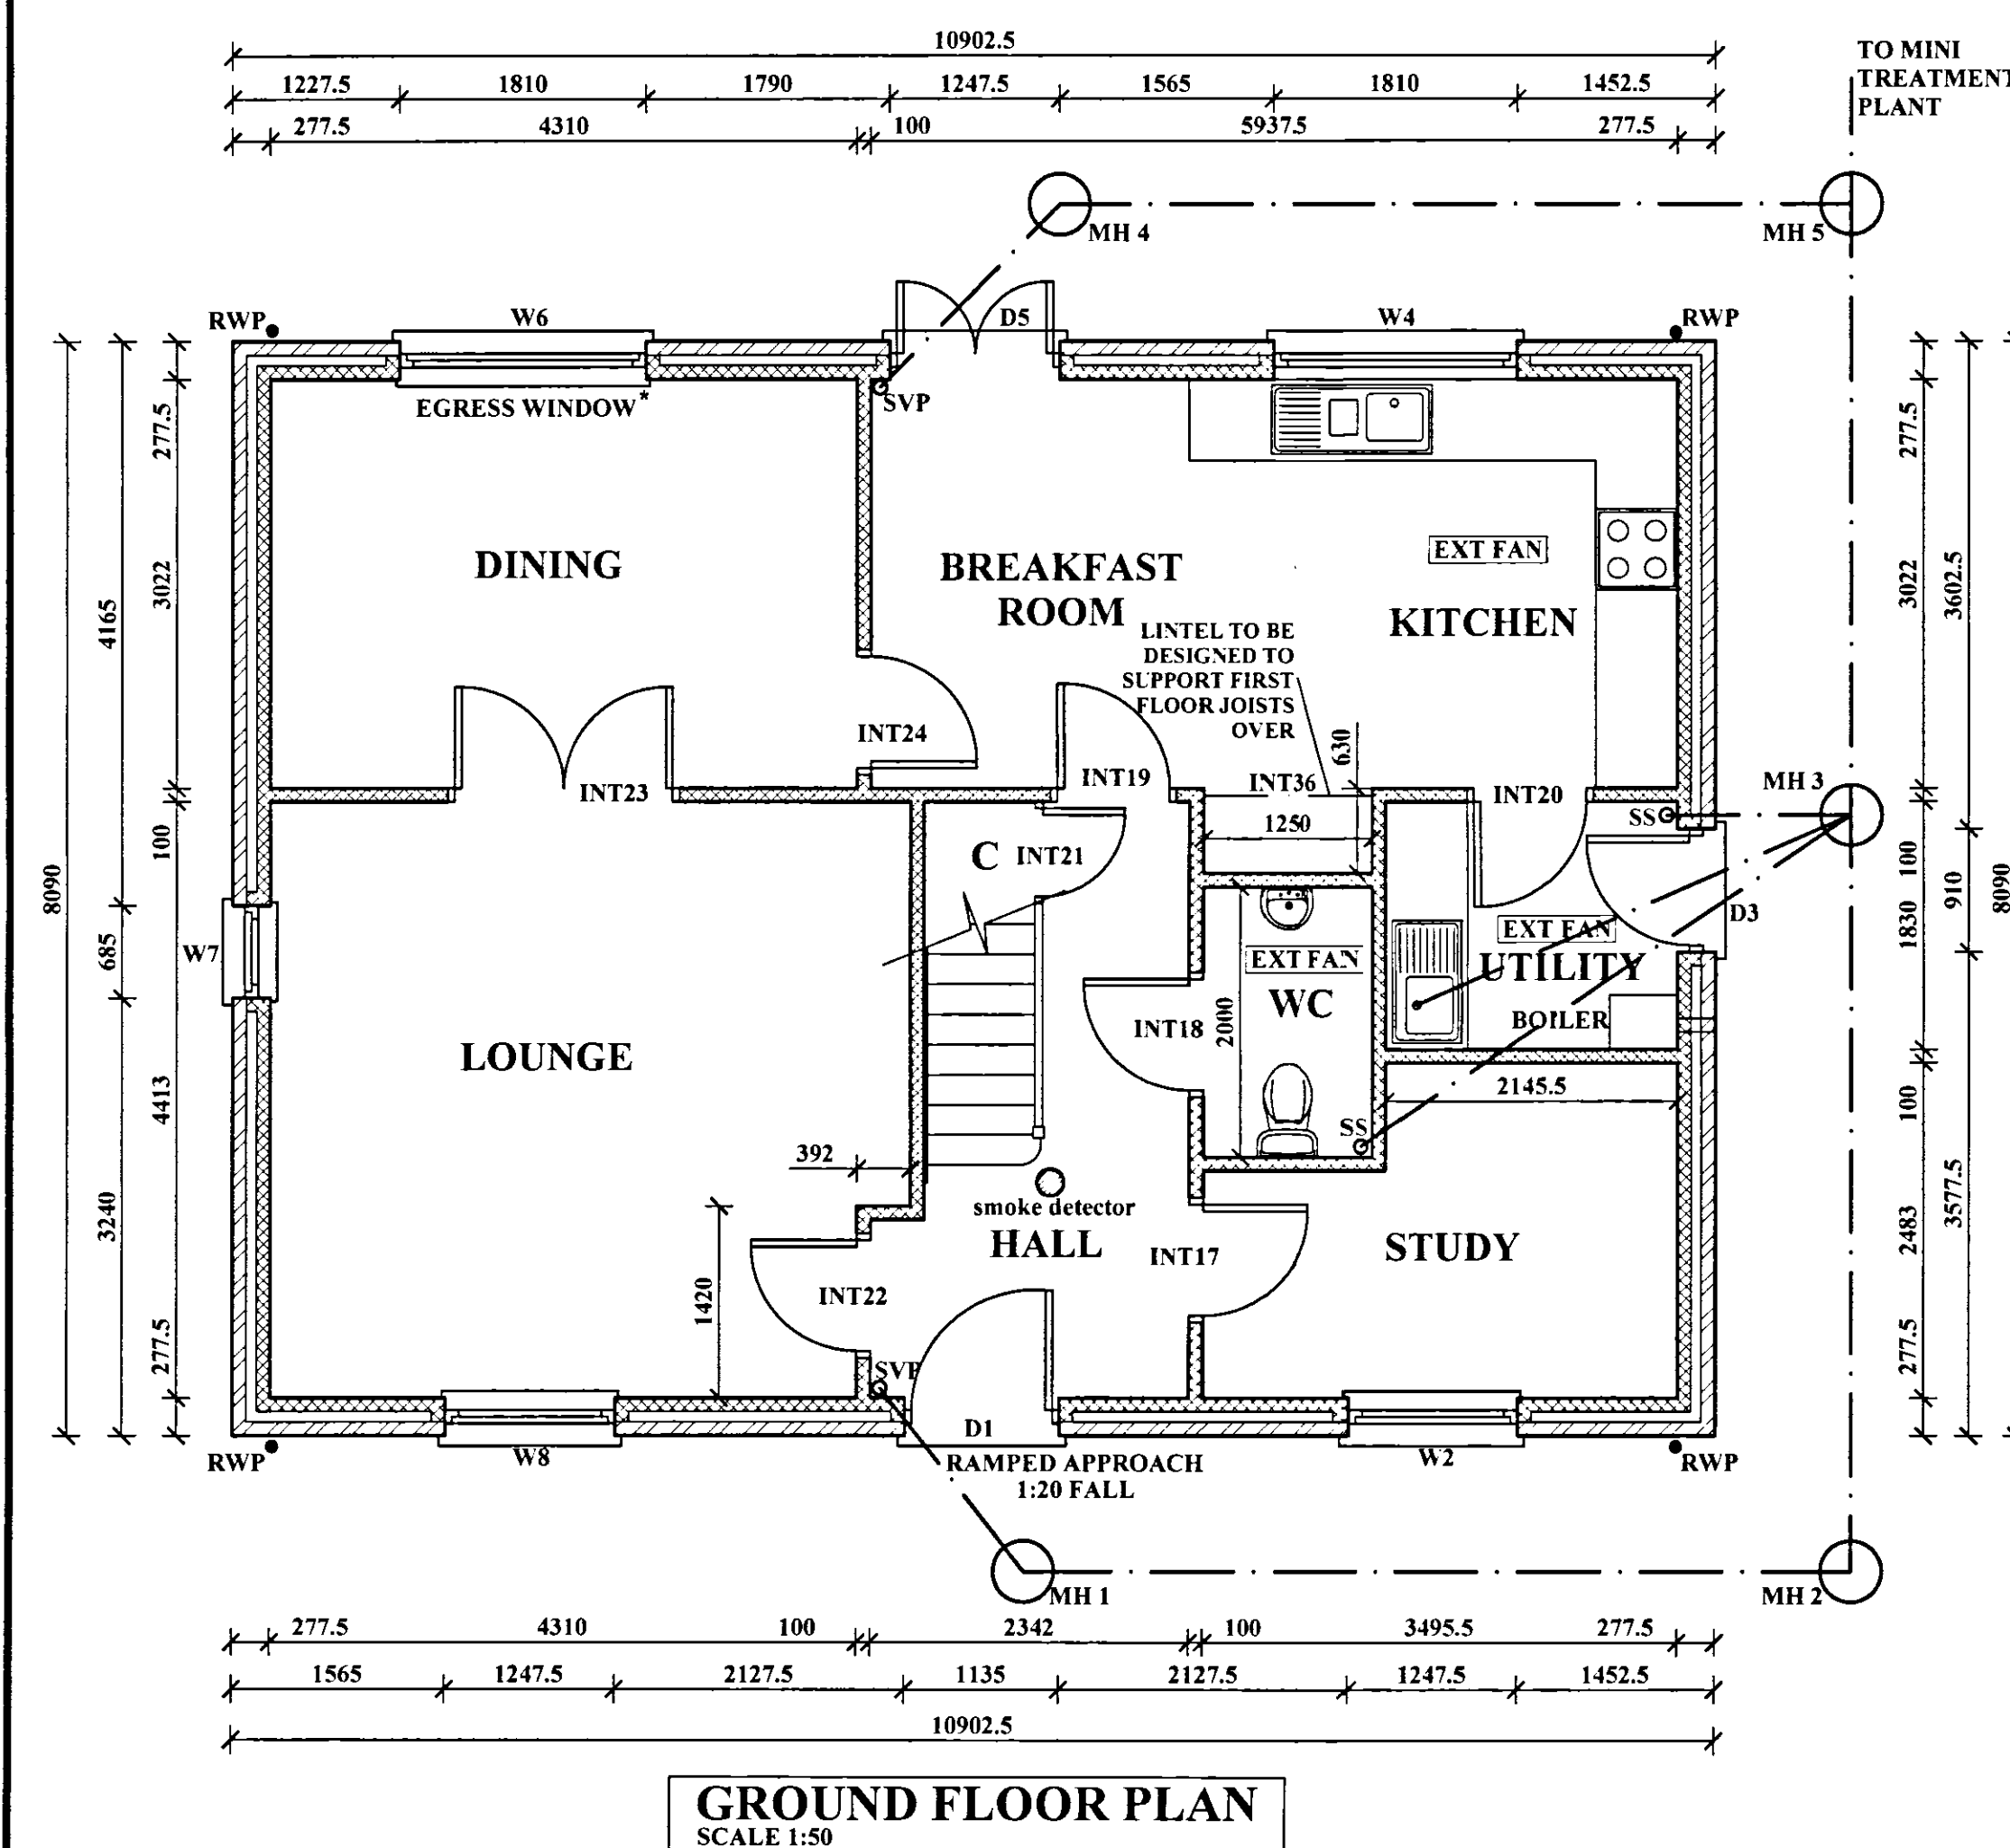


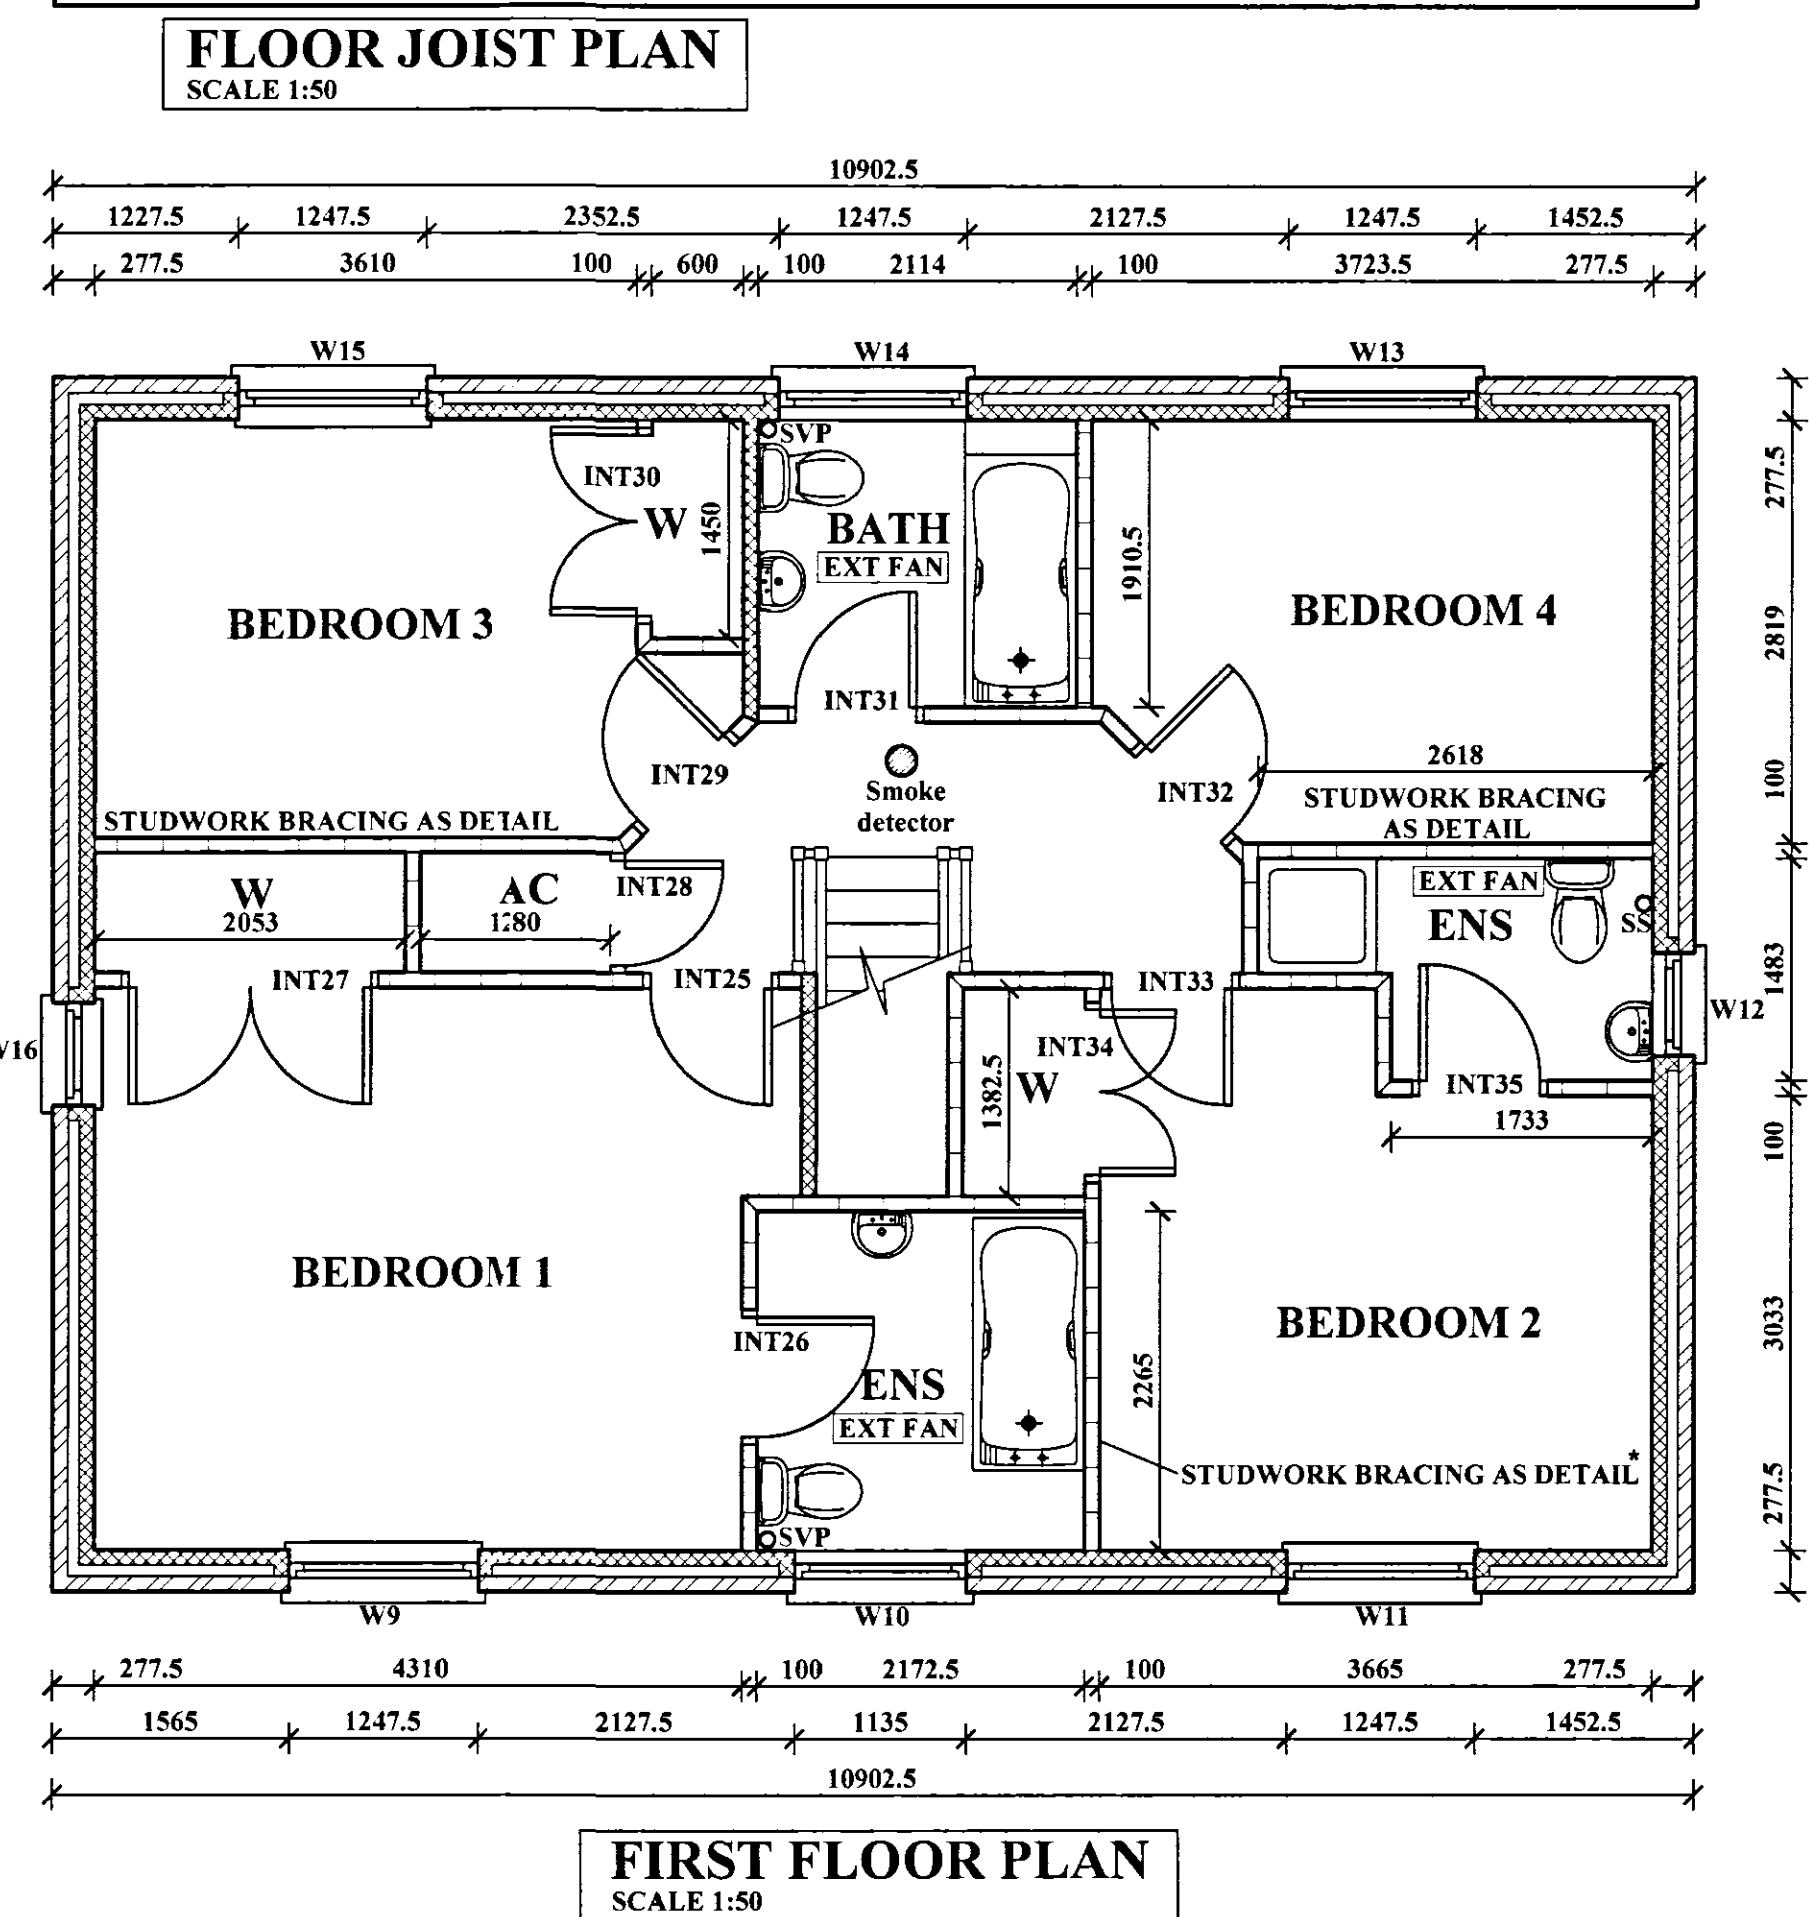

PIPE PROTECTION DETAIL 1:10

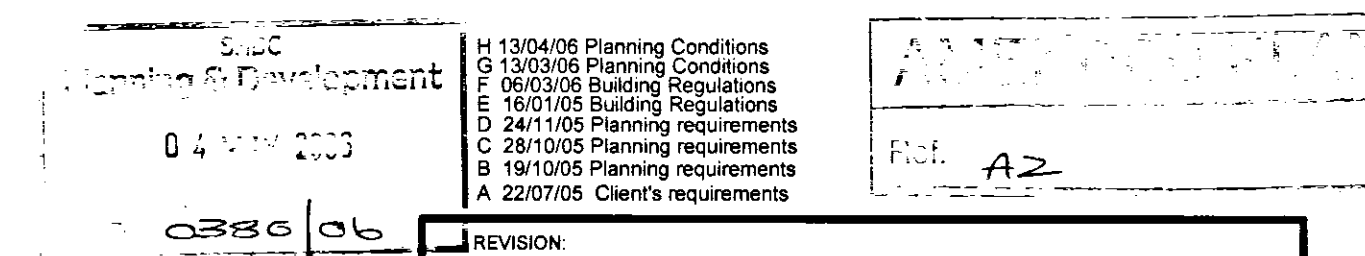

Peter Humphrey Associates Ltd.
ARCHITECTURAL DESIGN AND BUILDING

PROJECT
PROPOSED REPLACEMENT DWELLING
PENNY HILL
HOLBEACH
LINCOLNSHIRE

CLIENT
MR K GITTINS

DATE June 2005 SCALE 1:50 1:100 JOB No KL/10266/01H

DO NOT SCALE FROM THIS DRAWING
COPYRIGHT: THIS DRAWING MUST NOT BE ISSUED, LOANED OR COPIED
WITHOUT THE CONSENT OF PETER HUMPHREY ASSOCIATES LTD.

Peter Humphrey Associates Ltd.
ARCHITECTURAL DESIGN AND BUILDING
TELEPHONE 01553 660902
FAX 01553 660867
E-MAIL: info.kingslynn@peterhumphrey.co.uk
124 LONDON ROAD, KINGS LYNN, NORFOLK PE30 5EB