

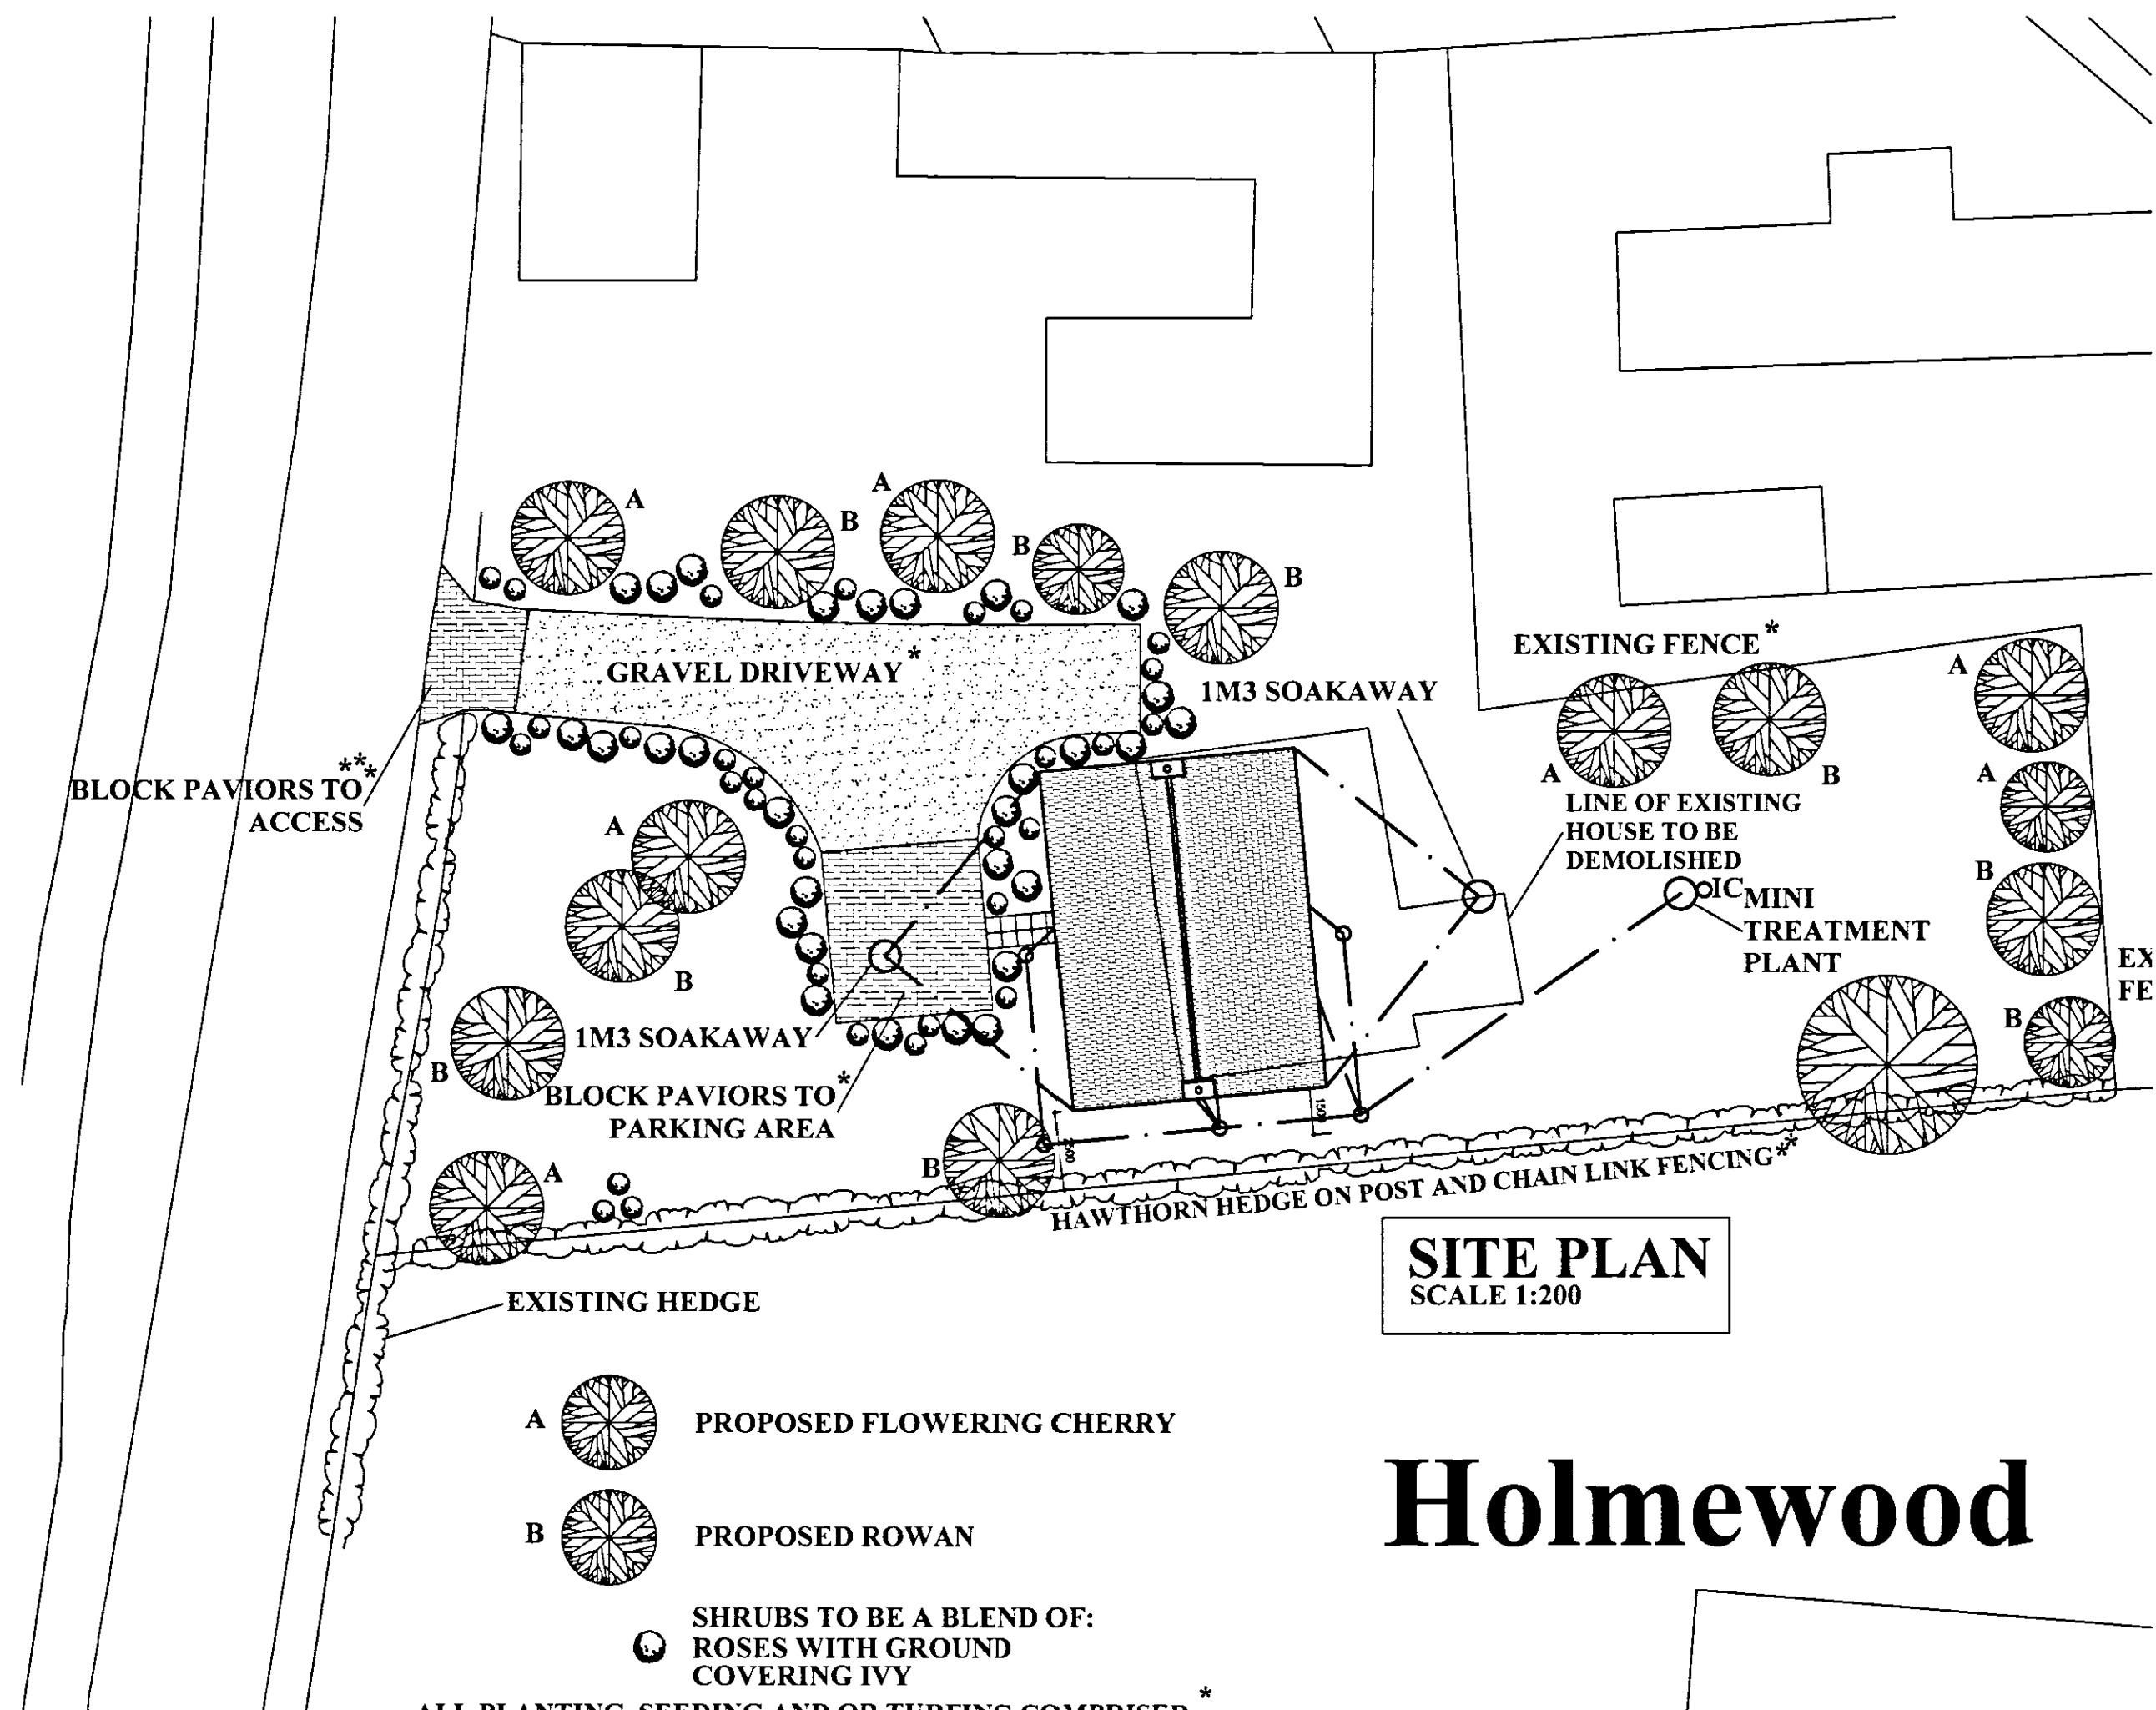



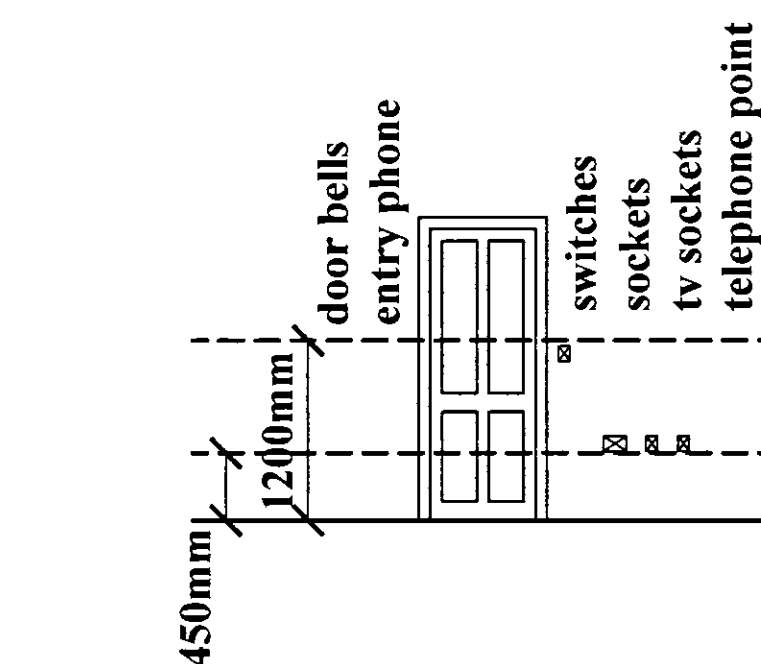


Holmewood


ALL PLANTING, SEEDING AND OR TURFING COMPRISED IN THE APPROVED DETAILS OF LANDSCAPING SHALL BE CARRIED OUT IN THE FIRST PLANTING AND SEEDING SEASONS FOLLOWING THE OCCUPATION OF THE BUILDINGS OR THE COMPLETION OF THE DEVELOPMENT, WHICH EVER THE SOONER; AND ANY TREE OR PLANT WHICH WITHINA PERIOD OF 5 YEARS FROM THE COMPETION OF THE DEVELOPMENT DIE, ARE REMOVED OR BECOME SERIOUSLY DAMAGED OR DISEASED, SHALL BE REPLACED IN THE NEXT PLANTING SEASON WITH OTHERS OF SIMILAR SIZE AND SPECIES, UNLESS THE LOCAL AUTHORITY GIVES WRITTEN CONSENT TO ANY VARIATION.

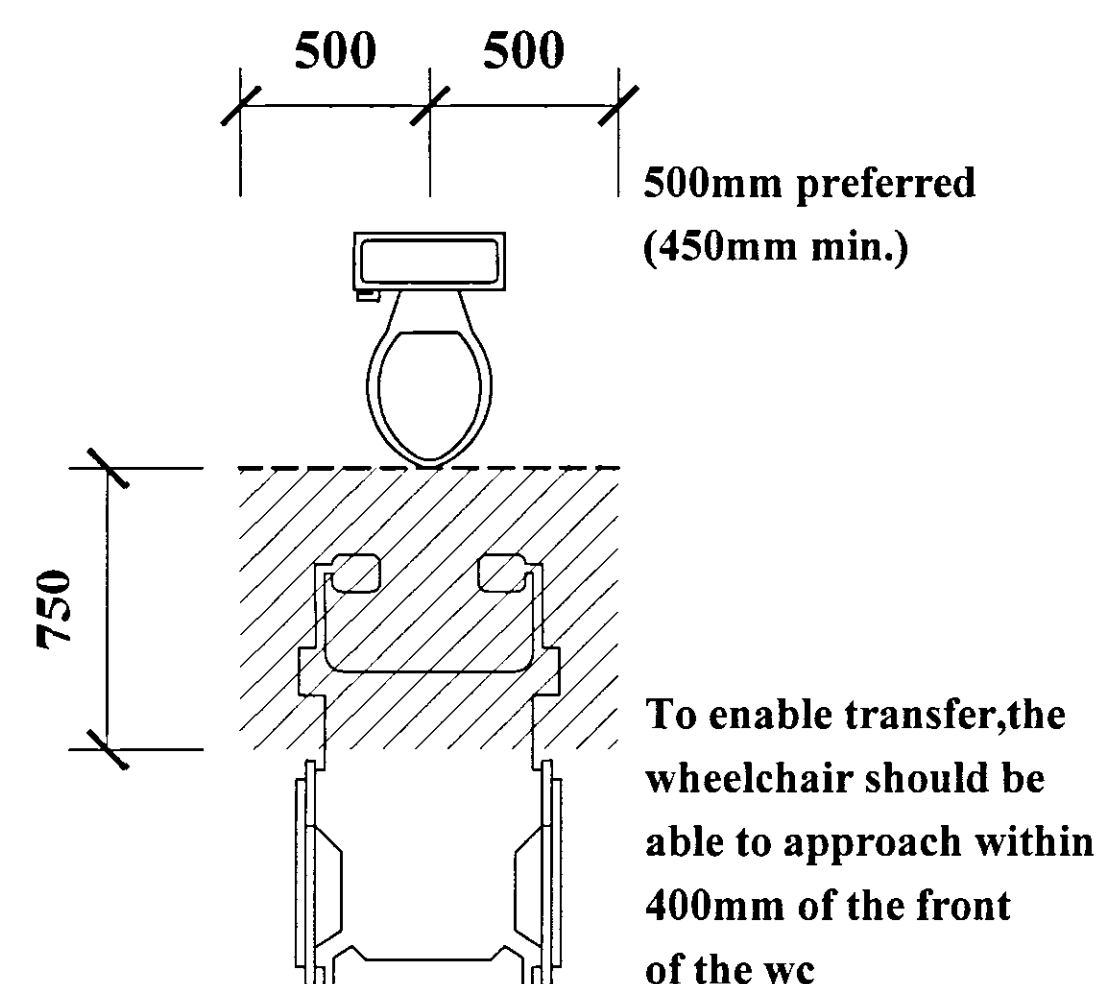


CLEAR SPACE FOR FRONTAL ACCESS TO WC 1:20

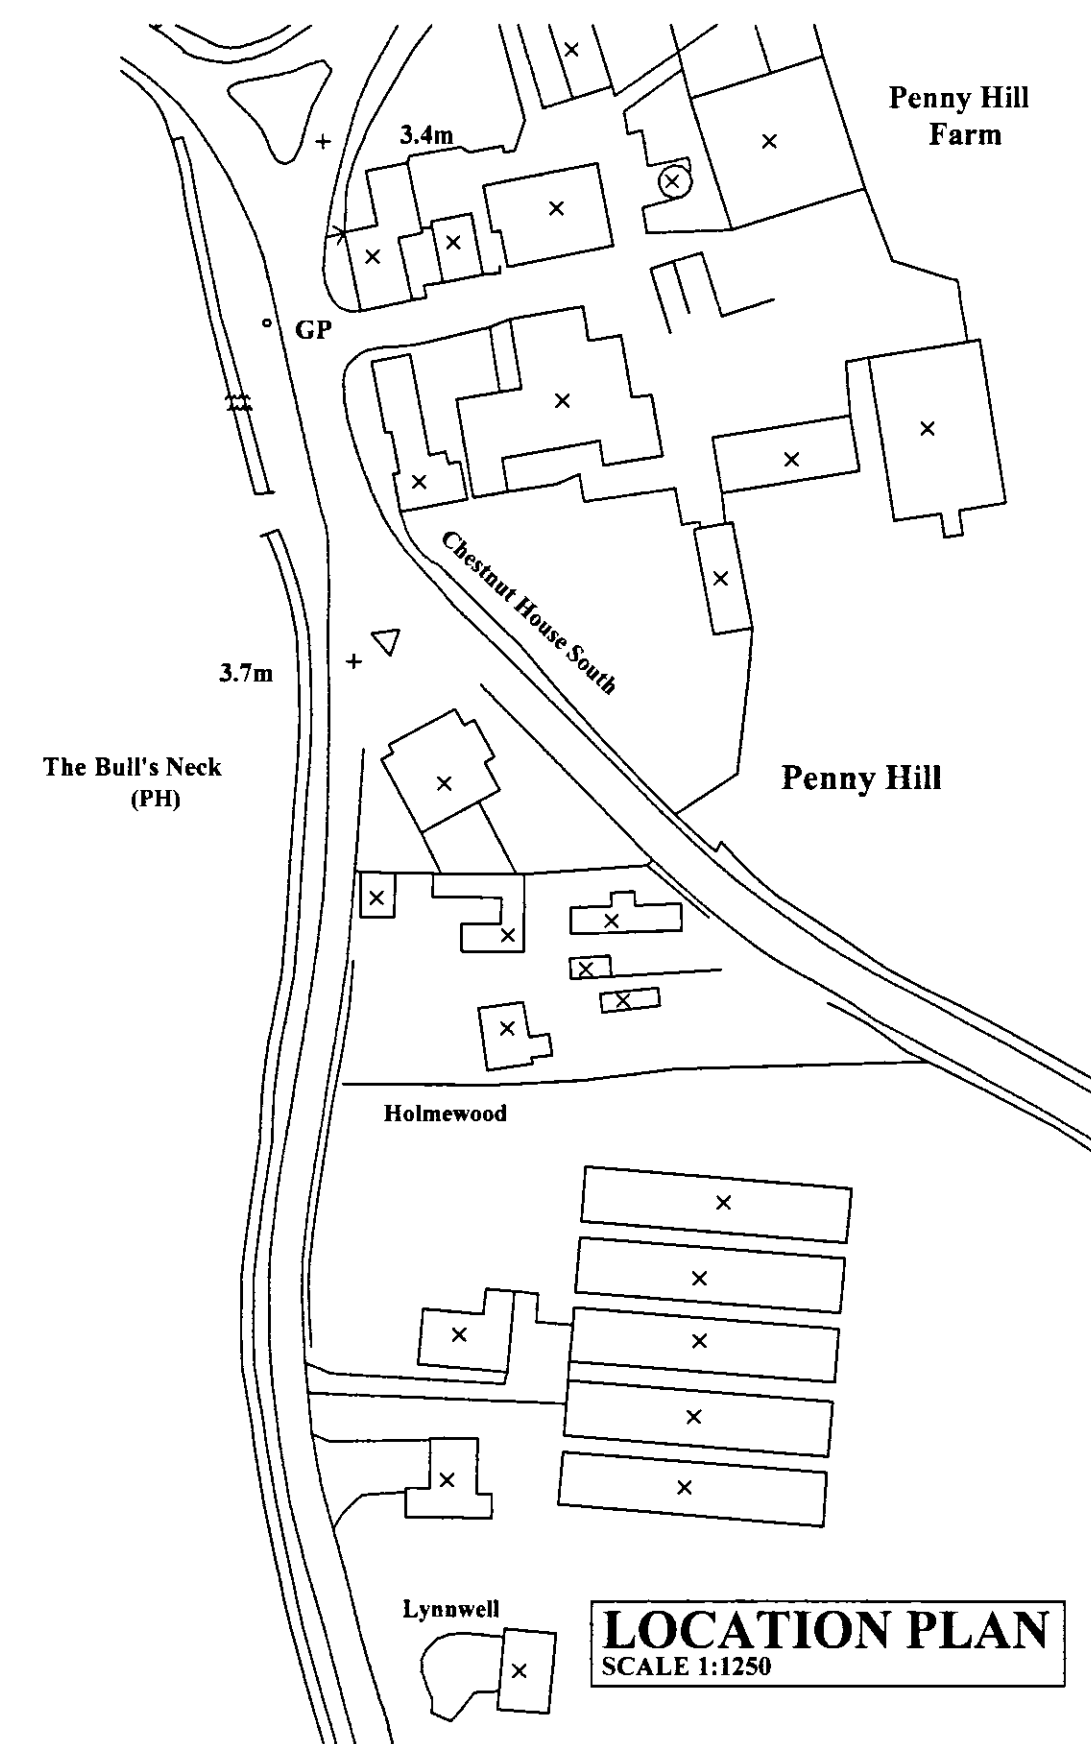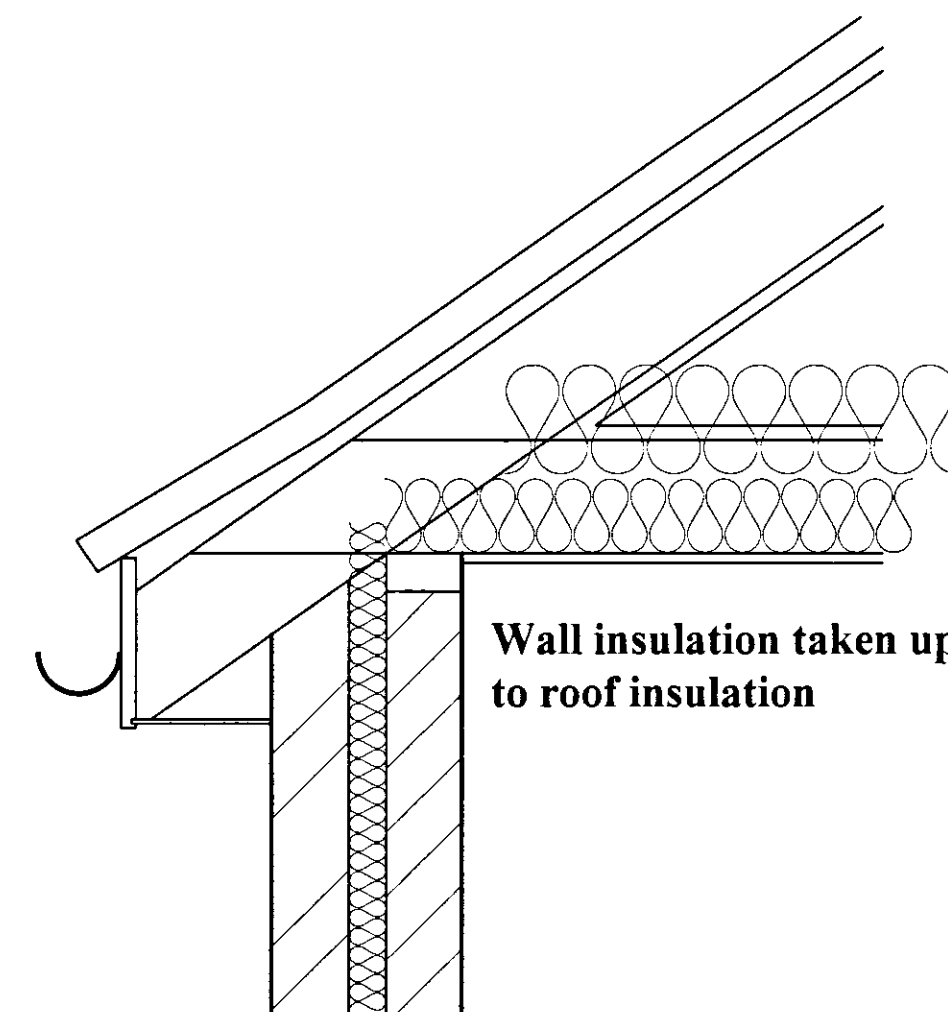

EAVES DETAIL 1:10

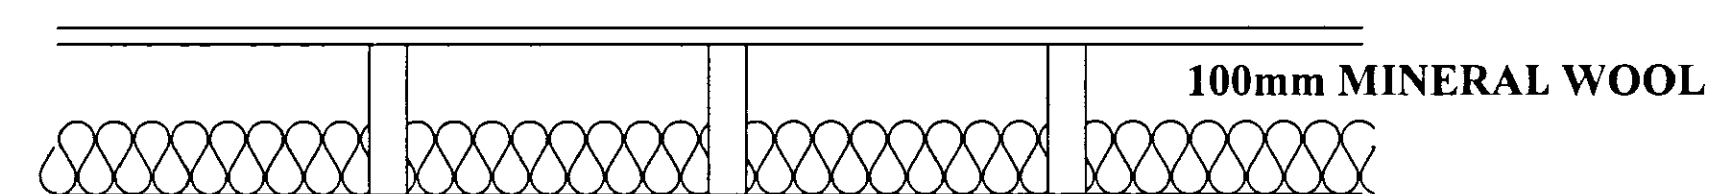

PART E FLOOR 1:10

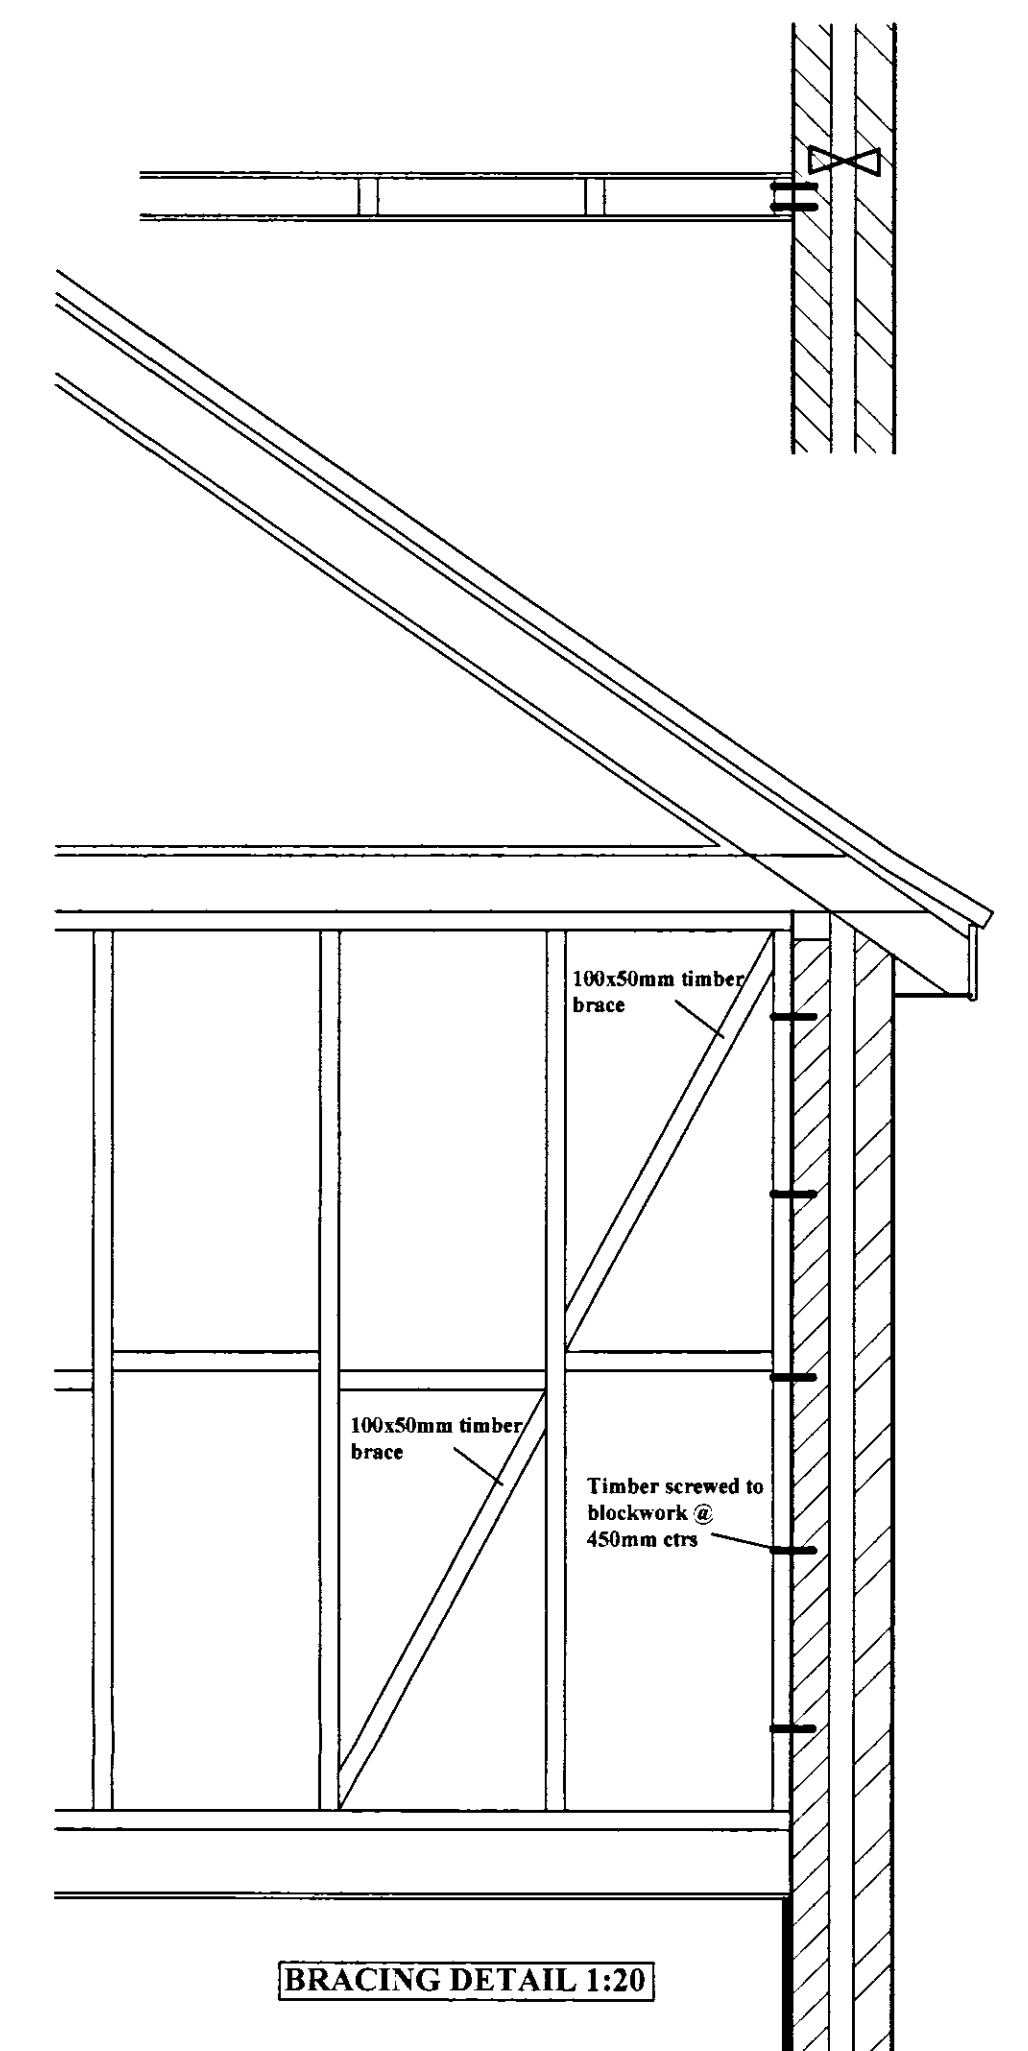

BRACING DETAIL 1:20

D 03/05/06 Driveway materials
C 13/03/06 Planning Conditions
B 13/03/06 Planning Conditions
A 06/03/06 Building Regulations

REVISION:

Peter Humphrey Associates Ltd.
ARCHITECTURAL DESIGN AND BUILDING

PROJECT
PROPOSED REPLACEMENT DWELLING
PENNY HILL
HOLBEACH
LINCOLNSHIRE
DETERMINED PLAN

CLIENT
MR K GITTINS
DATE June 2005 SCALE 1:50 1:100 JOB No KL/10266/04D

DO NOT SCALE FROM THIS DRAWING
COPYRIGHT: THIS DRAWING MUST NOT BE ISSUED, LOANED OR COPIED WITHOUT THE CONSENT OF PETER HUMPHREY ASSOCIATES LTD.

Peter Humphrey Associates Ltd.
ARCHITECTURAL DESIGN AND BUILDING
TELEPHONE 01553 660902
FAX 01553 660987
E-MAIL:
info.kingslynn@peterhumphrey.co.uk
124 LONDON ROAD, KINGS LYNN, NORFOLK
PE30 5ES
British Institute of Architectural Technologists