




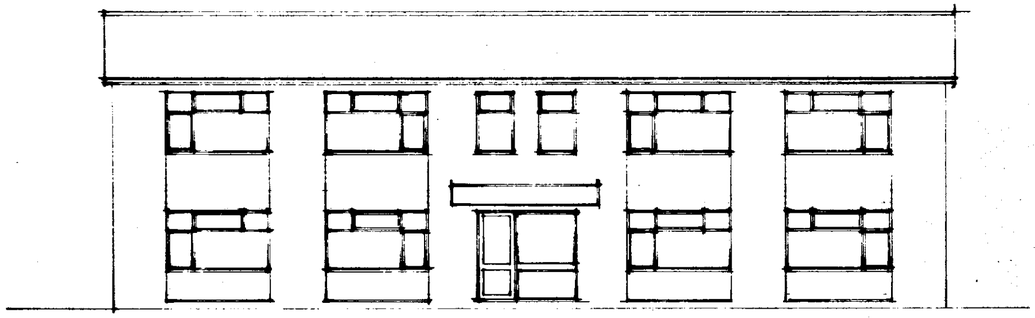


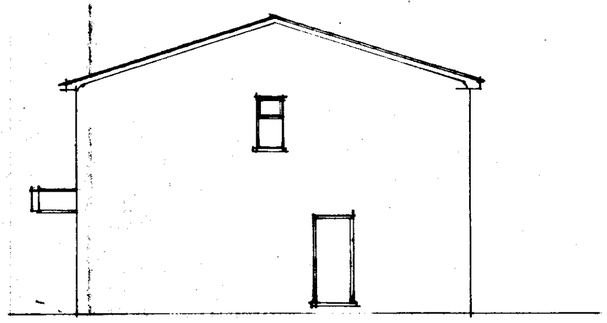

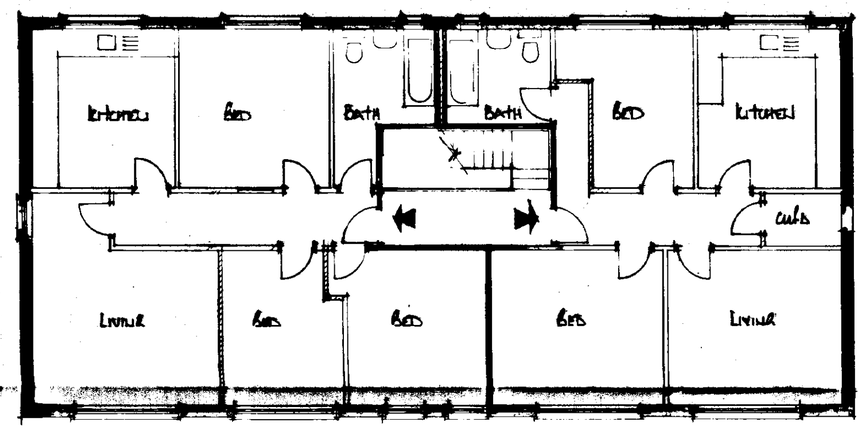

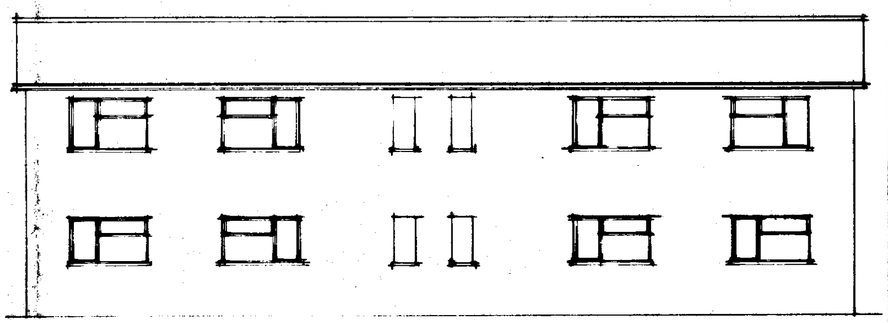

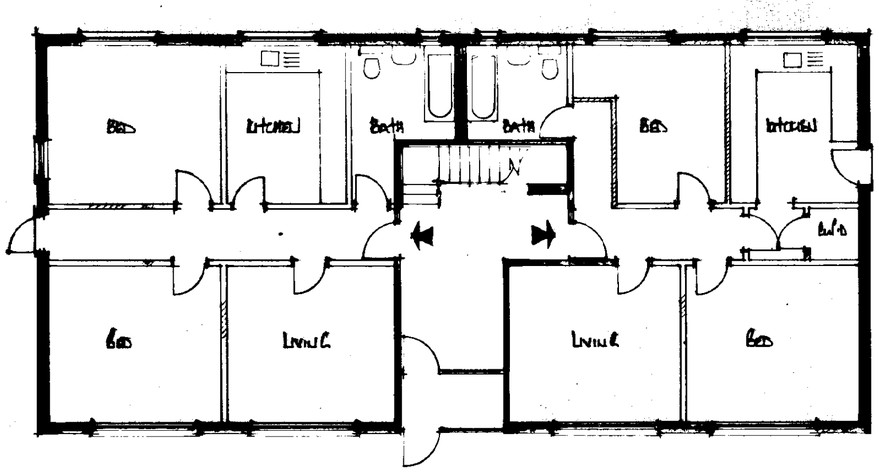

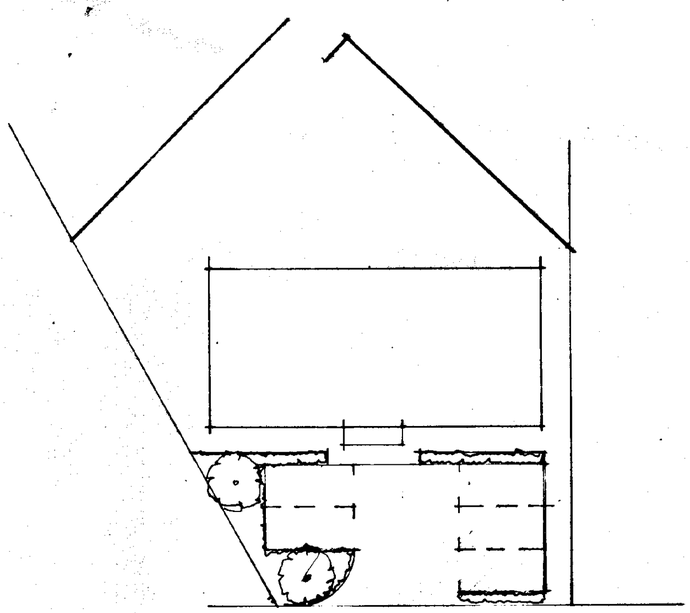

Northern Lane

SOUTH ... ND DC
HOUSIN... ANNING
19 APR 1999
Ref: 0381/99

A		
	Date	Revisions

© copyright

East Midlands Design Associates
"Willow Lodge",
Horseshoe Road,
Spalding,
Lincs PE11 3JR
Tel Spalding (0775) 767968

Client
Global Butlin

Job Title
Conversion of Offices to Flats
Northern Lane
Holbeach
Lincs

Drawing Title
Plan & Elevations as Proposed

Scale 1:100

Date Oct 98

Drawn by

Drg No 98144101

Rev