



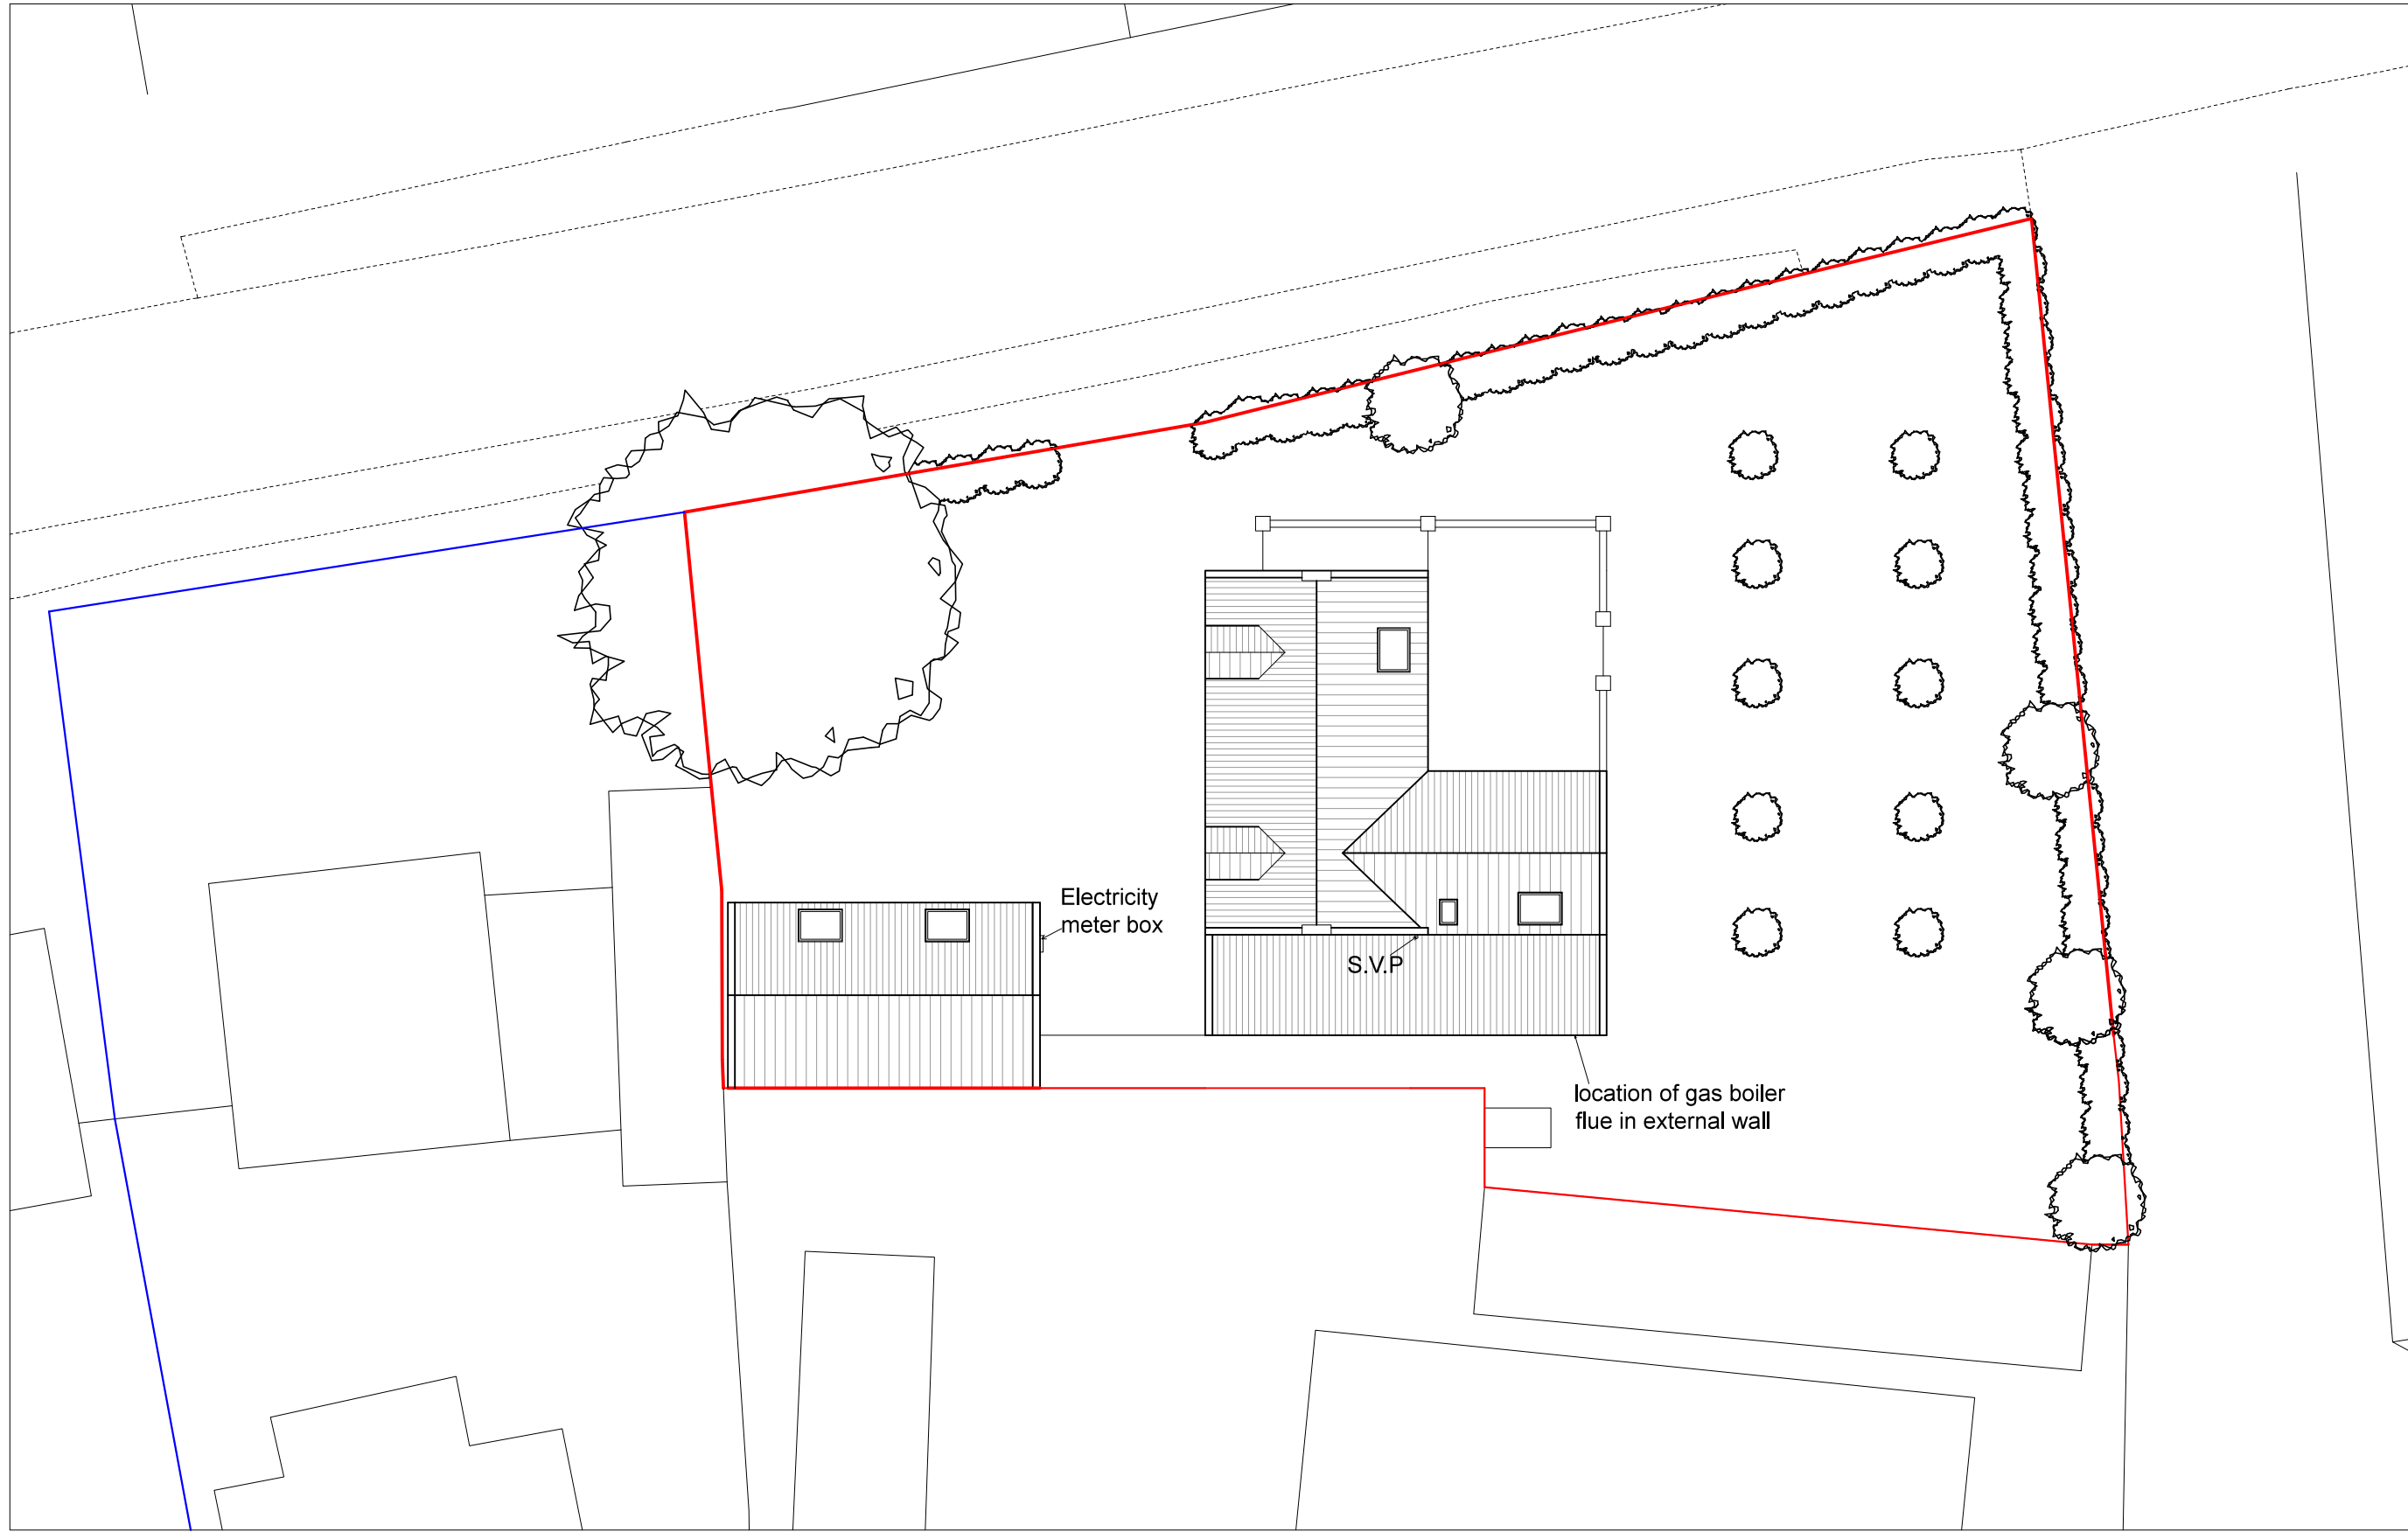


BLOCK PLAN (CONDITION 5)
Scale 1:200

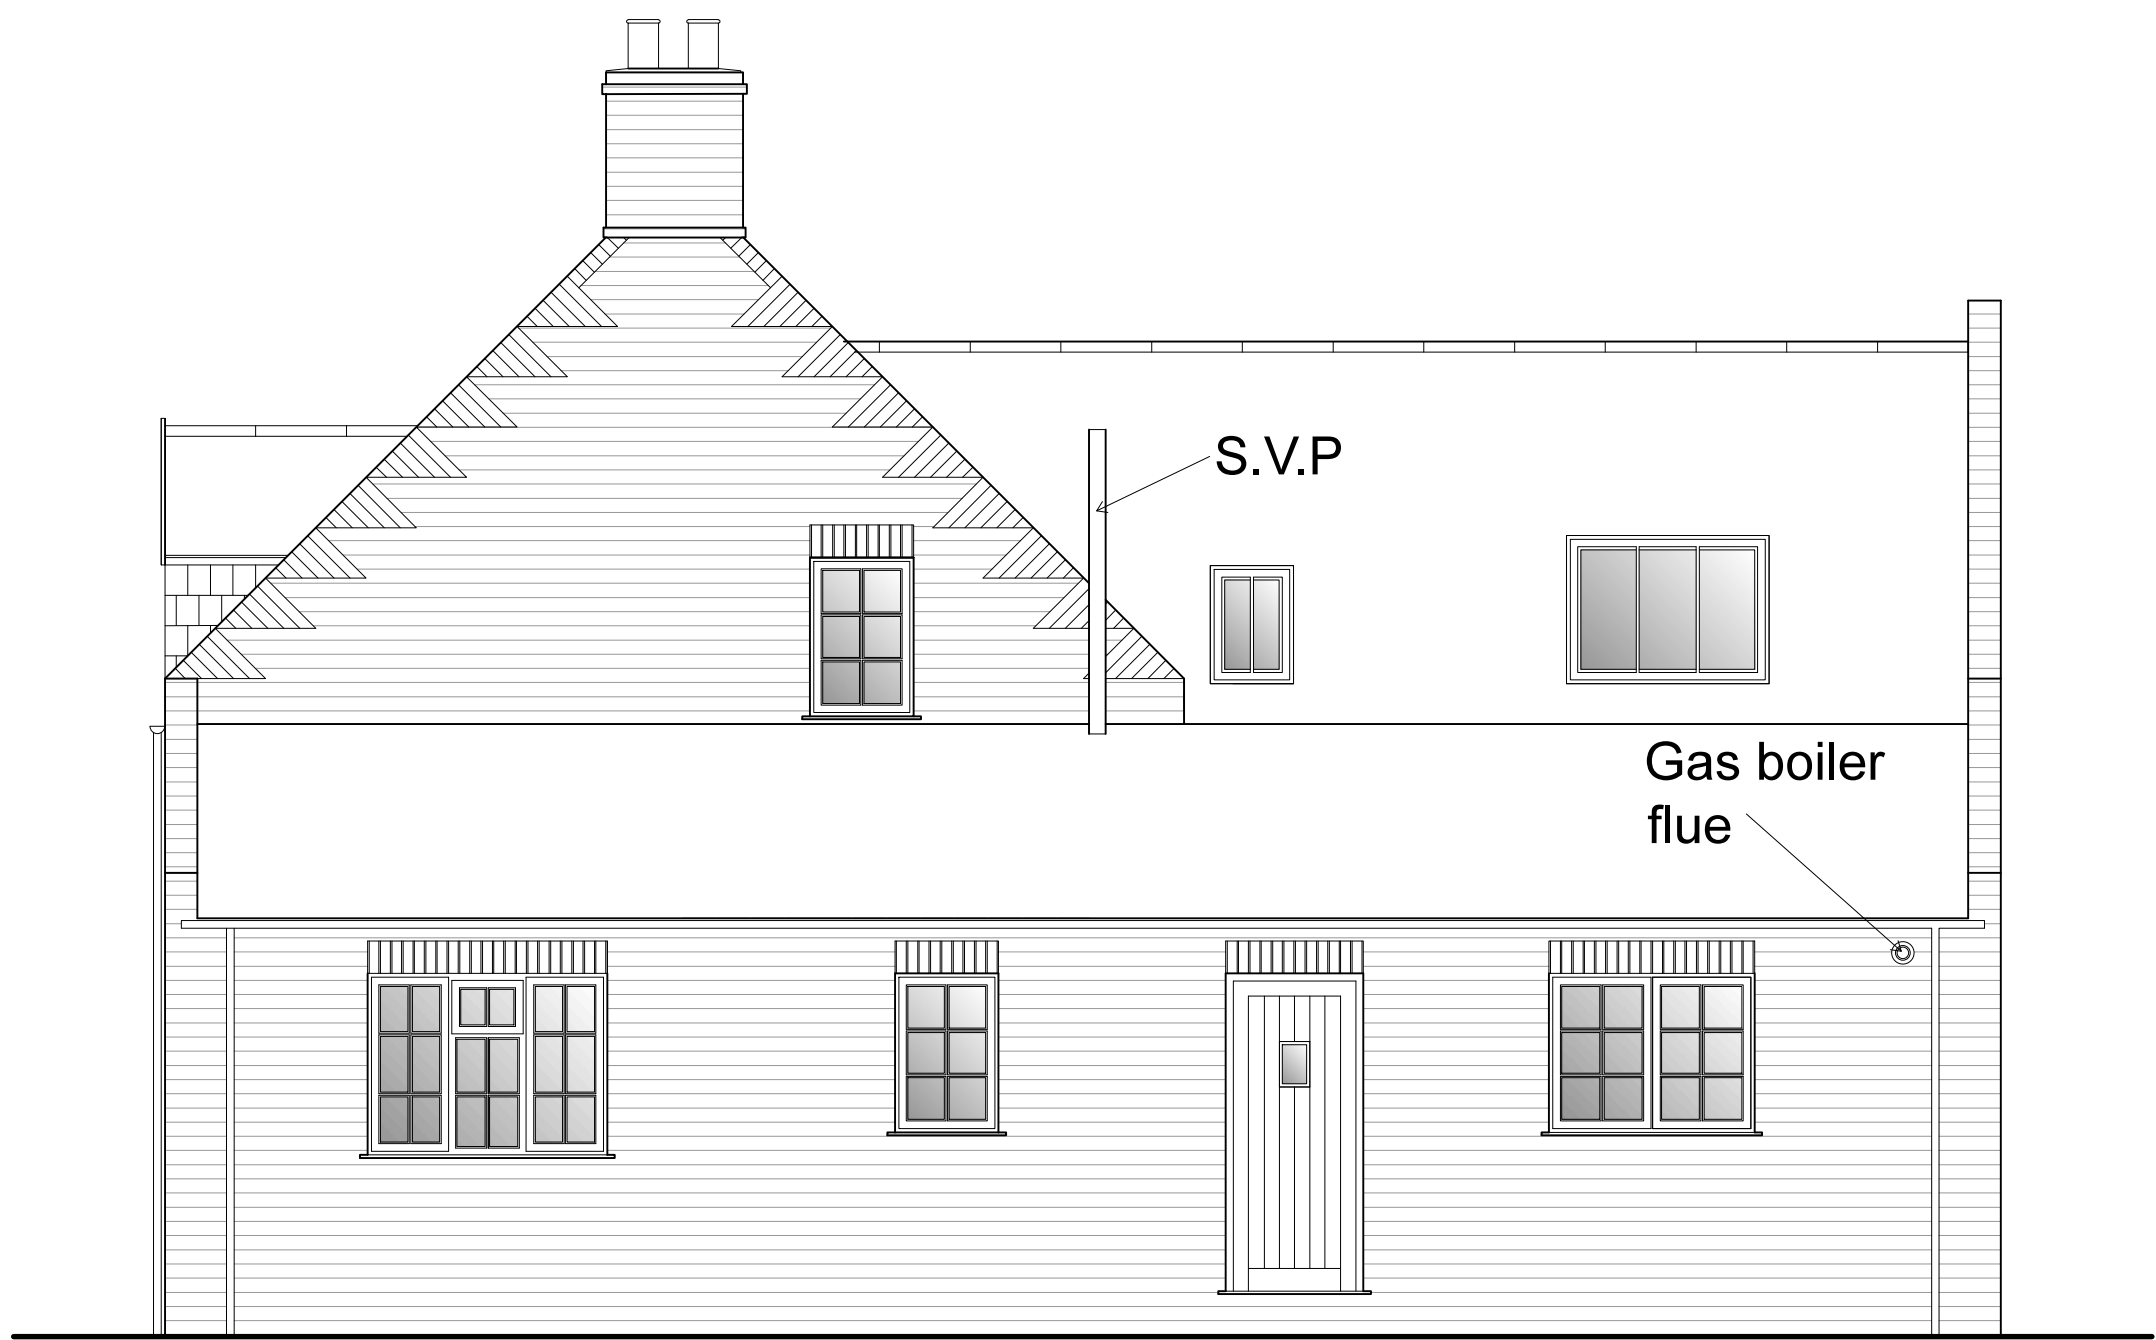

FRONT (WEST) ELEVATION (CONDITION 8)
Scale 1:50



SIDE (SOUTH) ELEVATION (CONDITION 5)
Scale 1:50

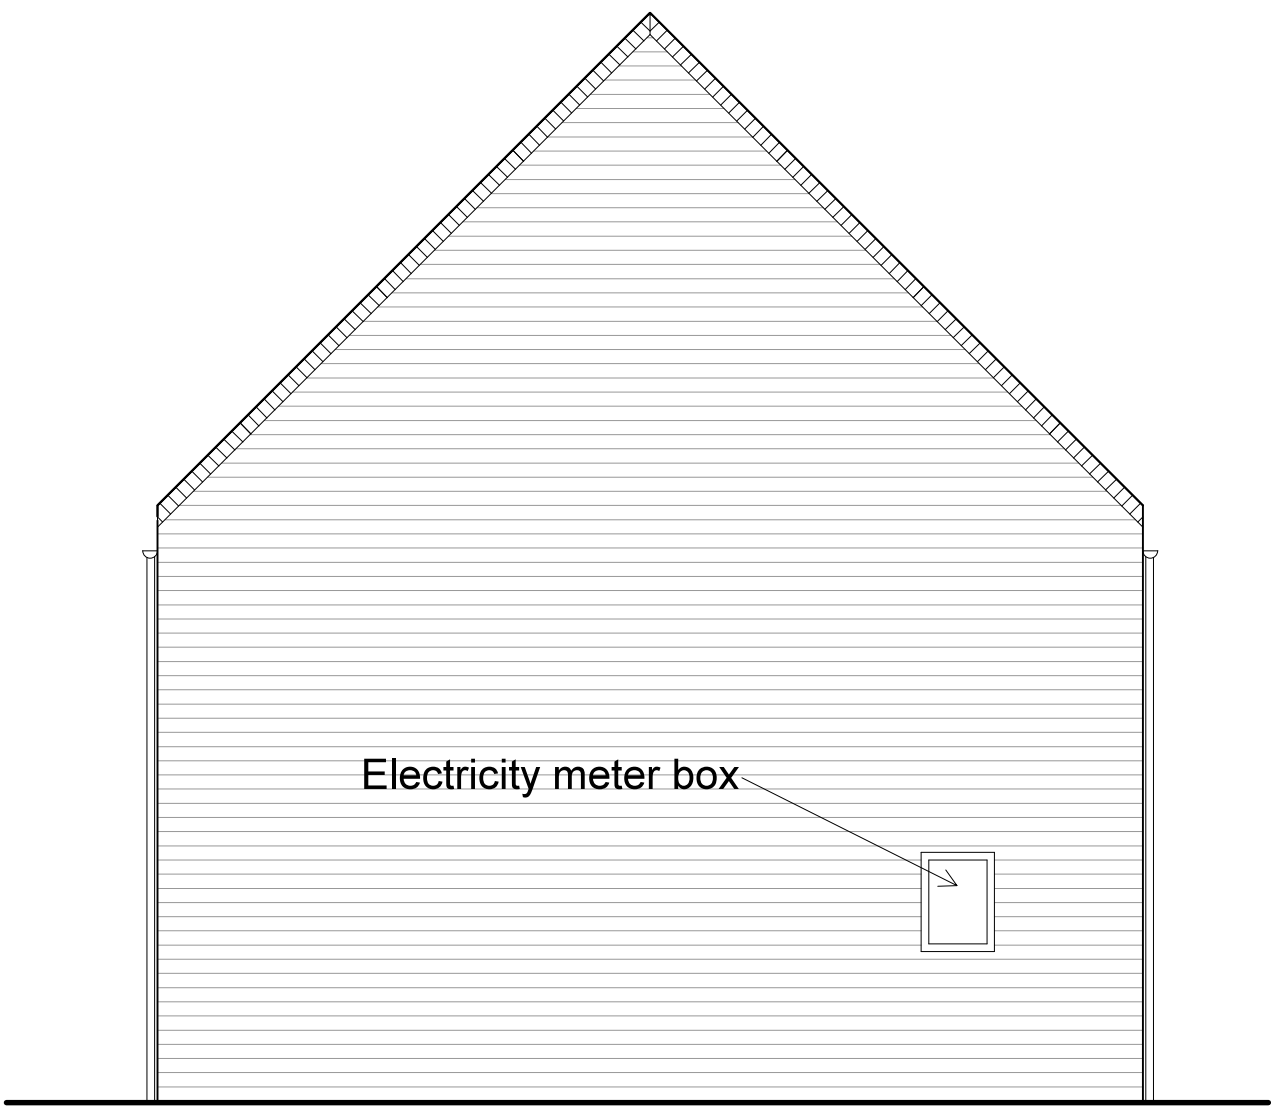

SIDE (EAST) ELEVATION (CONDITION 5)
Scale 1:50

REV	DESCRIPTION	DATE

PROJECT: REPLACEMENT DWELLING	
DRAWING: block plan front elevaton side elevation conditions 5 & 8	
SIZE: A1	CLIENT: MR G.E. & MR K.R. HOLLAND
DATE: 10/01/15	APPROVED BY: RW
Do Not Scale From This Drawing	
SCALE: 1:10	DRAWING BY: JC
SHEET: 0103/14/07	