



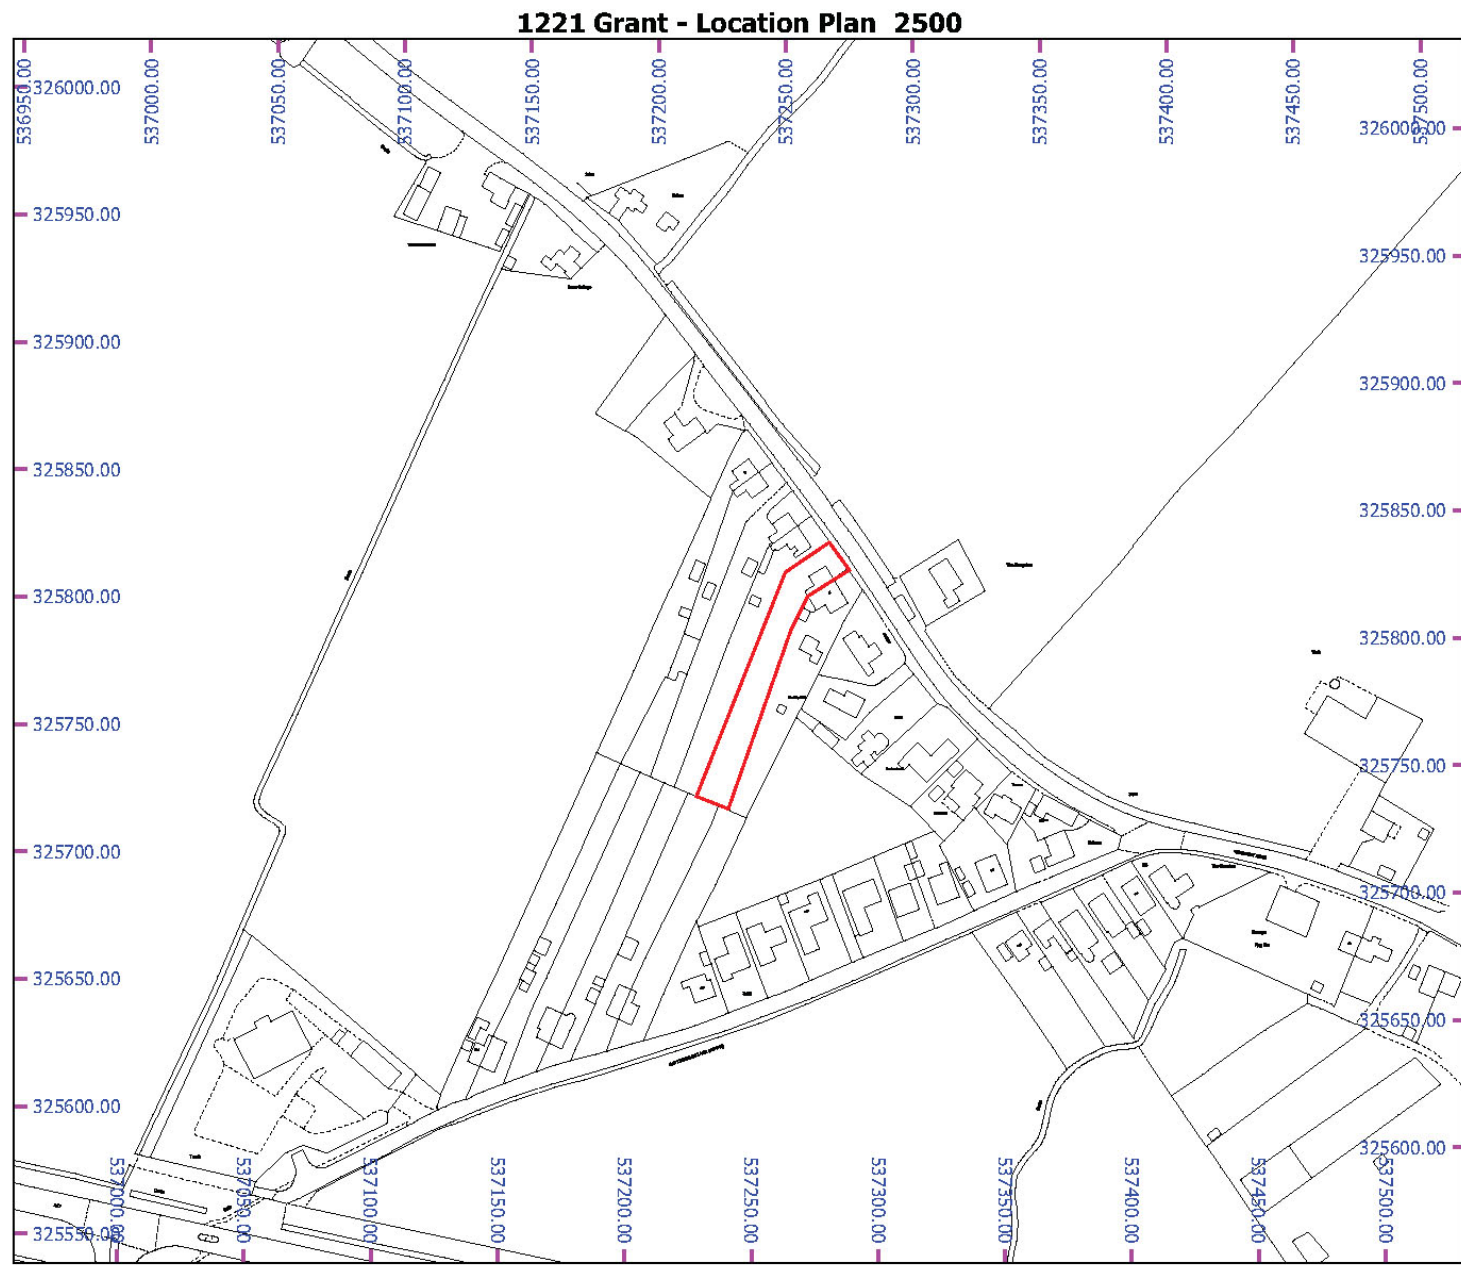

MAP SCALE 1: 2500  
 CREATED DATE: 13/04/2021  
 PHOTOGRAPHIC COPY  
 LIABLE TO DISTORTION  
 IN SCALE

© Crown copyright and database rights 2019 Ordnance Survey 100018351

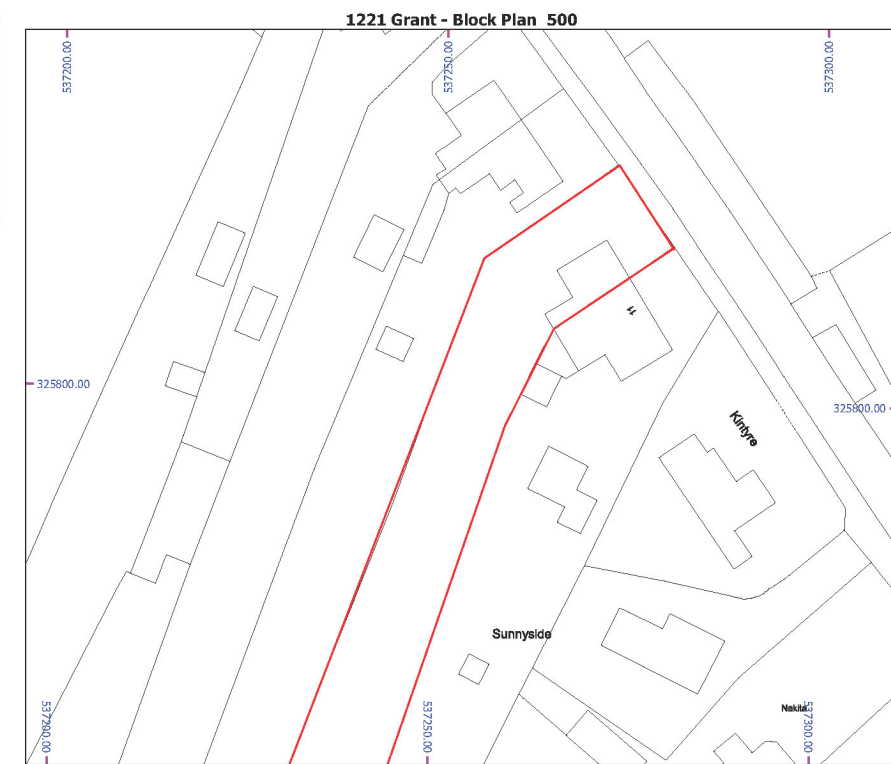

MAP SCALE 1: 500  
 CREATED DATE: 13/04/2021  
 PHOTOGRAPHIC COPY  
 LIABLE TO DISTORTION  
 IN SCALE

© Crown copyright and database rights 2019 Ordnance Survey 100018351

| Rev. | Description | Date |
|------|-------------|------|
|      |             |      |
|      |             |      |
|      |             |      |



|                   |                                                           |                                      |                    |                               |              |  |
|-------------------|-----------------------------------------------------------|--------------------------------------|--------------------|-------------------------------|--------------|--|
| CLIENT<br>ADDRESS | Miss C Buffong<br>12 Washway Road<br>Holbeach<br>PE12 7PP | PROJECT<br>Two Storey Side Extension | Date<br>April 2020 | Project number<br>DFG/20/1221 | Scale (@ A3) |  |
|                   |                                                           | SHEET<br>Site Block Location         | Drawn by<br>SG     | DRAWING NUMBER<br>09          | REV          |  |