



FIRST

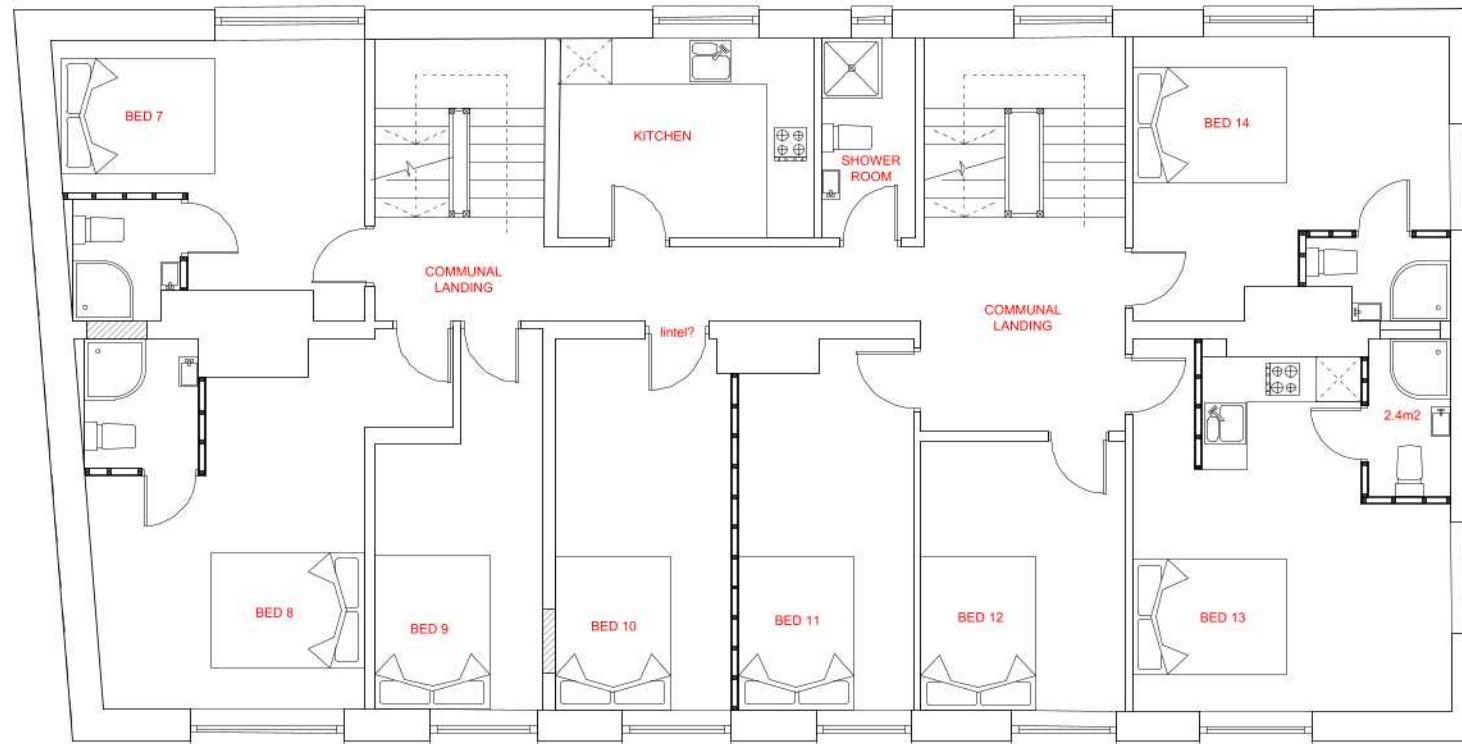

GROUND

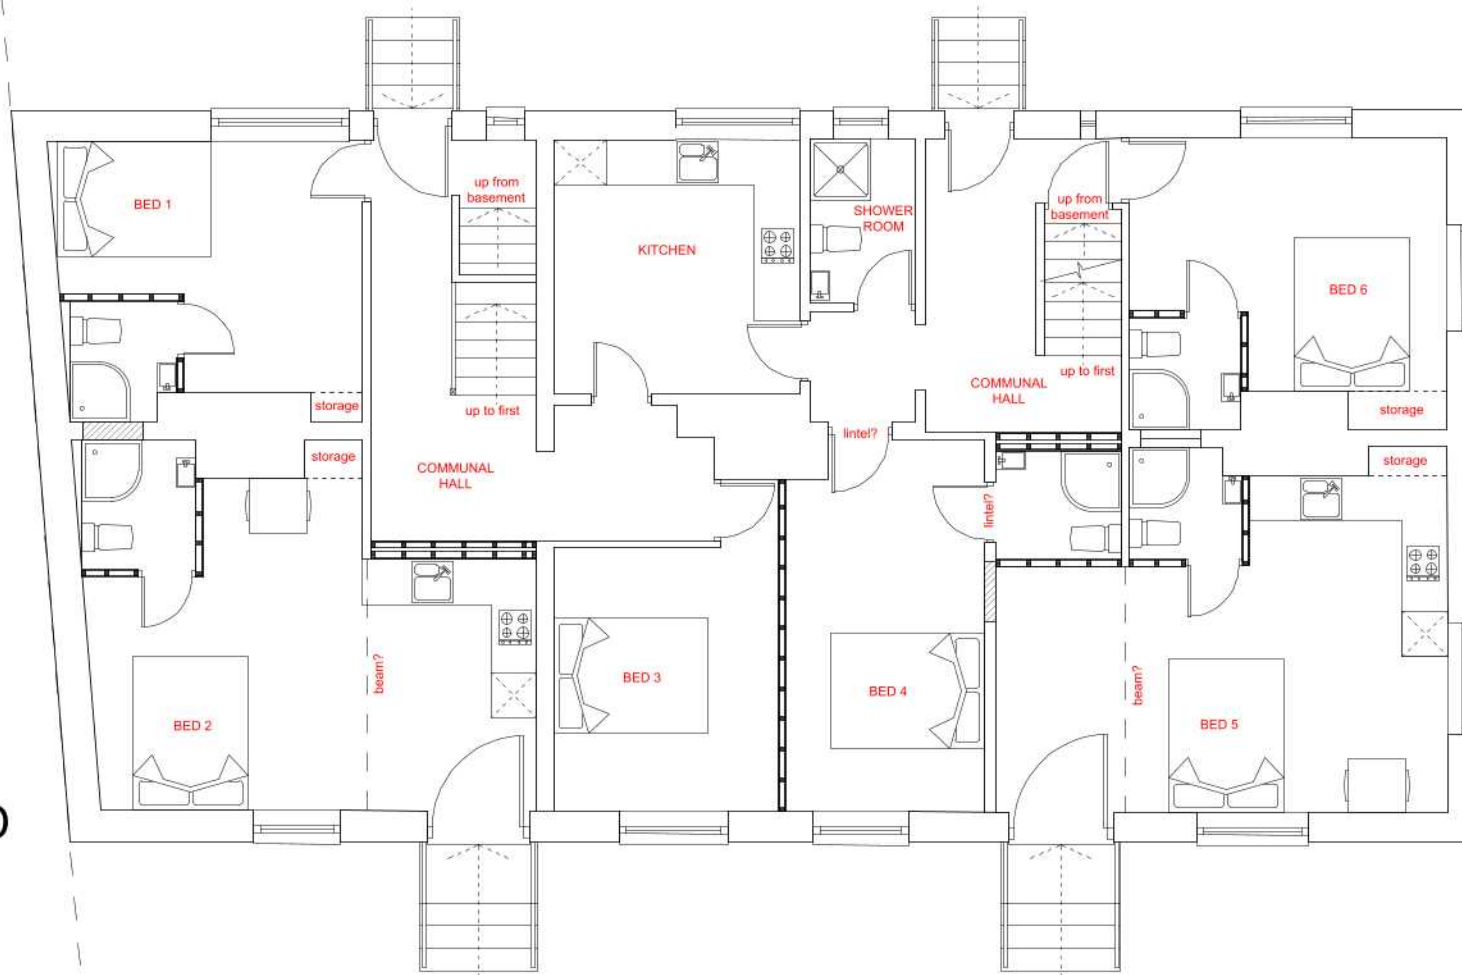

JOB TITLE :
2-4 Spalding Road
Holbeach
Spalding
PE12 7HG

DWG TITLE :
Existing Plans

DWG. NO. :
0027-02

SCALE :
1:100 (@A3)

DATE :
23/01/2018

© CLAYTON ARCHITECTURE LIMITED.
Tel: 07435569465 E: jpeclayton_91@hotmail.co.uk