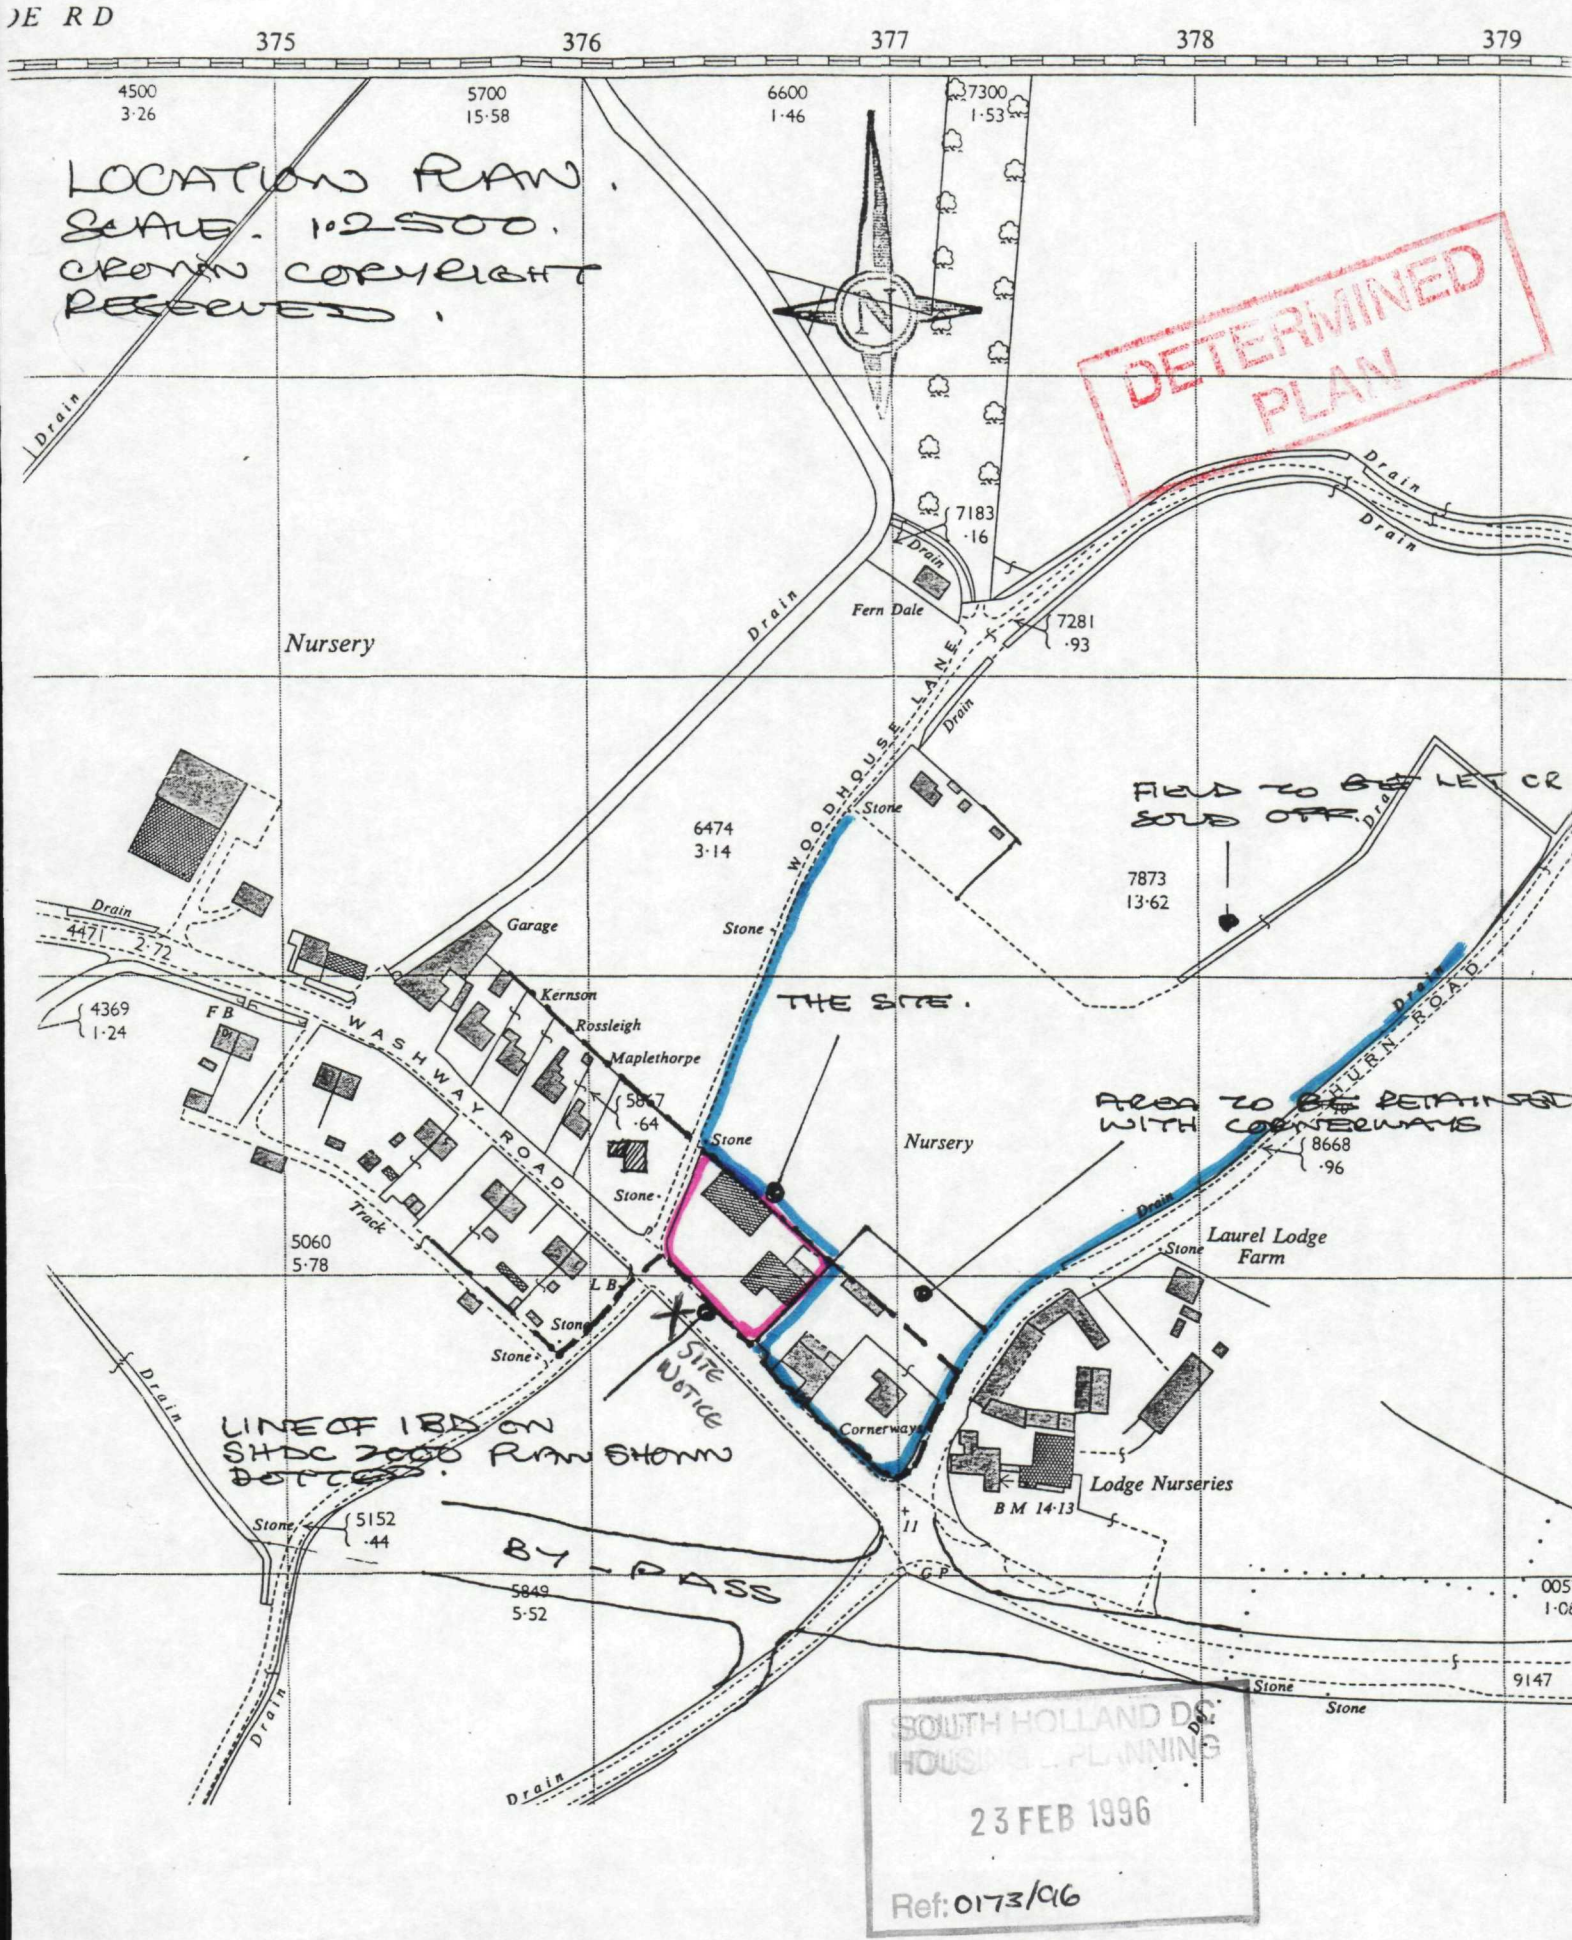
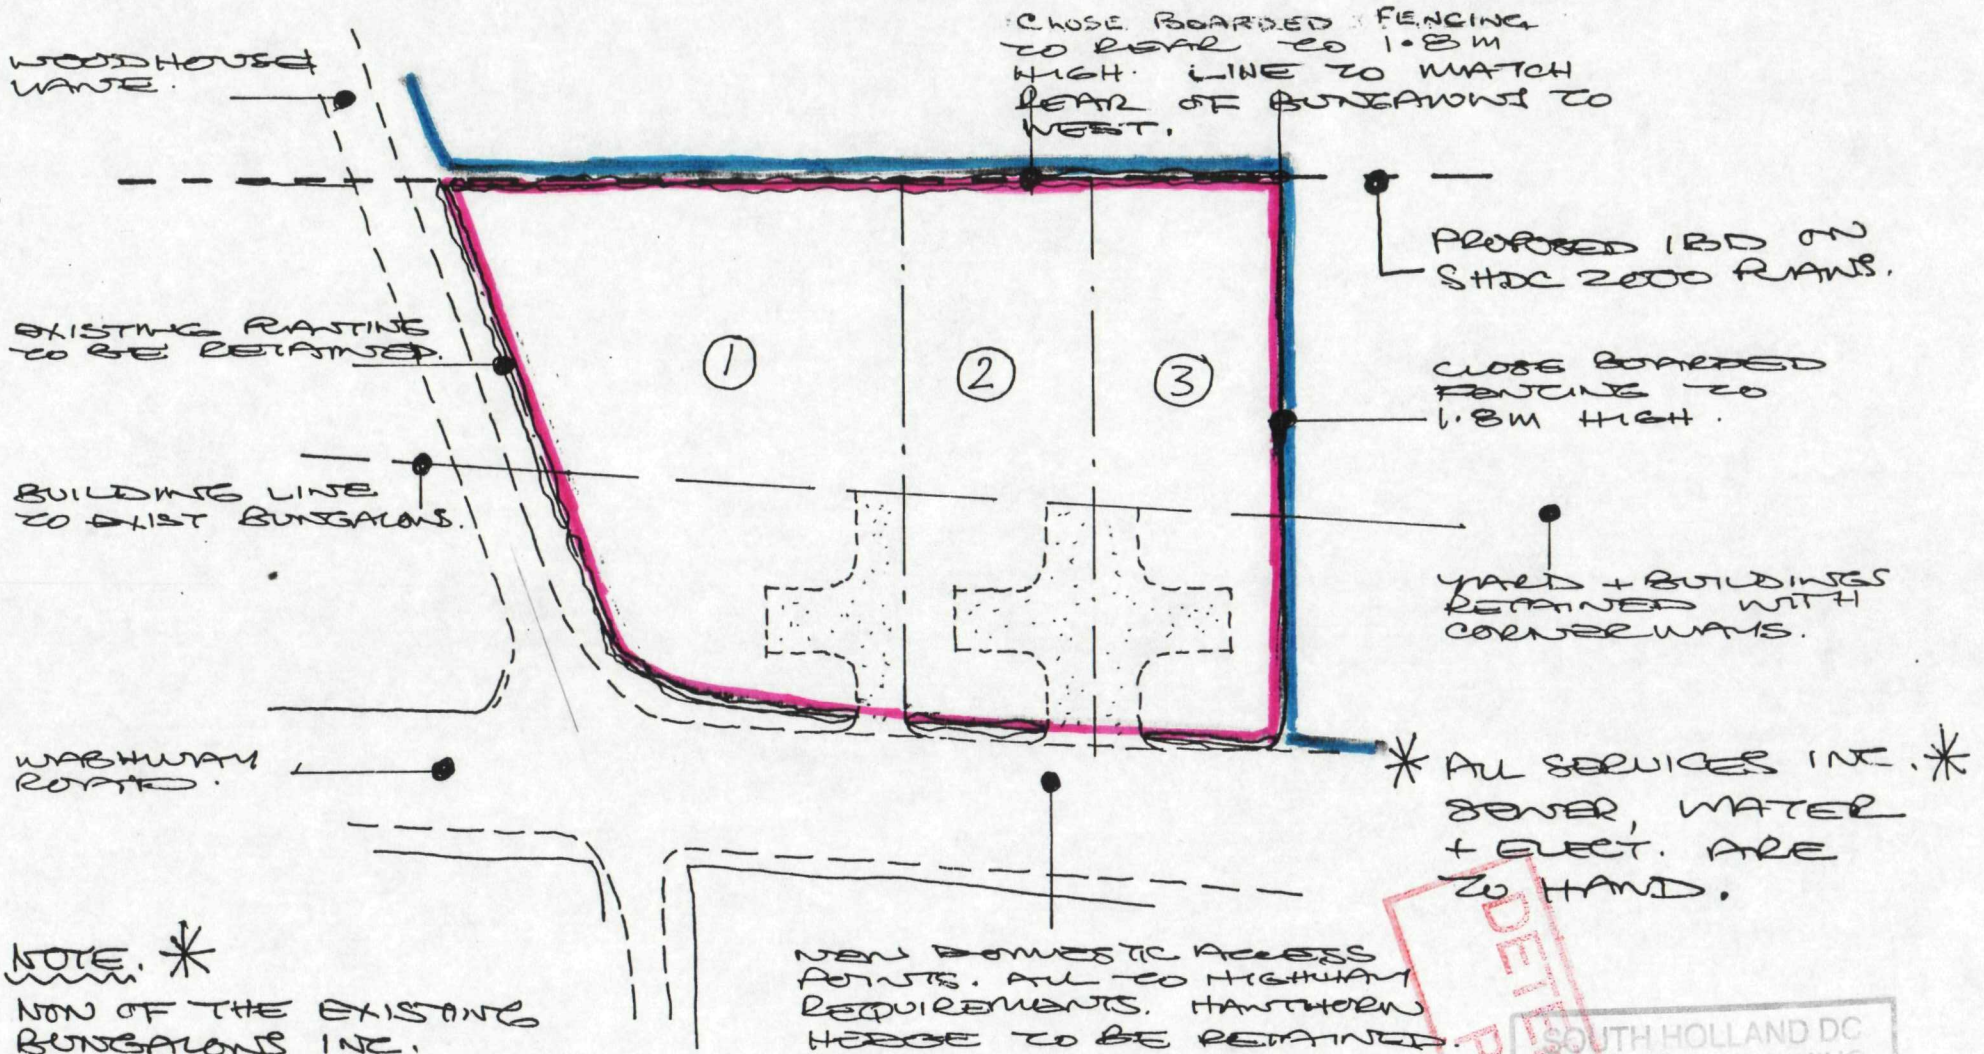

)E RD
375
376
377
378
379
LOCATION PLAN.
SCALE. 1:2500.
CROWN COPYRIGHT
RESERVED.
DETERMINED PLAN
4500
3·26
5700
15·58
6600
1·46
7300
1·53
7183
·16
7281
·93
Drain
Fern Dale
Nursery
WOODHOUSE LANE
Stone
6474
3·14
FIELD TO BE LET OR SOLD OFF.
7873
13·62
Garage
Drain
4471
2·72
4369
1·24
FB
Kernson
Rossleigh
Maplethorpe
5867
·64
WASHWAY ROAD
THE SITE.
Nursery
AREA TO BE RETAINED WITH CORNERWAYS
8668
·96
Track
5060
5·78
LB
Laurel Lodge Farm
SITE NOTICE
Cornerways
LINE OF IBA ON SHDC 2000 PLAN SHOWN DOTTED.
Lodge Nurseries
BM 14·13
5152
·44
BY-PASS
5849
5·52
GP
9147
SOUTH HOLLAND D.C.
HOUSING & PLANNING
23 FEB 1996
Ref: 0173/96

LANDSCAPING + FENCING TO SHDC REQUIREMENTS.



* NOTE. *

NON OF THE EXISTING BUNGALOWS INC. CORNER WAYS HAVE ANY AG. CLOSE OR OTHER IMPOSED CONDITIONS.

DETERMINED PLAN
SOUTH HOLLAND DC HOUSING & PLANNING
23 FEB 1996
Ref. 0173/96

BLOCK PLAN. 3NO INFILL BUNGALOWS. SCALE 1:500

9414/1A