


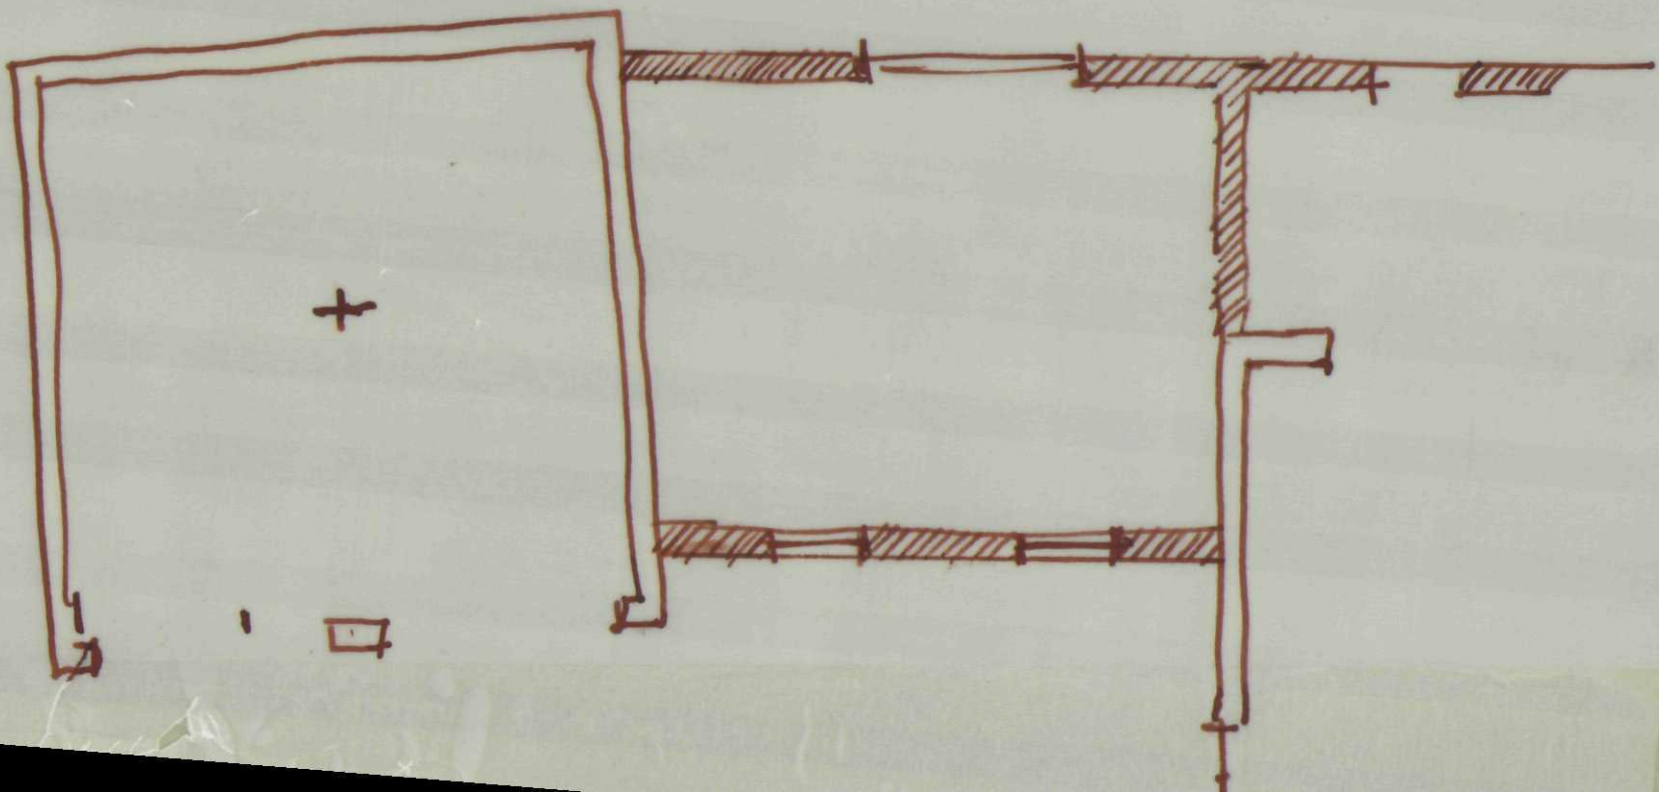

SUGGESTED REVISION
THROUGHOUT THE
TOLSONA HWAY



MRN 28 APRIL 2004
H09 / 0589 / 04