



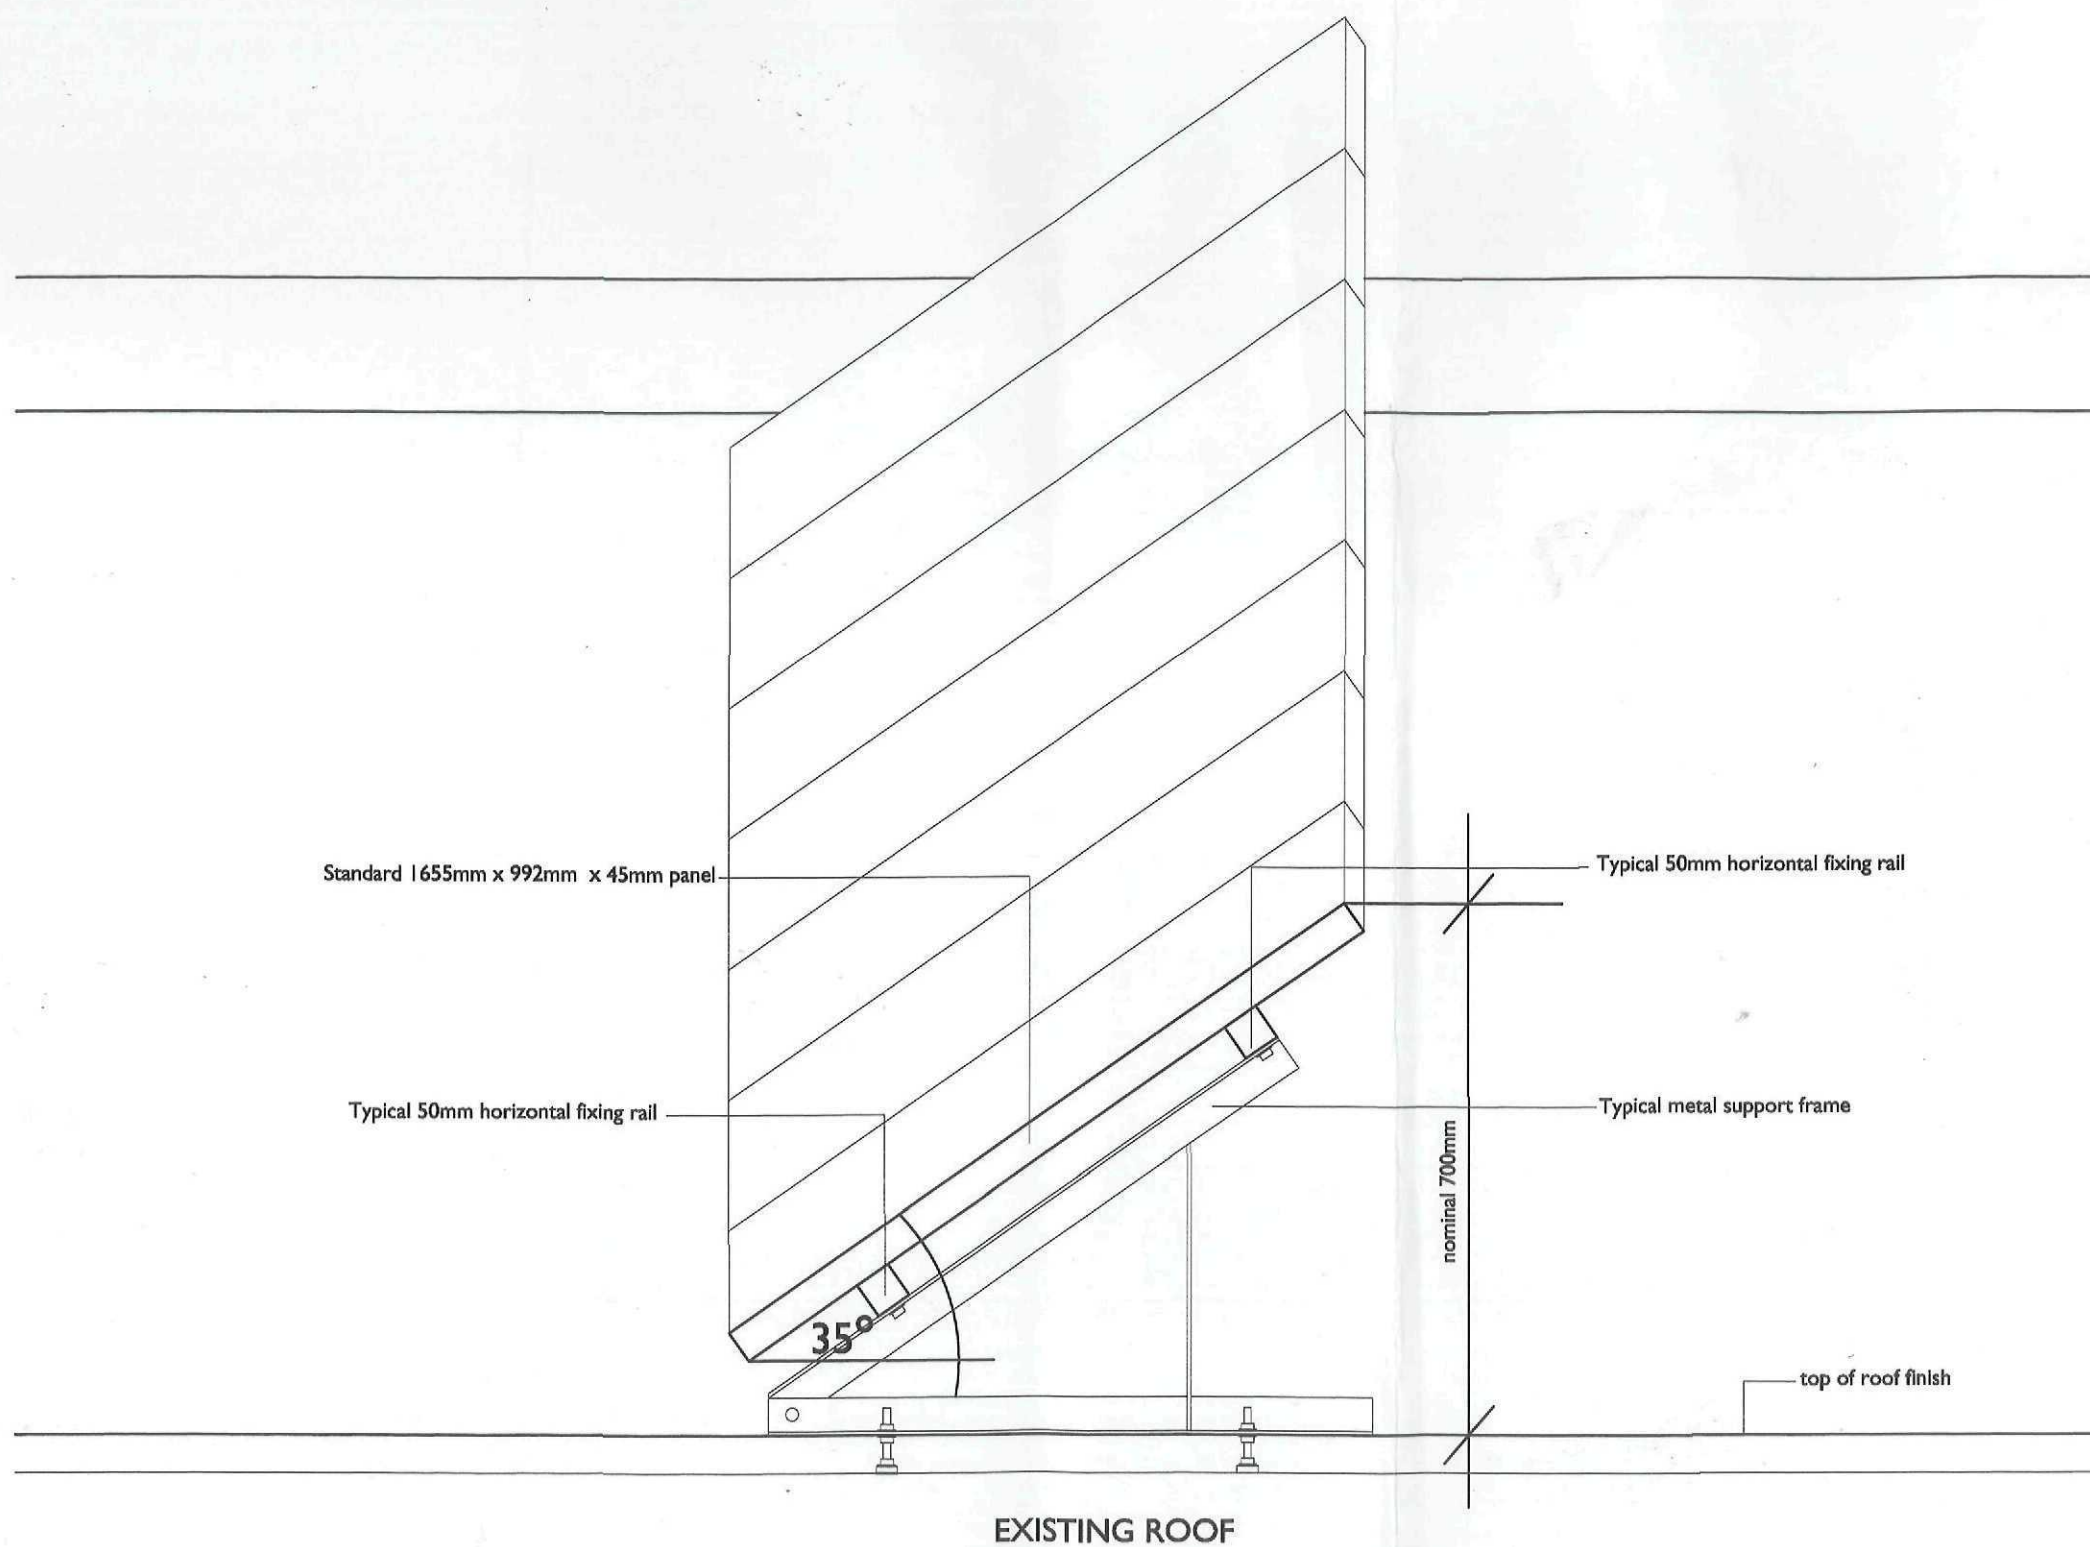

TYPICAL ROOF/PANEL SECTION

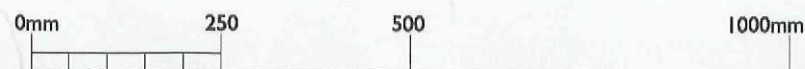

Scale 1:10 @ A3

SHDC
Planning & Development
28 JUN 2011
Ref: 0393-11

ISSUED FOR
Detail Planning



PROJECT
Roof Mounted Solar Voltaic System
New Rivergate Farm, Holbeach Drove
Spalding, Lincs.
for Azur Solar Systems Ltd.

Project type Drawing classification Work stage

DRAWING TITLE
Typical Section
Roof / Solar panel



SCALE 1:10 SHEET SIZE A3 SHEET No. 1 of 1 DRAWN CHKD DATE 28.06.11 CAD

DRAWING NUMBER

11-1033-HOLO3

Unit 17, Vicarage Farm, Winchester Road, Farnham, Hampshire. GU14 7JF

T: 023 8069 7010 F: 023 8060 2756

E: enquiries@urbanpulsearchitects.co.uk W: urbanpulsearchitects.co.uk