




LOCATION PLAN

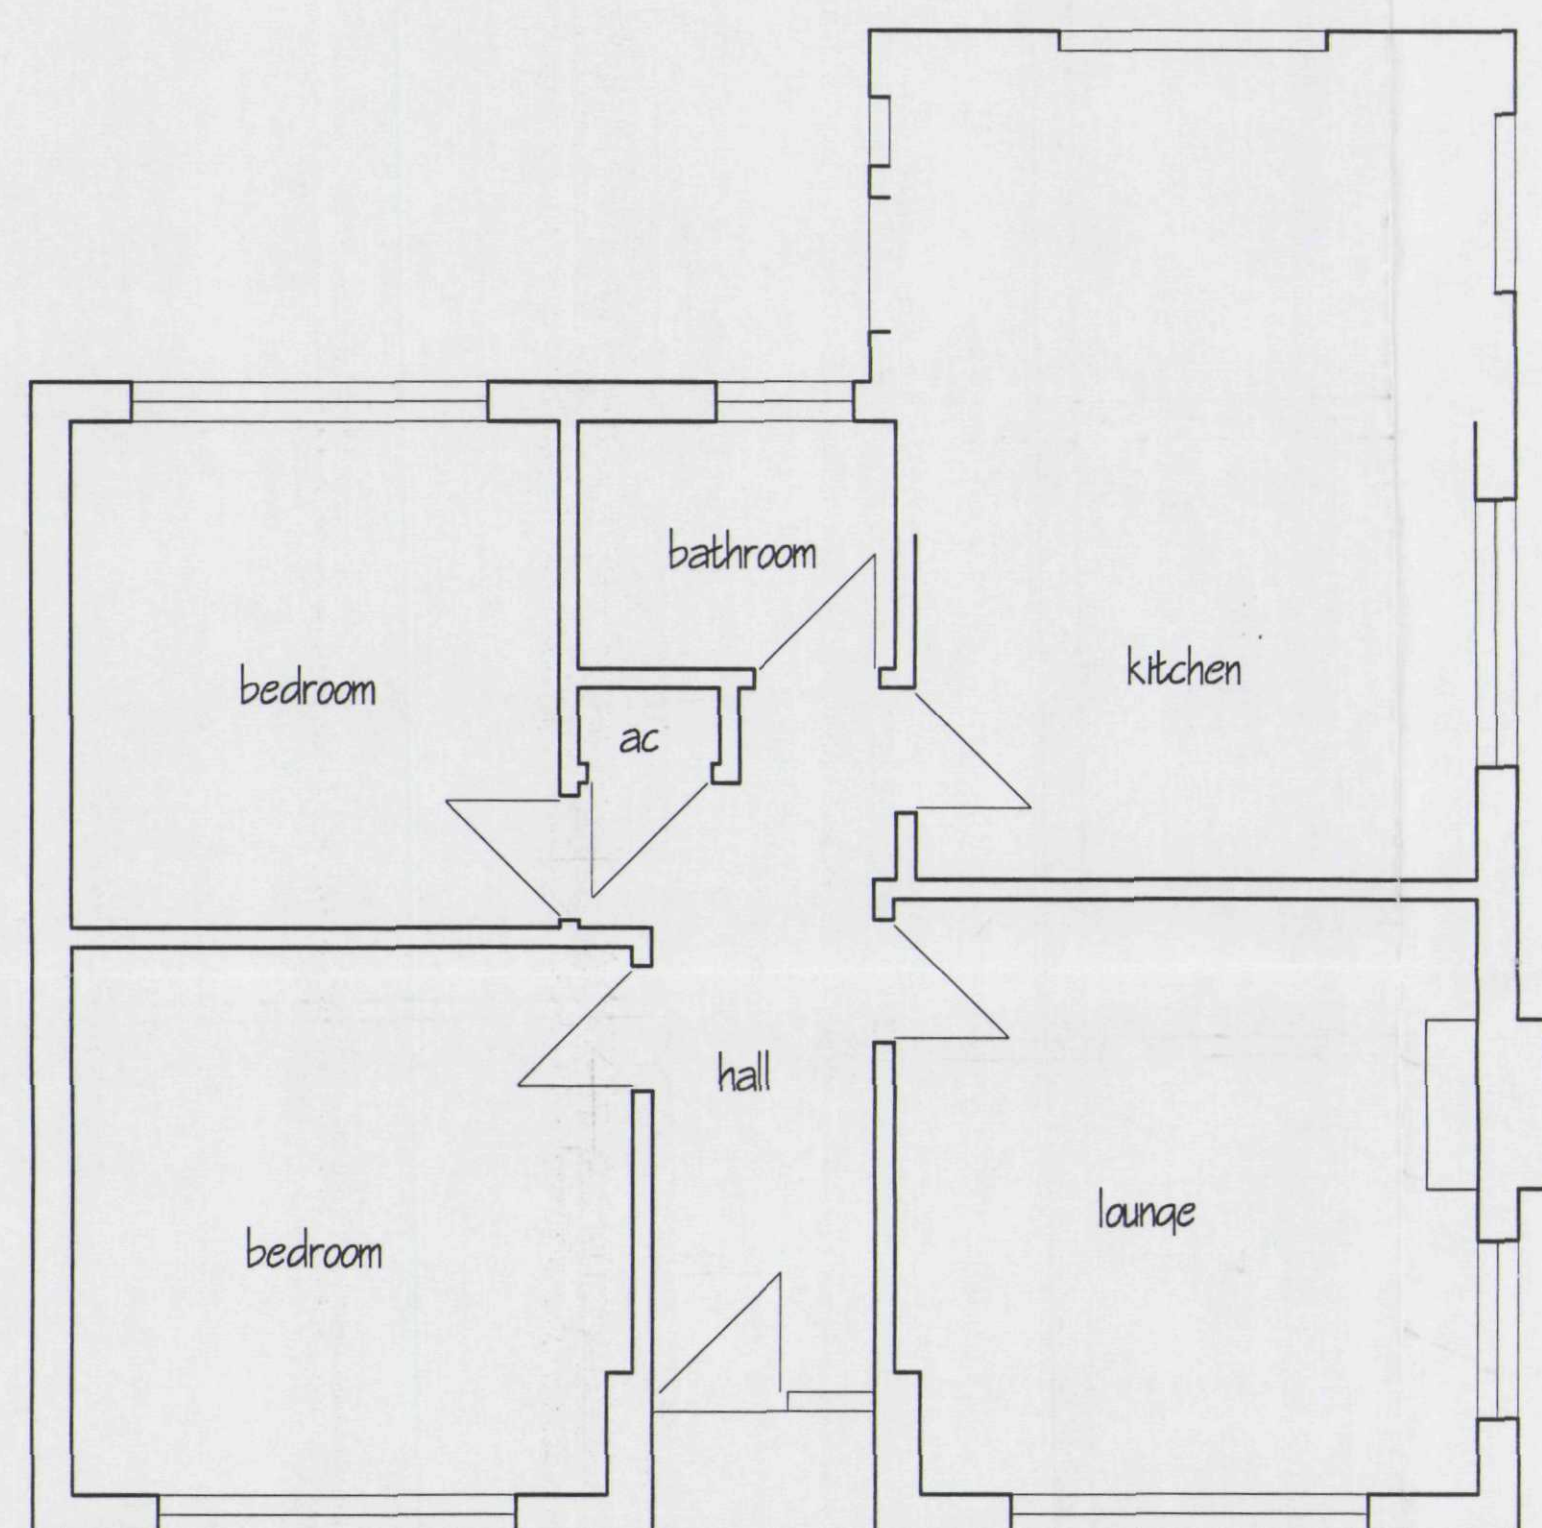


PLAN AS EXISTING

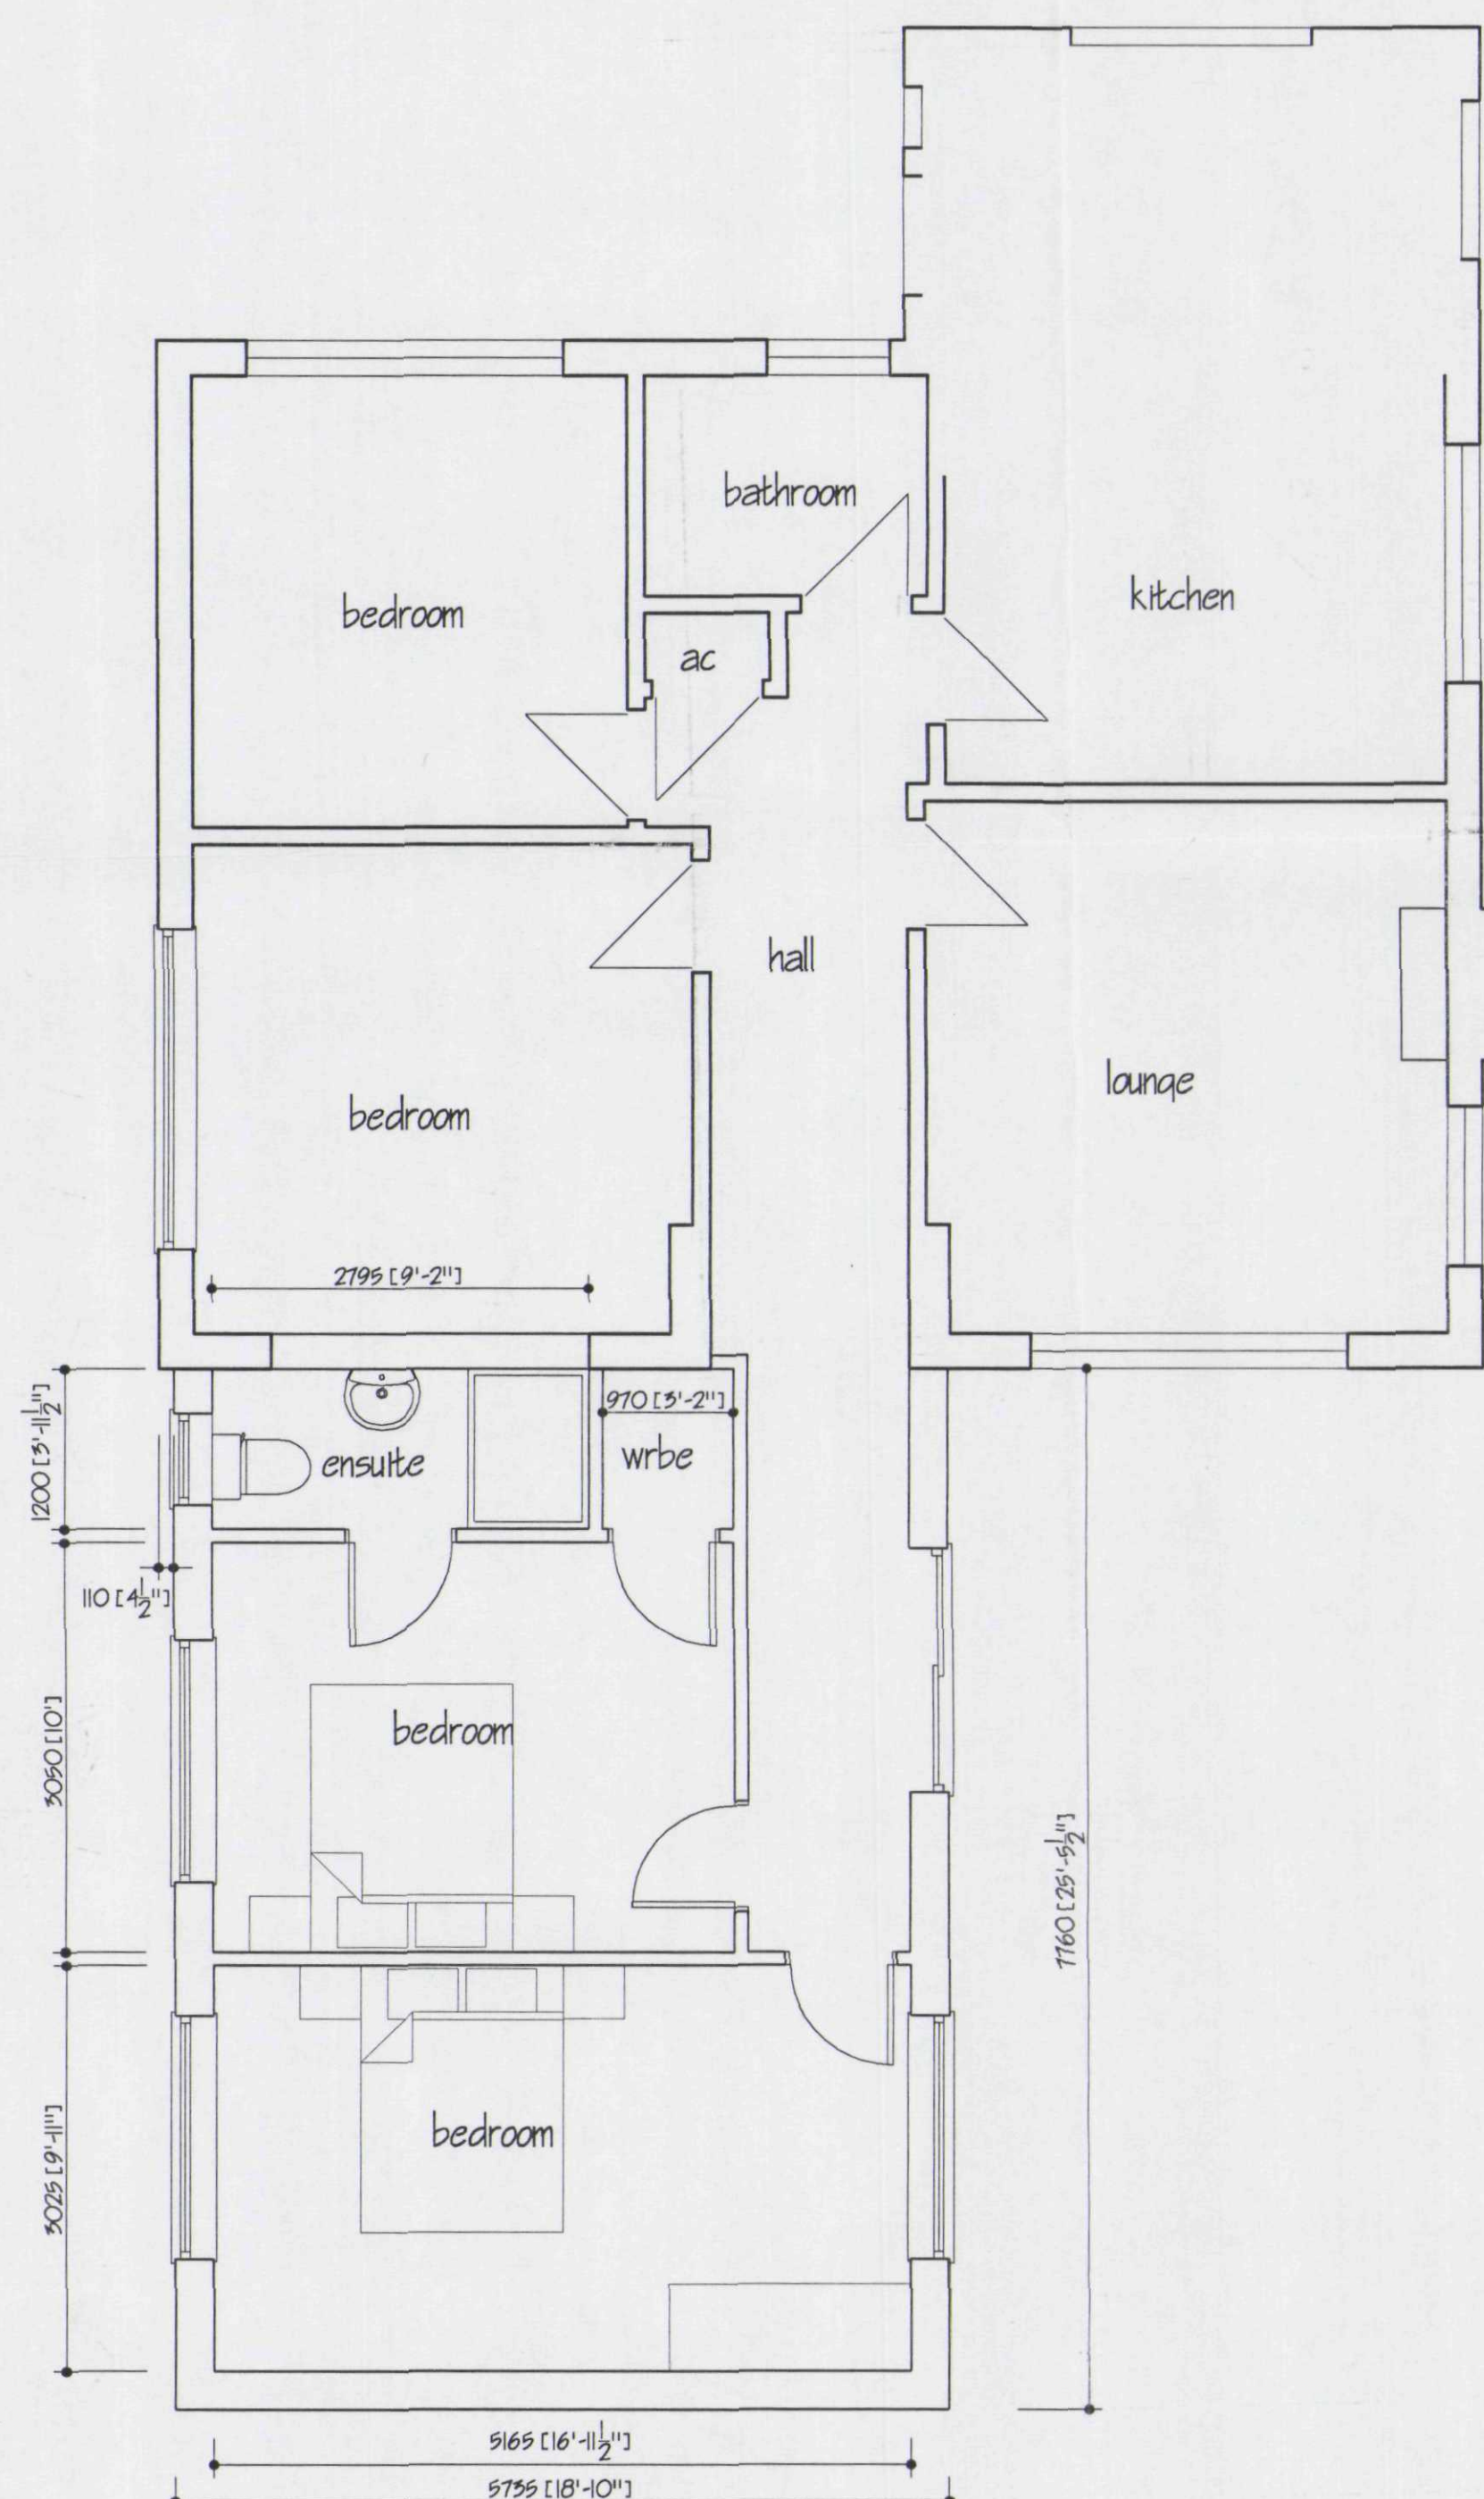

PLAN AS PROPOSED

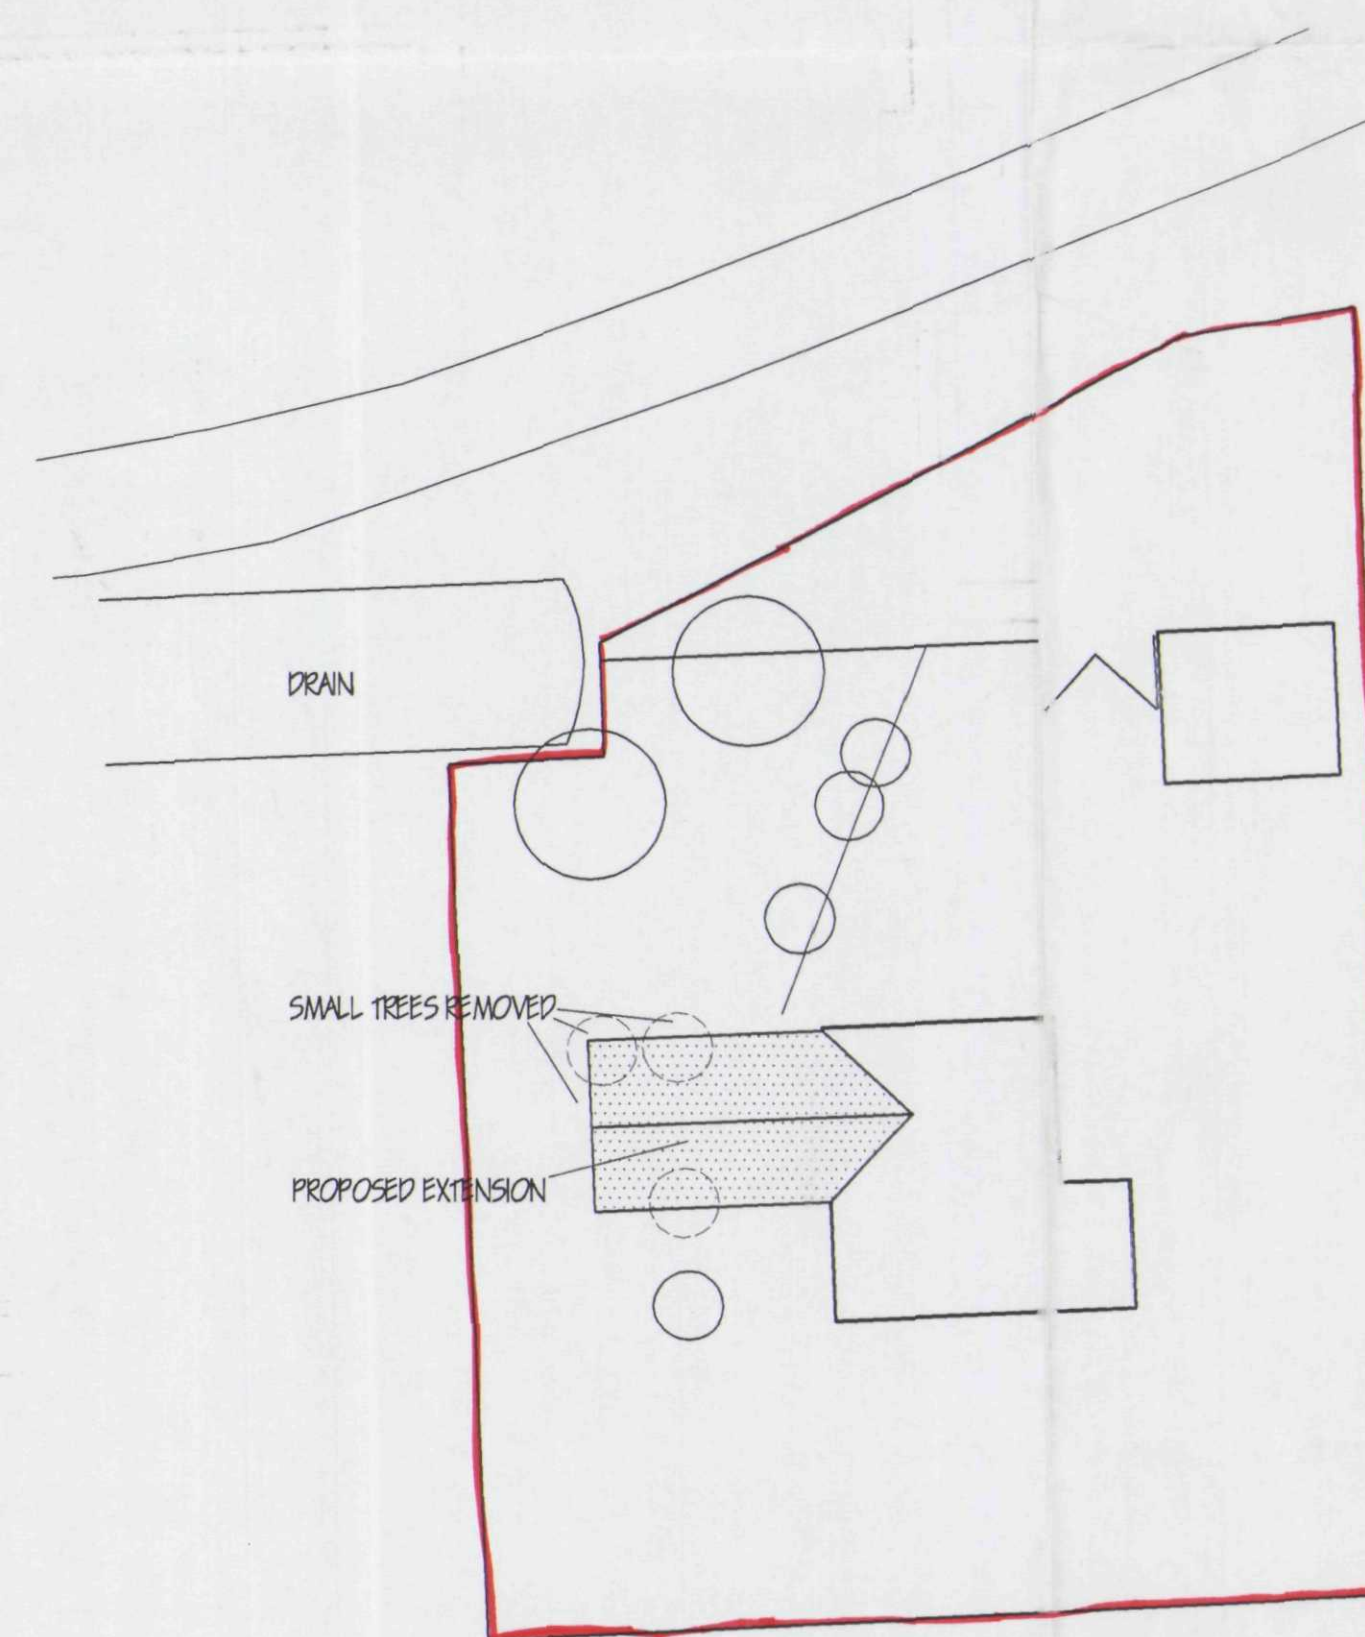

BLOCK PLAN

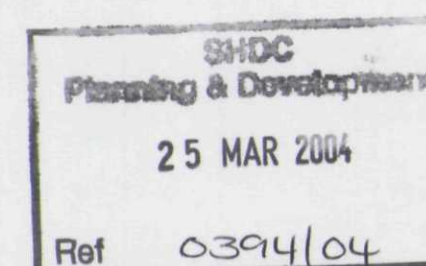

**DETERMINED
PLAN**

[illegible]

Ref: Revision

G. R. MERCHANT

1. ENQ AMICE FIWO

**ARCHITECTURAL, STRUCTURAL
AND LAND DRAINAGE
CONSULTANTS**

Unit 4, Wrights Mews
12A Park Road, Holbeach,
Spalding, Lincs. PE12 7ZE
Tel: 01406 498000
Fax: 01406 425744

E-Mail: G. R. Merchant @ Merchant. FS
Co. UK

10/01/01

Project
PROPOSED EXTENSION & ALTERATIONS AT
THE BUNGALOW
HITHER OLD GATE
HOLBEACH Lincs

Client
MR & MRS T COLLIN

Drawing

PLANS & ELEVATIONS
AS PROPOSED

Job Ref. 885/04	Drawing No. 01
--------------------	-------------------

Date	Drawn
MAR 2004	JPW

Scales

1/50 1/100 1/250 1/2500

[illegible]