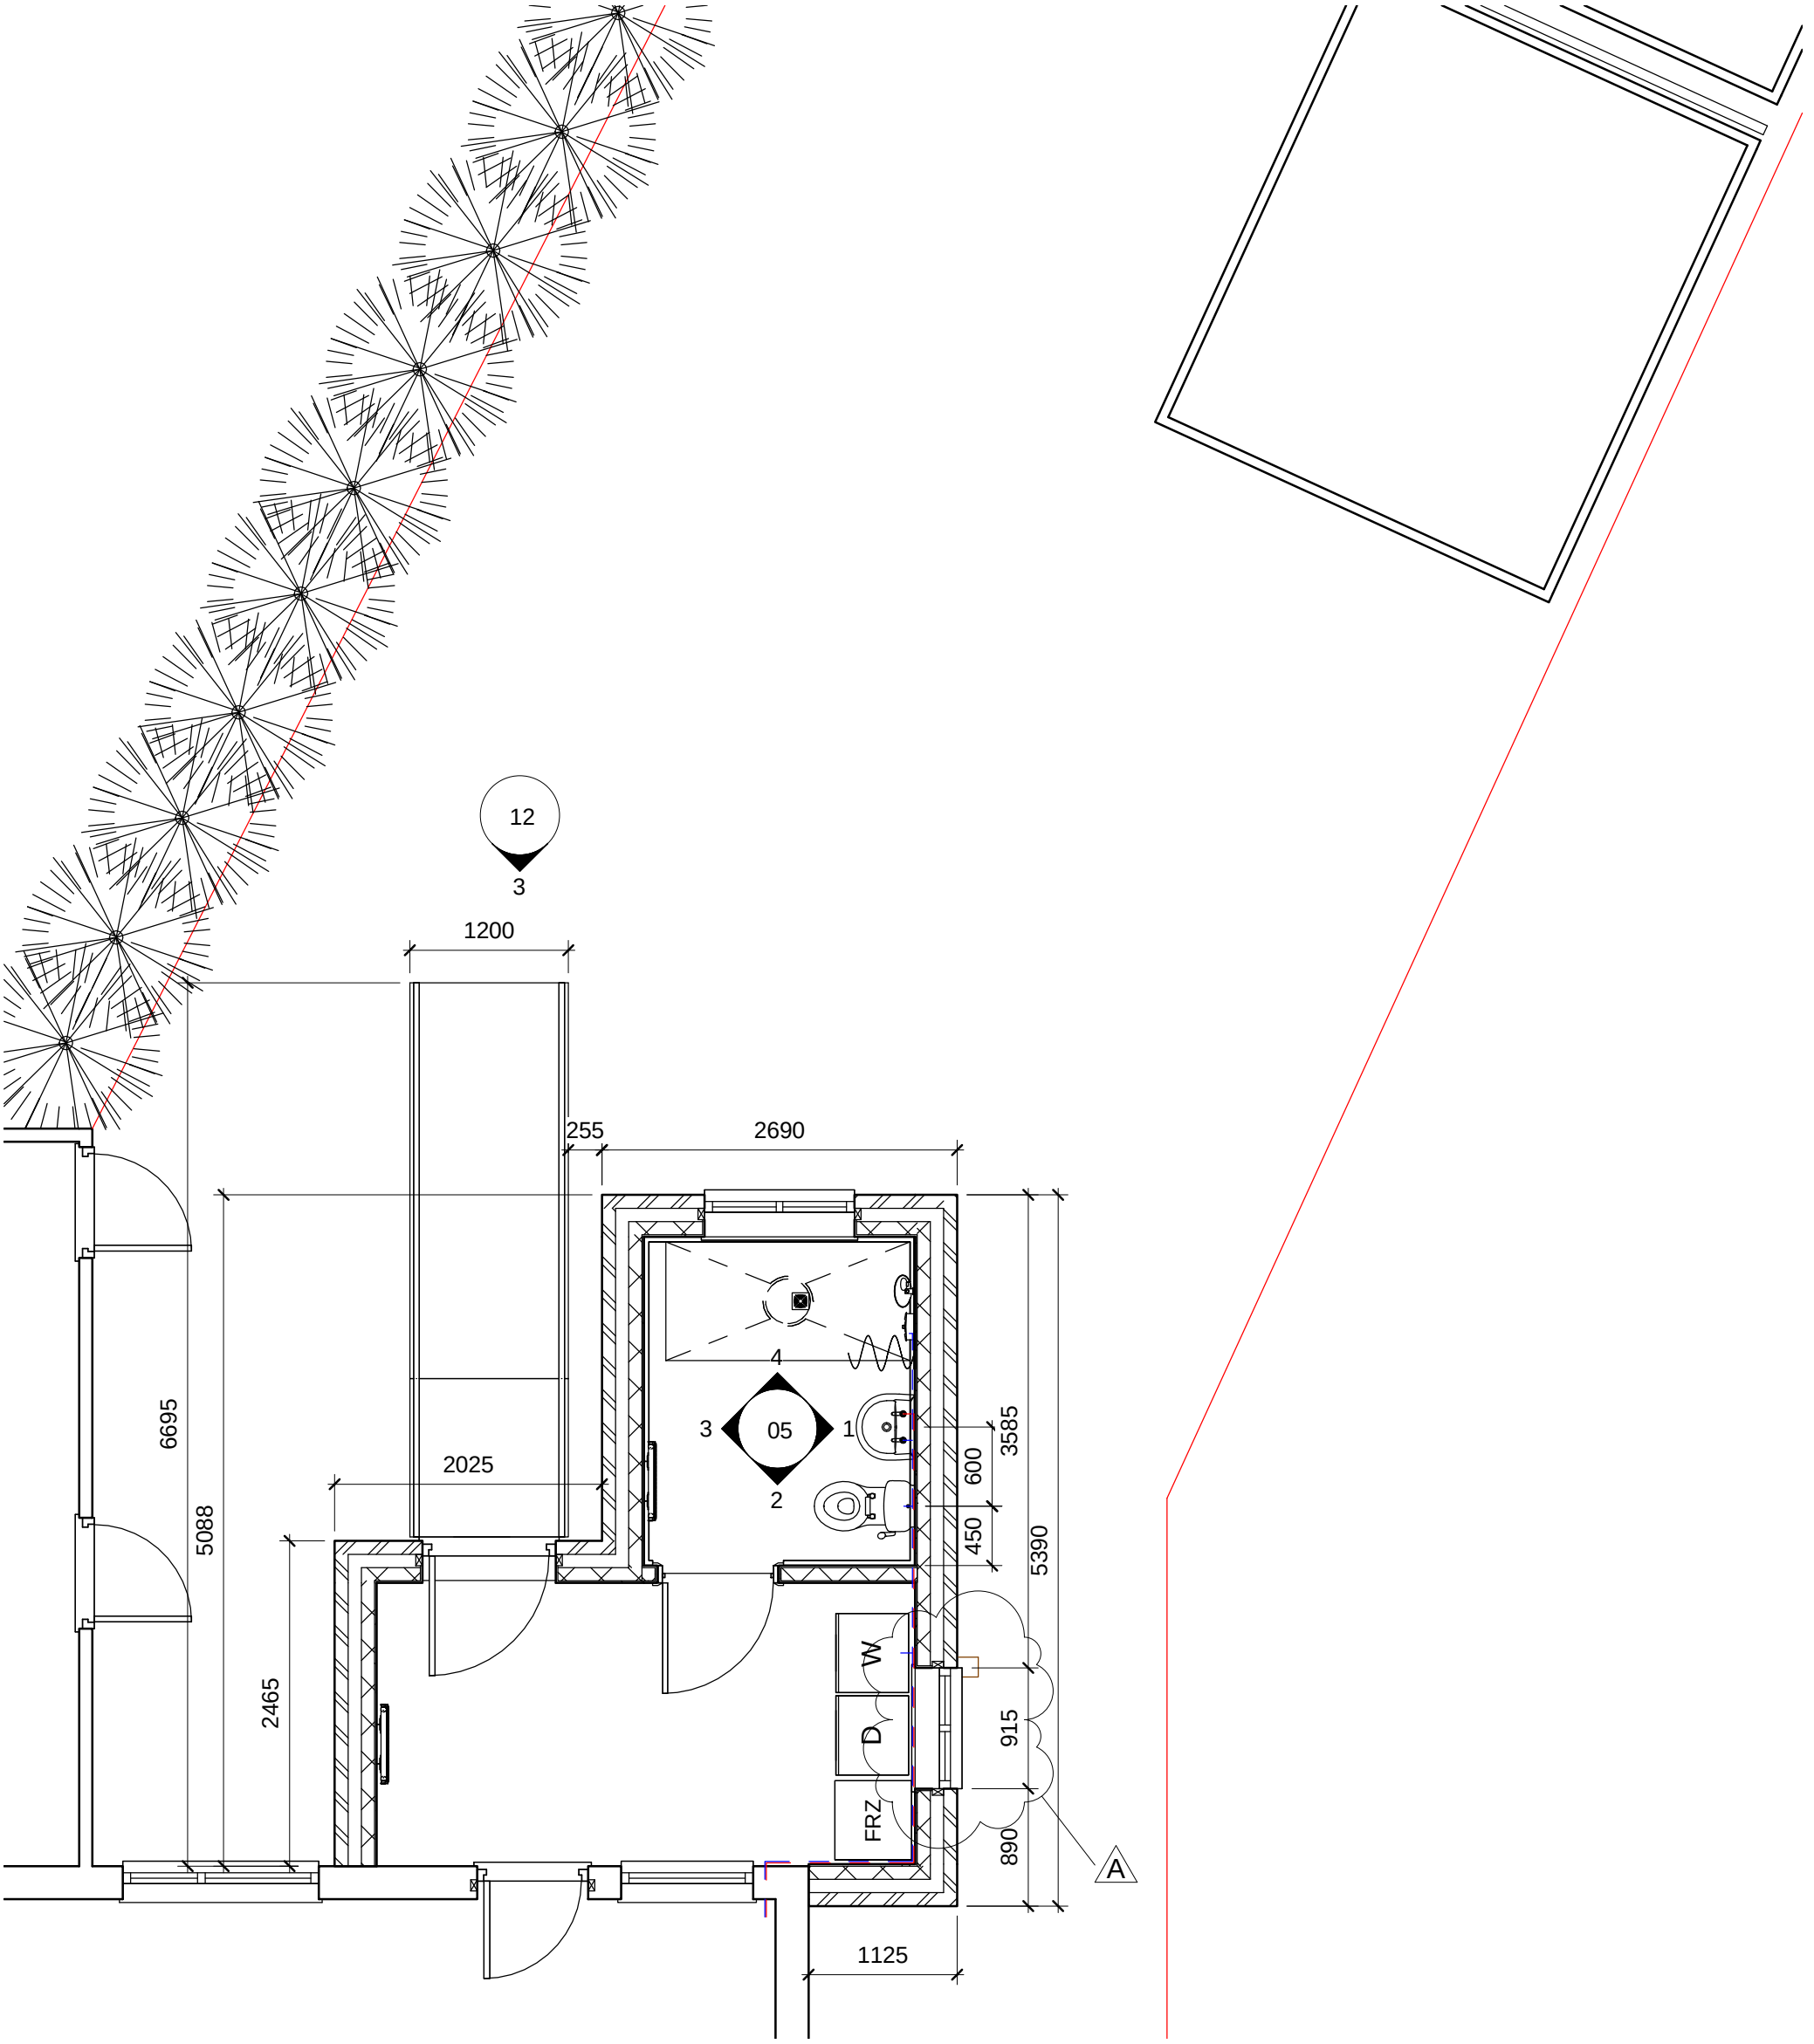


1 Ground Floor - (Proposed)

1 : 50

2 12

Rev.	Description	Date
A	Window added in utility to side elevation	20/05/2020

CLIENT ADDRESS Mr N Abrams 97 Spalding Road Holbeach PE12 7HW	PROJECT Accessibilty Adaptations	Date 13/03/2019	Project number DFG/19/1032	Scale (@ A3) 1 : 50
	SHEET Proposed Ground	Drawn by SG	DRAWING NUMBER 04	REV A