
VISIBILITY SPLAY

T P.

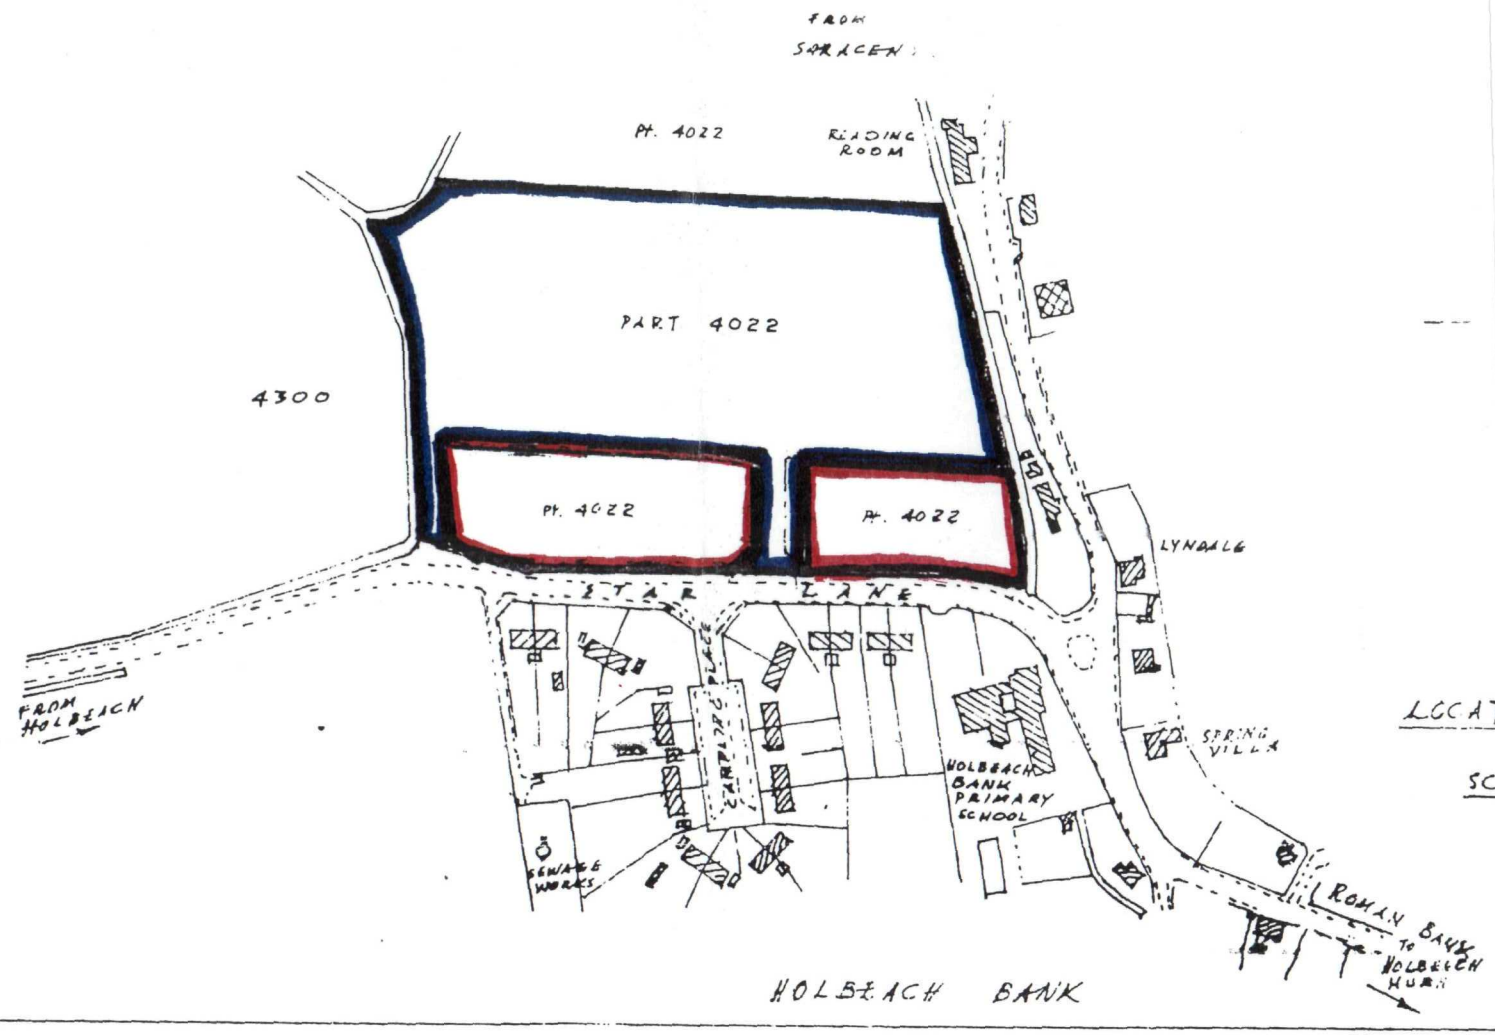

SITE
LOCATION PLAN

SCALE 1:2500