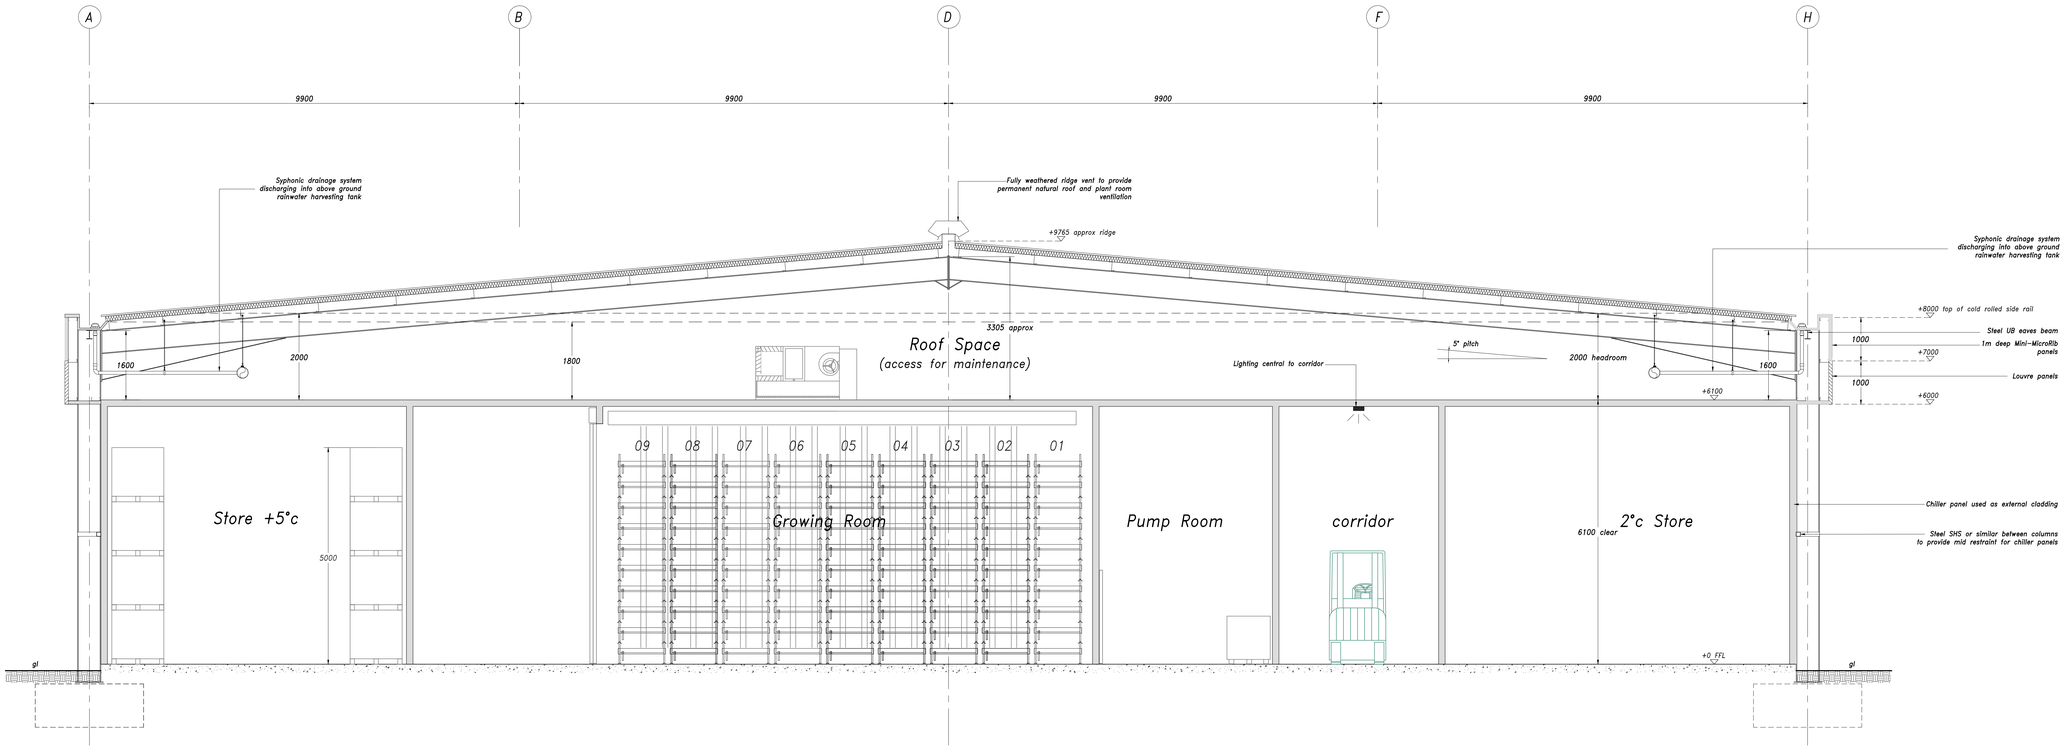


Section 1–1

© This drawing and the works shown are the copyright of Central Design Consultants Ltd. and may not be reproduced except by written permission.

General Notes:

This drawing is to be read in conjunction with any other Central Design Consultants Ltd drawings

All details and dimensions are to be confirmed on site by contractor, prior to works commencing or any ordering of materials. Should any discrepancy be noted between design details/drawings and with dimensions or details on site, Central Design Consultants should be notified and guidance obtained prior to proceeding with any works

This drawing is only to be used 'for construction' if specifically noted as such

The contractor is responsible for maintaining the structural stability of the structures, ground and excavation at all times and the design, detail & installation of all necessary temporary works

Do not scale off this drawing – use figured dimensions only ! If in any doubt – ask !!

To be read inconjunction with POLYTECHNIEK b.v. Installatiebedrijf drawing number W001 revision A3 dated 25.11.16.

Central Design Consultants Ltd.

PRELIMINARY FOR BUDGET PRICING PURPOSES ONLY

NOT TO BE USED FOR CONSTRUCTION

Rev a: Building height reduced, eaves parapet omitted. 31.10.17 MK

Central Design Consultants Ltd.
Civil Structural Building
The Old Chapel, Ilkeston Street, Sedgley, West Midlands, DY3 1JD
Tel: 01902 682264 www.centraldesignconsultants.co.uk

Client	Fresca Group (M & W Mack Ltd)
Job Title	Proposed Pack House Buildings, DGM Growers, Oak House, Roman Bank, Holbeach, Spalding, PE12 8BB
Drg. Title	Proposed Sections
Scale	1:50 @ A0
Date	August 2017
Drawn	MK
Drg. No.	2136-002-09a

20 40 60 80 100mm