PROPOSAL

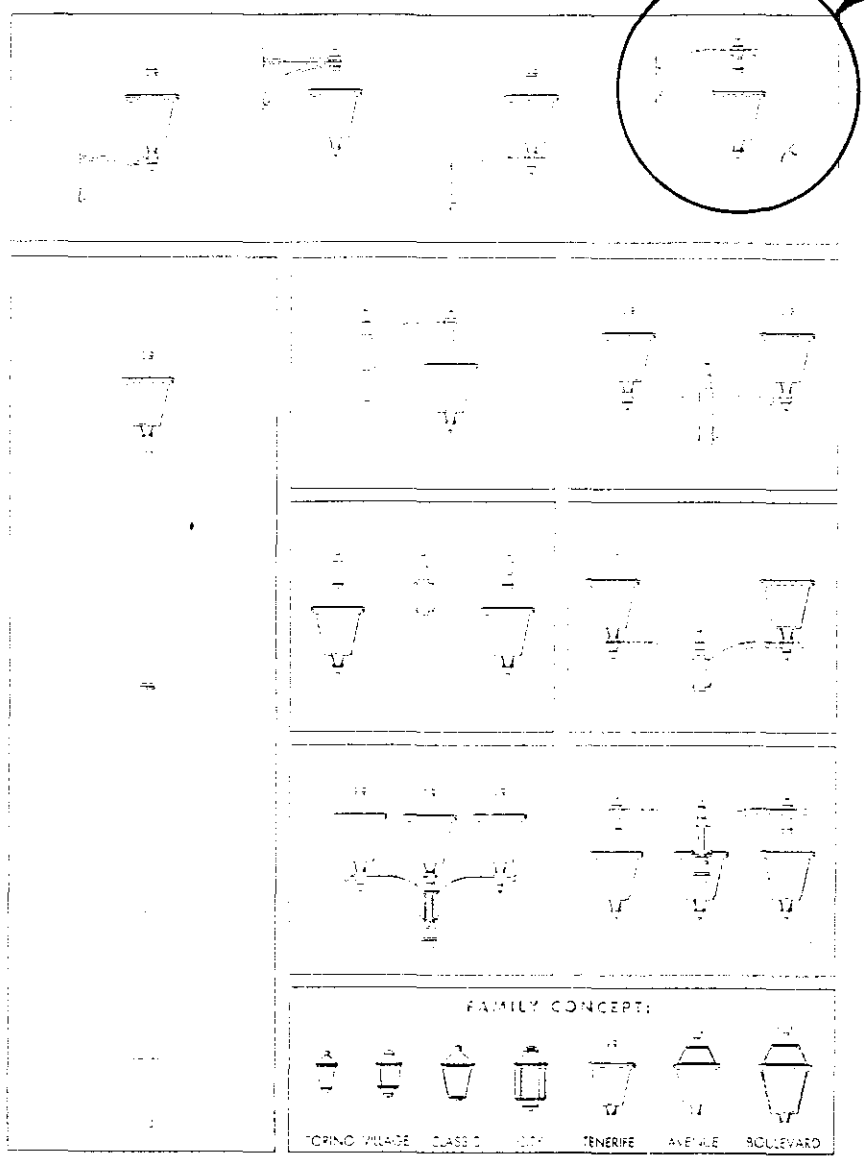

TENERIFE

MATERIAL: CAST ALUMINIUM ALSI12, TREATED WITH POLYSEAL - HIGH RESISTANCE TO CORROSION. **APPROVALS:** EN60 598, EMC-STANDARDS, CE, ENEC, UL, CSA **COLOURS:** BLACK, WHITE, PATINATED GREEN, BRONZE, GRAPHITE, SILVER, GREEN RAL 6012. OTHER COLOURS ON REQUEST. **REFLECTORS:** ASYMMETRICAL REFLECTOR, SYMMETRICAL TOP/RING REFLECTOR **PROTECTION CLASS:** IP 55/IP 66 **LENS:** CLEAR LENS MADE OF UV-STABILISED POLYCARBONATE. SMOKED ON REQUEST.

For technical specifications, see page 92.



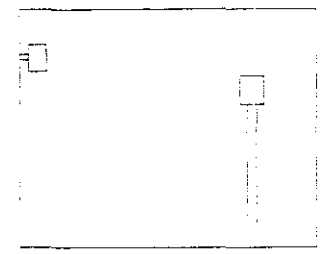

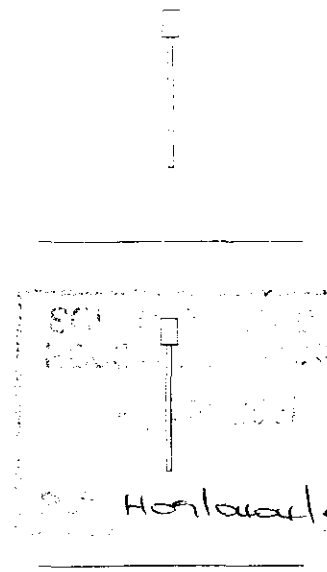

RMINED
LAN

415

PROPOSAL

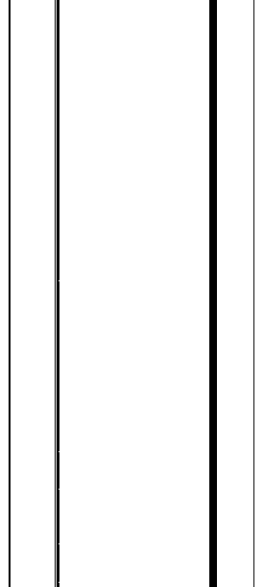

12-G1/A

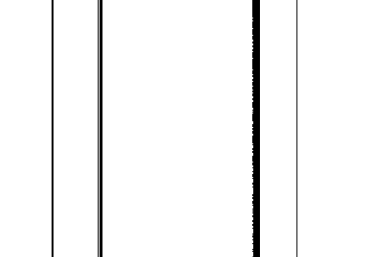

12-G6/A

SYMMETRICAL TOP/RING REFLECTORS, 70 W HPS (SE)

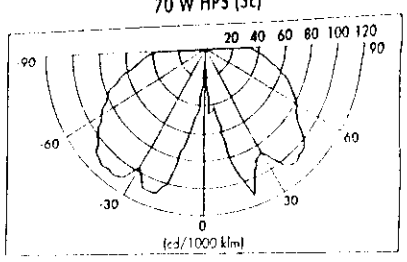

C= 0°-180°
C= 90°-270°

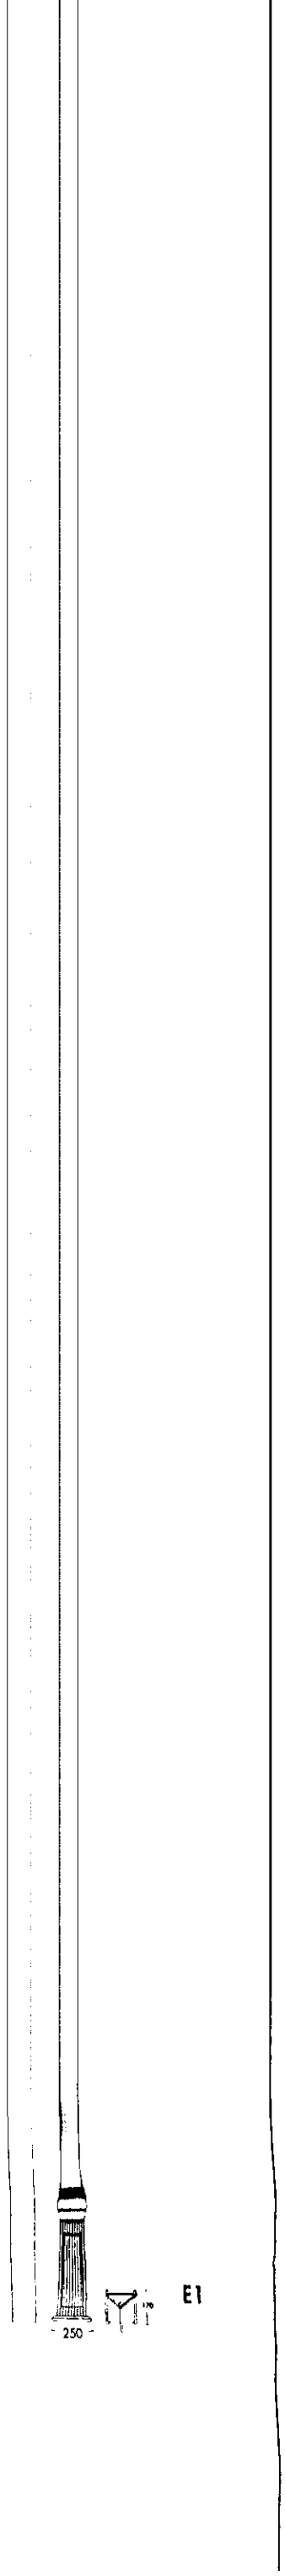

E1

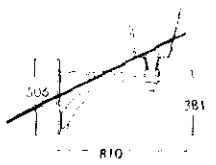

G1/A

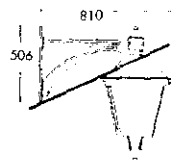

G1/F

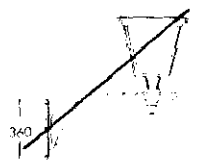

G6/A

PROPOSAL

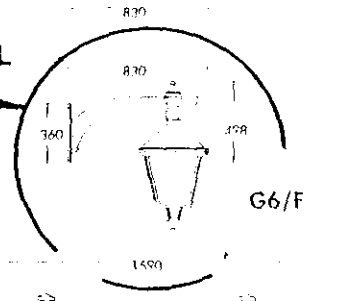

G6/F

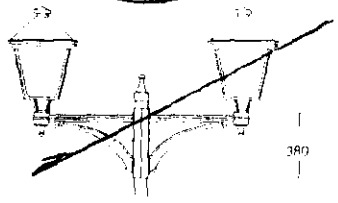

I2-G1/A

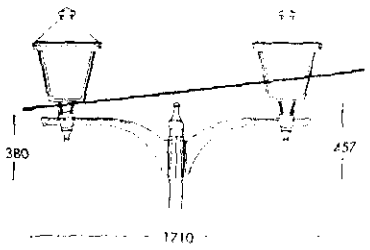

I2-G6/A

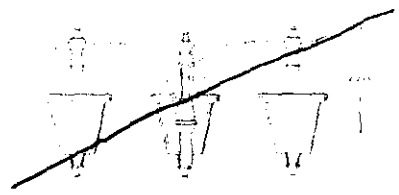

I3 S-G6/F

ASYMMETRICAL
70 W HPS (ST)

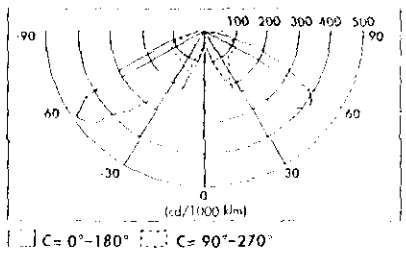

C= 0°–180° C= 90°–270°

ILLUMINANCE ON THE HORIZONTAL AREA

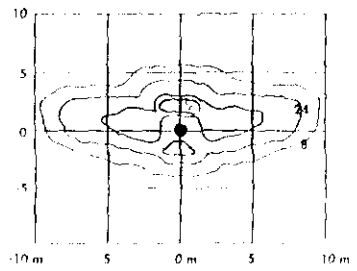

ASYMMETRICAL
70 W HPS (ST), L.P.H.=4 M

SYMMETRICAL TOP/RING REFLECTORS,
70 W HPS (SE)

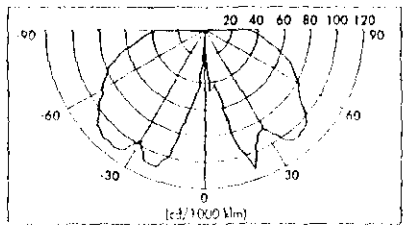

C= 0°–180°
C= 90°–270°

	100 W, E 40 HPS (ST/SE) 100 W, PG12 (STH)
	Asymmetrical reflector IP55 80/125 W, E 27 HPM (QE) 70 W, E 27 HPS (ST/SE) 100 W, E 40 HPS (SE) 100 W, PG12 (STH) 70 W, G12 (MT) 70/100 W, E27 (ME)
	Asymmetrical reflector IP66 70 W, E 27 HPS (ST) 70 W, G12 (MT) 70/100 W, E27 (ME) 100 W, PG12 (STH)
Colours:	Black, white, patinated green, bronze, graphite, silver, green RAL 6012 Other colours on request.
Protection class:	IP 55, Class I, IP 66, Class I Class II on request
Lens:	Clear lens made of UV stabilised polycarbonate Smoked on request
Optics:	Symmetrical top/ring reflector Symmetrical white top reflector with opalescent glare control Asymmetrical reflector IP 55 Asymmetrical reflector IP 66
Wind exposure surface:	Lantern, 0.15 m²
Weight:	Lantern, 9 kg
Optional extras:	Multilamp ballast
Accessories:	See page 112
To order:	See page 80

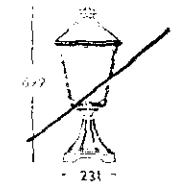

D2

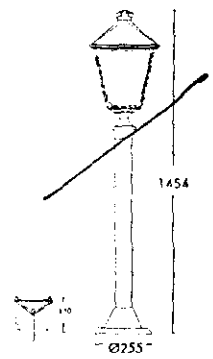

D4

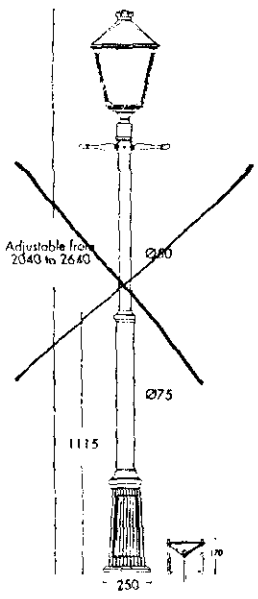

E1

Brack
Light S

Colour

Protect
Lens:

Acces
To ord

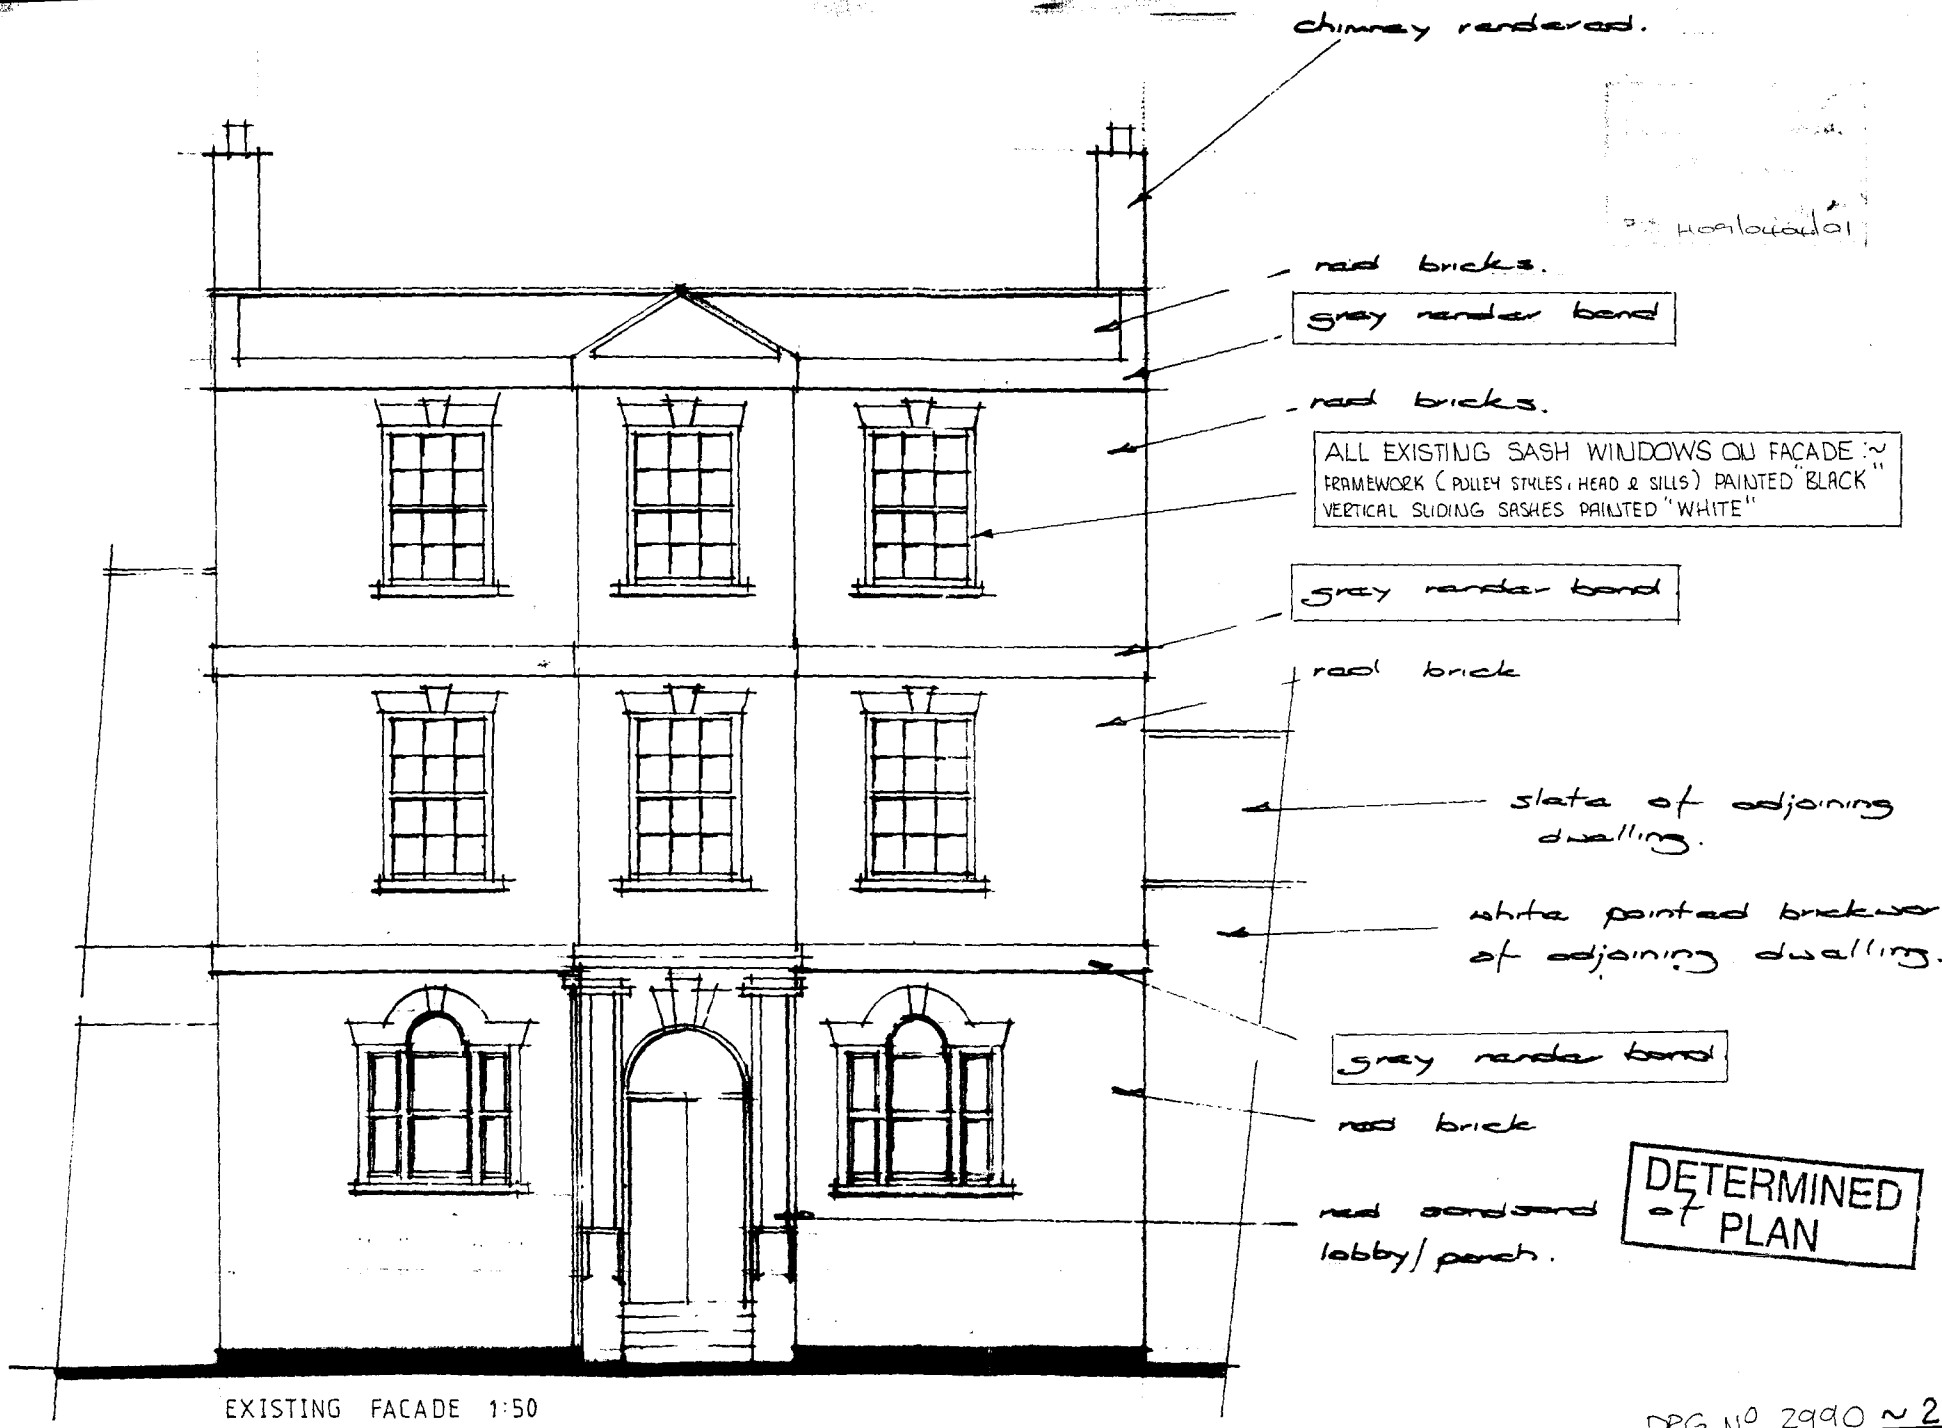

EXISTING FACADE 1:50

DRG Nº 2990 ~ 2

MAGNOLIA

~ EXISTING RENDER BANDING AND SLIDING SASH WINDOWS

~ SASH WINDOW FRAMING AND SILLS
INDIAN IVY 1
DULUX 42GY 09 205.

India Ivy 1

Dulux 42GY 09 205.

chimney rendered.

red bricks. H9/0404/01

gray render band TO BE PAINTED MAGNOLIA

red bricks.

EXISTING WINDOWS TO FACADE PAINTED AS FOLLOWS :~
FRAMEWORK (PULLEY STYLES HEAD & SILLS) DULUX EMERALD DELIGHT &
VERTICAL SLIDING SASHES : MAGNOLIA

gray render band TO BE PAINTED MAGNOLIA

red brick

slate of adjoining dwelling.

white painted brickwork of adjoining dwelling.

gray render band TO BE PAINTED "MAGNOLIA"

red brick

red sandstone lobby/porch.

PROPOSED EXTERNAL LAMP
COLOUR "BLACK"

DETE[illegible]
of PL[illegible]

DRG Nº 29[illegible] ~1

PROPOSED FACADE 1:50

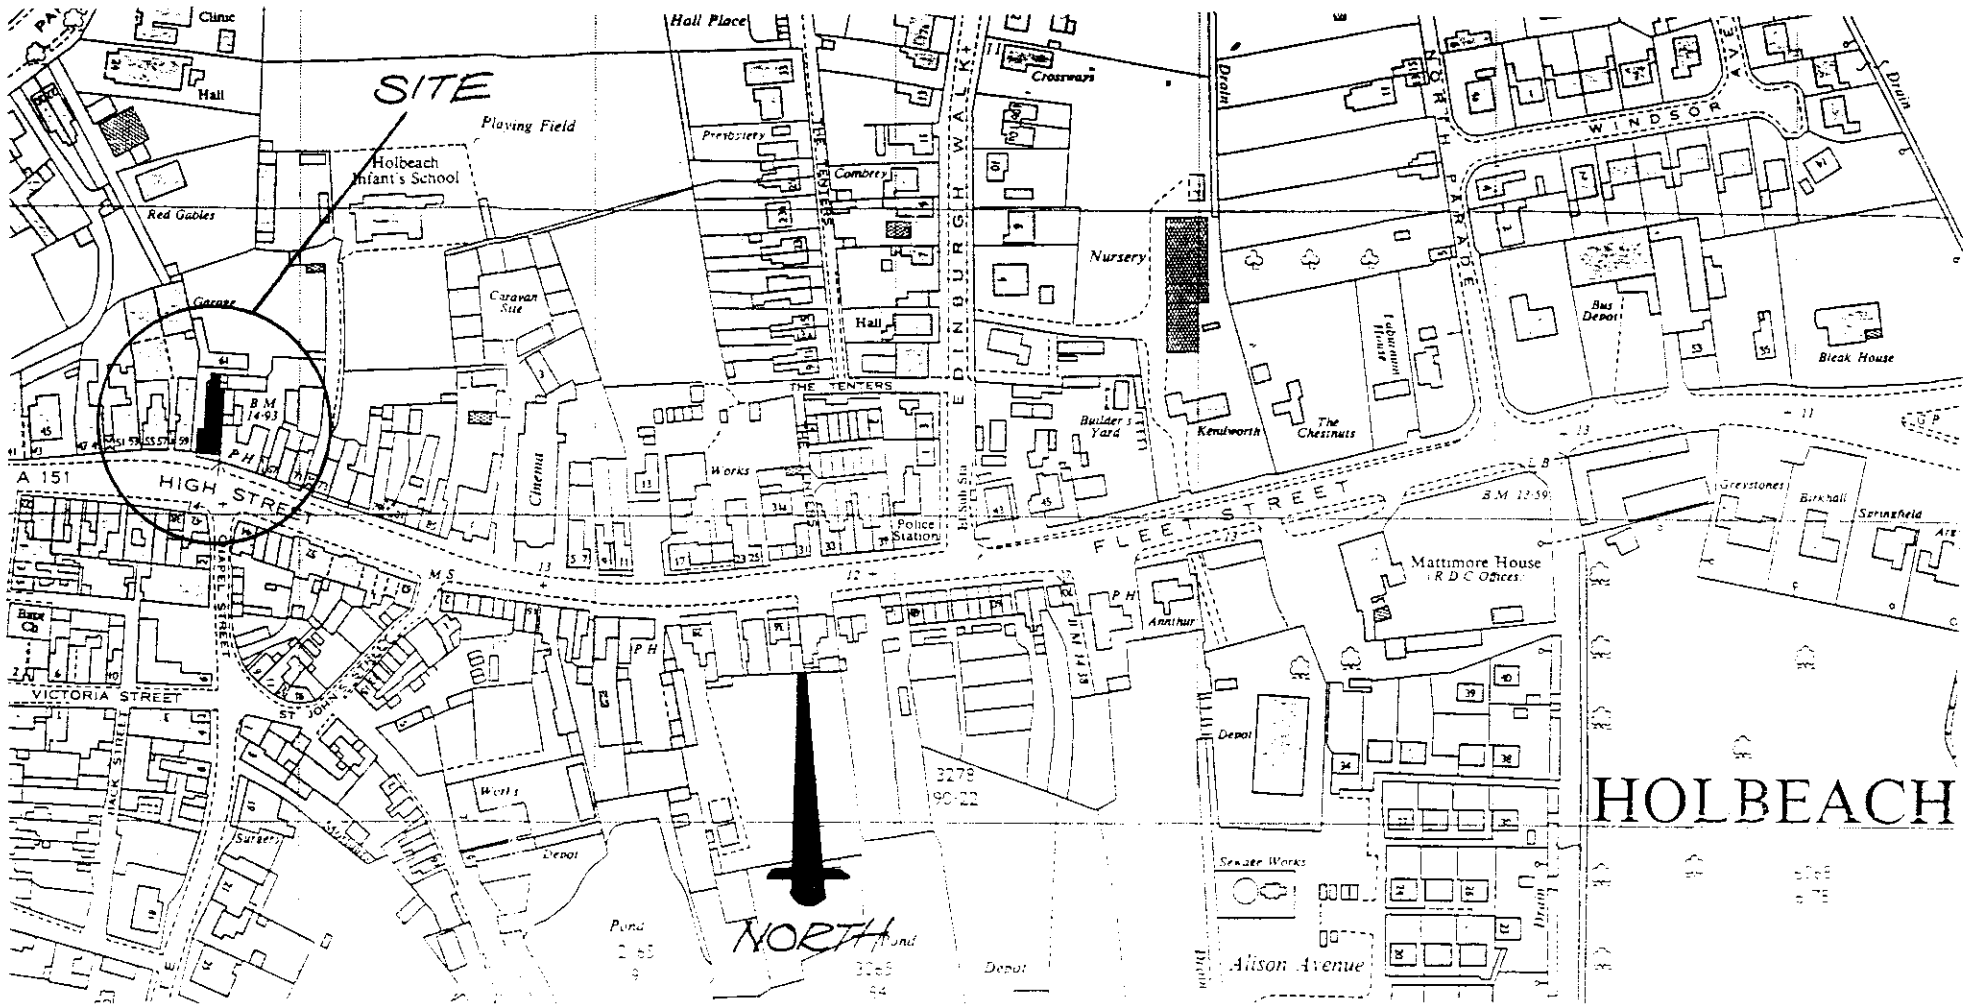

LOCATION PLAN 1:2500

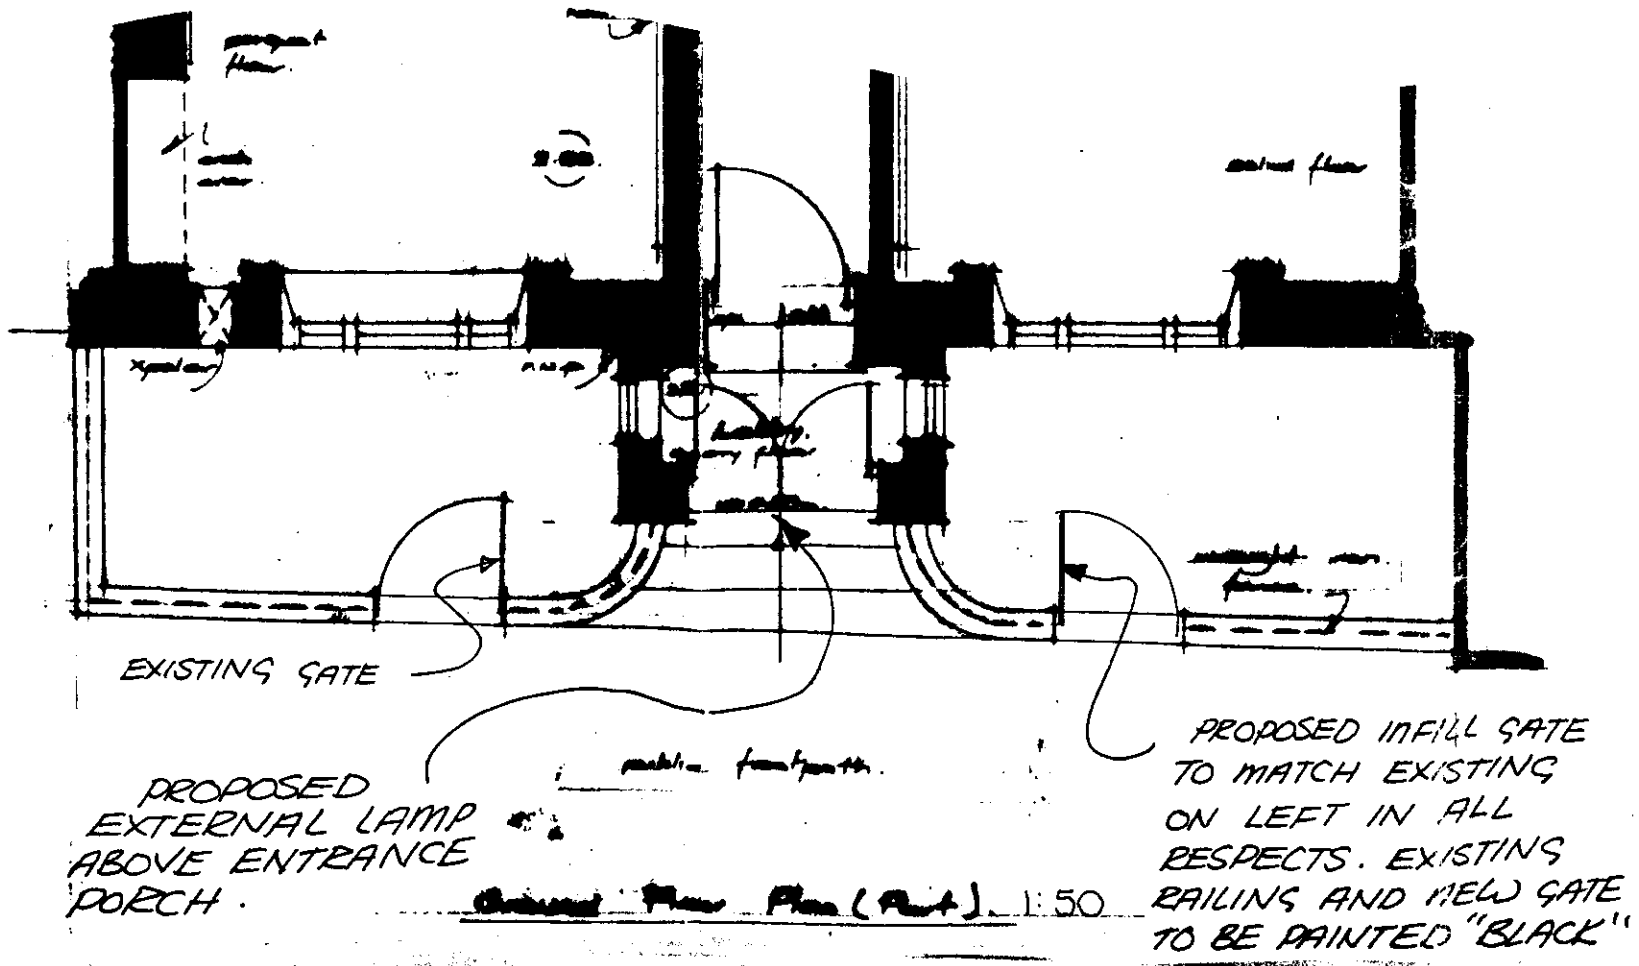

PODDINGTONS
Architectural Design Consultants
Rabbit Hollow, Church Lane, North Rauceby,
Sleaford, Lincs. NG34 8QU
Tel. (01529) 488033 Fax. (01529) 488044

DETERMINED PLAN

DRG N° 2990-3