
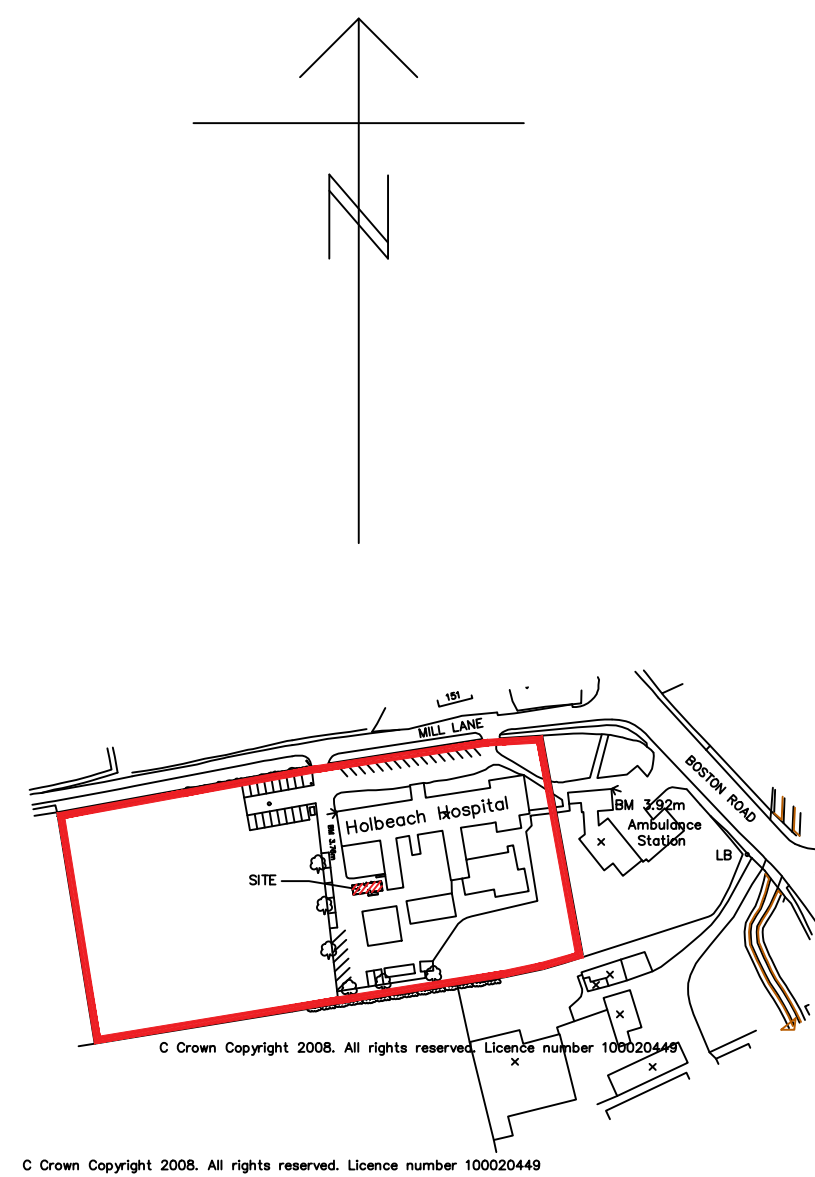
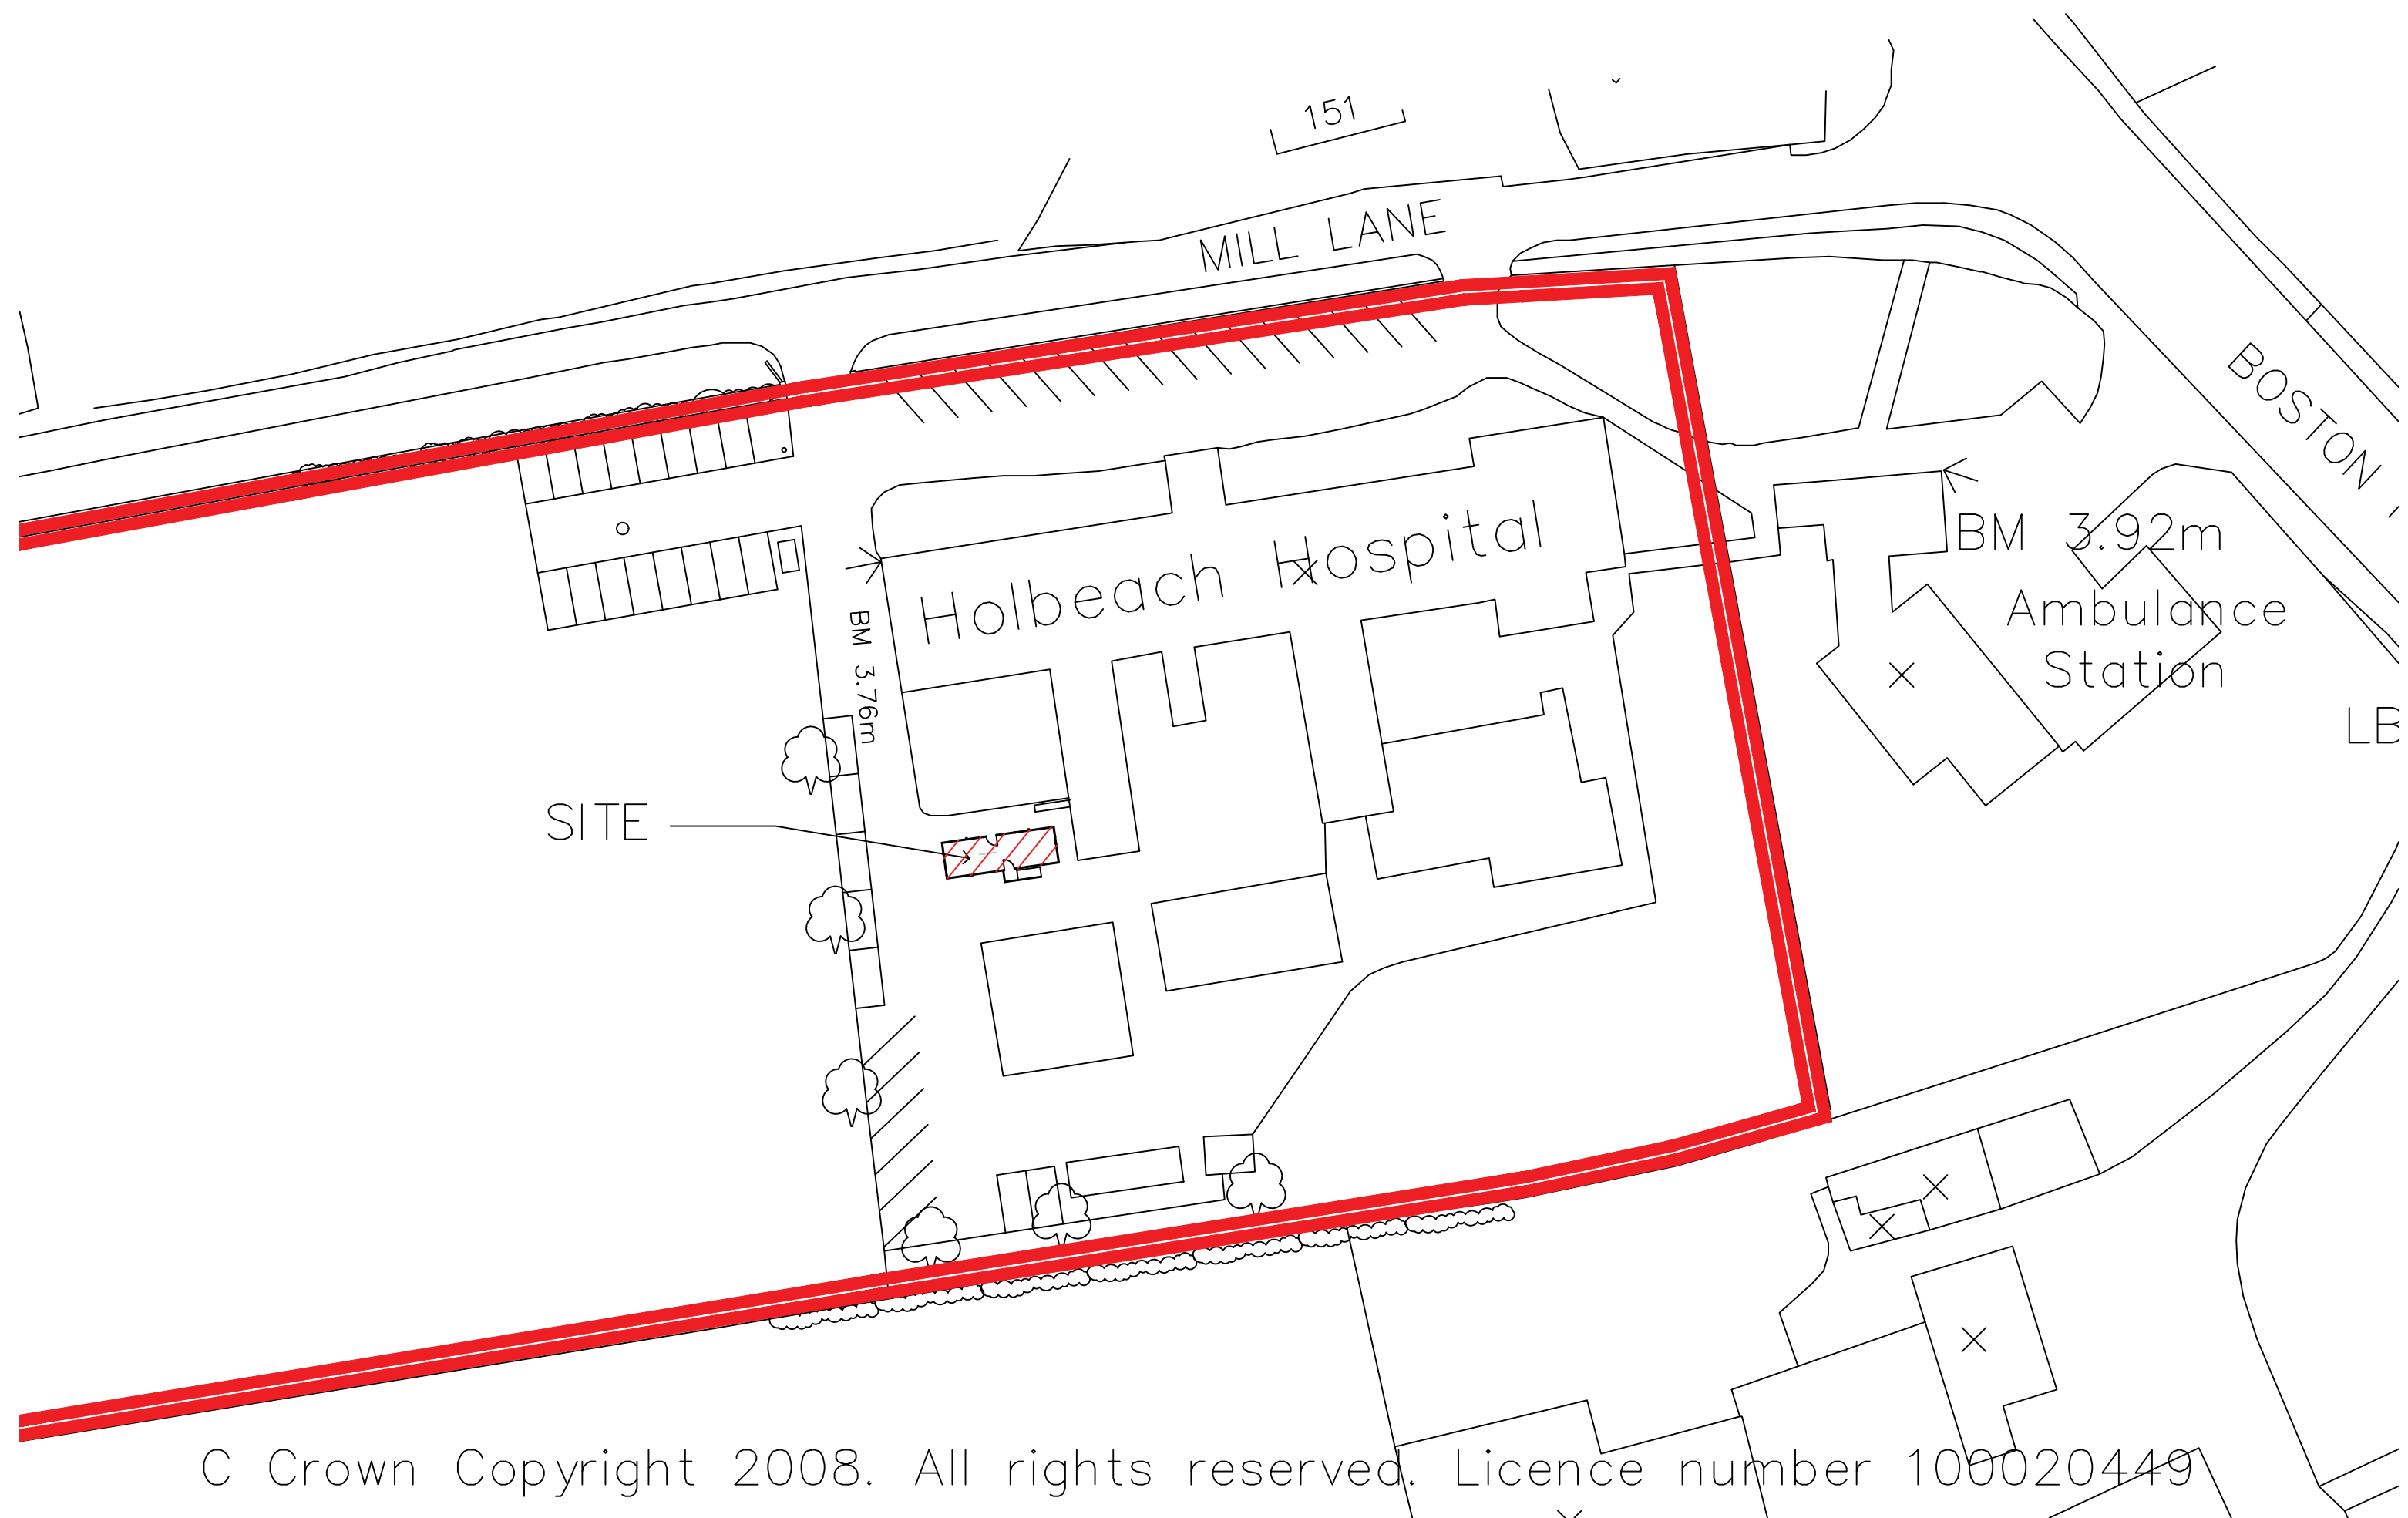


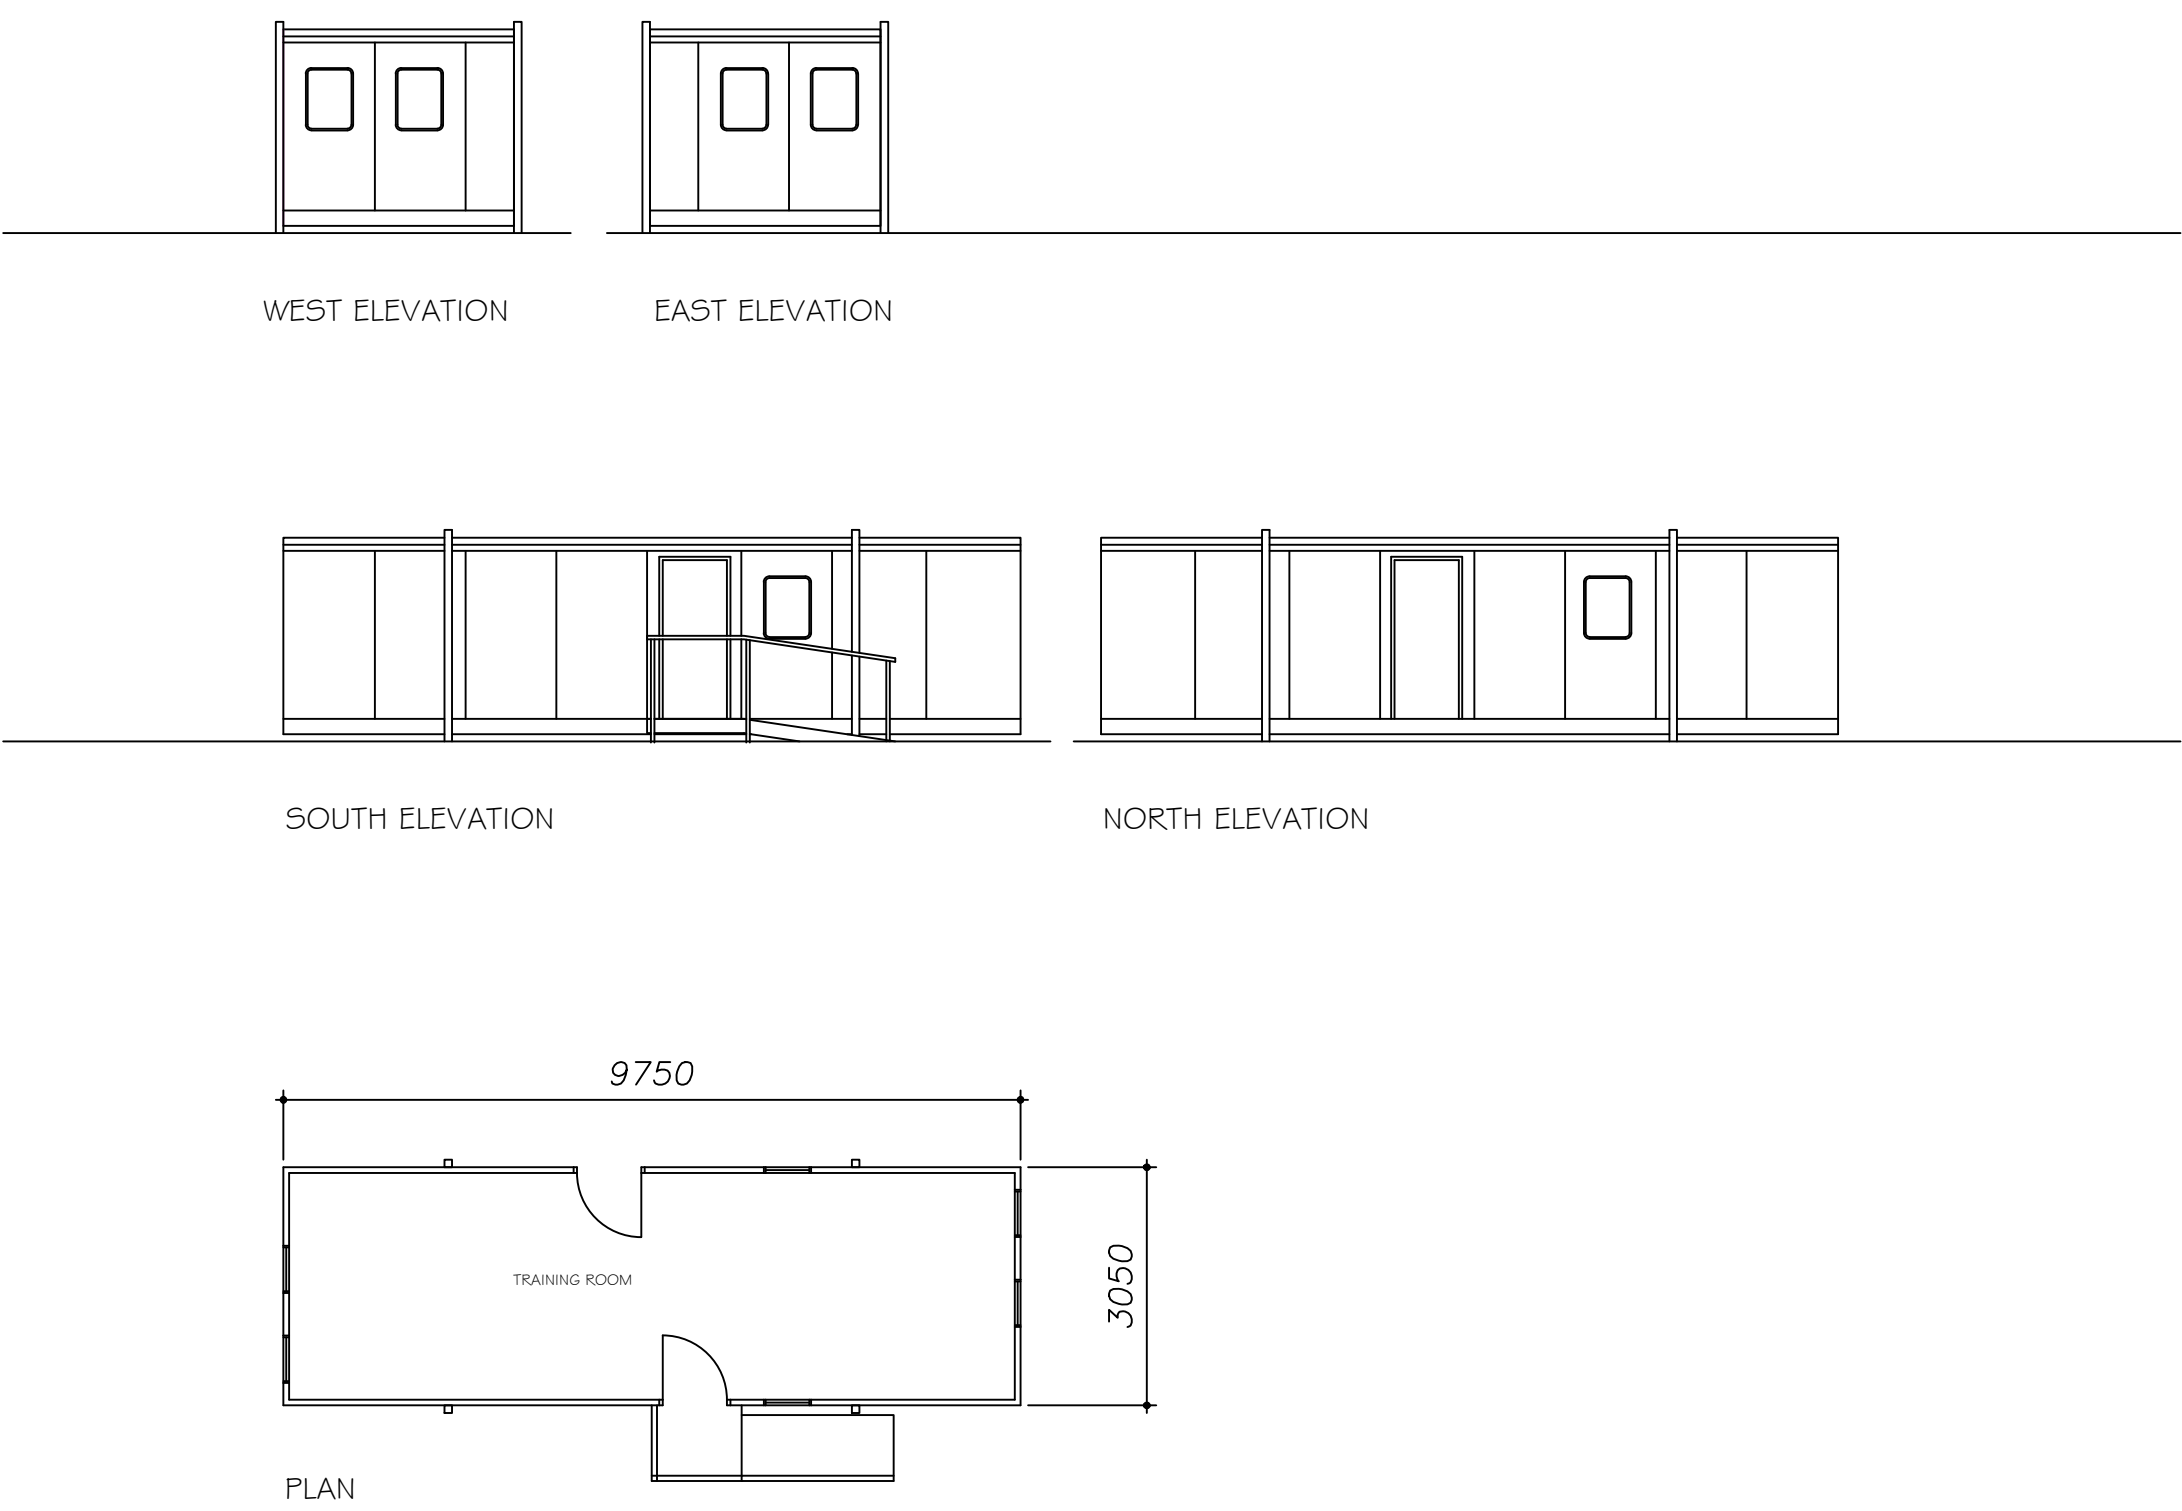

DC ARCHITECTURAL SERVICES LTD
ARCHITECTURAL AND PLANNING SERVICES
THE BARN, PARTNEY MILL, SPILSBY, LINCOLNSHIRE, PE23 4PE
TEL NO. 05601 500536; MOB. NO 07776227893
E-mail - dcarchitectural@btconnect.com

Client HOLBEACH AND EAST ELLOE HOSPITAL TRUST
Project TRAINING ROOM

copyright reserved ©

Drawing Title	PROPOSED PLANS AND ELEVATIONS	Drawing number	dc/462H/01
Scale	1:100, 1:500, 1:2500	Drawn	DB
Date	MARCH 18	Checked	