


[illegible] STORE, 30, BATTLEFIELD LANE SOUTH
[illegible], LINCS, PE12 7PQ

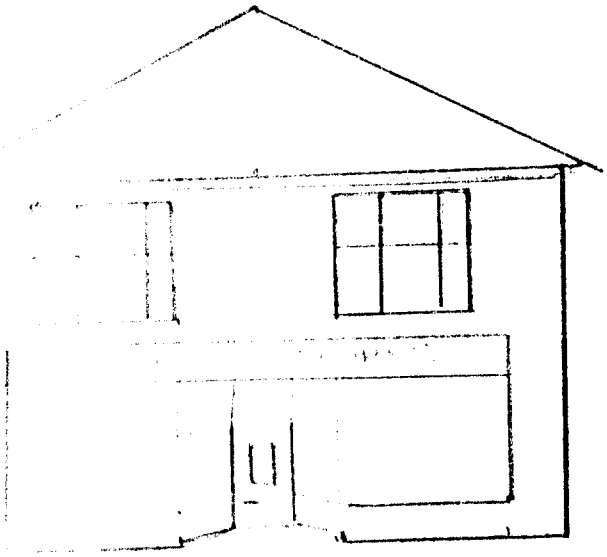

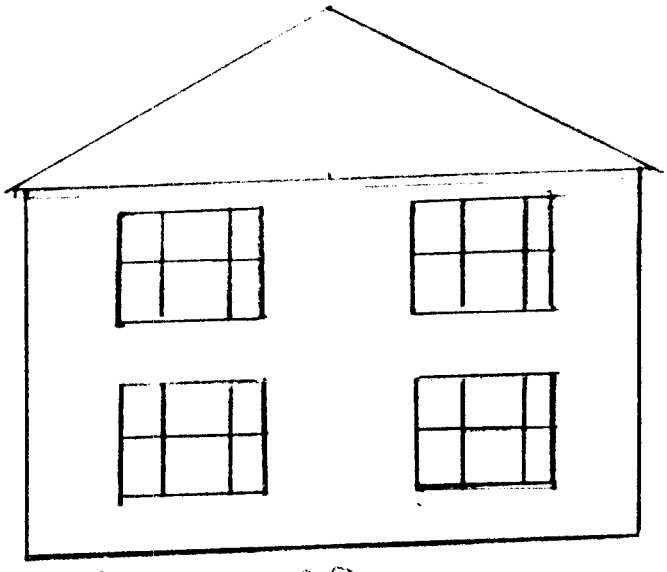

PROPOSED

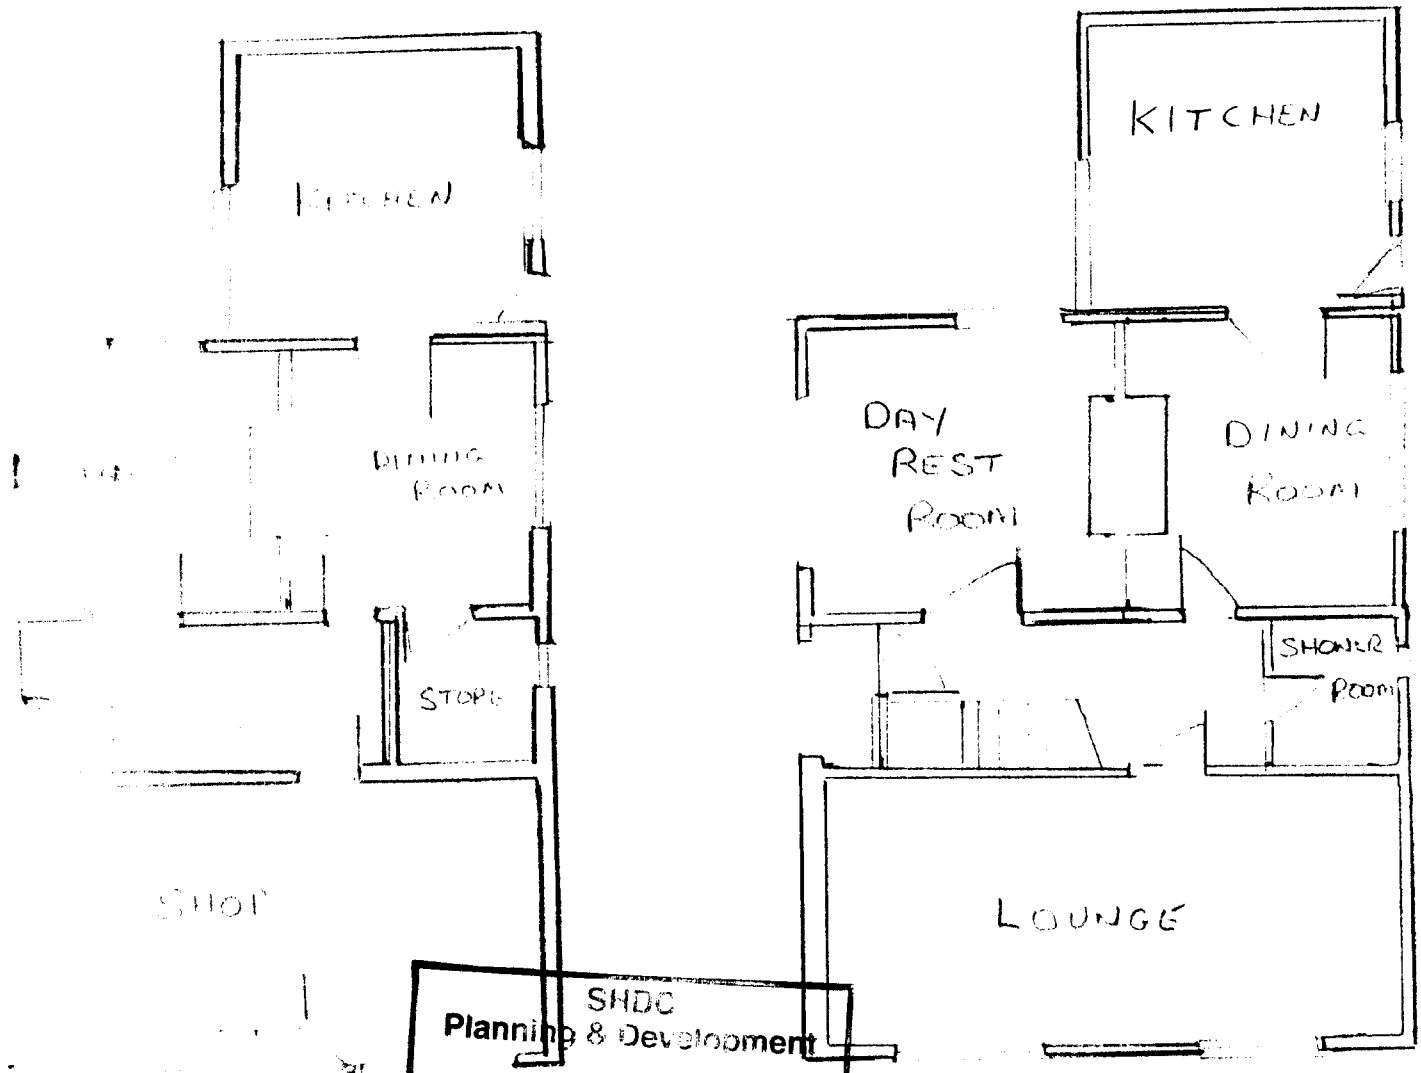

SHDC
Planning & Development
- 4 [illegible] 2002
Ref C405/02

PROPOSED

SCALE 1/100