
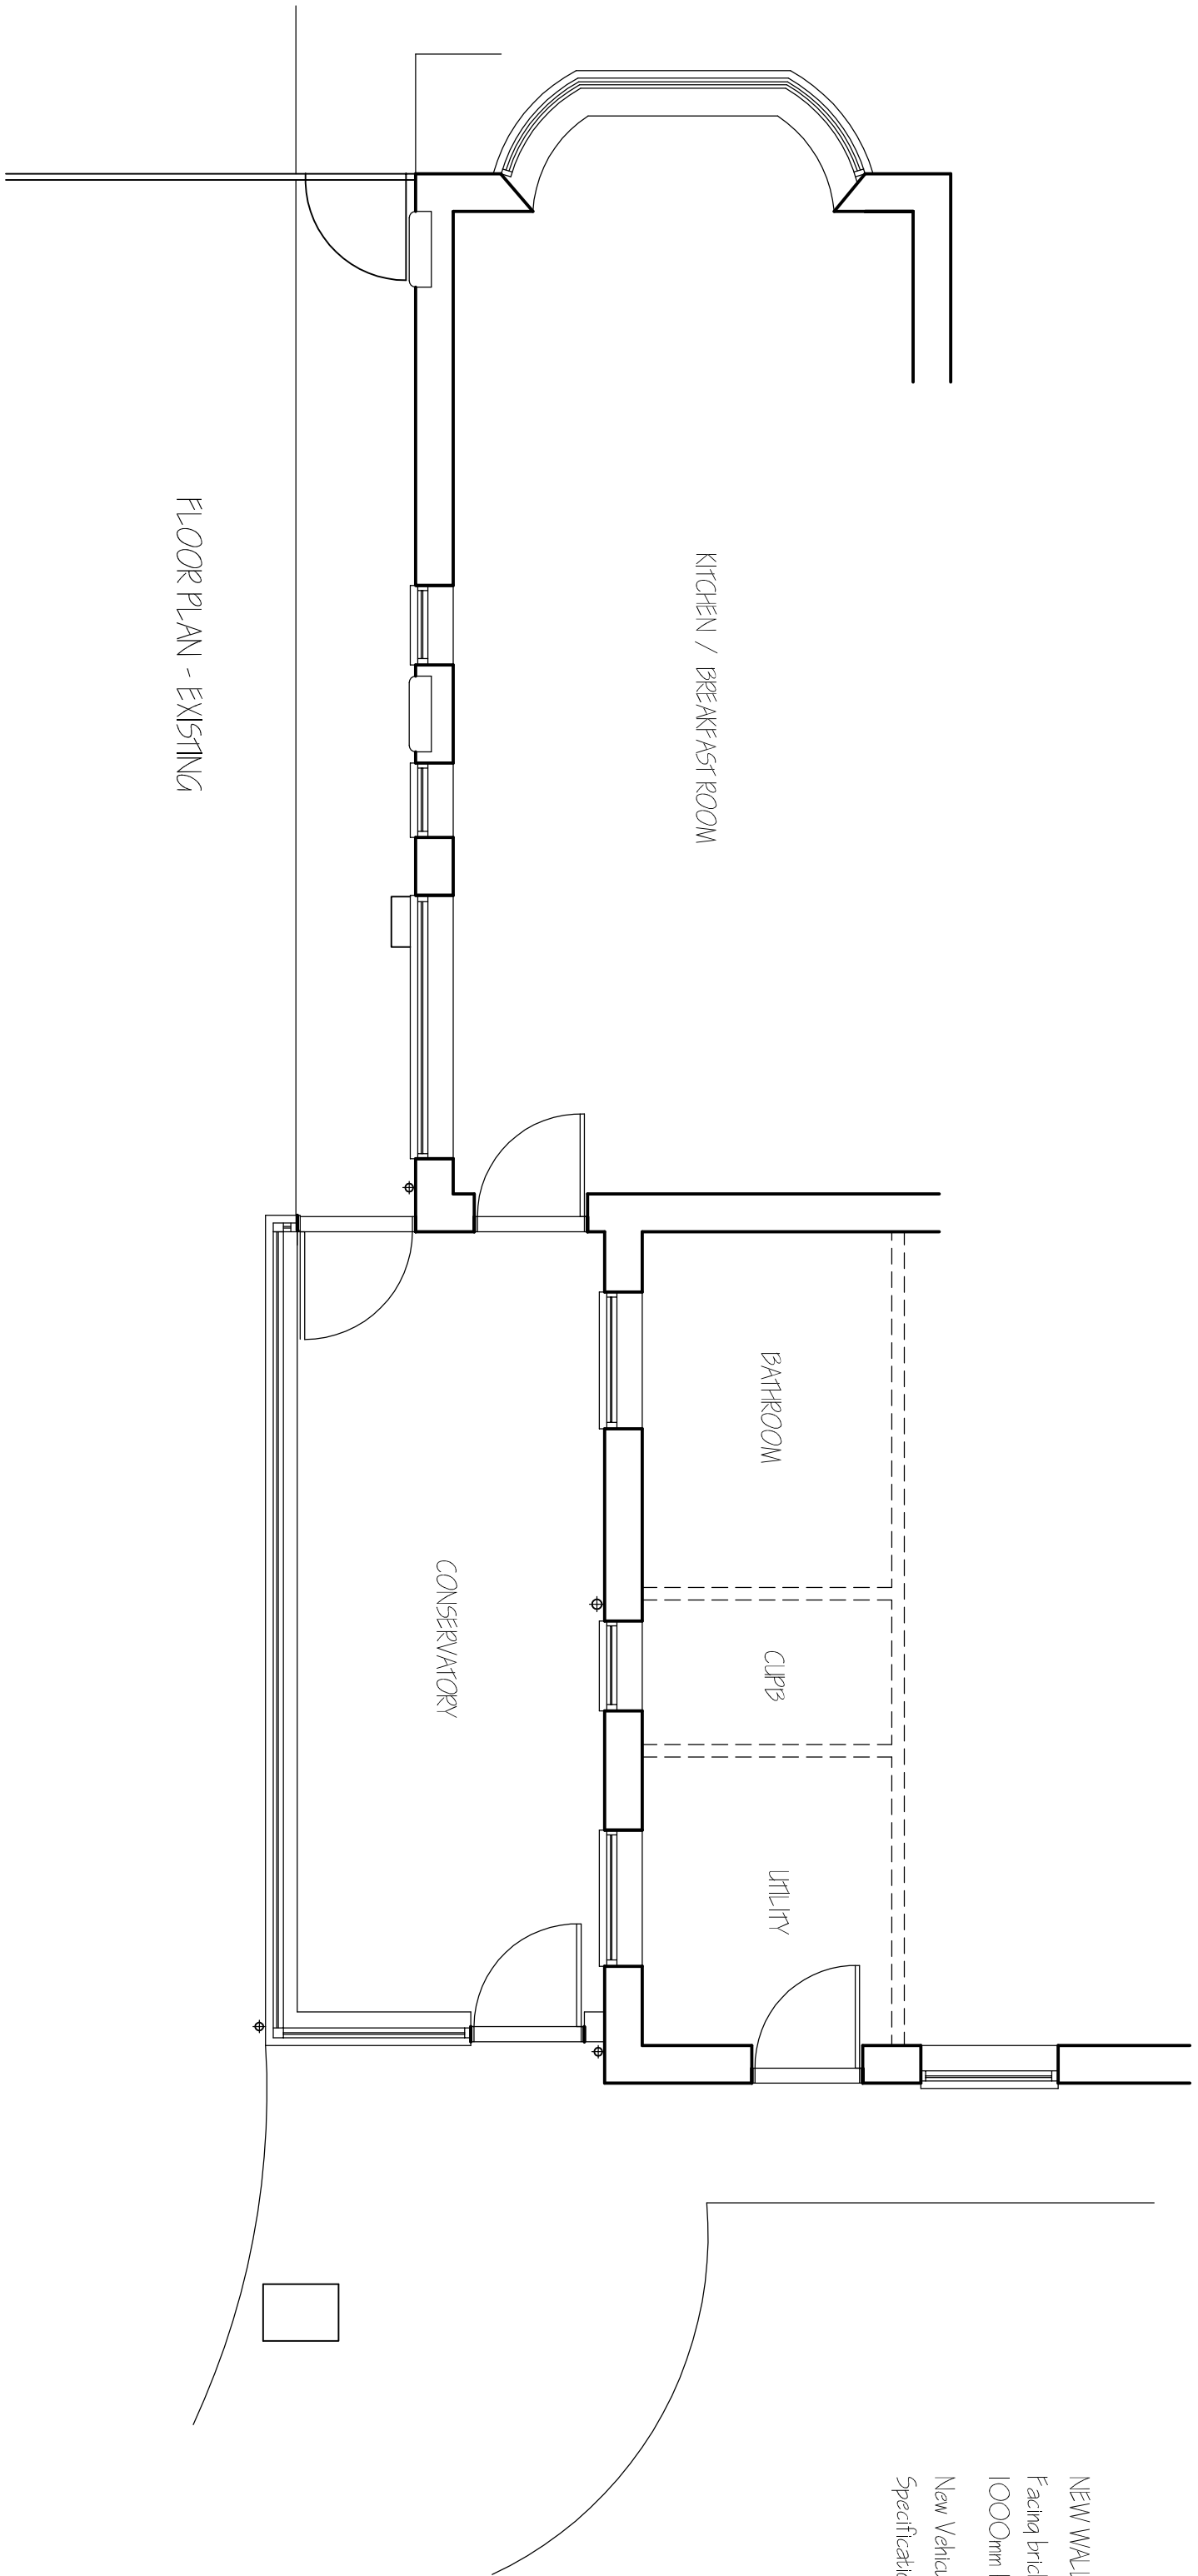
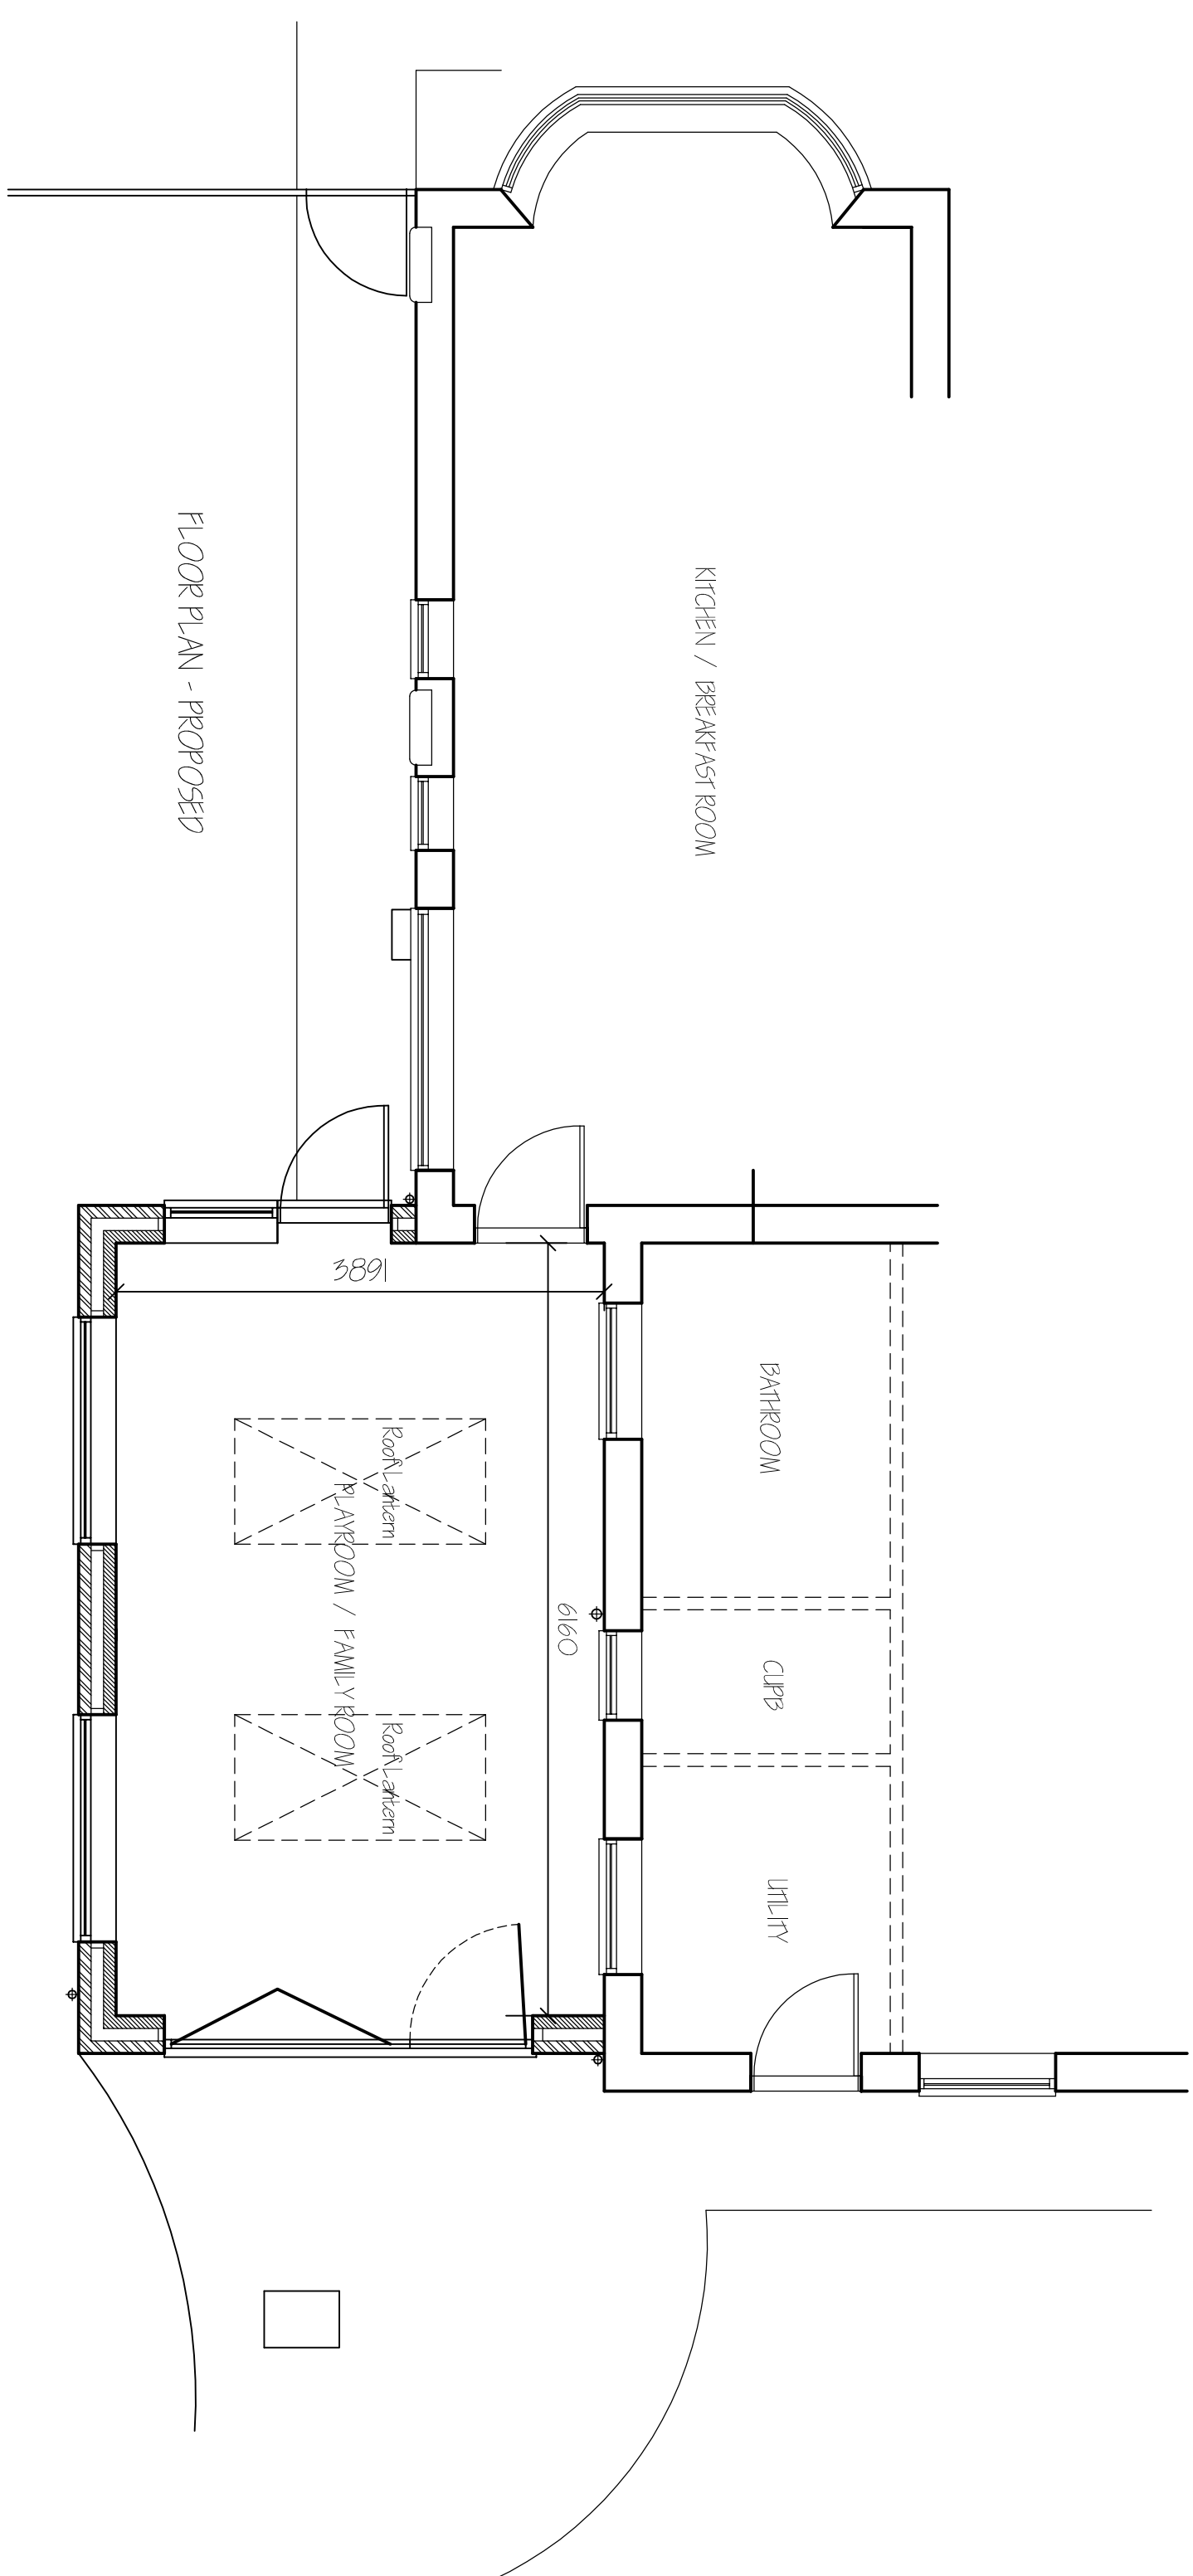
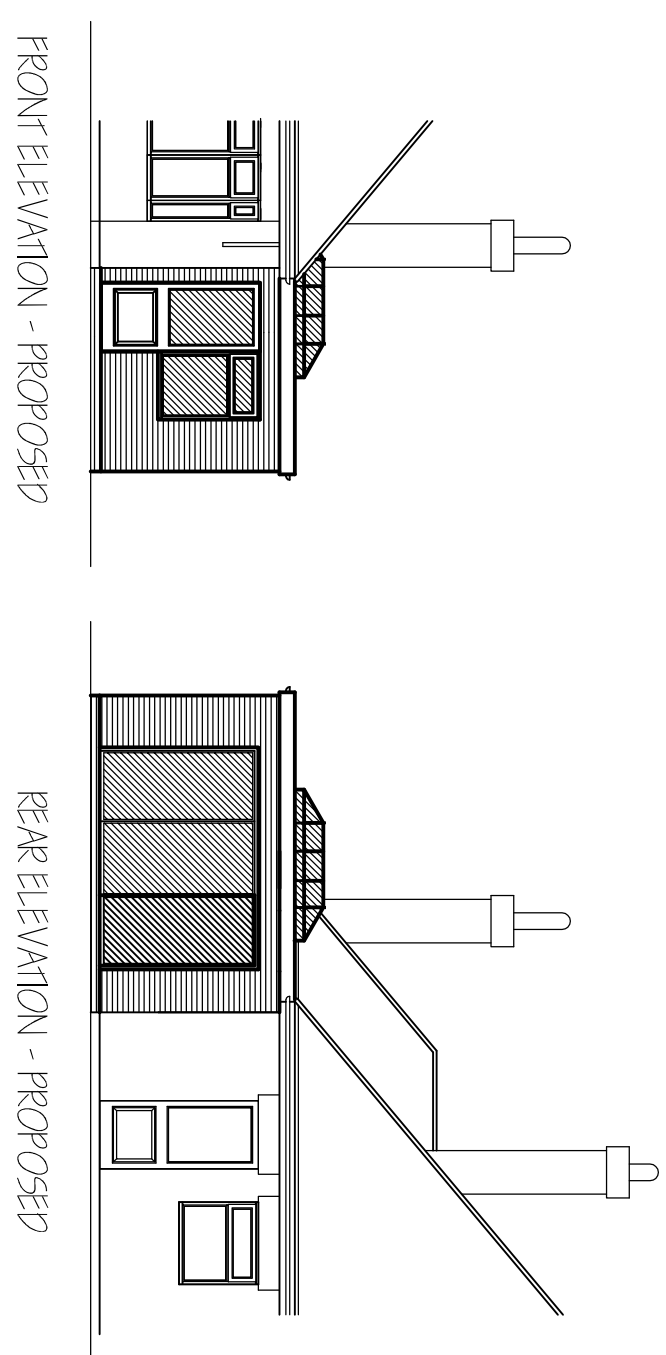
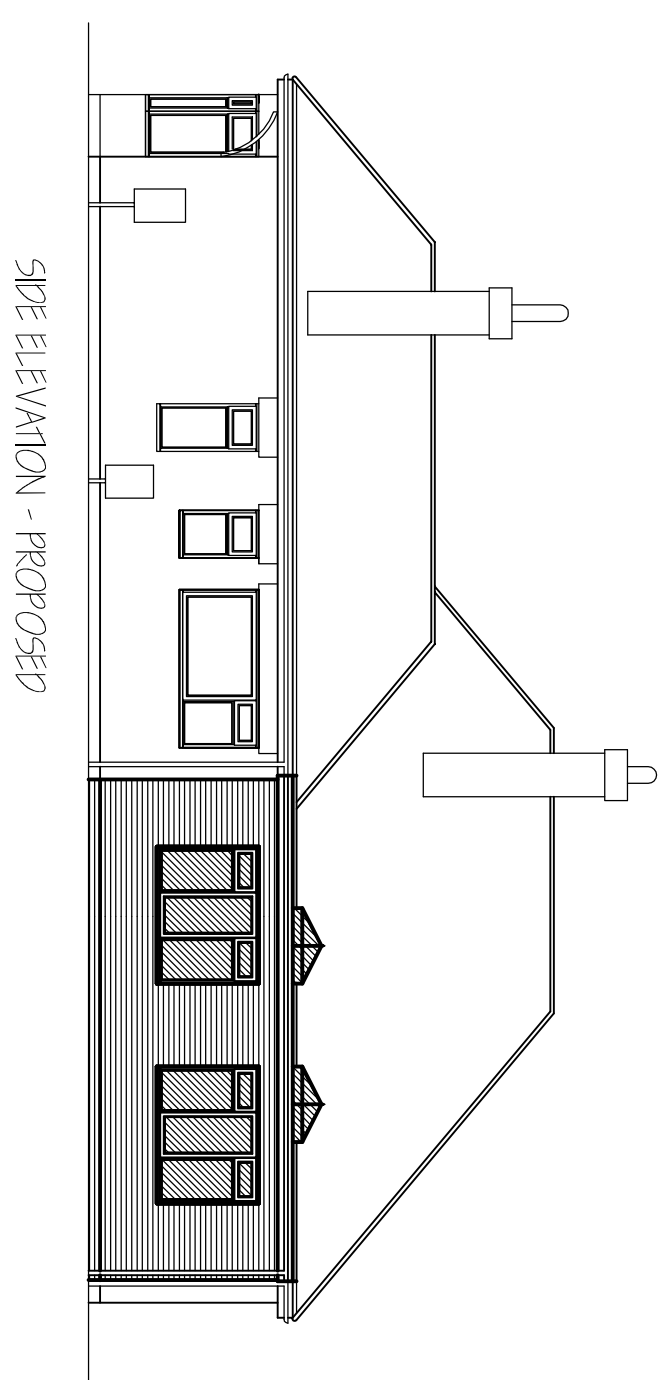
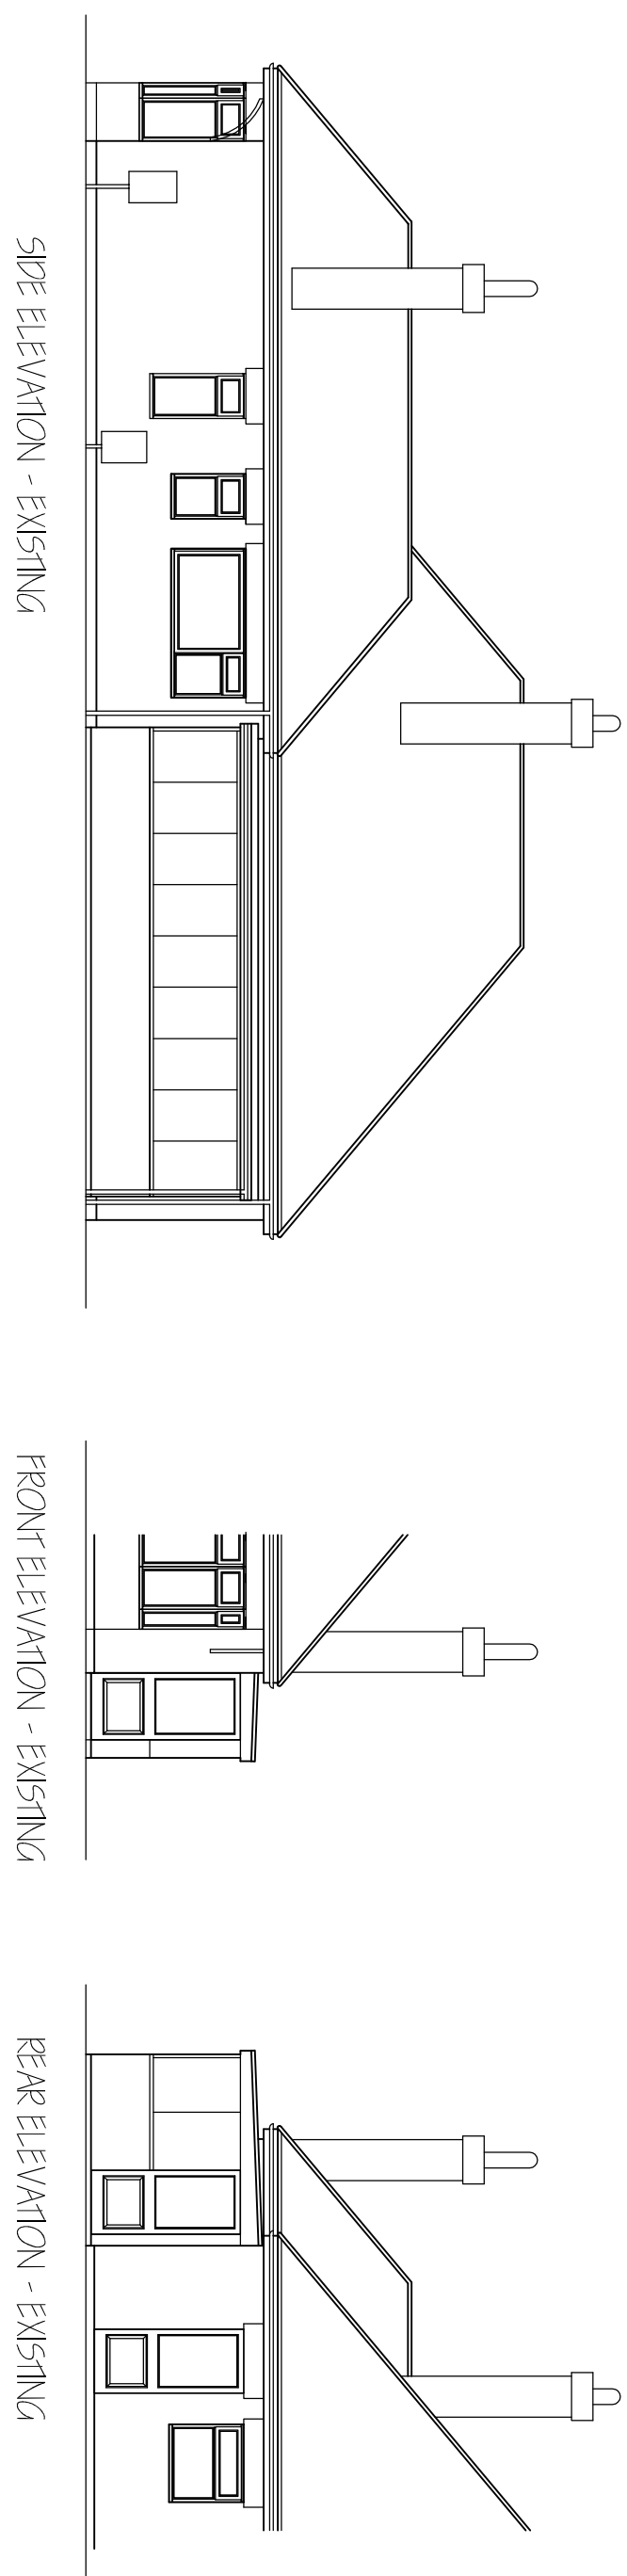


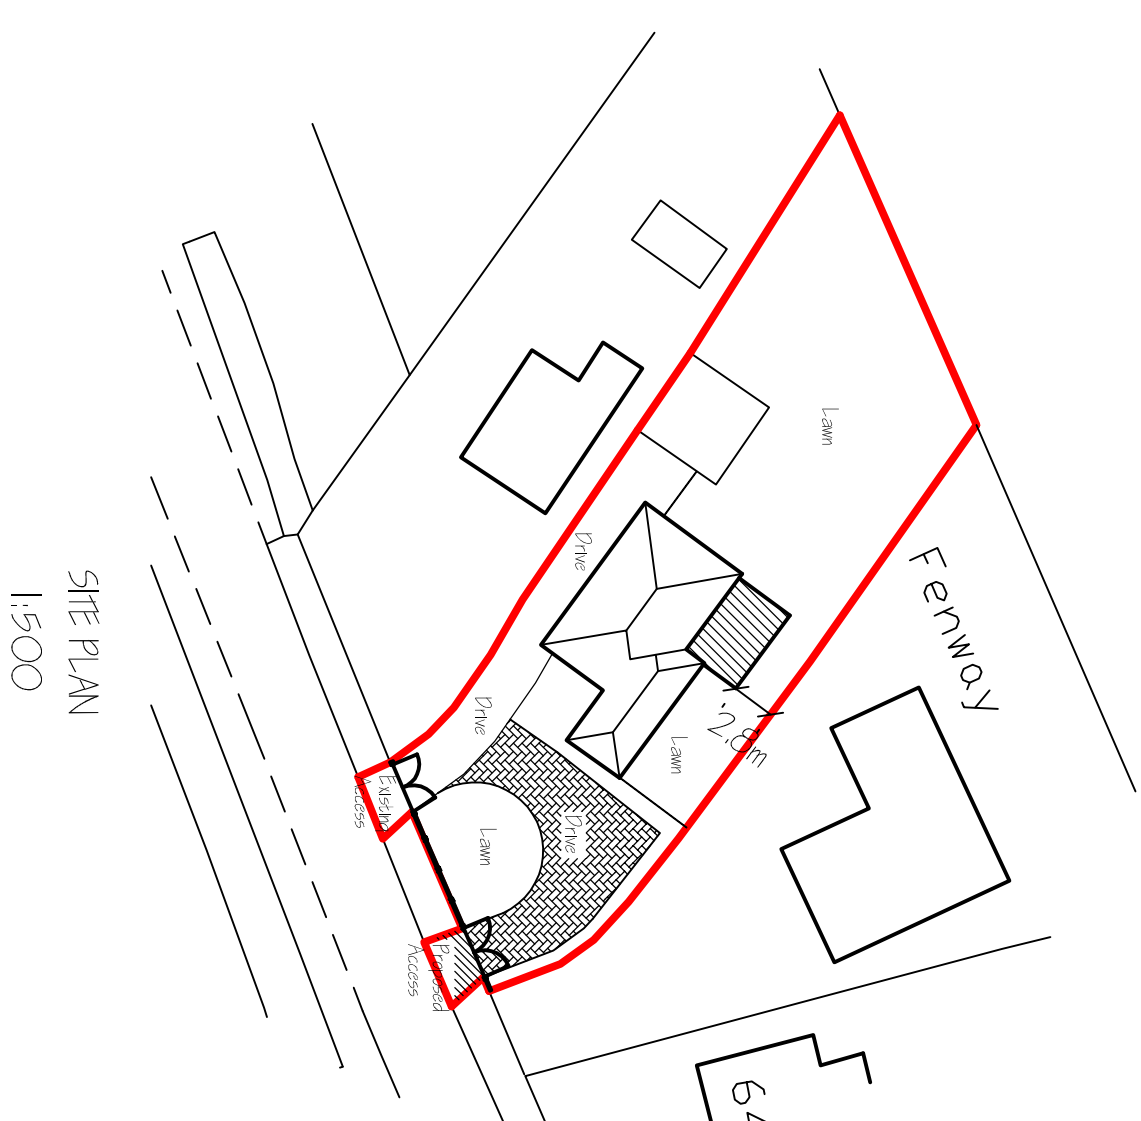

**NEW WALLING & GATES**  
Facing brick walling approximately 900mm high with 1000mm brick pillars & 1000mm brick pillars and wooden gates.  
New Vehicular Access to Fern Road to be to LCC Highways Department Specification and Requirements.

[illegible]