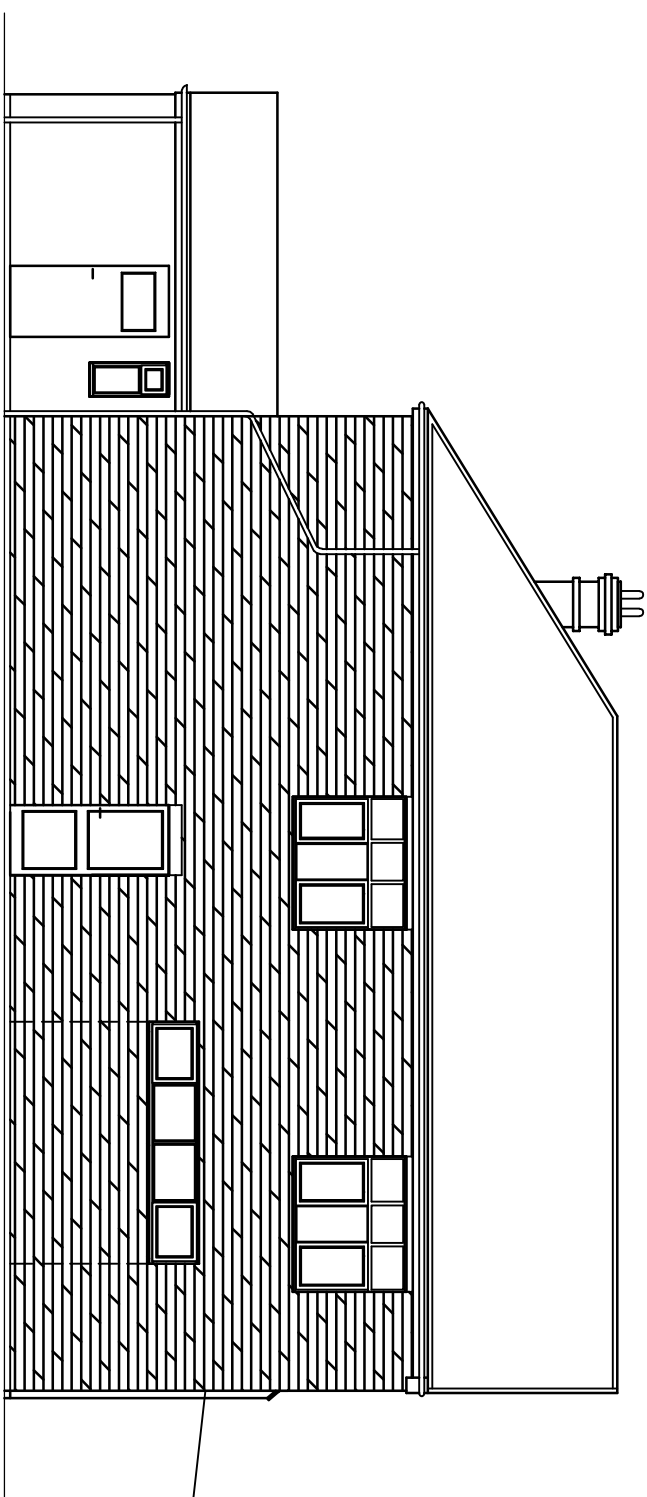
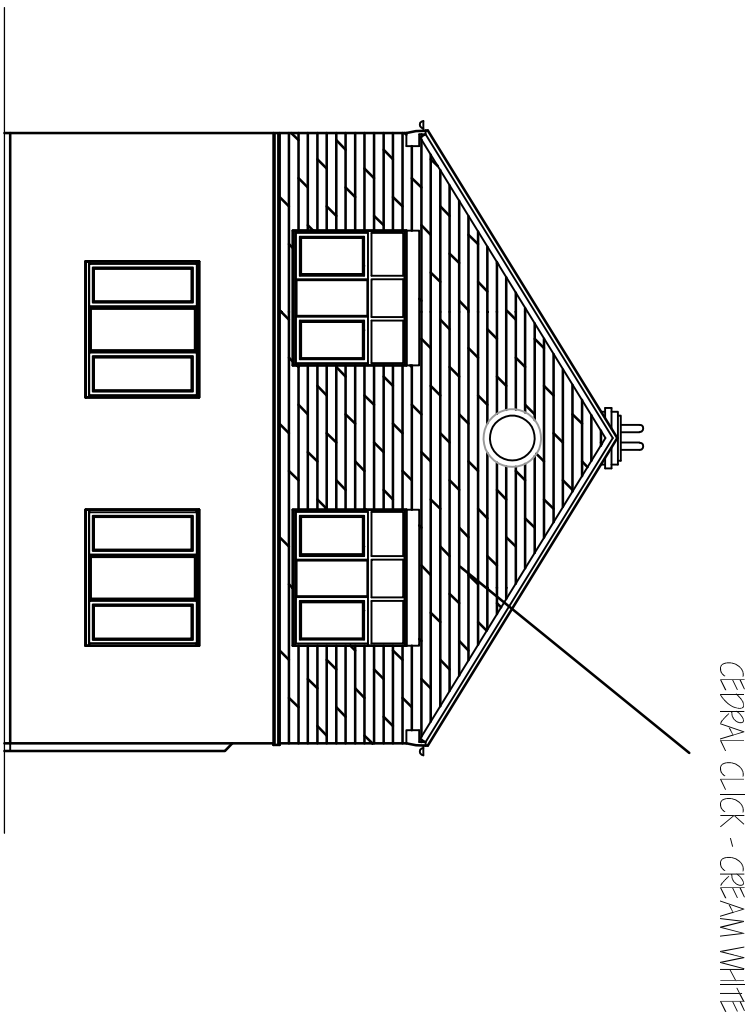
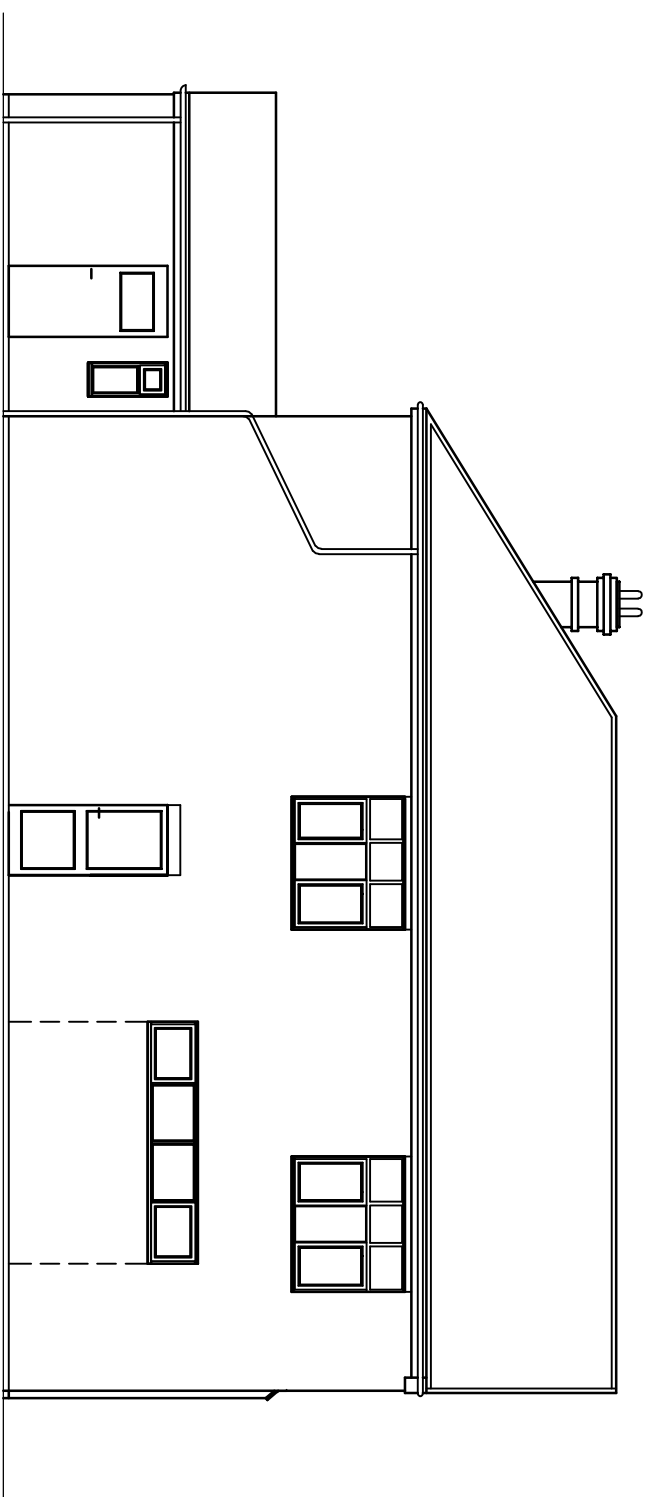
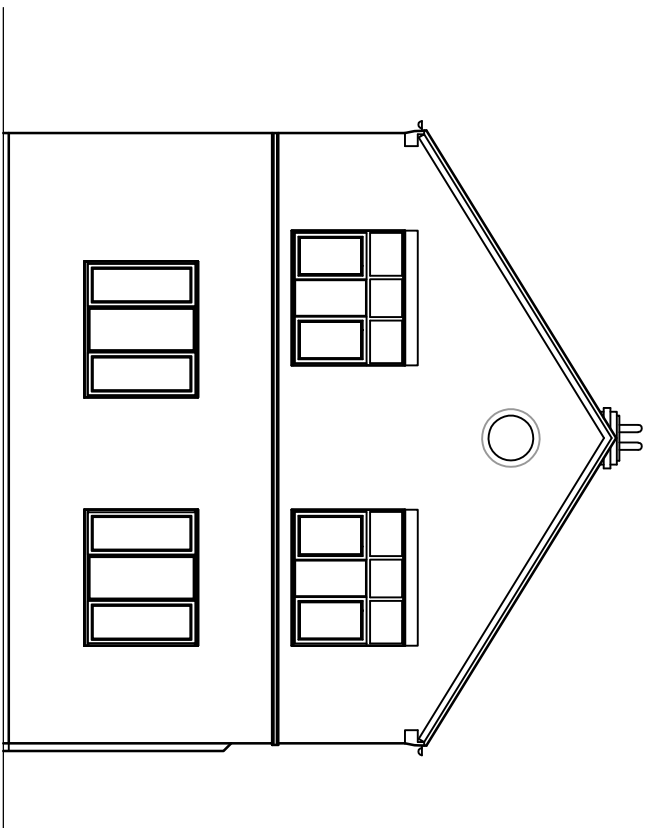


[illegible]

**G. R. MERCHANT LTD.**  
1, LENG AMICE FWO  
  
**ARCHITECTURAL, STRUCTURAL  
AND LAND DRAINAGE  
CONSULTANTS**  
4 Wrights Mews  
12A Park Road, Holbach,  
Spalding, Lincs. PE12 7EE  
Tel 01406 490600  
Fax 01406 425744  
E-Mail: gr\_merchant@btconnect.com

Project  
EXTERNAL CLADDING  
66 CHURCH STREET,  
HOLBEACH,  
LINC'S, PE12 7LL.

Client  
MR. J. GALE

Drawing  
ELEVATIONS.  
SITE & LOCATION PLANS

|             |             |
|-------------|-------------|
| Job Ref.    | Drawing No. |
| 3830-21.    | 01.         |
| Date        | Drawn       |
| MARCH 2021. | SLP.        |

1/50 1/100 (unless otherwise stated)

**DO NOT SCALE FROM THIS DRAWING**

[illegible]