
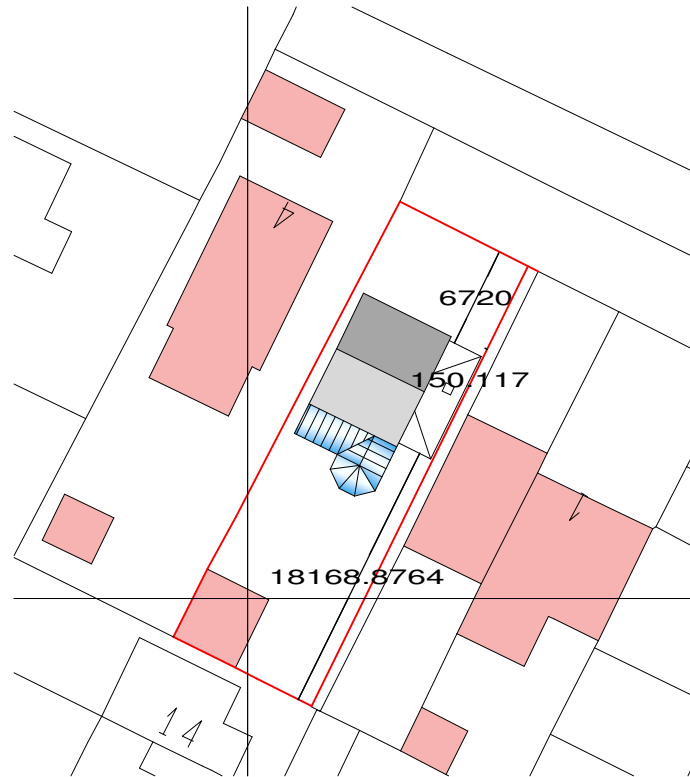


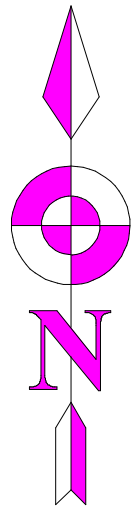

Ordnance Survey, (c) Crown Copyright 2021. All rights reserved. Licence number 100022432

USE FIGURED DIMENSIONS ONLY
DO NOT SCALE

CONTRACT
Proposed side Extension At 3 Hunters Close
Holbeach Spalding Lincs.
PE12 7BU
For Mr D Cook

DRAWING TITLE

BLOCK PLAN

SCALE 1:500
DATE Apri 2021 DRAWN BY S.Andrews

JOB NO	PLOT NO	SHEET NO	REV
SA/CW/08/21		PP/04	

0 1.0 3.0
1:100

Tele No. 07719209441
E-mail: shayne@designandarchitectureltd.co.uk