




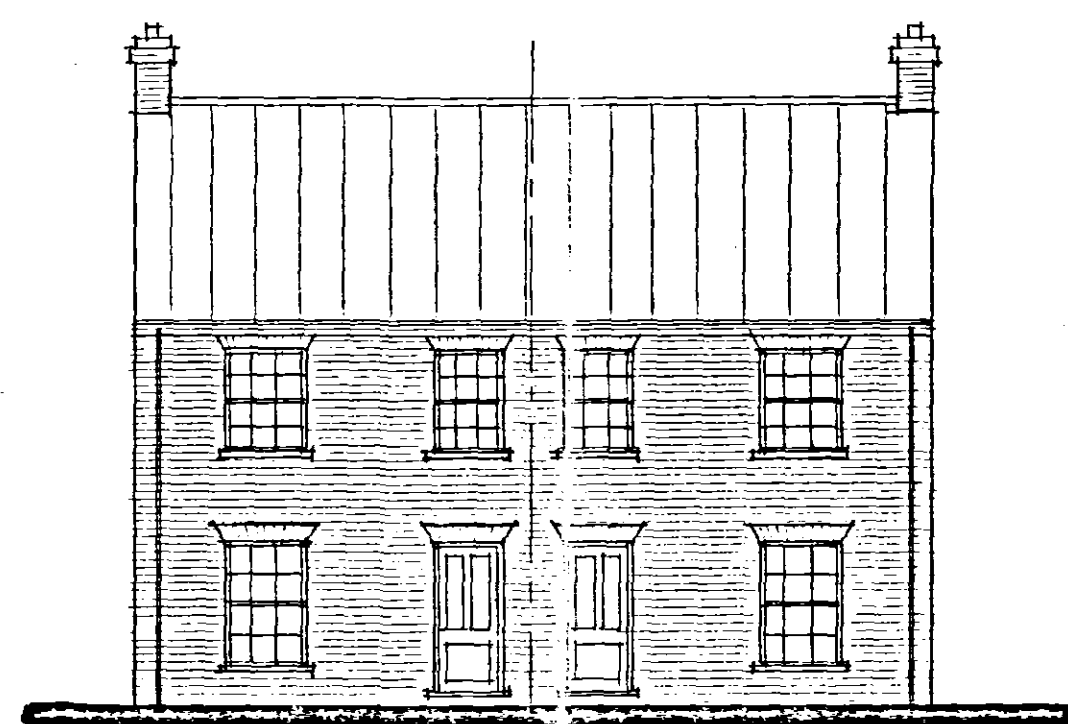


FRONT

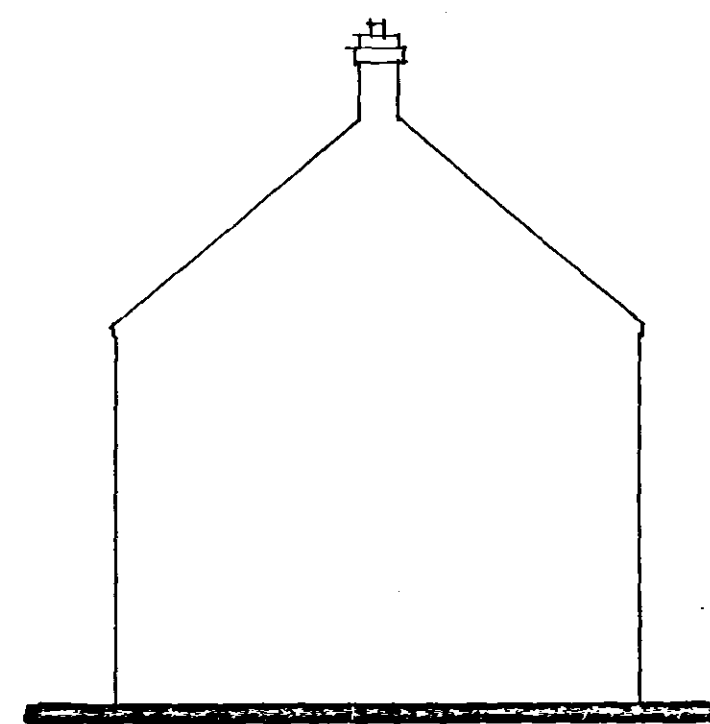


SIDE

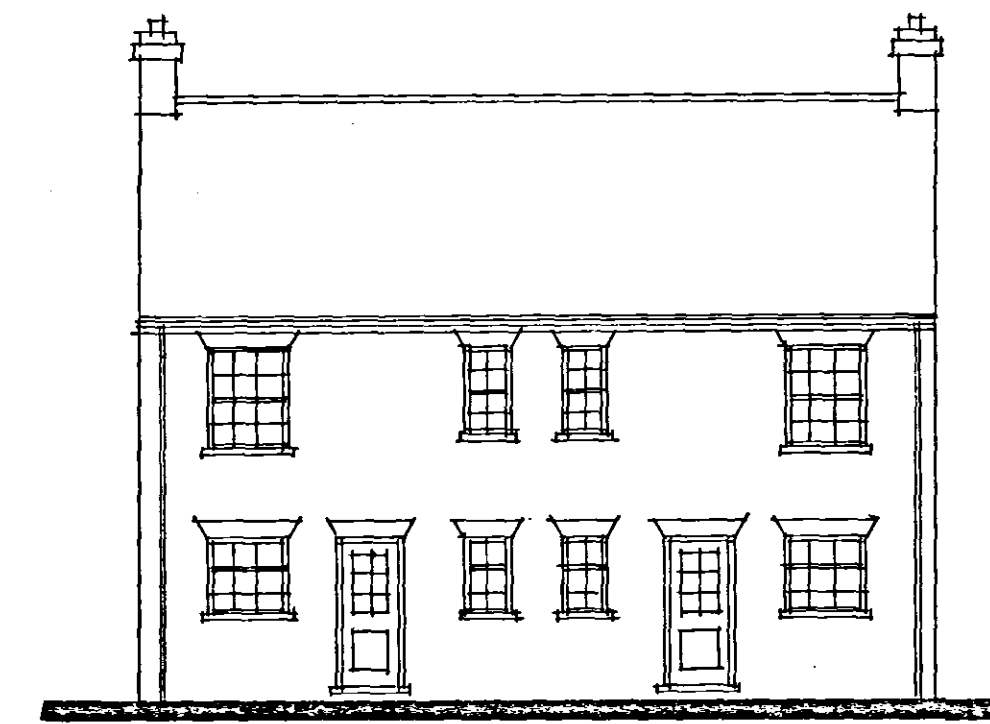

REAR

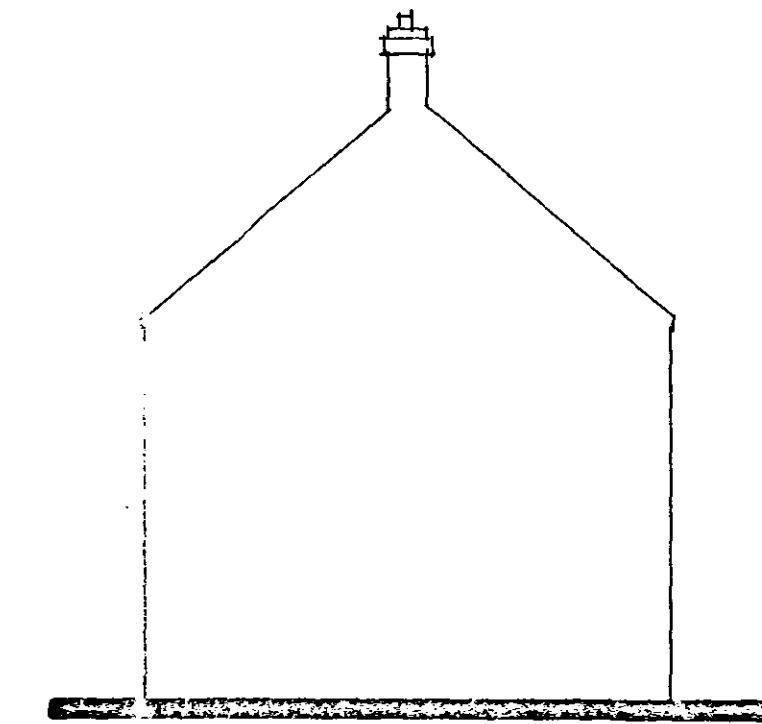

SIDE

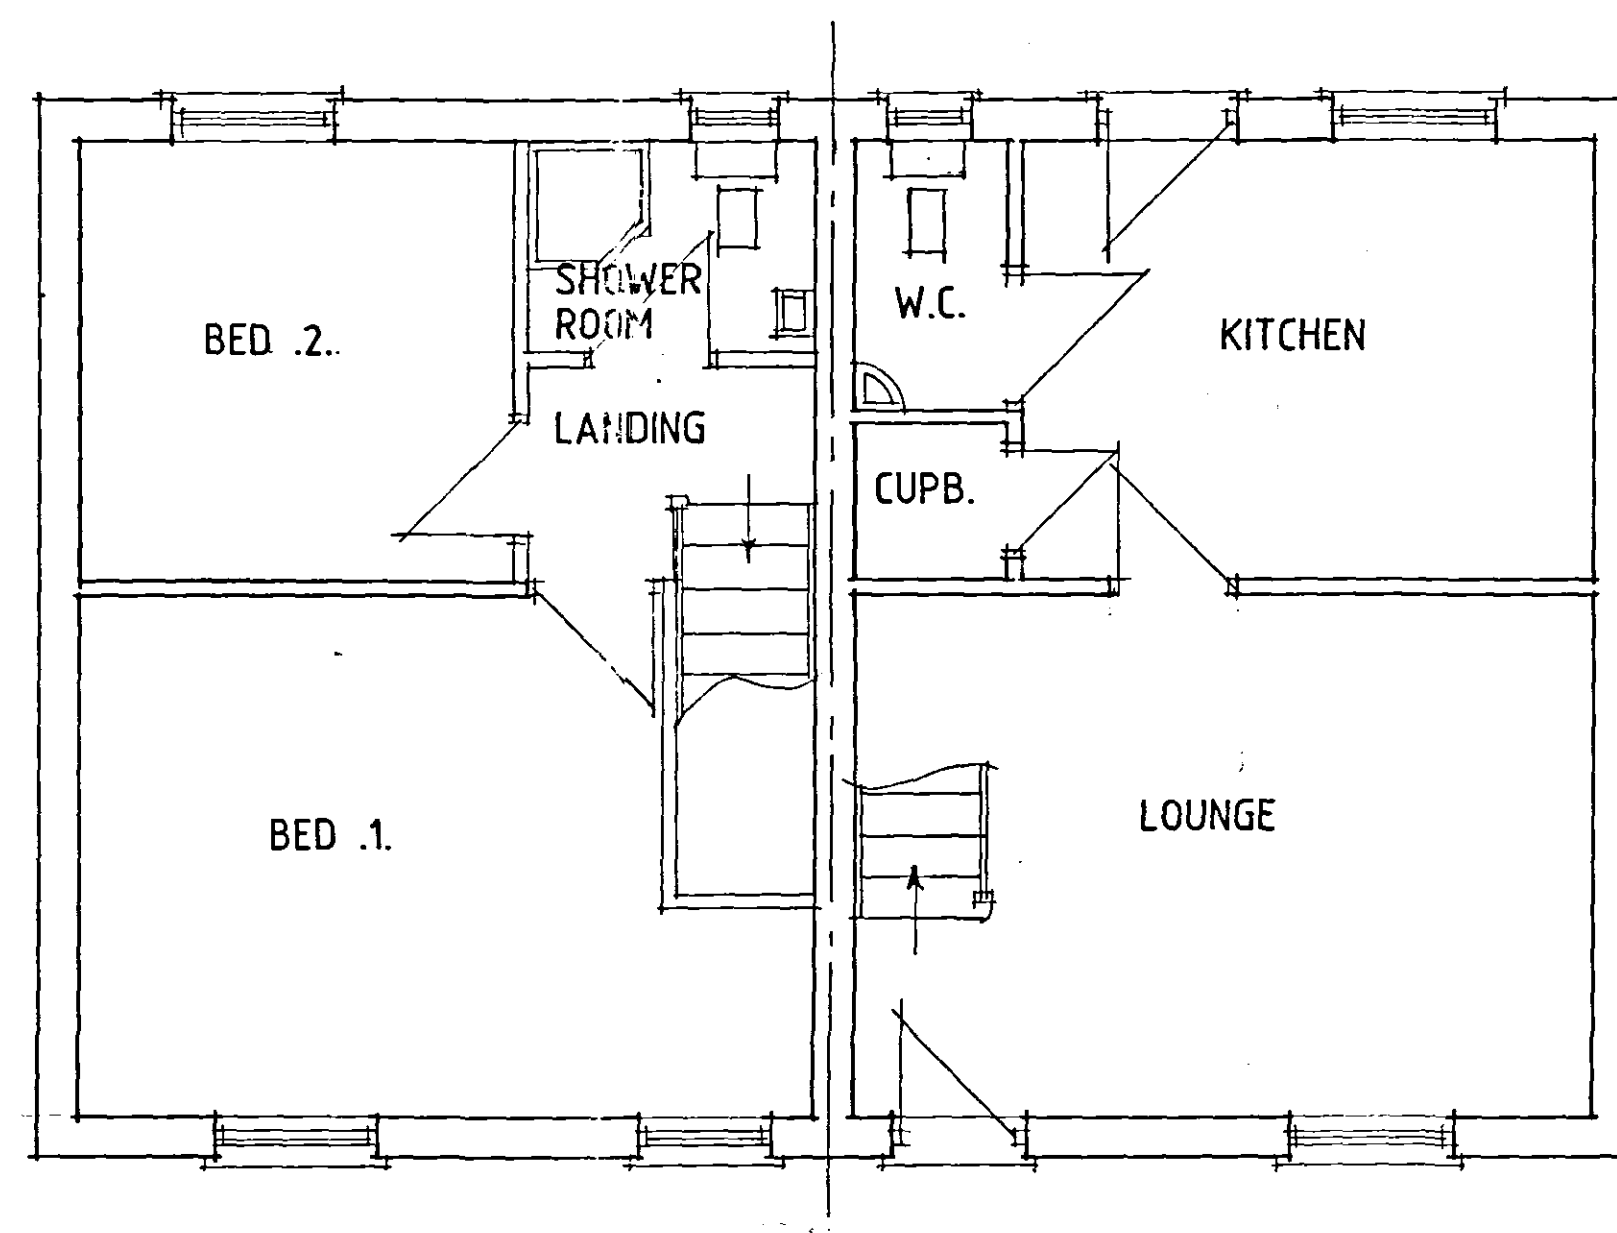

FIRST FLOOR PLAN

GROUND FLOOR PLAN

SHDC
Planning & Development
29 MAR 2007
Ref: 040107

A - IMF. ADDED -14.3.07

Status
CONSULTANTS IN ARCHITECTURE & PLANNING

PROPOSED RESIDENTIAL
DEVELOPMENT ADJ. No .1.
VICTORIA STREET,
HOLBEACH FOR

FENBANK BUILDERS

DETERMINED
PLAN

1:50 1:100

FB07-002/2

FEB-07

B.GILHAM.

2 Edinburgh Walk, Holbeach,
Spalding, Lincs. PE12 7AP
Tel: 01406 424343 Fax: 01406 490702