



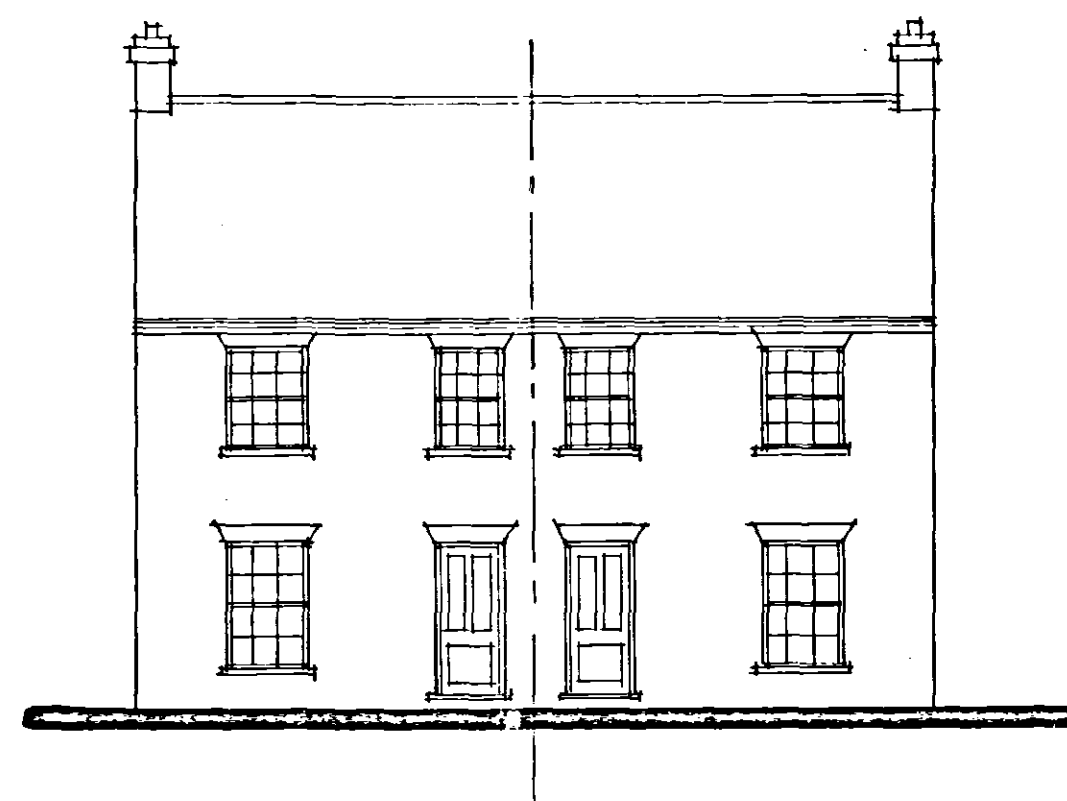


FRONT

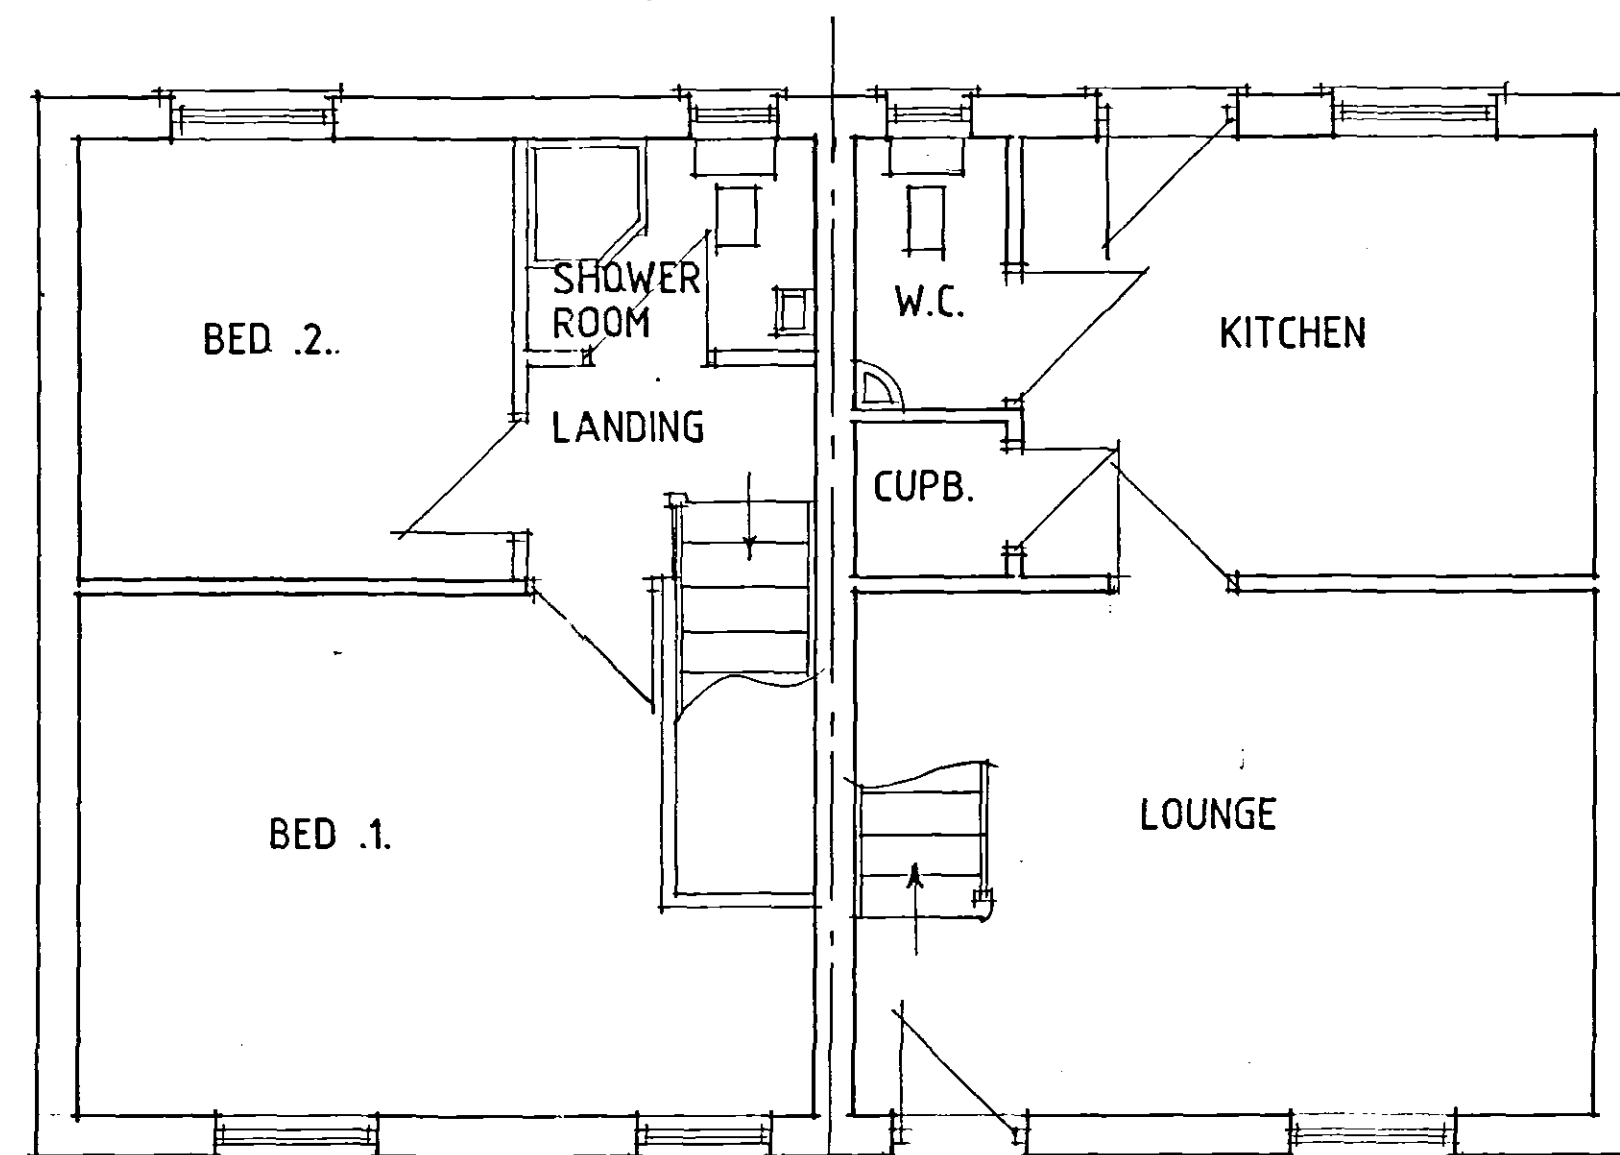

FIRST FLOOR PLAN

GROUND FLOOR PLAN

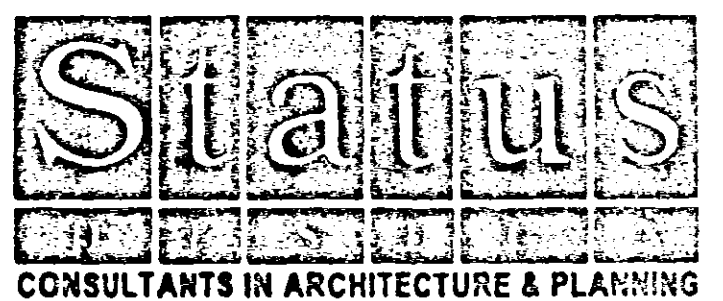

PROPOSED RESIDENTIAL
DEVELOPMENT ADJ. No .1.
VICTORIA STREET,
HOLBEACH FOR

FENBANK BUILDERS

1:50 1:100 FB07-002/2
FEB-07 B.GILHAM.