



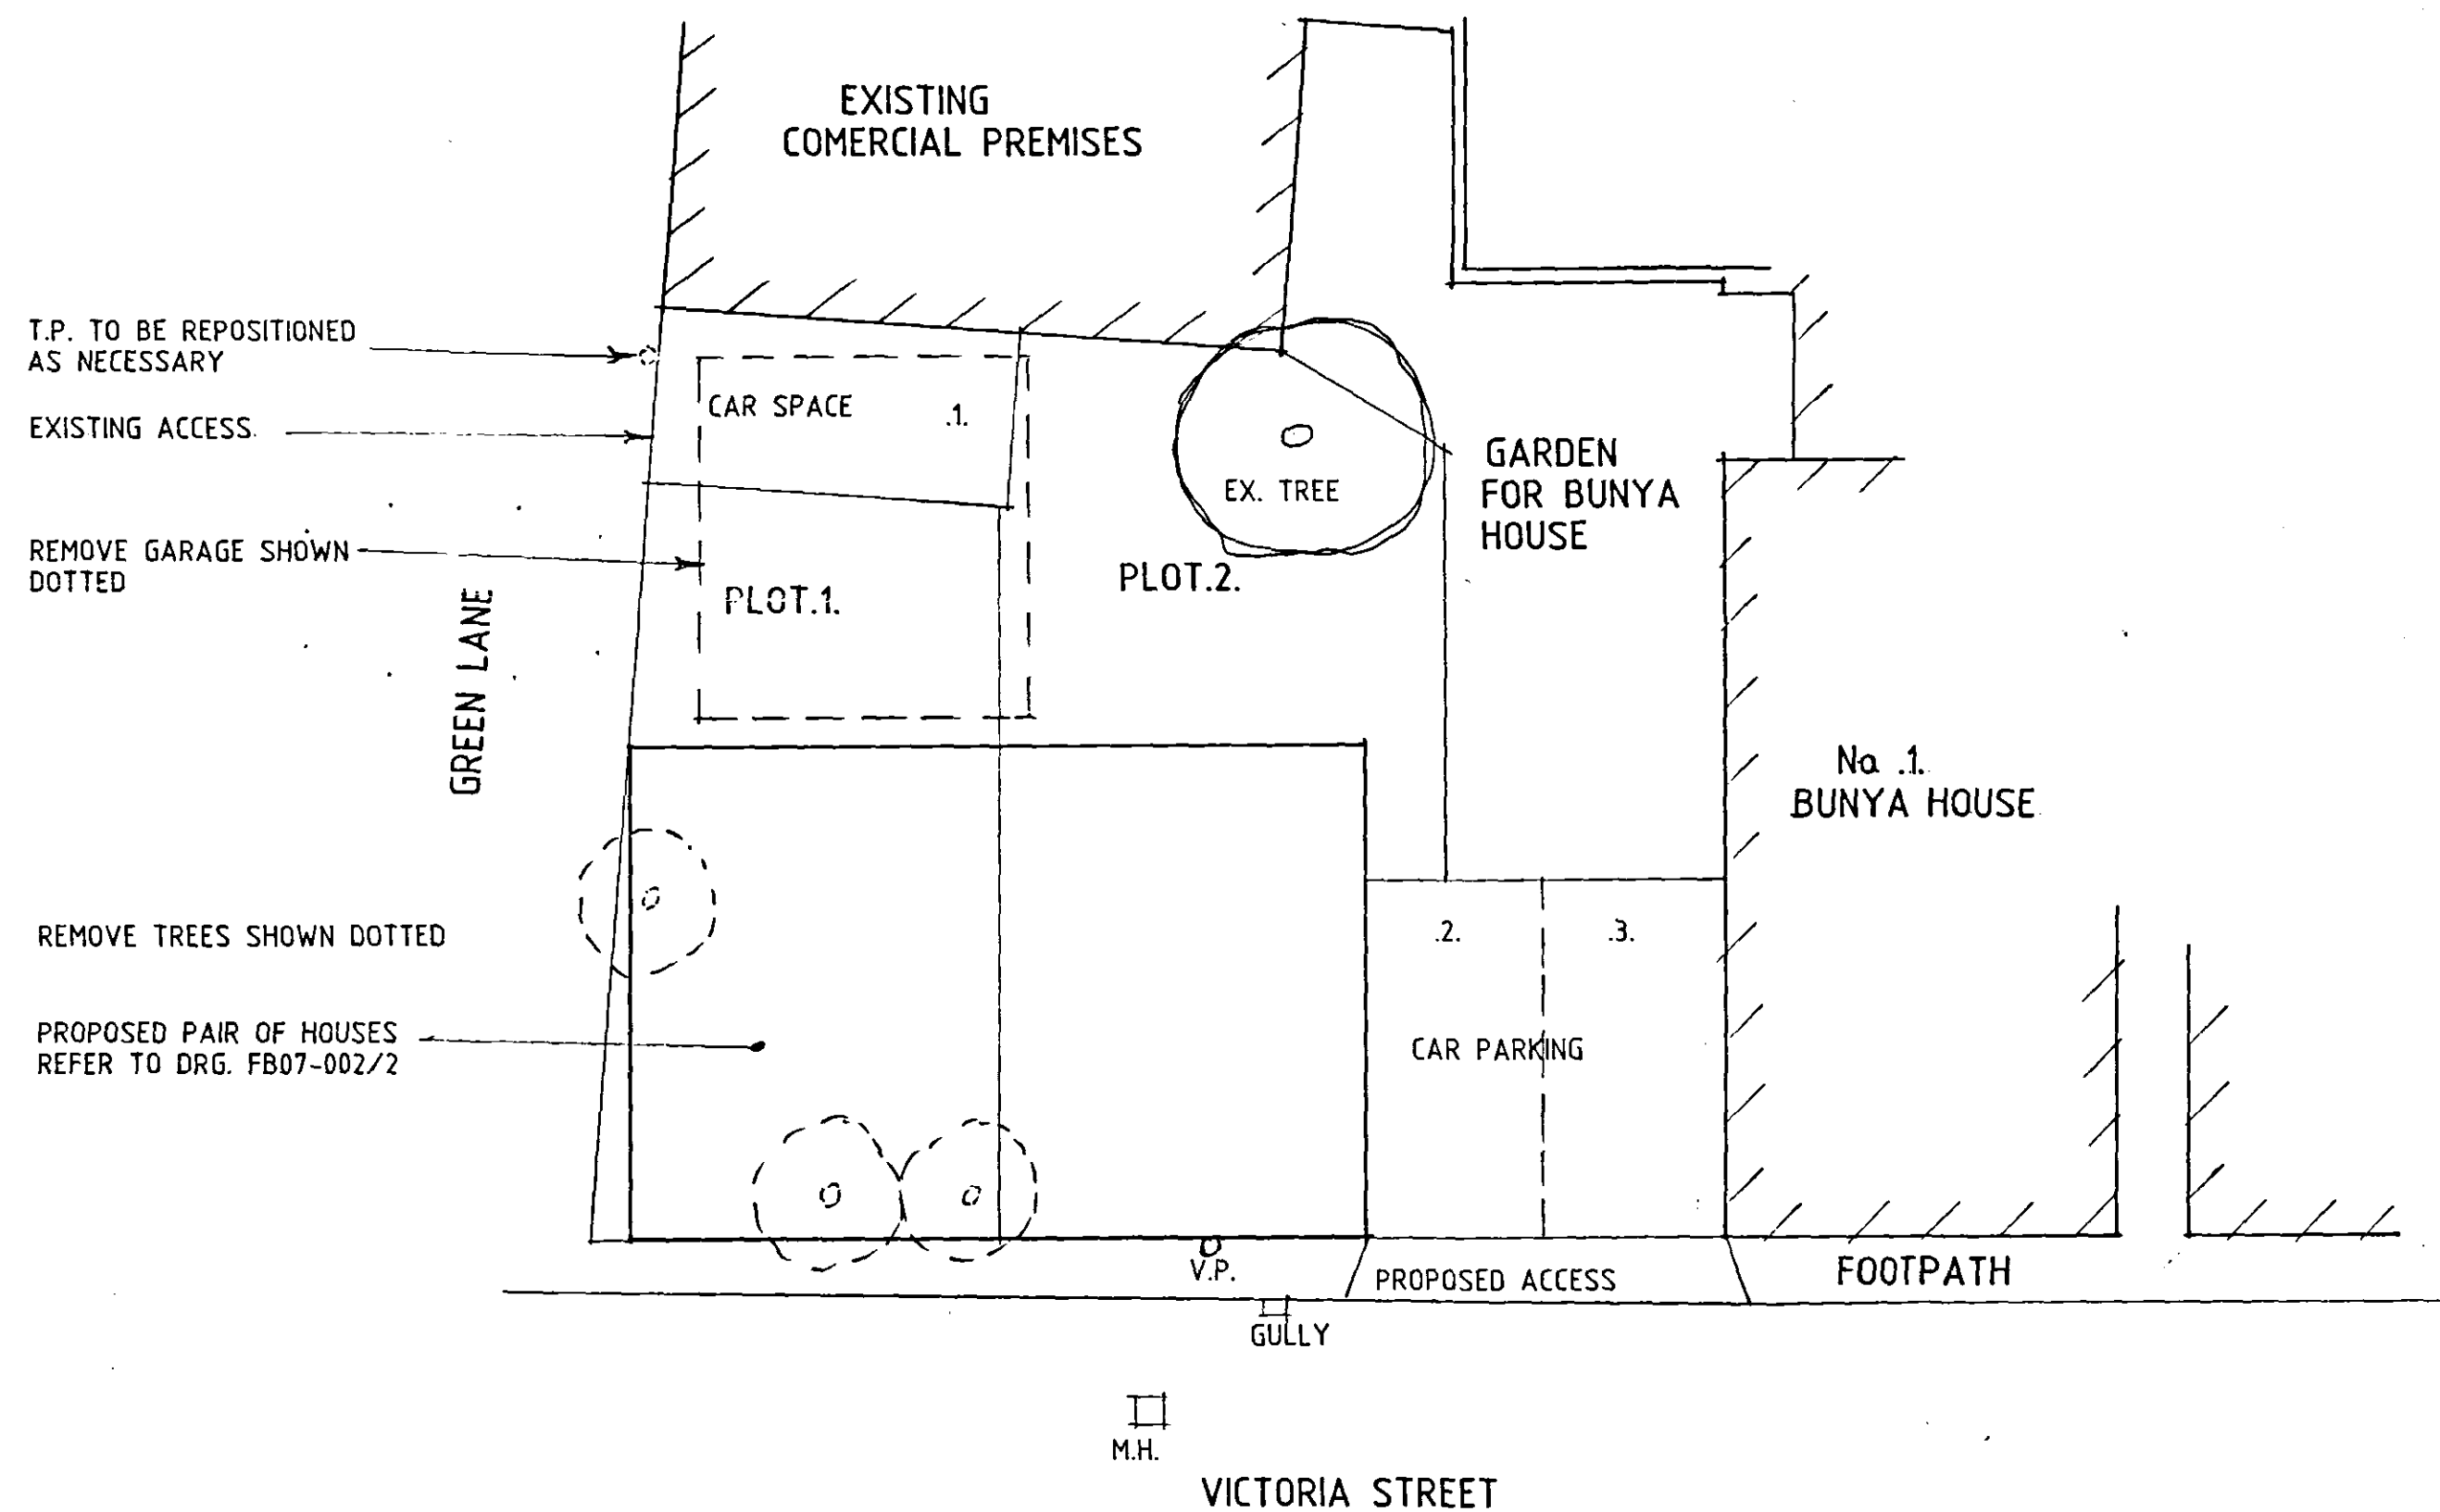

SITE PLAN

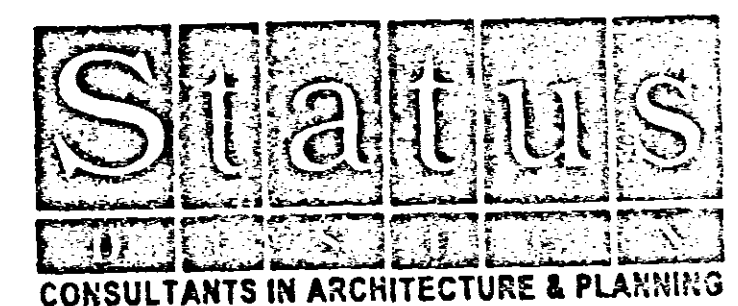

PROPOSED RESIDENTIAL
DEVELOPMENT ADJ. No .1.
VICTORIA STREET,
HOLBEACH FOR

FENBANK BUILDERS

1:100 FB07-002/1
FEB-07 B.GILHAM.

