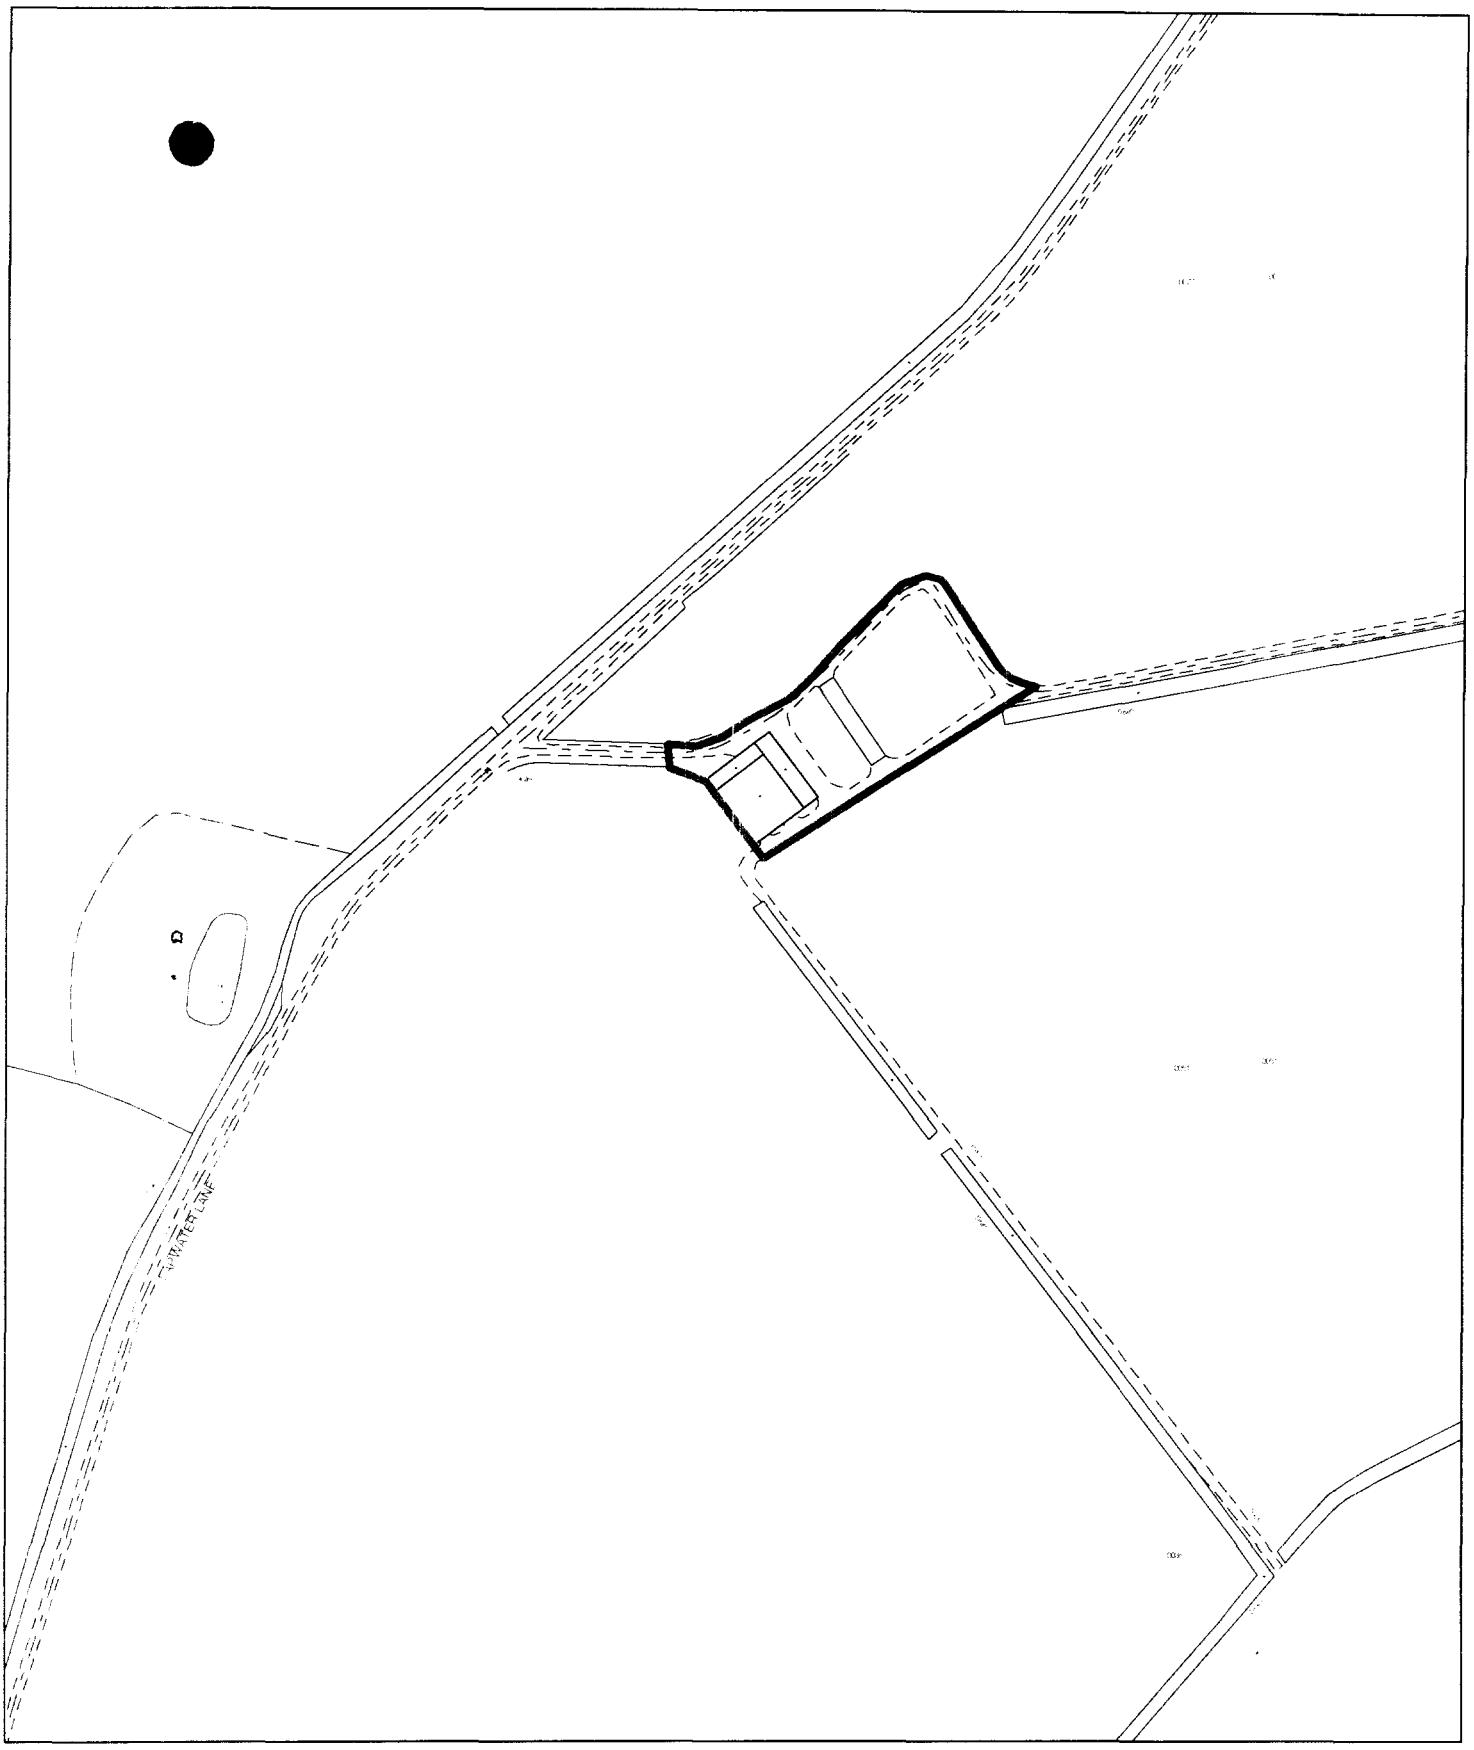


Planning Application Location Plan
Ward Member Notification

H09/0412/03


Scale: 1:2500

Planning and Development

Council Offices, Priory Road, Spalding, Lincolnshire
PE11 2XE

PLEASE DO NOT COPY THIS PLAN
This map is reproduced from Ordnance Survey material with permission of Ordnance Survey on behalf of Her Majesty's Stationery Office (c) Crown copyright. Unauthorised reproduction infringes Crown copyright and may lead to prosecution or civil proceedings. South Holland District Council LA079413 2003

N

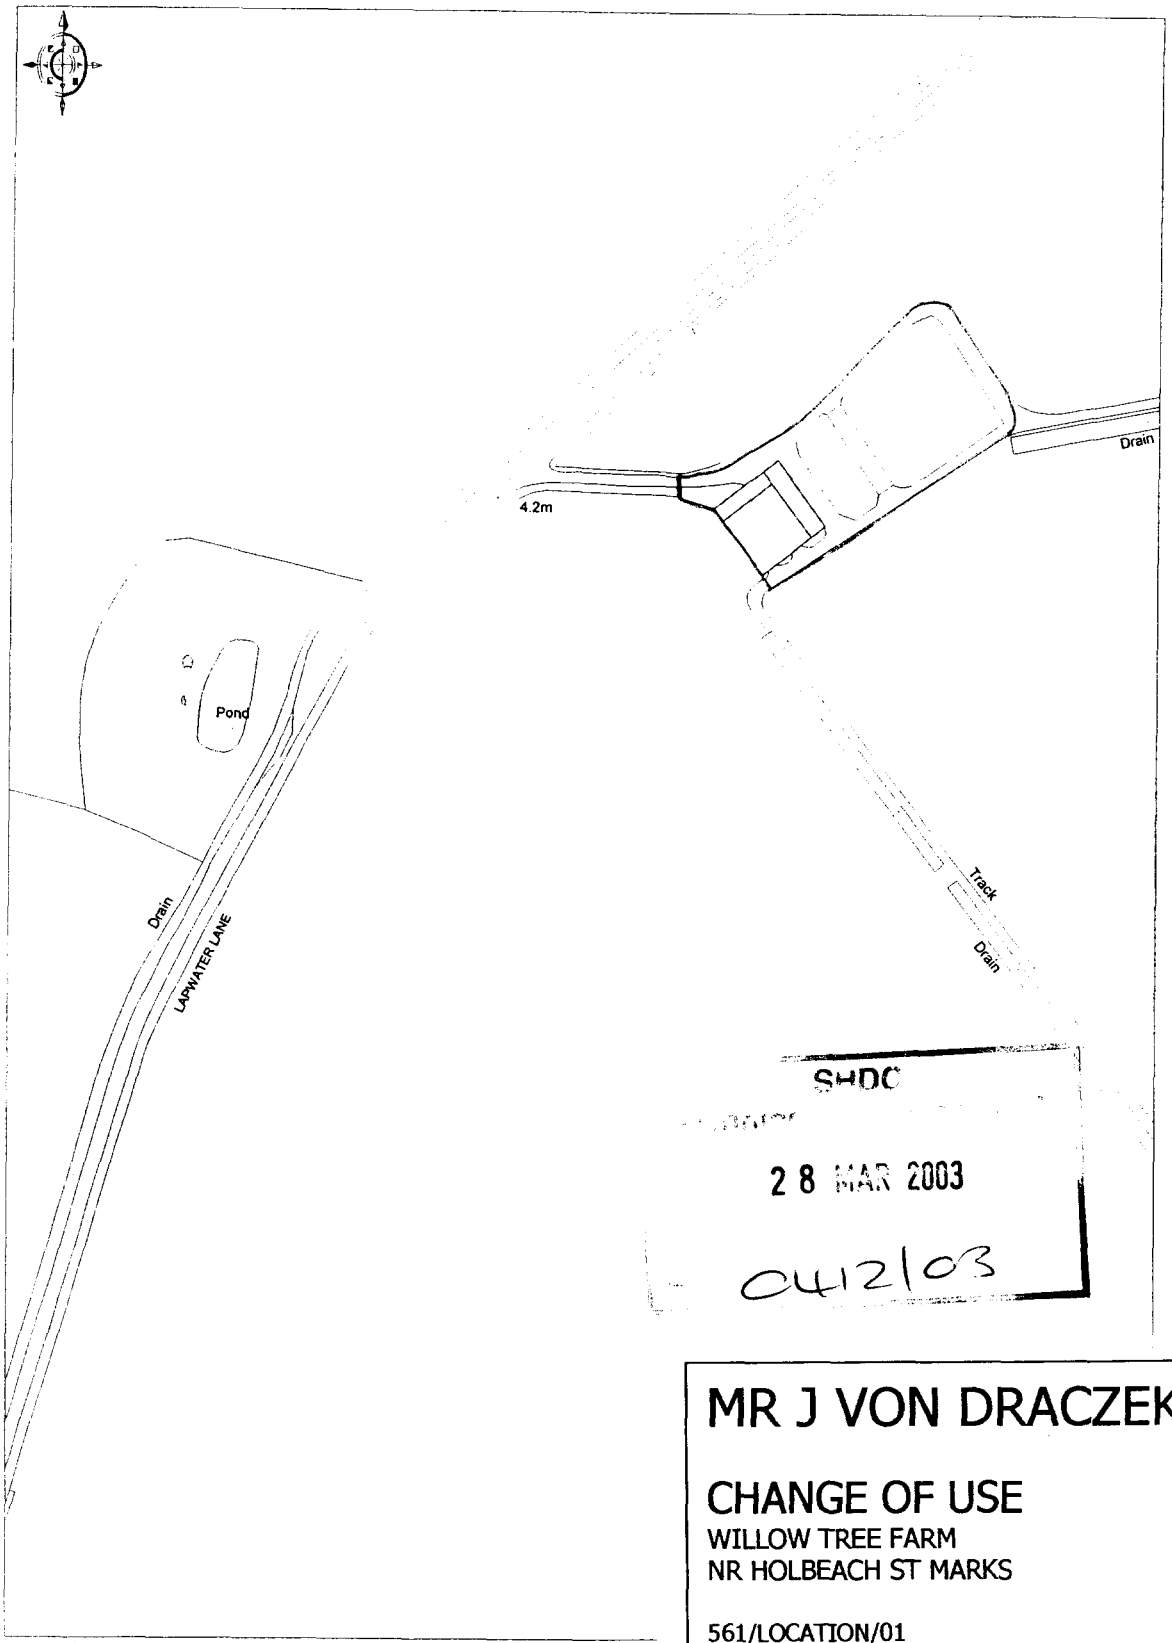

SHDC

28 MAR 2003

0412/03

MR J VON DRACZEK

CHANGE OF USE


WILLOW TREE FARM
NR HOLBEACH ST MARKS

561/LOCATION/01
SCALE – 1:2500

MARCH 2003

© Crown copyright 2002. All rights reserved. Licence Numbe

Chartered Town Planners
Chartered Landscape Architects
rdc
Robert Doughty Consultancy Limited
32 High Street, Helpringham, Sleaford, NG34 0RA
Tel: (01529) 421646 Fax: (01529) 421358

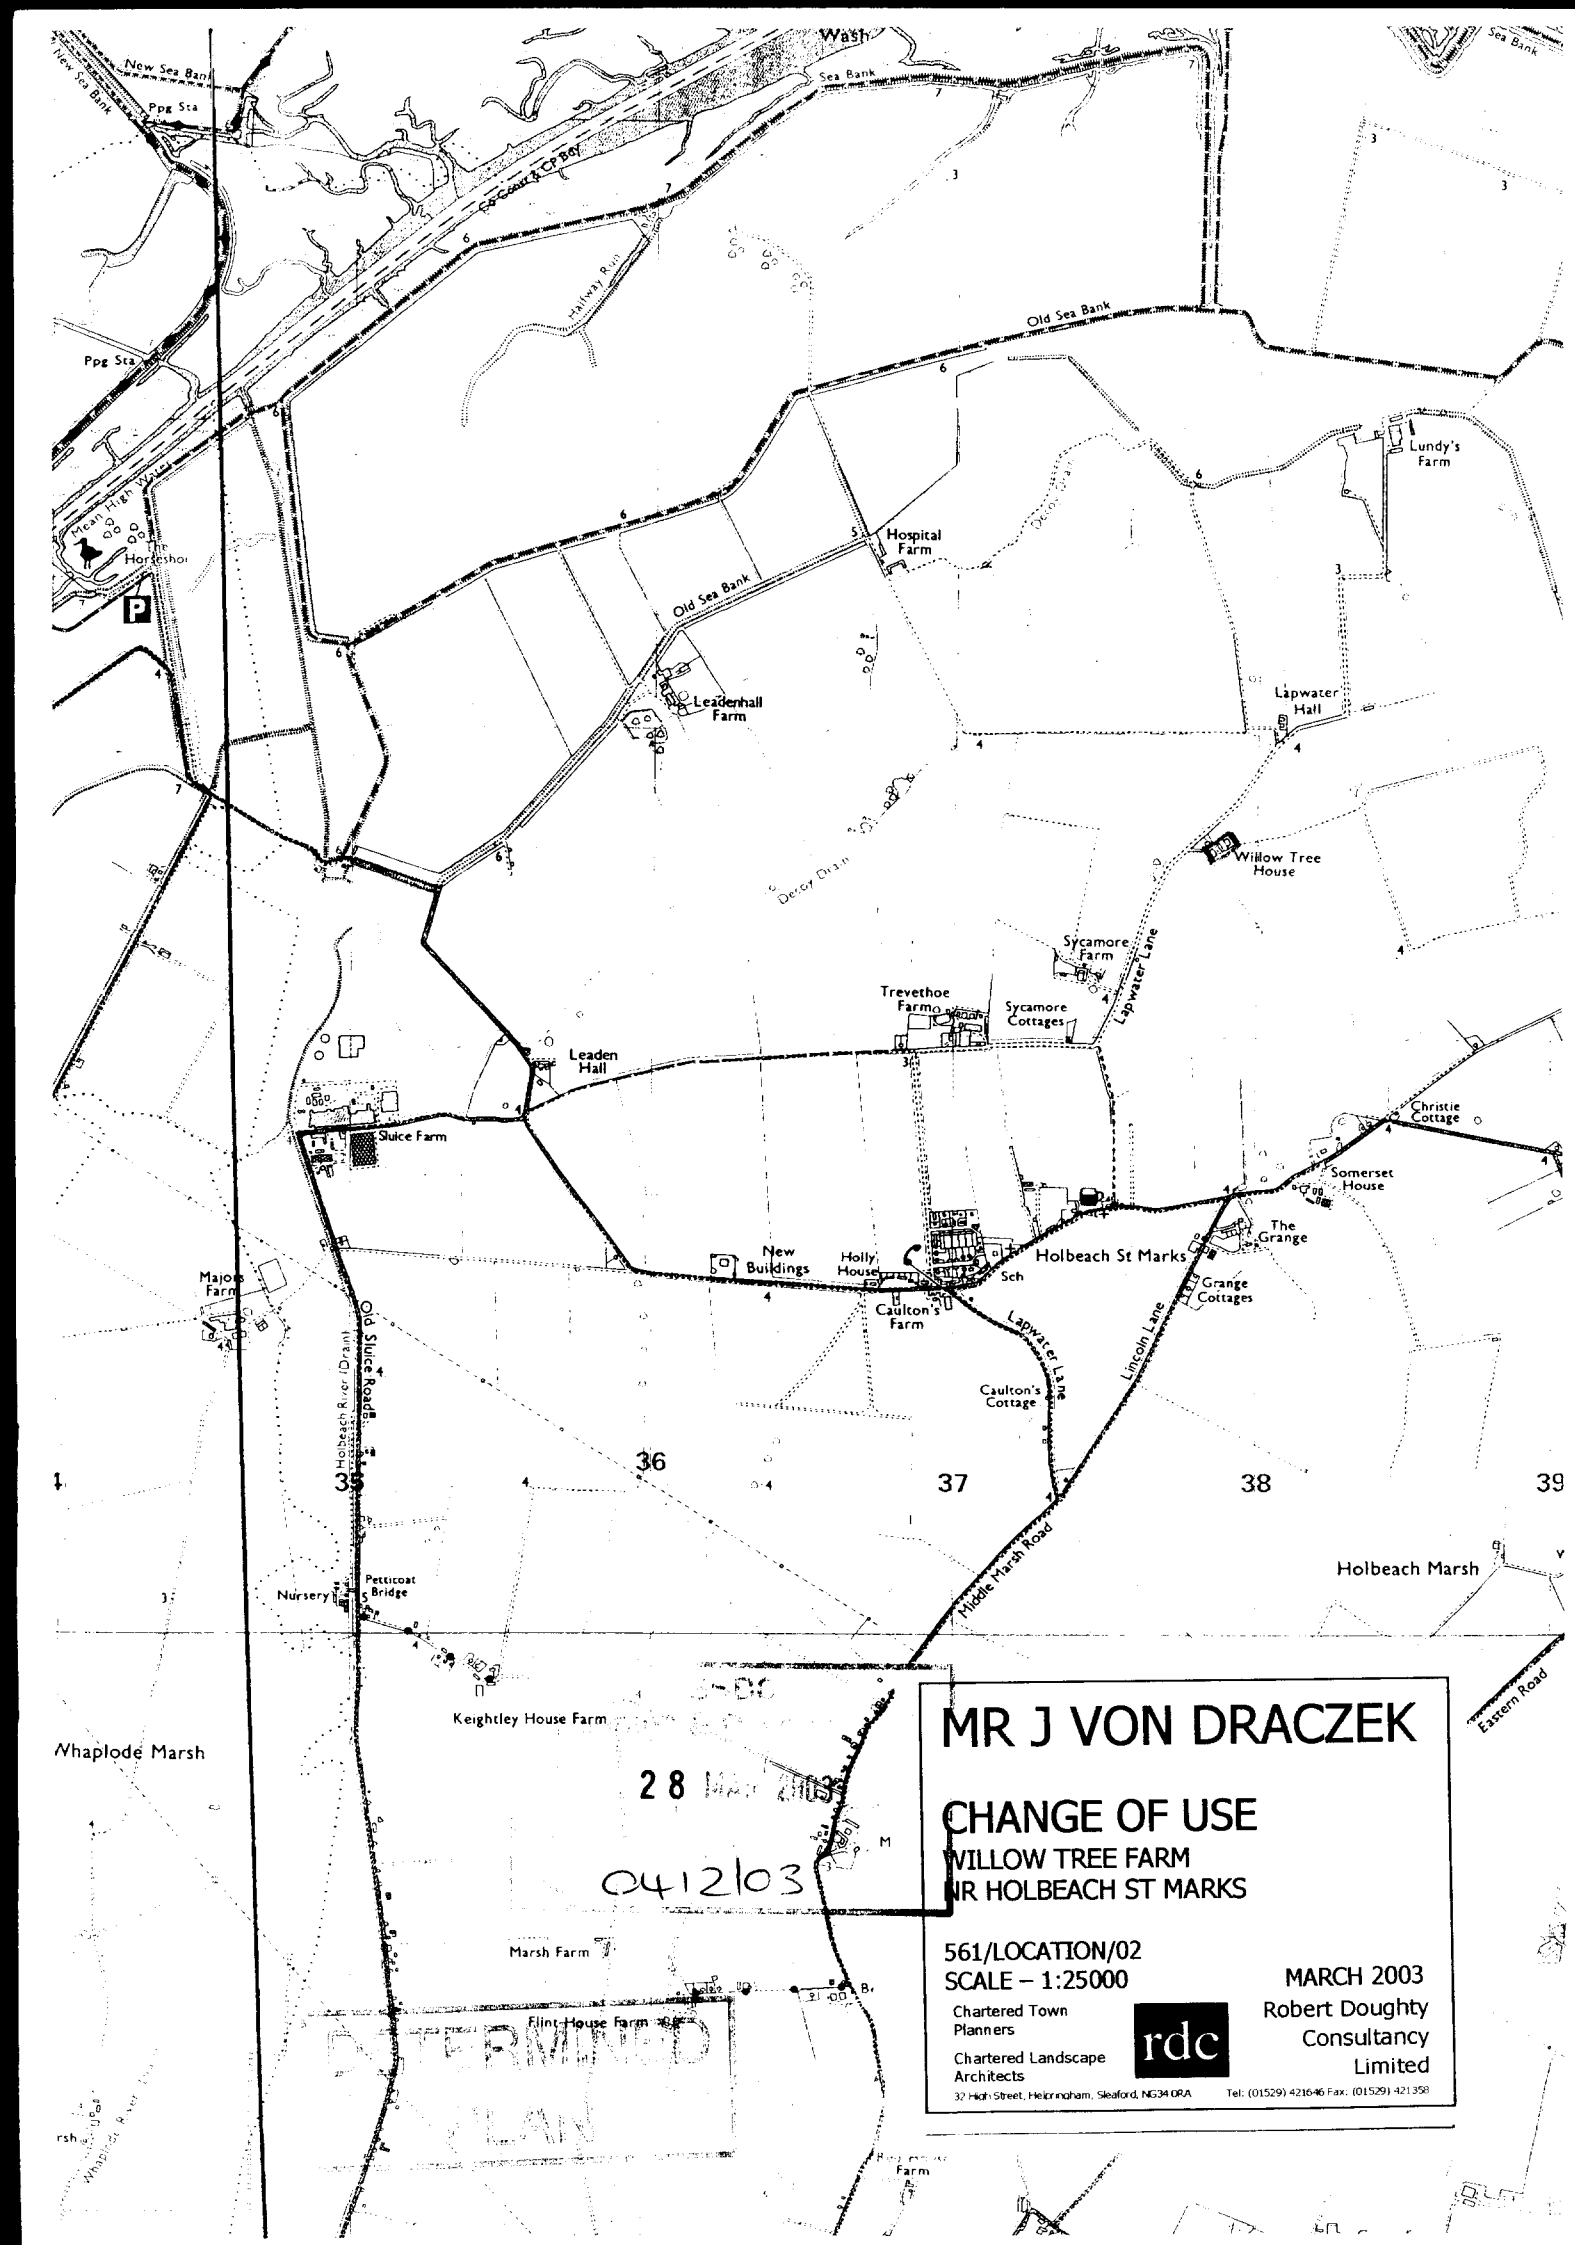

MR J VON DRACZEK

CHANGE OF USE

WILLOW TREE FARM
NR HOLBEACH ST MARKS

561/LOCATION/02
SCALE – 1:25000

MARCH 2003

Chartered Town Planners
Chartered Landscape Architects
rdc
Robert Doughty Consultancy Limited
32 High Street, Helpringham, Sleaford, NG34 0RA Tel: (01529) 421646 Fax: (01529) 421358

28 MAR 2003

0412/03

DETERMINED