
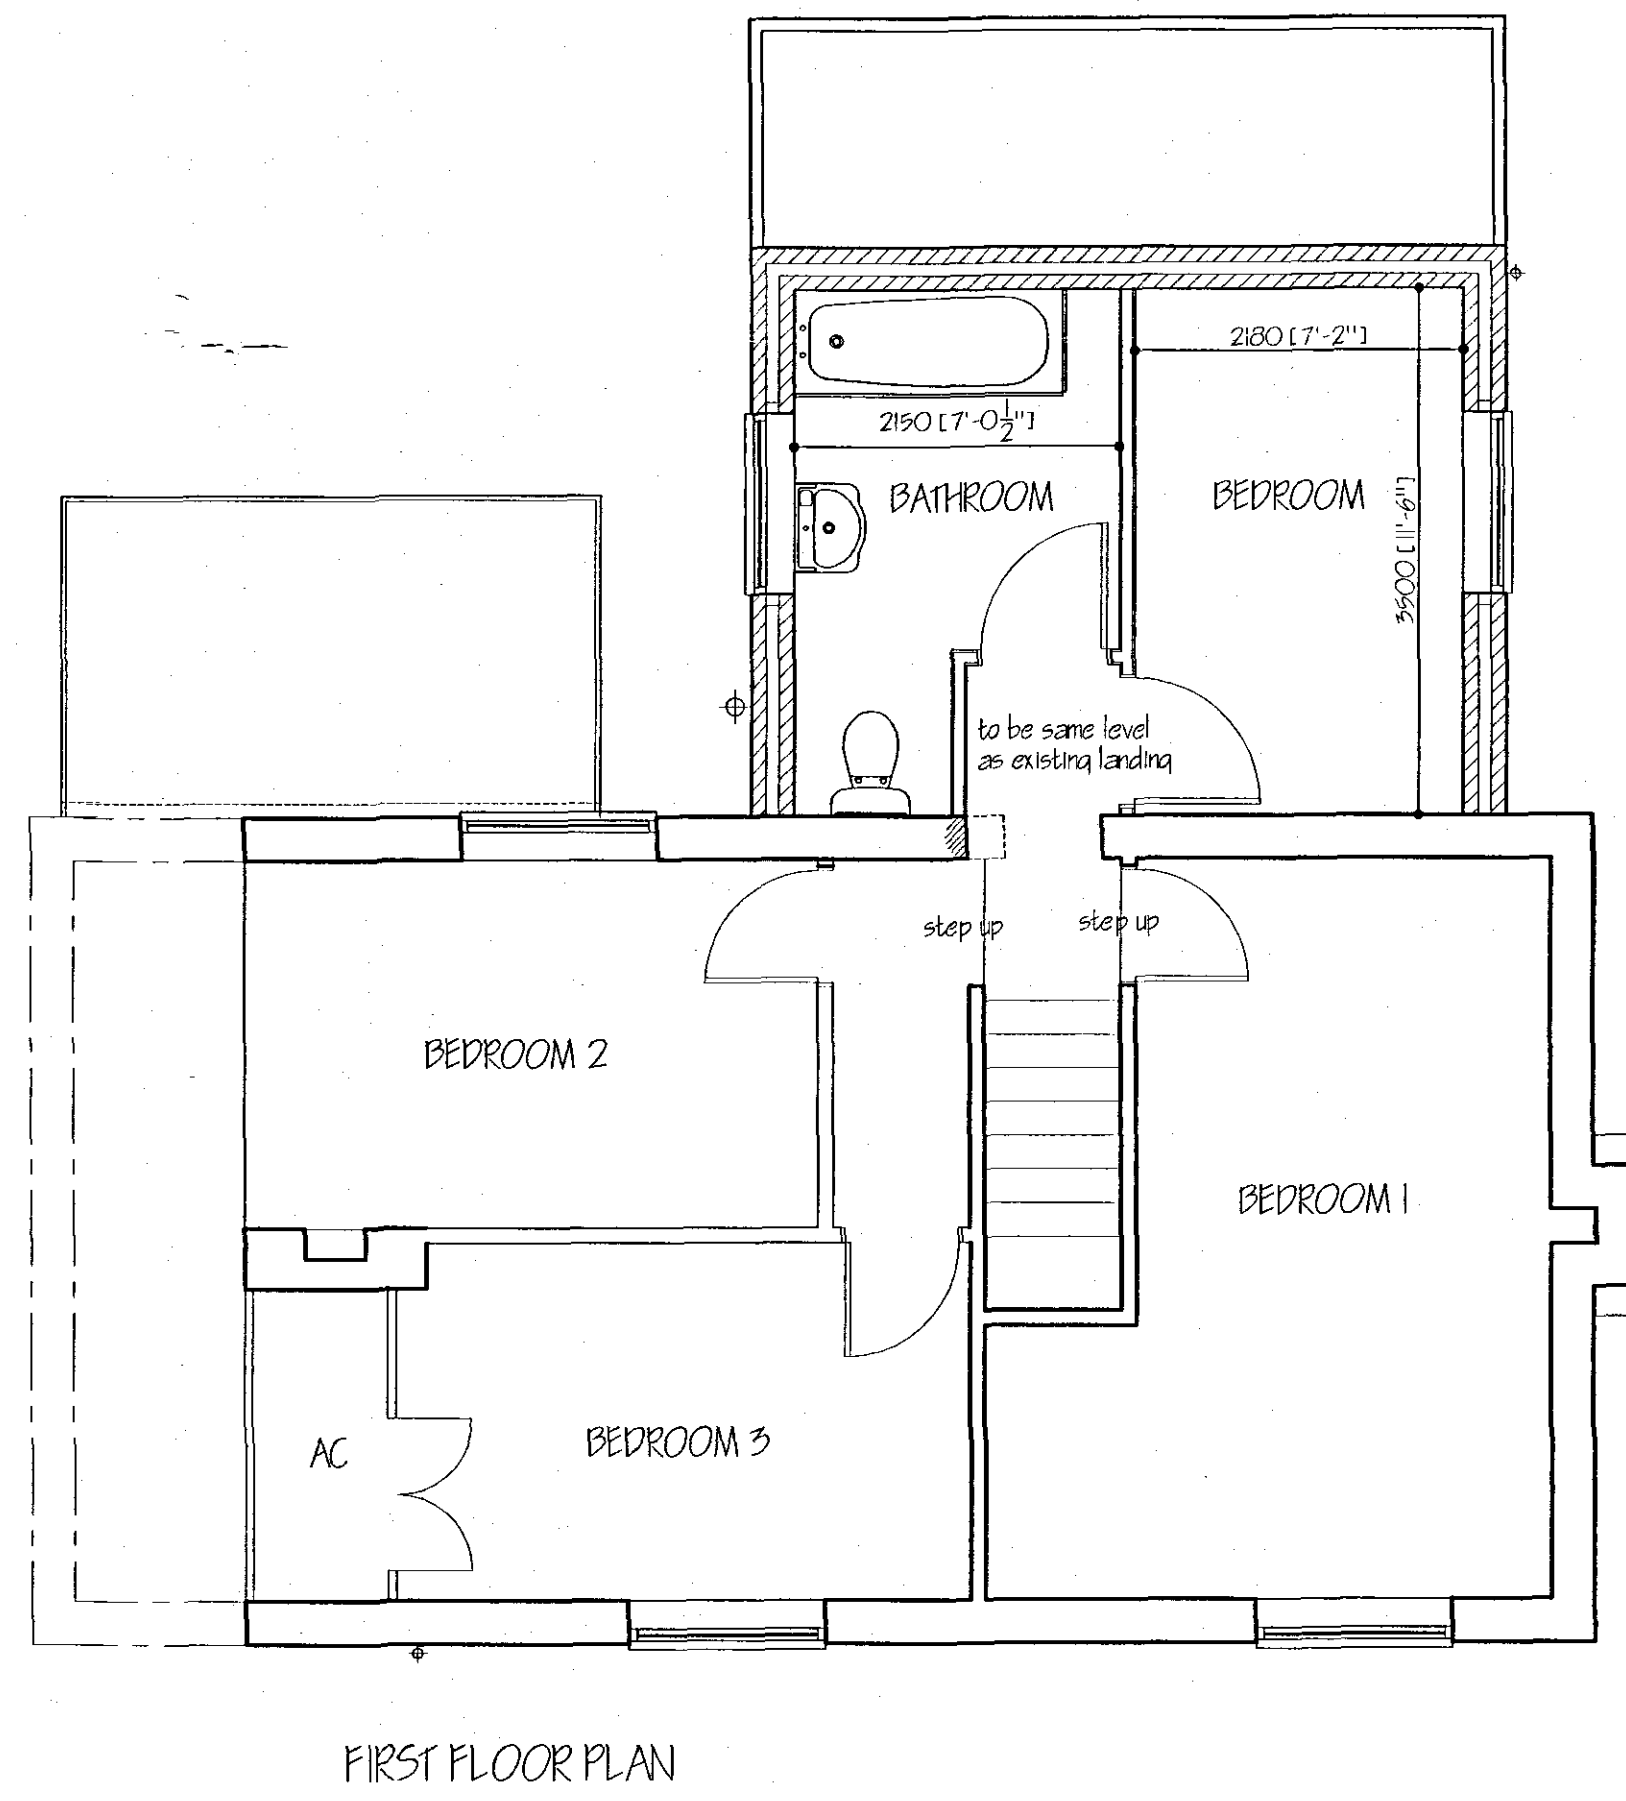
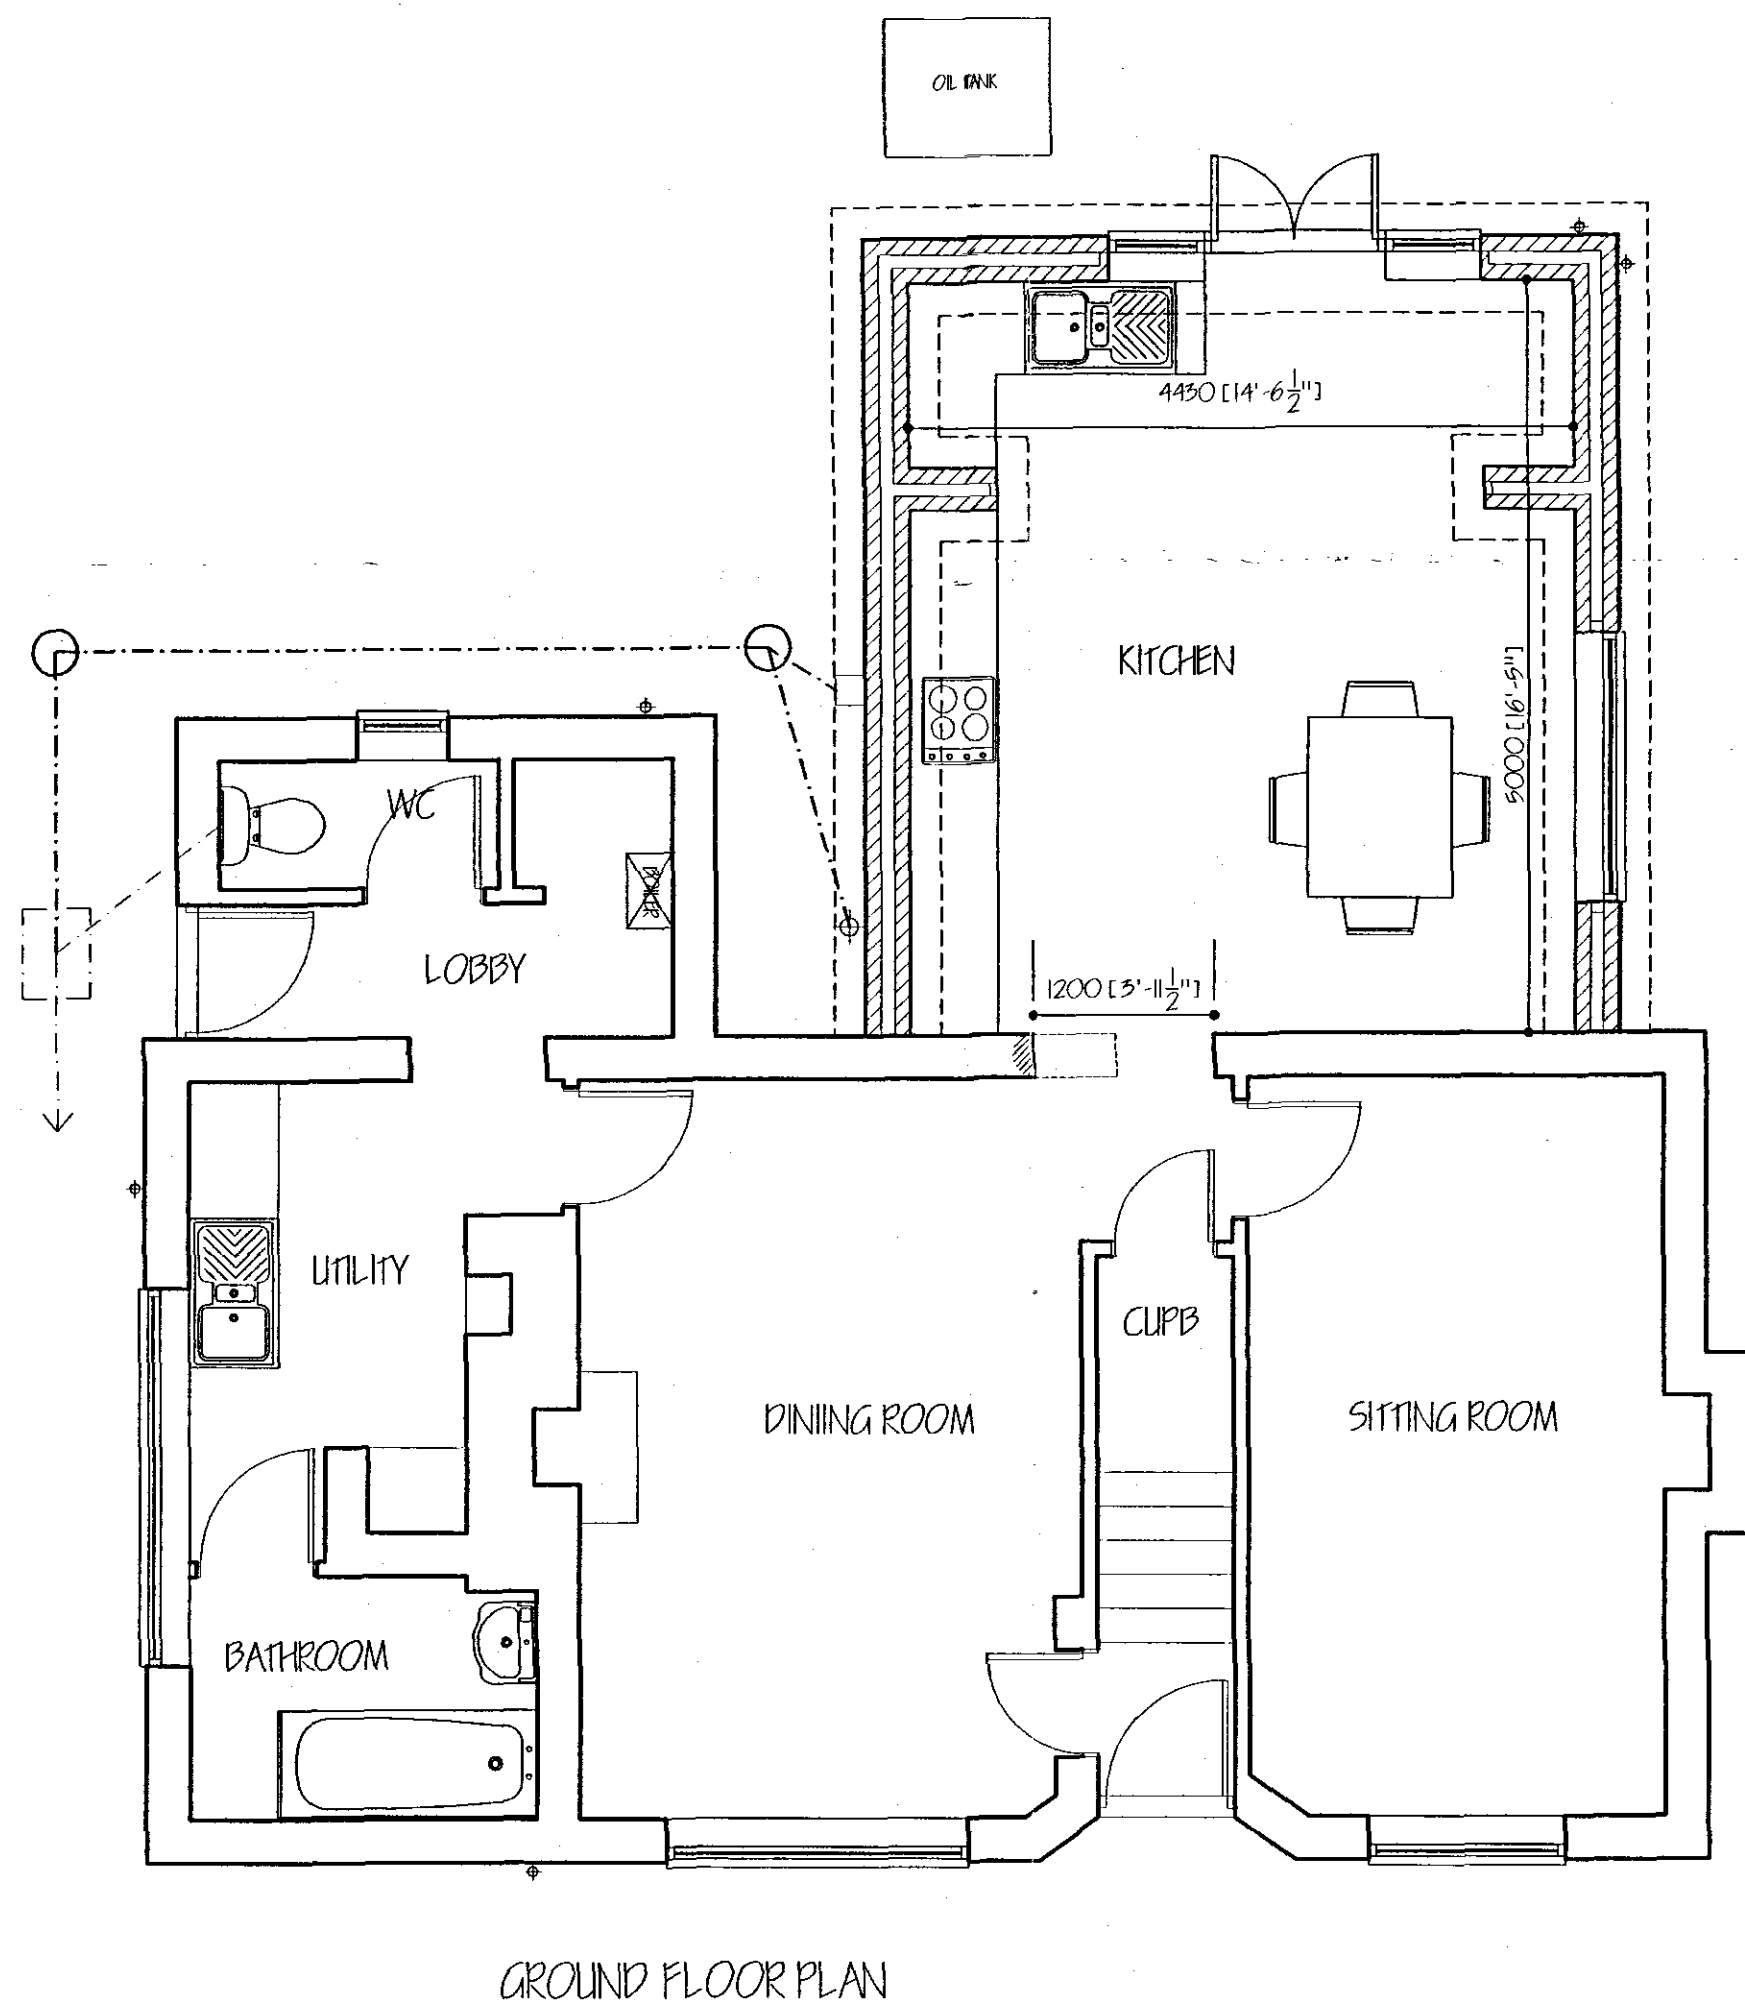


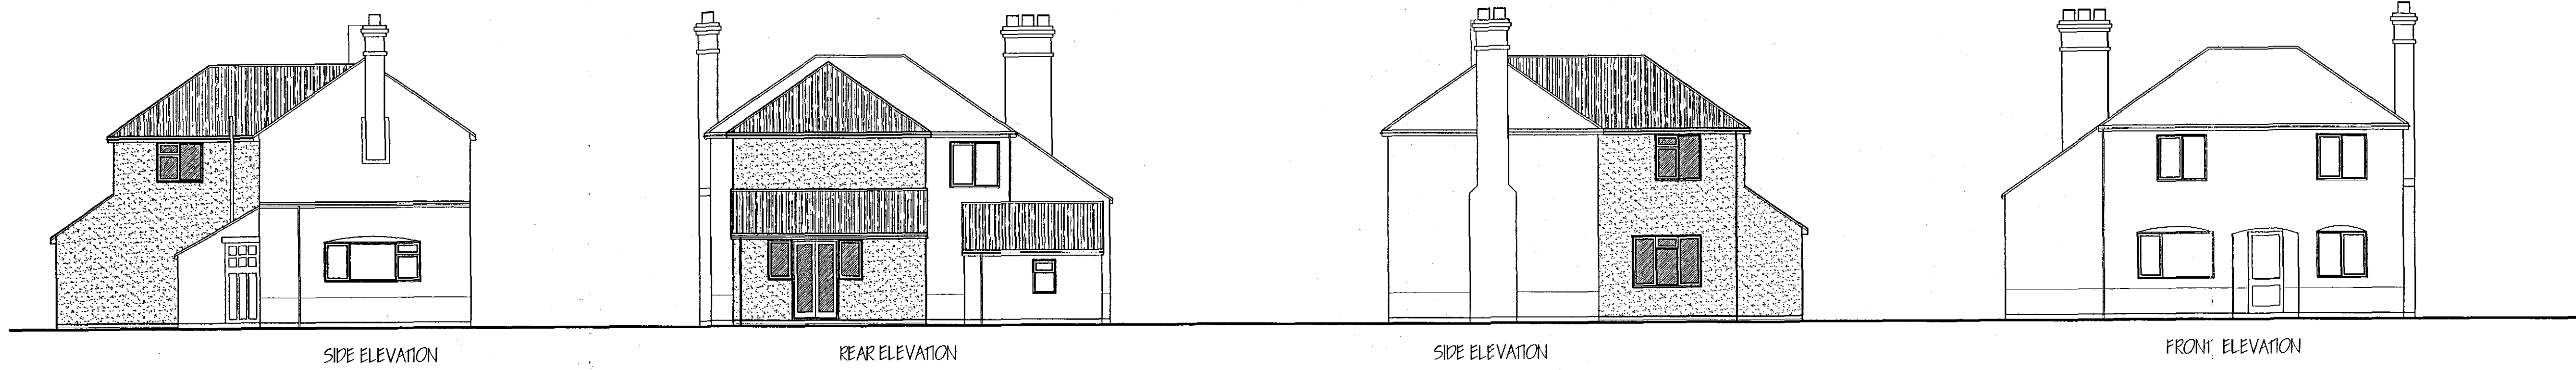

ref	revision	date
E	CLIENTS AMENDMENTS BEFORE RE APPLICATION	MAR '08
D	CLIENTS AMENDMENTS	FEB '08
C	AMENDMENTS AFTER REFUSAL - PLANNING MANAGER	FEB '08
B	CLIENTS AMENDMENTS	NOV '07
A	CLIENTS AMENDMENTS	NOV '07

G. R. MERCHANT LTD.
I.ENG AMICE FIWO
ARCHITECTURAL, STRUCTURAL
AND LAND DRAINAGE
CONSULTANTS
 4 Wrights Mews
 12A Park Road, Holbeach,
 Spalding, Lincs. PE12 7EE
 Tel: 01408 490800
 Fax: 01408 425744
 E-Mail: gr.merchant@btconnect.com

Project
 PROPOSED EXTENSION & ALTERATIONS
 NOOK HOUSE
 POPLARS FARM
 HOLBEACH ST MARKS PE12 8EP

Client
 MR & MRS G. STROUD

Drawing
 PROPOSED FLOOR PLANS & ELEVATIONS

Job Ref.
 1600/07

Date
 OCT '07

Scales
 1/50 1/100

SHDC
 Planning & Development
 - 1 APR 2008
 Ref: 0413/08

**DETERMINED
 PLAN**

DO NOT SCALE FROM THIS DRAWING
 This drawing is copyright and may not be altered, copied, photographed or used for any other purpose other than that for which it is issued. The General Contractor is to check all dimensions on site and report any discrepancies to the Architect. All details shown on this drawing including foundations are based upon typical site conditions related to the area. No responsibility can be accepted for abnormal conditions which may be discovered during construction unless reported to the Architect as they design amendments may be considered. Site and surveys are recommended for respect of foundations to establish specific site conditions before foundation work is undertaken. The drawing is further in the amount of information contained and does not support a full specification of the works. It is solely for the purpose of obtaining Planning/Building Regulation approval. The drawing must not be used as a contract document. The works will not be supervised or inspected on site by G R Merchant or any representative thereof. It is the client or their appointed agents responsibility to control workmanship, substitution of materials, adherence to specification, retention to contract etc. All materials to be used unless otherwise stated and all components and materials etc. to be used fixed and installed etc. in strict accordance with manufacturers instruction and relevant codes of practice. Materials and confirm to appropriate BS/Brit standard specification or BS/Certification or European code equivalent. The Employer/Client shall ensure that the selected contractor is competent with and adopts all measures necessary to achieve compliance with Health and Safety legislation for Building sites and Work places. The Employer/Client is advised that should the works need to comply with the Construction Design and Management Regulations as independent Planning Supervisor will be required. The works shall comprise of all that is shown on the drawing and details. Work that may not specifically be shown but may be reasonably inferred as necessary to carry out the works shall be deemed to be included. It is the client's responsibility to be aware of the Party Wall etc. Act 1996 when building is close proximity to adjoining neighbours boundaries.