



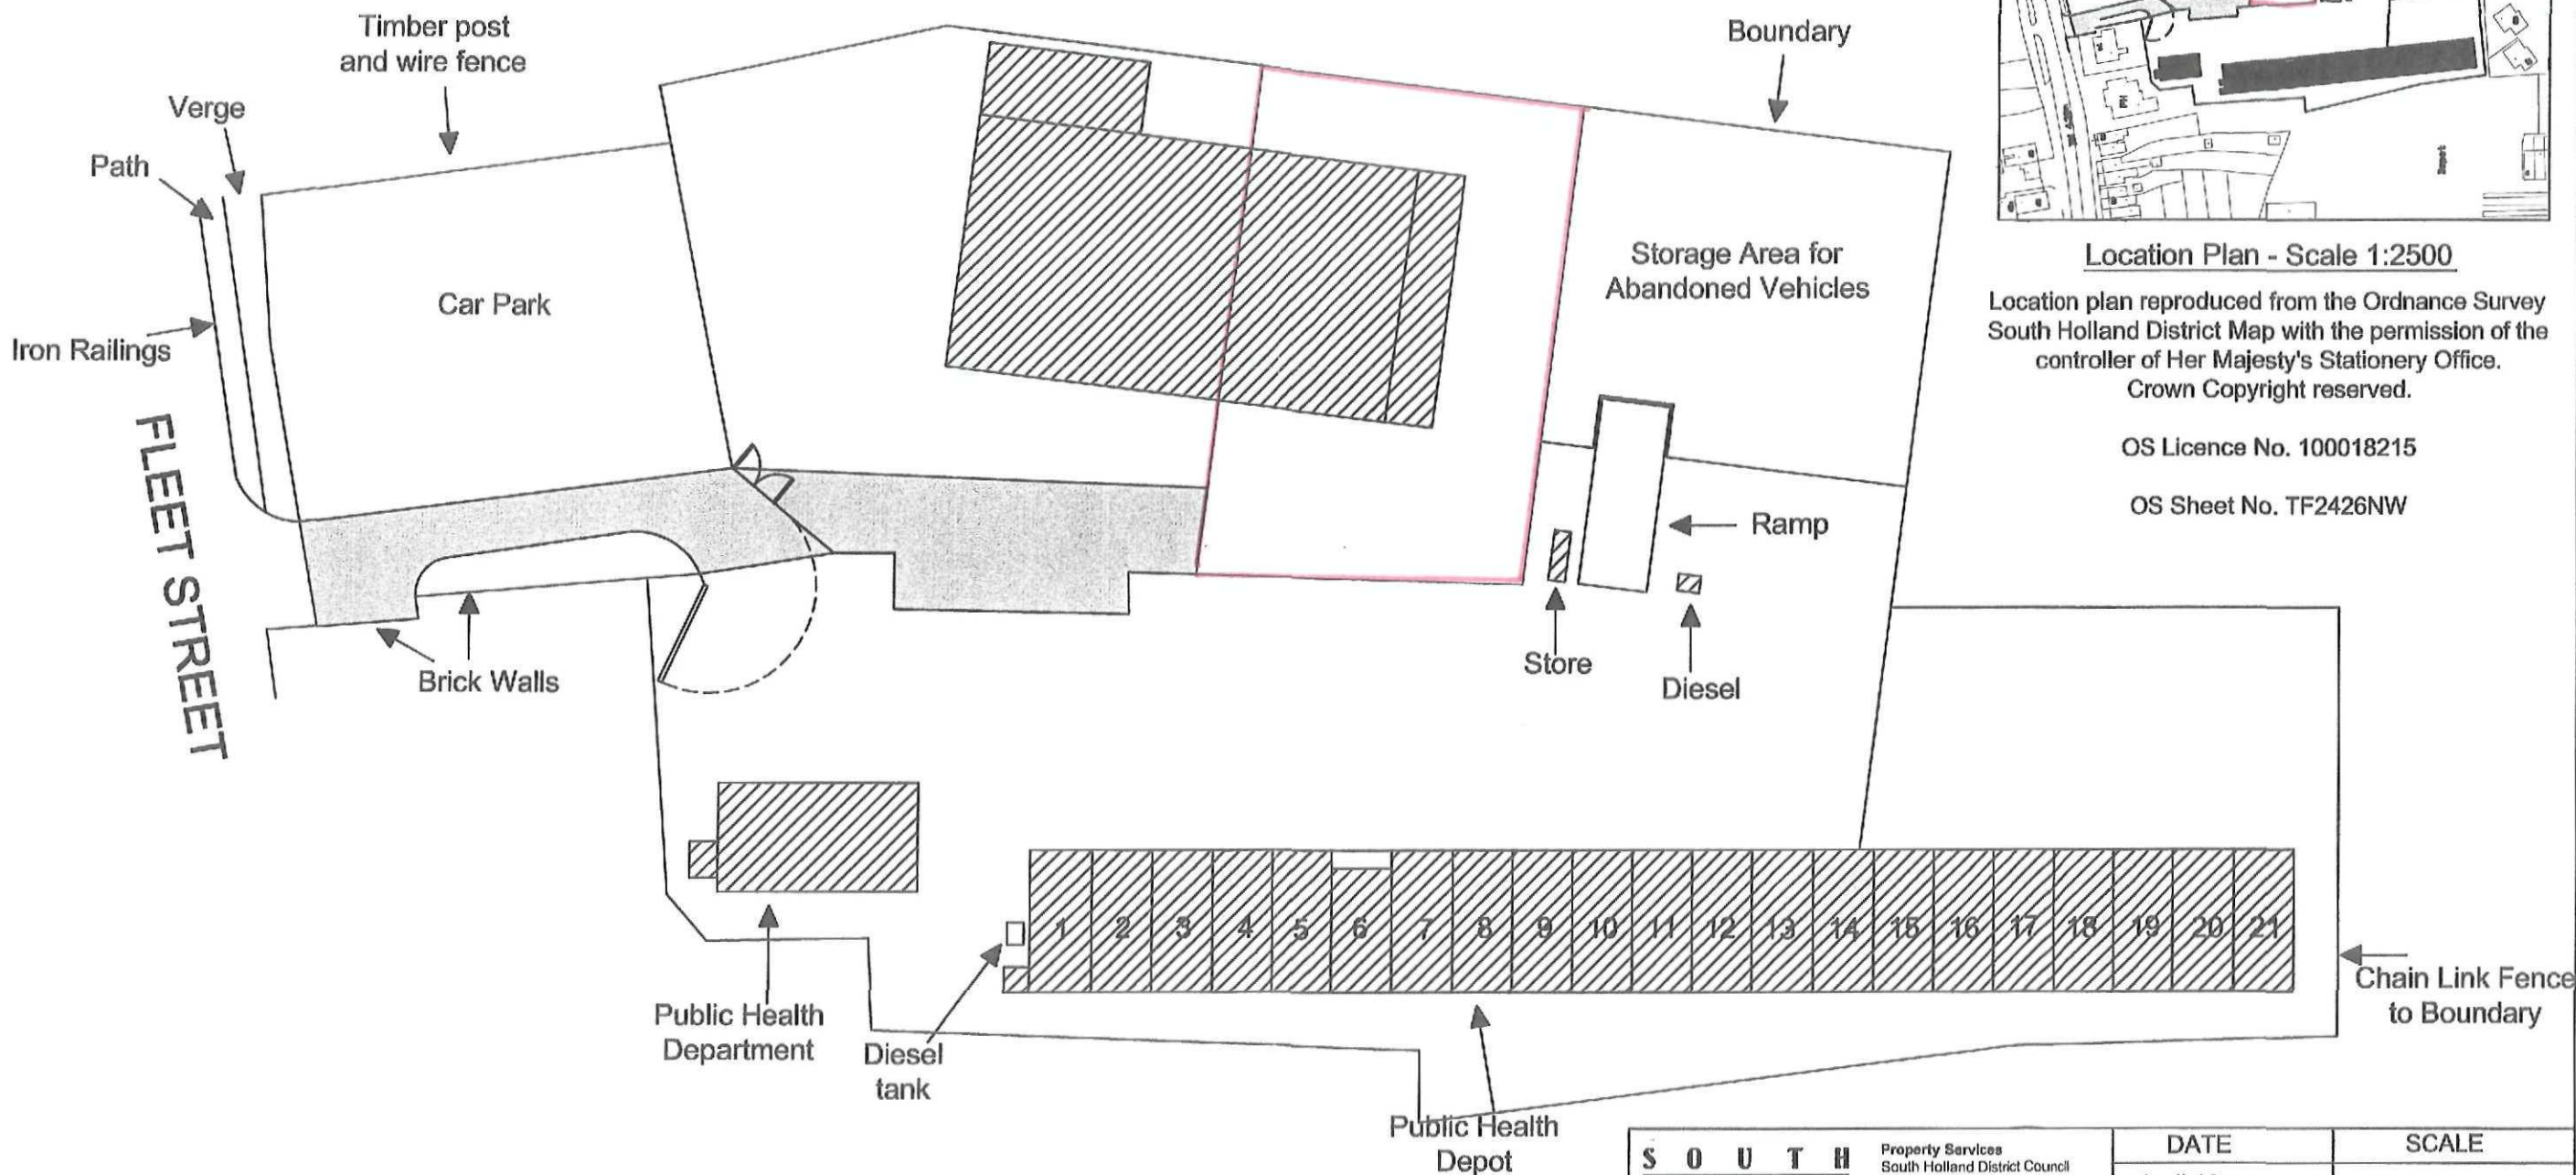

18 May 2010
0416-10

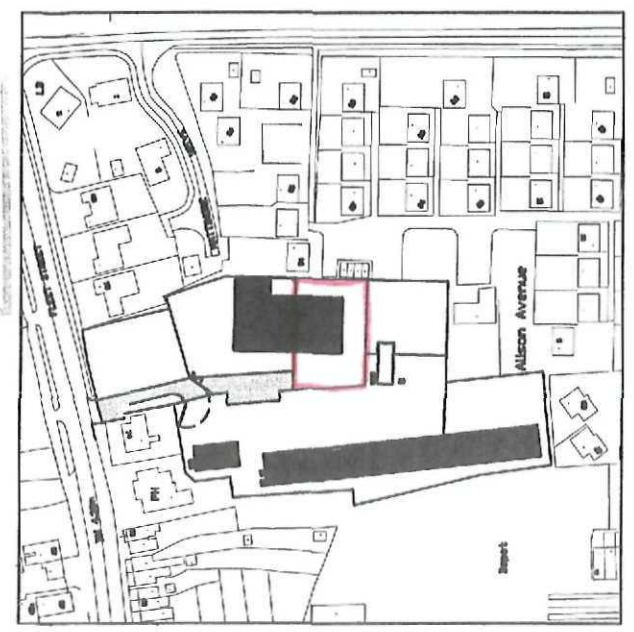


Location Plan - Scale 1:2500

Location plan reproduced from the Ordnance Survey South Holland District Map with the permission of the controller of Her Majesty's Stationery Office. Crown Copyright reserved.

OS Licence No. 100018215

OS Sheet No. TF2426NW

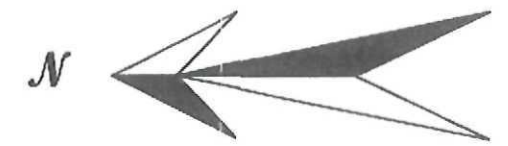

Property Services
South Holland District Council
Council Offices
Priory Road
Spalding
Lincs. PE11 2XE
Tel: (01775) 761161
Fax: (01775) 761048

DATE	SCALE
April 10	1:500
DRAWN	DRAWING No.
K. POTTER	

PROJECT

PROPOSED LEASE OF THE FORMER COUNCIL DEPOT (PART) AT FLEET STREET, HOLBEACH TO THE 'TEENAGE DROP-IN STATION'.