
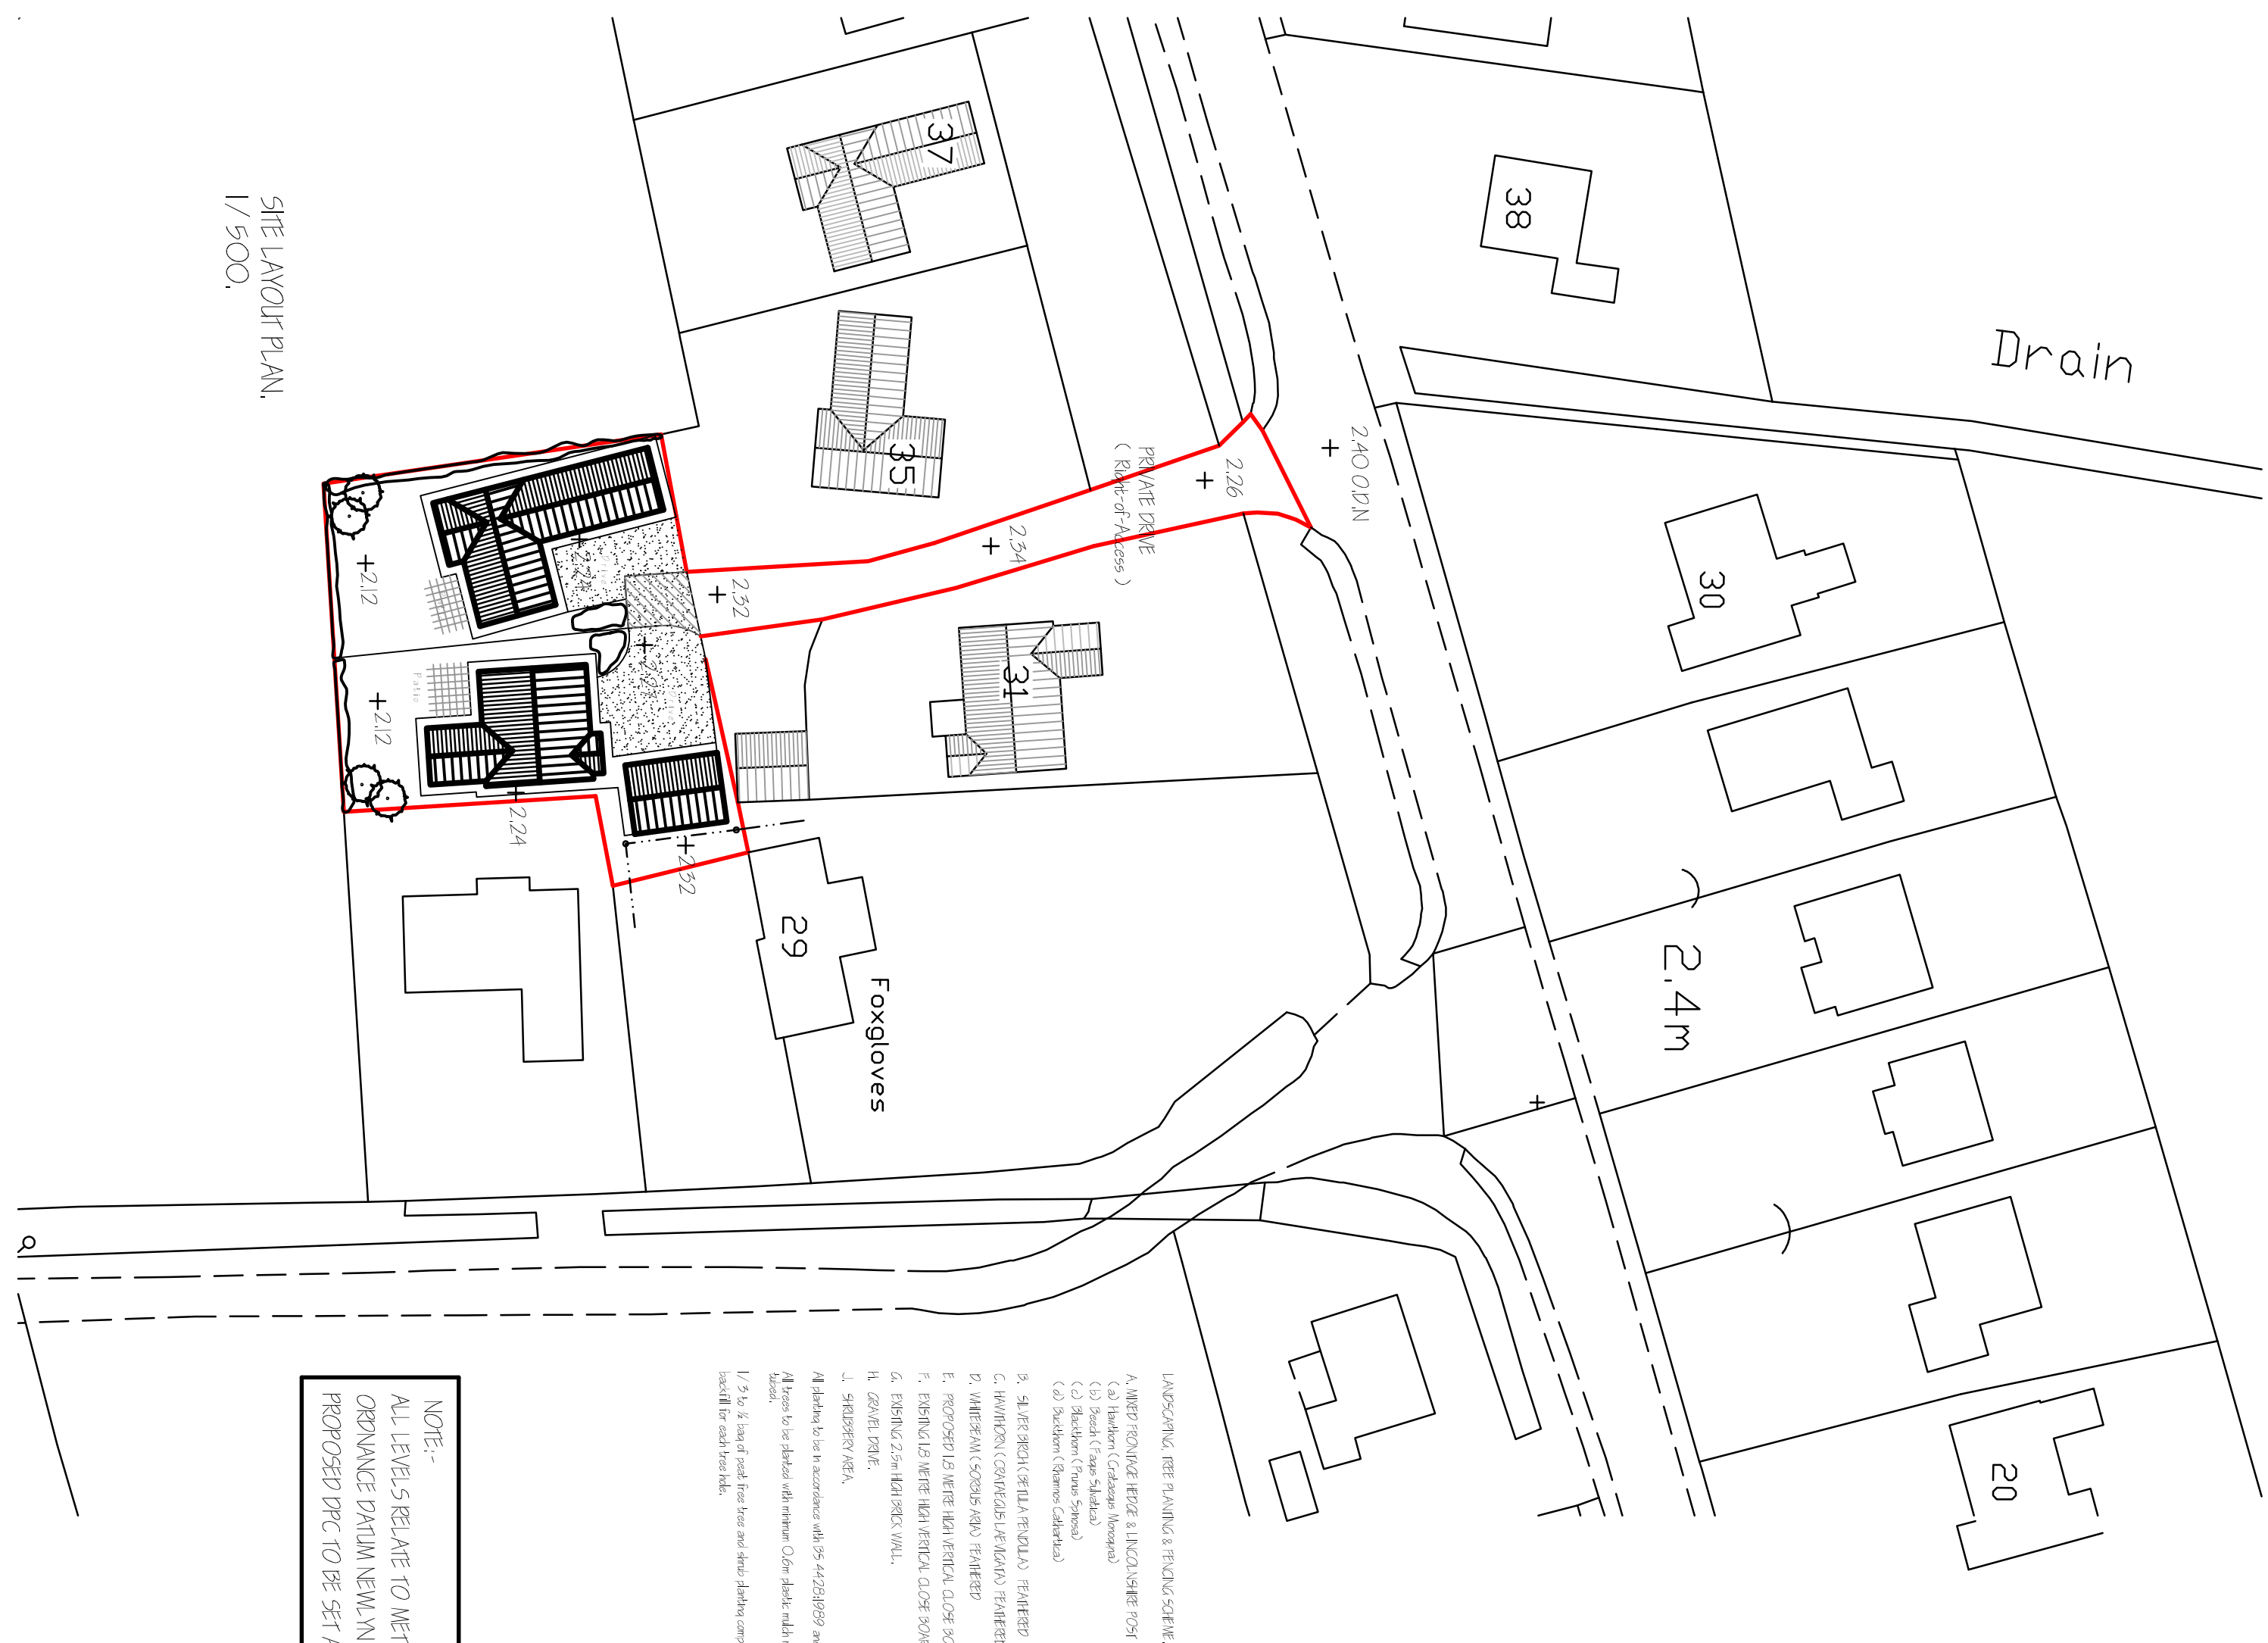
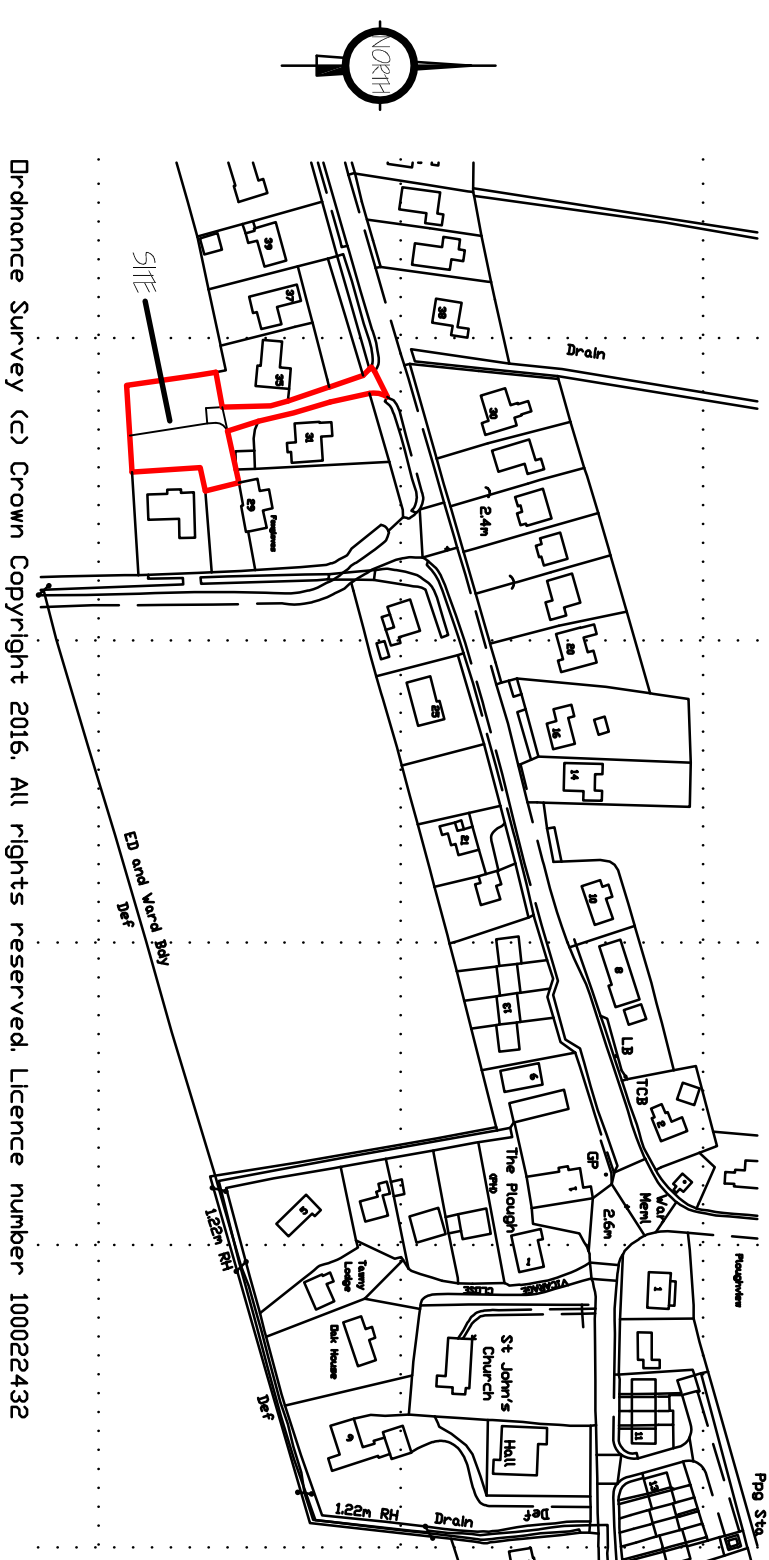


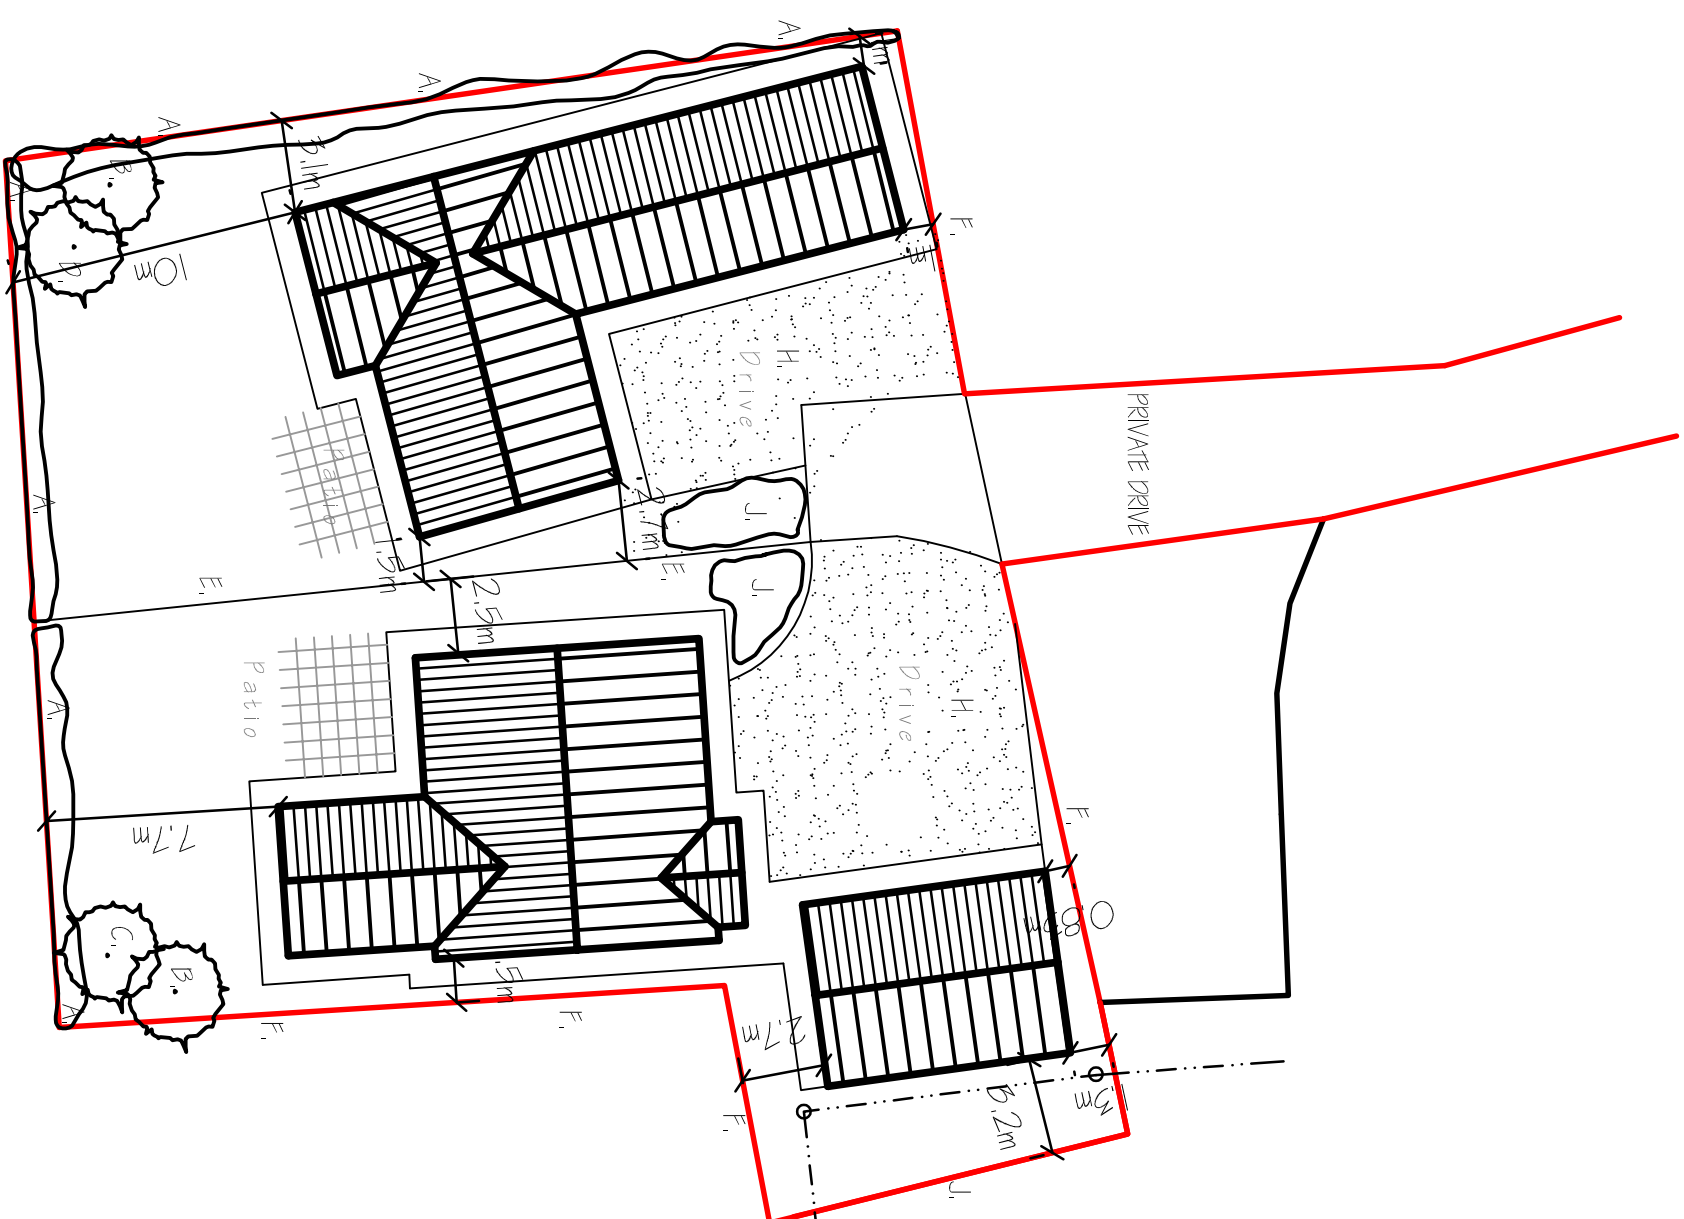

NOTE:-
ALL LEVELS RELATE TO METRES ABOVE
ORDNANCE DATUM NEWL IN
PROPOSED DPC TO BE SET AT 2.50 O.D.N

[illegible]

Drondance Survey (c) Crown Copyright 2016. All rights reserved. Licence number 100022432

LOCATION PLAN
1/2500

DIMENSIONAL PLAN,
1/250.

[illegible]