
The Exchange, 1 Church Street, Holbeach, Nr Spalding, Lincs, PE12 7LL.

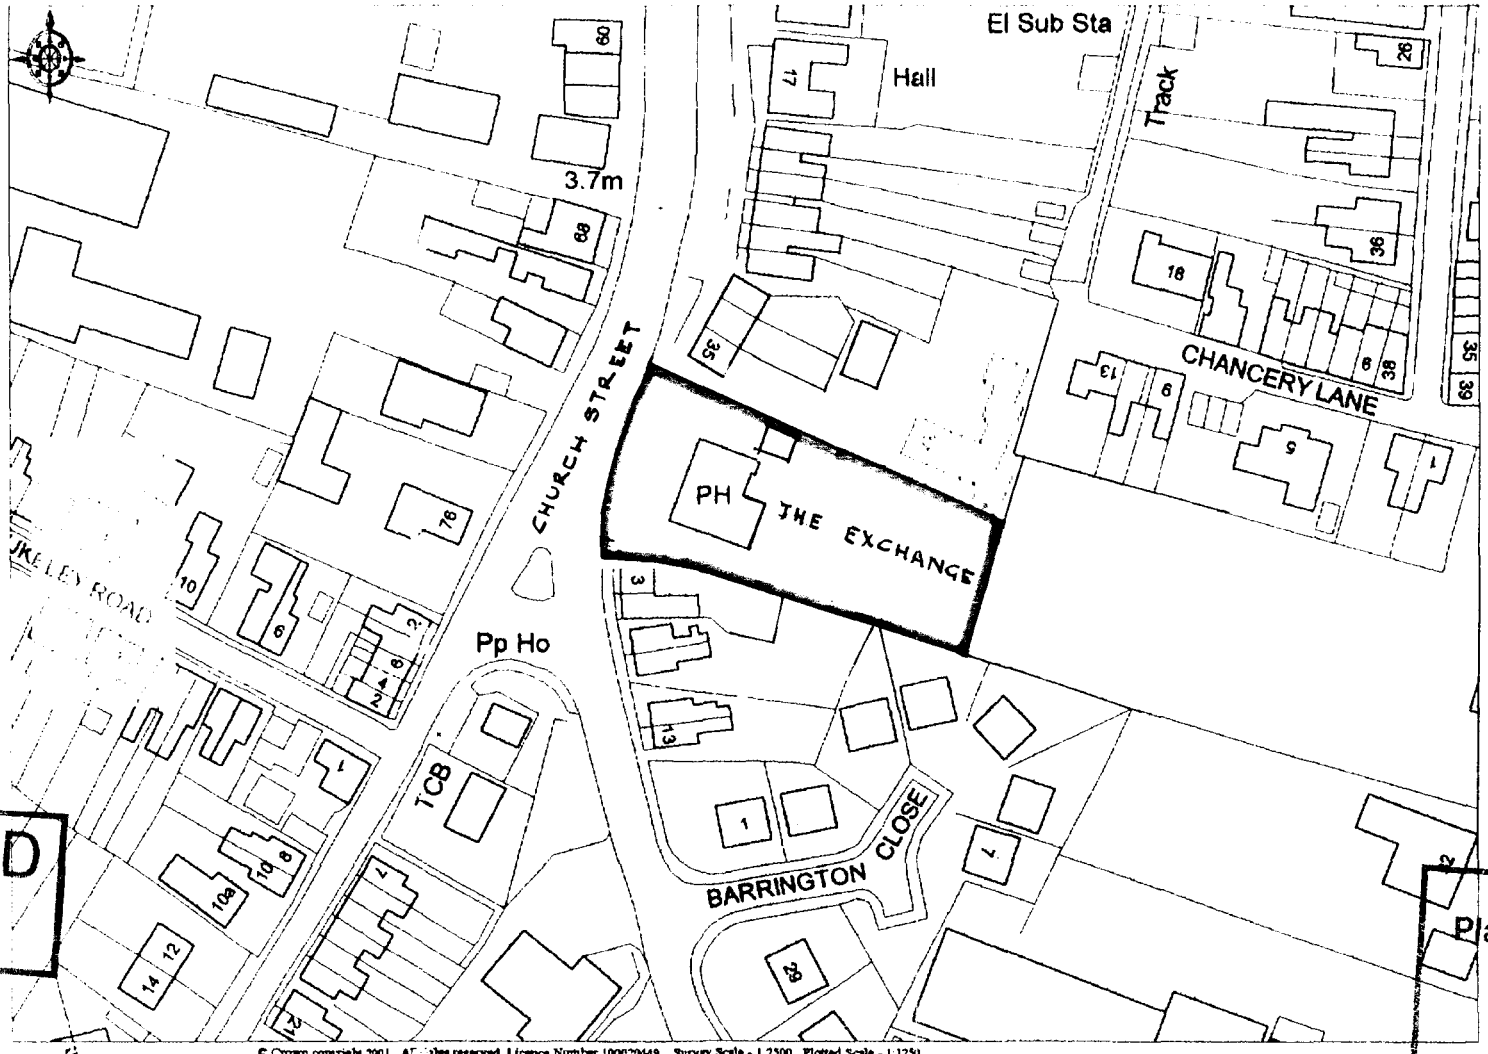


DETERMINED
PLAN

For identification purposes only. Not to scale.

Ref 0426/03

Needham Design Associates
Architectural and Interior Design
Mansfield,
Telephone (01623) 6[illegible] & 624[illegible] Fax 622801

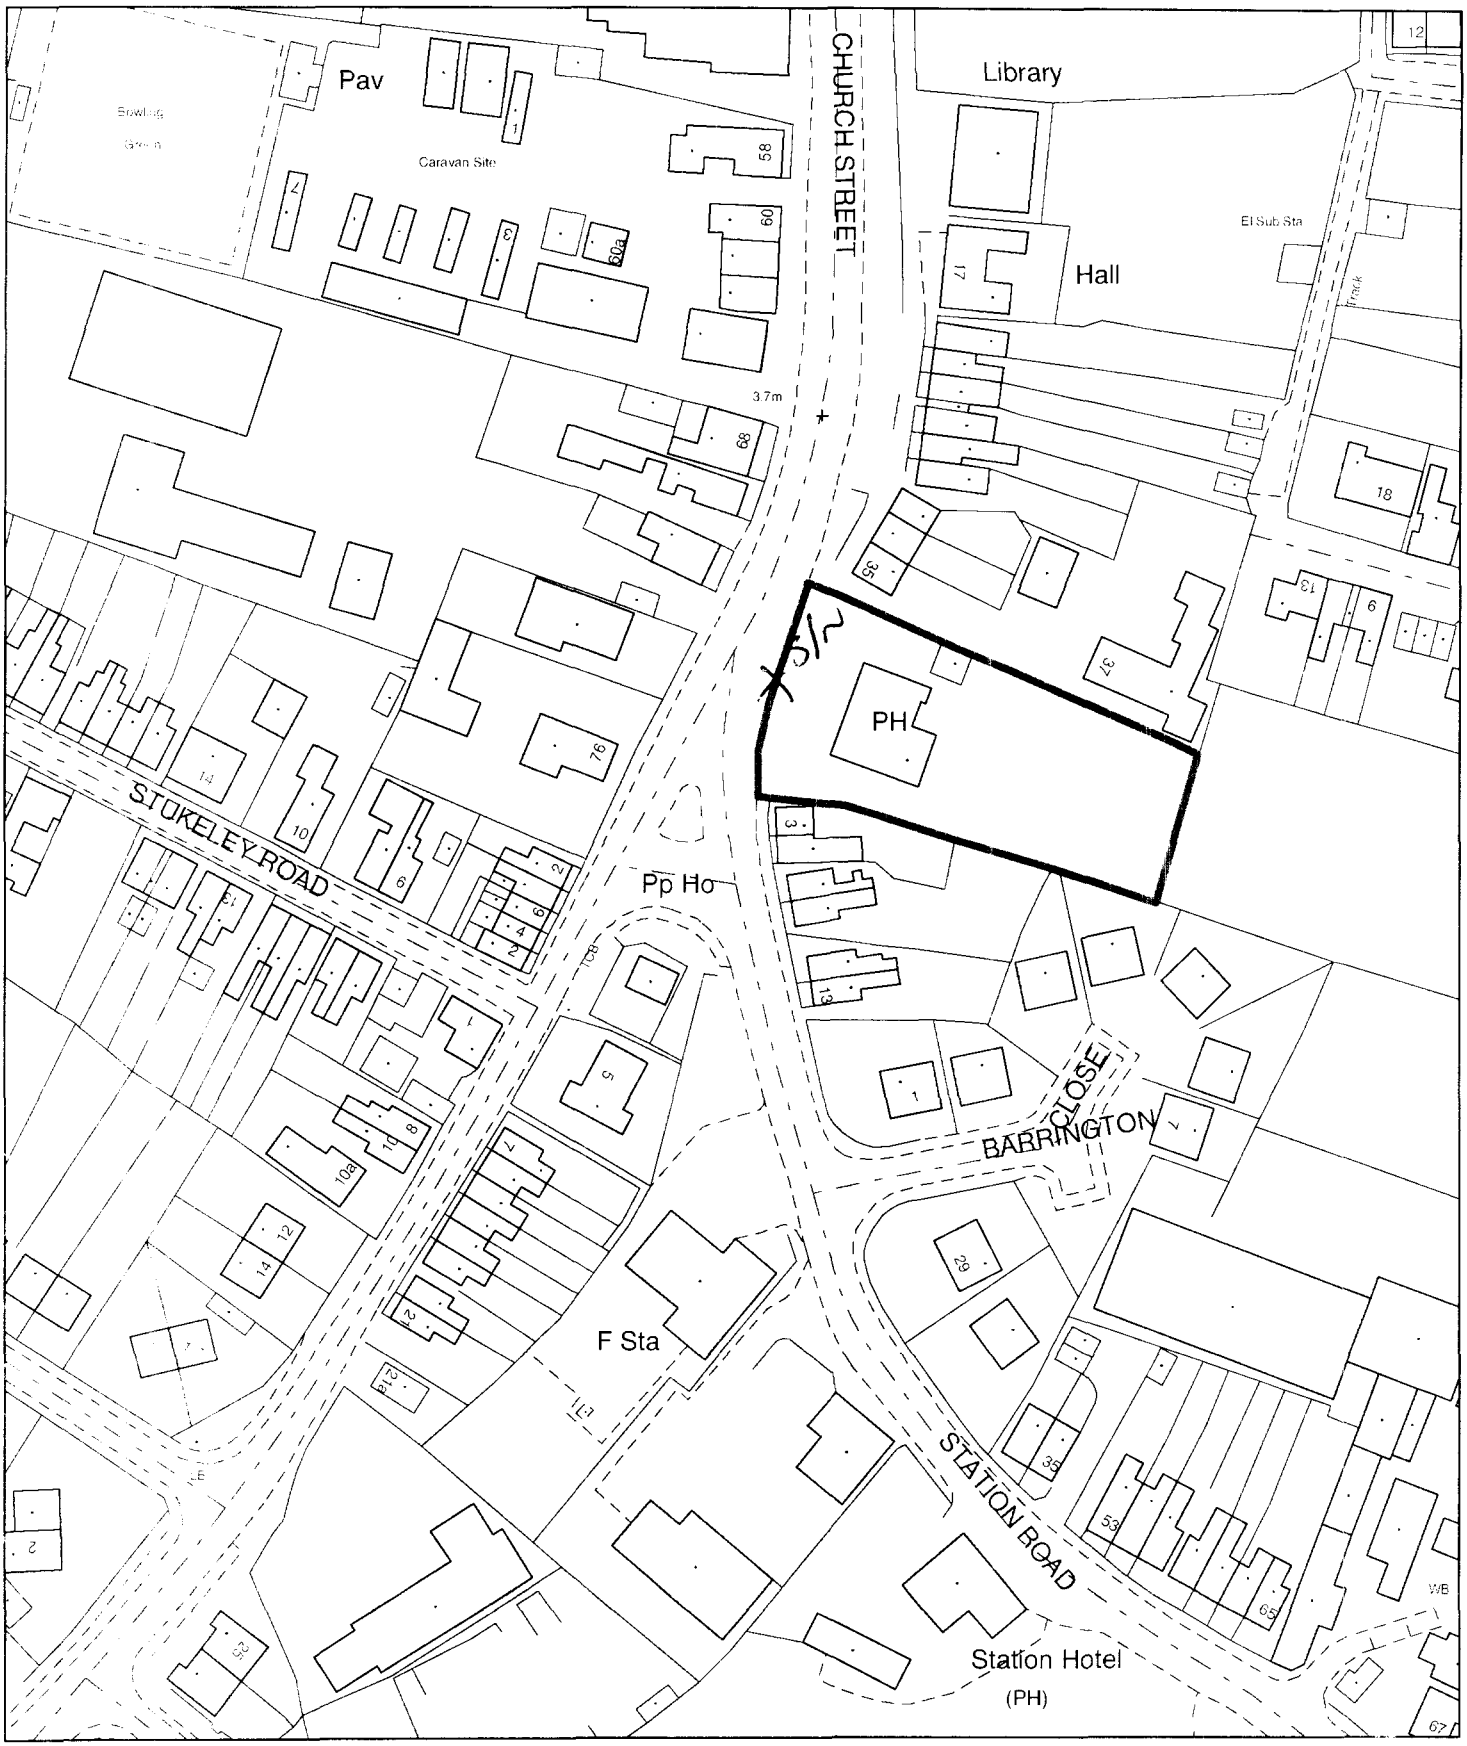

Planning Application Location Plan
Ward Member Notification

H09/0426/03

Scale: 1:1250

Planning and Development

Council Offices. Priory Road, Spalding, Lincolnshire
PE11 2XE

PLEASE DO NOT COPY THIS PLAN
This map is reproduced from Ordnance Survey material with permission of Ordnance Survey on behalf of Her Majesty's Stationery Office (c) Crown copyright. Unauthorised reproduction infringes Crown copyright and may lead to prosecution or civil proceedings. South Holland District Council LA079413 2003