




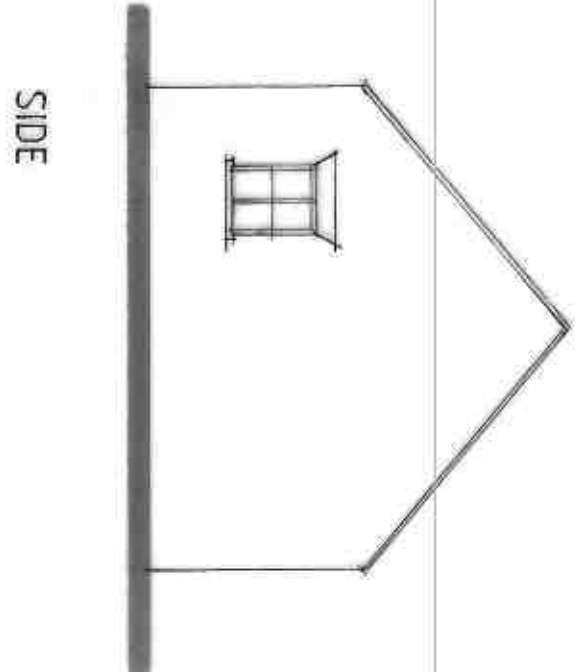


SIDE

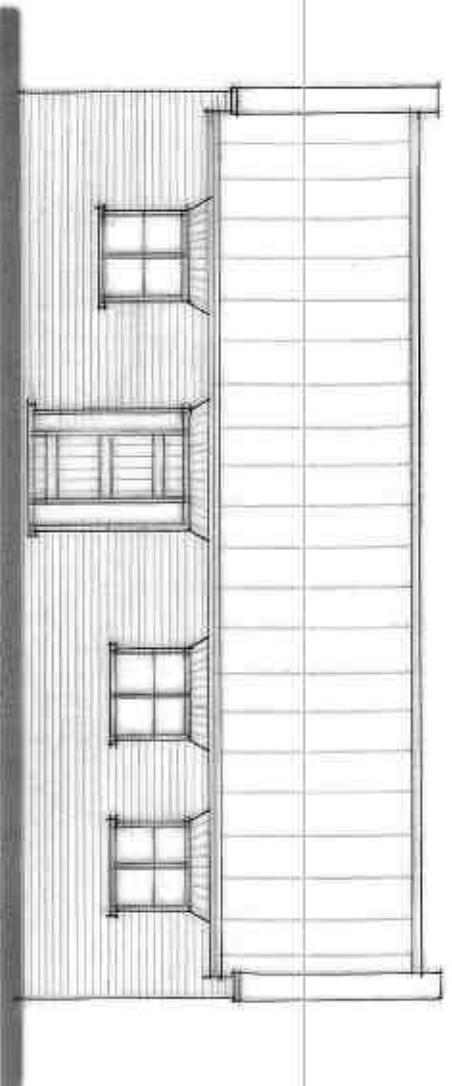


FRONT

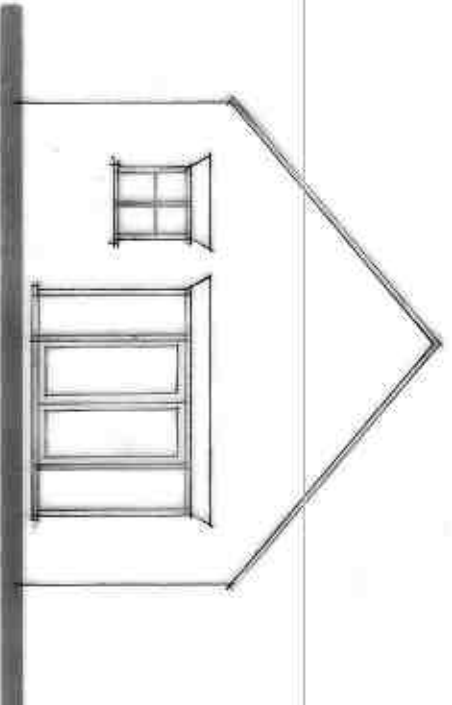

SIDE

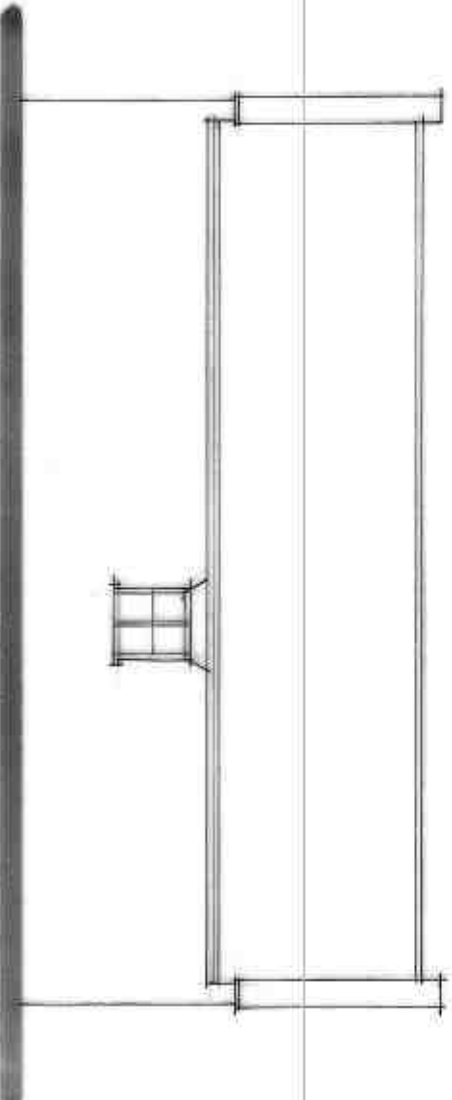

FRONT

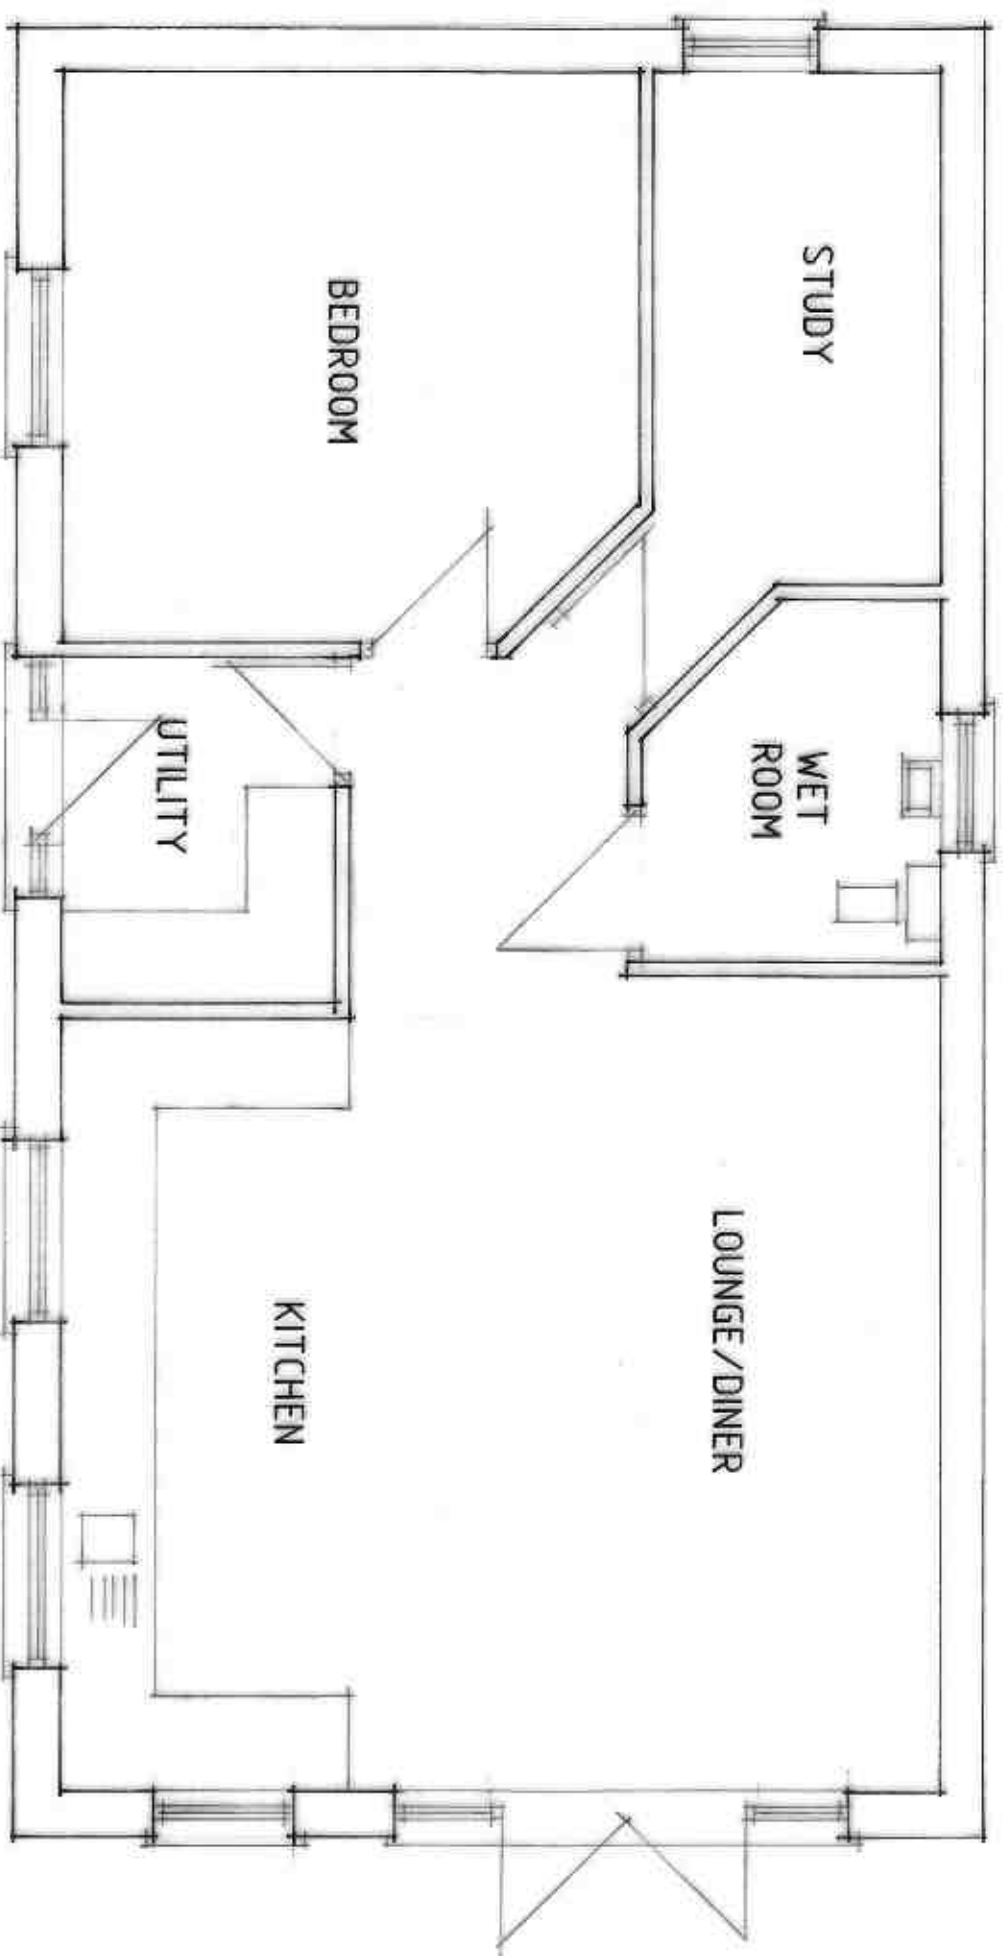

FLOOR PLAN

Status
DESIGN
CONSULTANTS IN ARCHITECTURE & PLANNING

PROPOSEDD BUNGALOW AT
No. 11, THOMAS DE MOULTON
WAY, HOLBEACH FOR

MRS. S. RICKERBY.

BUNGALOW DESIGN

1:50 1:100 SD19-009/4

JUNE-19 B. GILHAM.

2 Edinburgh Walk, Holbeach,
Spalding, Lincs. PE12 7AP
Tel: 01406 625253 Fax: 01406 639702

