




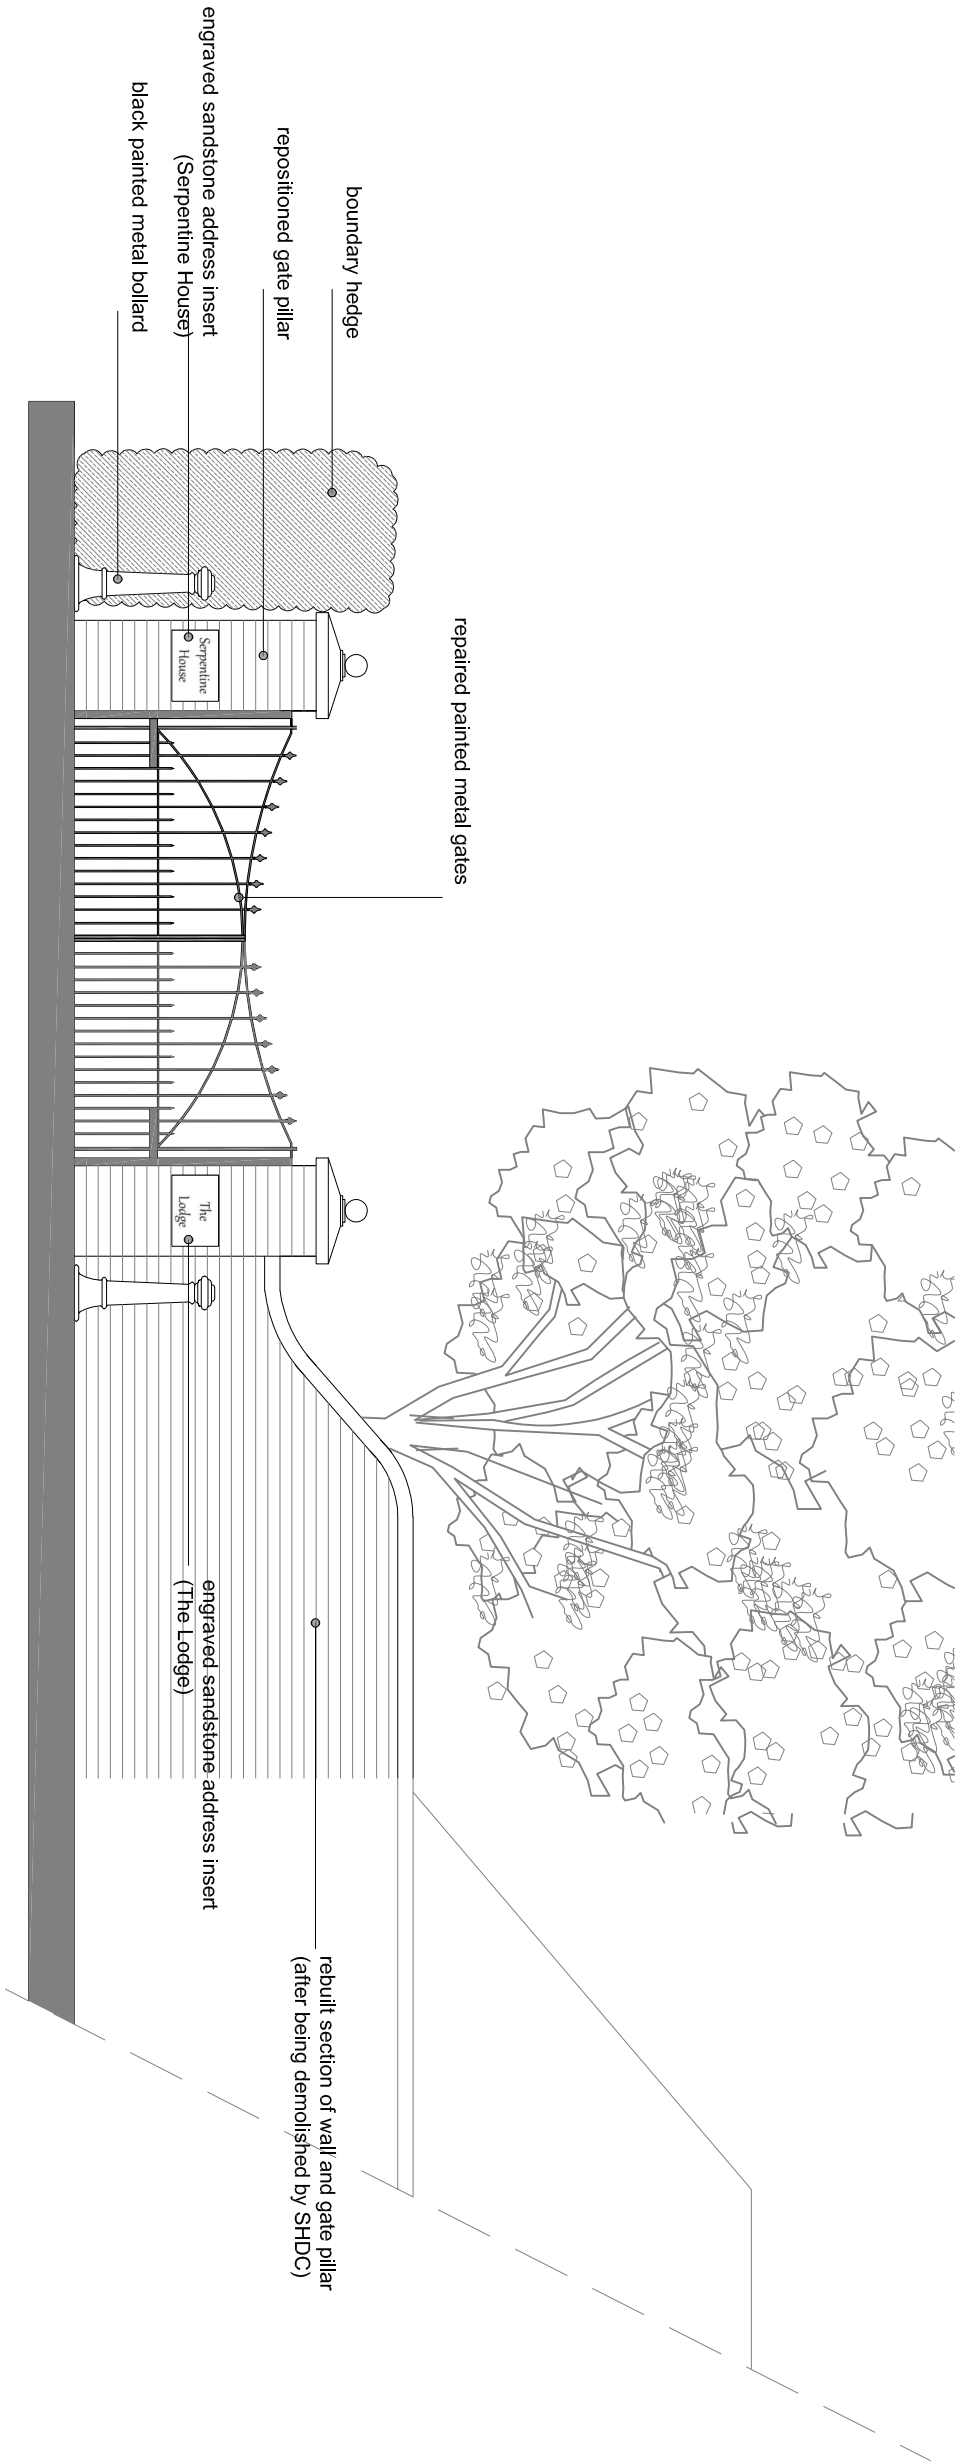

PROPOSED ELEVATION

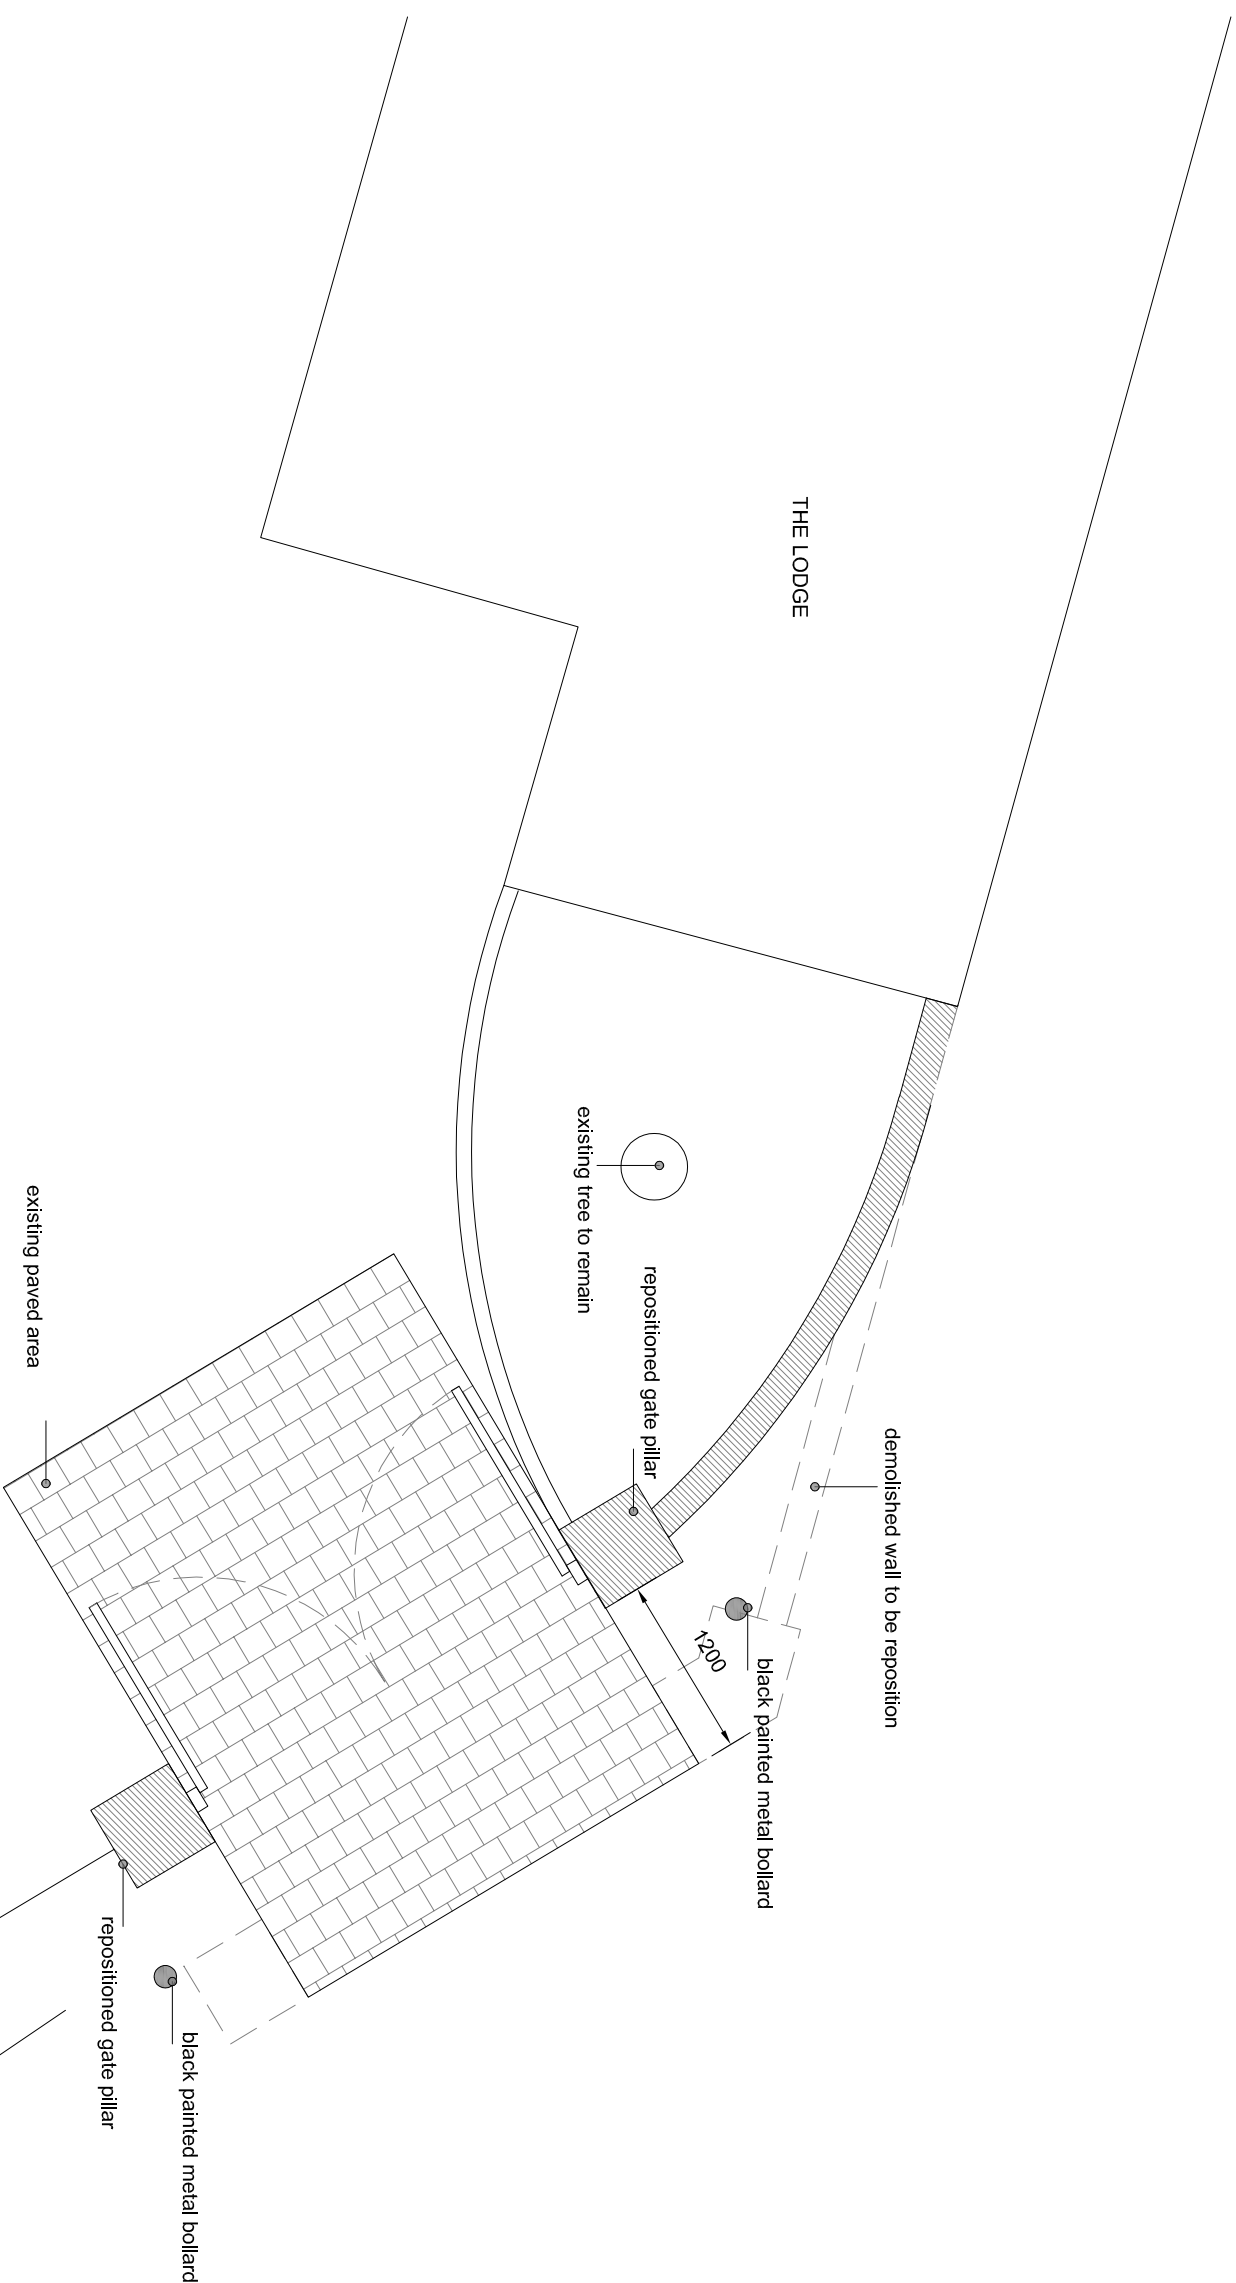

LOCATION PLAN

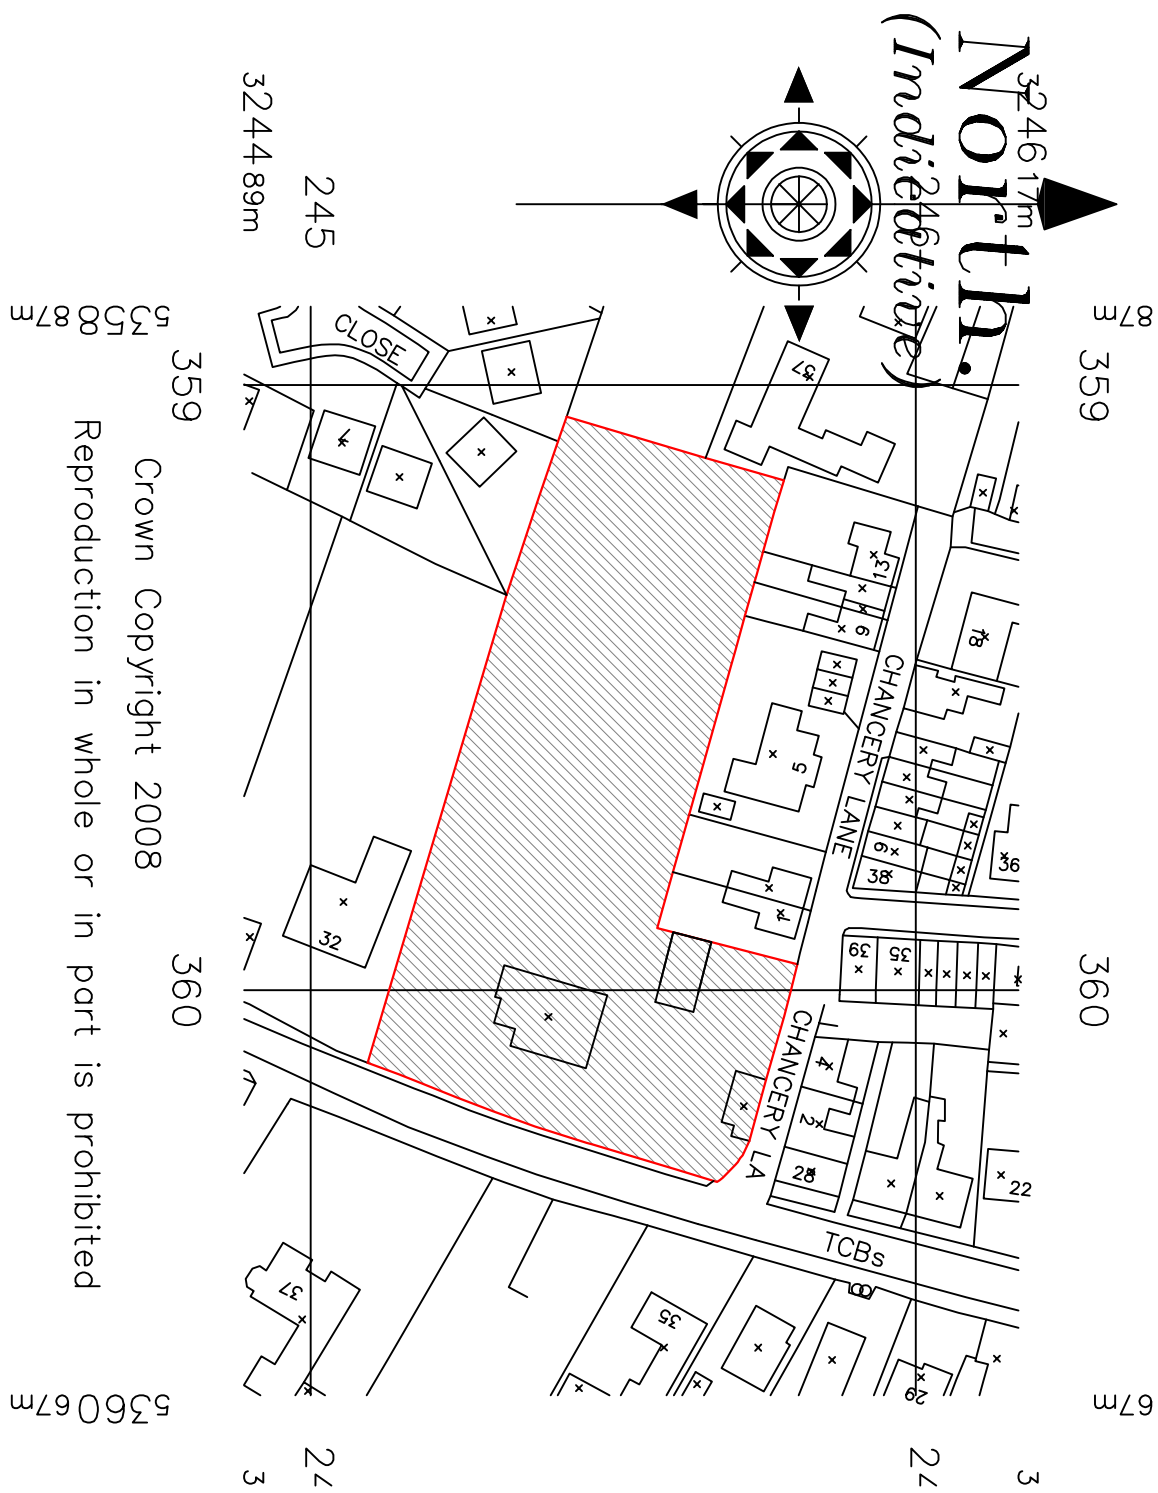

PROPOSED BLOCK PLAN

Revision	Date	Drawn	Description
Client	Mr & Mrs N Pogson		
Project	Repositioning of front gates		
Drawing	Planning		

Scale	1:50, 1:1250 @ A2	Drawn	AWM	Checked	TAC	Date	02/05/2018	Drawing No.	18/522/PA/002
-------	-------------------	-------	-----	---------	-----	------	------------	-------------	---------------

Trevor A Clay RTBA Ltd, 14 Old Fendike Road, Weston Hills, Spalding, Lincs. PE126DD
01406 380027 07778 597975 trevor@tacarchitects.co.uk www.tacarchitects.co.uk

