


Notes: Do not scale dimensions from this drawing. Only figured dimensions are to be taken from this drawing. Check all dimensions on site before commencing any work or shop drawings. © Copyright All rights reserved. This drawing must not be reproduced without permission of Mark Simmonds Planning Services. Based upon the Ordnance Survey mapping with permission of the Controller of Her Majesty's Stationery Office © Crown Copyright. Unauthorised reproduction infringes Crown Copyright and may lead to prosecution or civil proceedings. 100053143 2020.

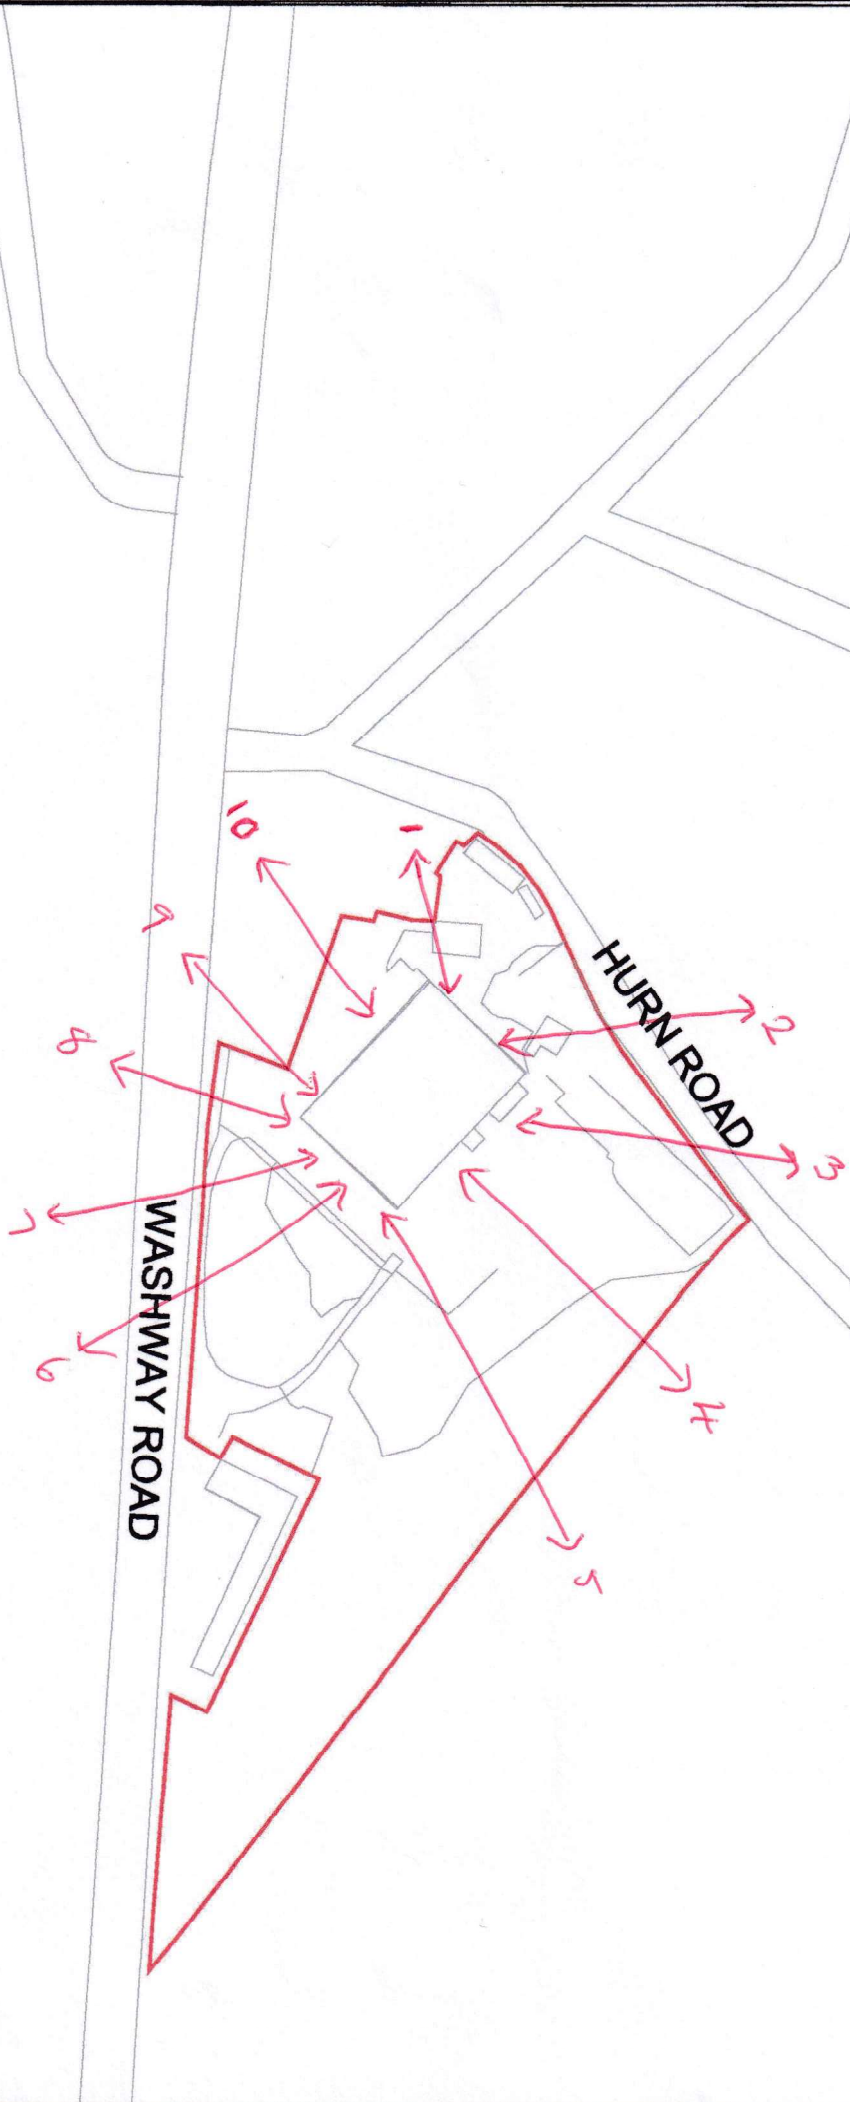

Drawing Title

LAUREL LODGE
WASHWAY ROAD

Ref:

LNLL 001

Scale @ A4

1/2500

Date

NOV 2020

enquiries@marksimmondsplanning.co.uk

Mark Simmonds

Director

Mark Simmonds Planning Services Ltd

Mercury House

Willoughton Drive

Forky Lane

Gainsborough

DN21 1DY

Re-Cladding of building at Washway Road- views of proposed elevations

Image taken from viewpoint 1



Image taken from viewpoint 2



Image taken from viewpoint 3



Image taken from viewpoint 4



Image taken from viewpoint 5



Image taken from viewpoint 6

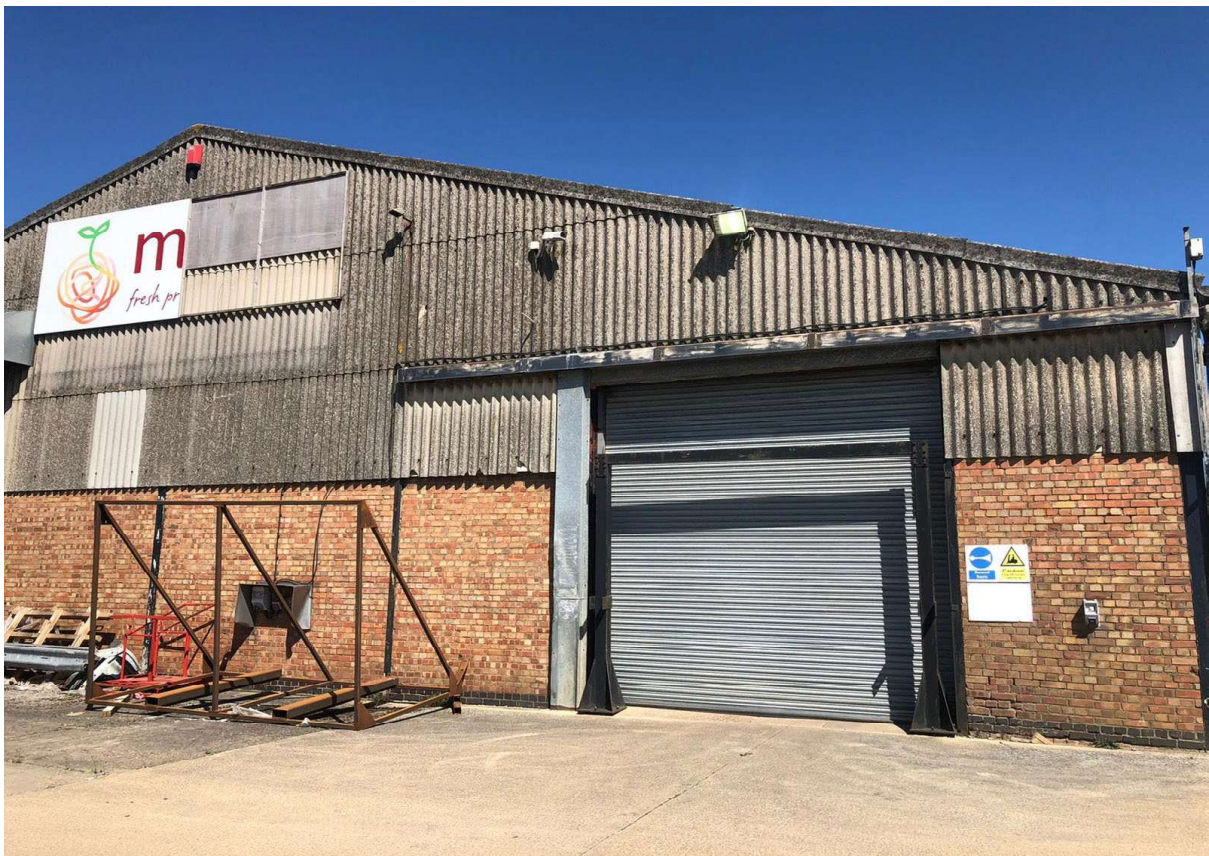


Image taken from viewpoint 7



Image taken from viewpoint 8



Image taken from viewpoint 9



Image taken from viewpoint 10

