FILE COPY

SOUTH HOLLAND DISTRICT COUNCIL

Town and Country Planning Act 1990

Approval of Reserved Matters

Reference: H09/0429/92 Received:14-APR-92 Type:RESERVED MATTERS

Earlier Permission: H09/0051/92

Name: Tinsley Foods Ltd
Sluice Road
Holbeach St Marks
Spalding
Lincs

Agent: Haiste Ltd
Borough House
Newark Road
Peterborough
Cambs, PE1 5YJ

Description: Extension to existing effluent treatment plant (Phase 2) and provision of new outfall
Location : Sluice Road Holbeach St Marks Spalding Lincs

South Holland District Council hereby give notice that APPROVAL HAS BEEN GRANTED for the details submitted under the terms of the outline permission, subject to any condition(s) set out below:

Notes to Applicant:

This permission is granted in accordance with the application submitted as revised by the amended plan (drawing number H09/0429/92) received by the Local Planning Authority on 6 May 1992.
Your attention is drawn to condition number 2(iii), outline permission H09/0051/92 dated 2 April 1992.

Director of Planning and Building Control Services
15-MAY-92 H09/0429/92

This decision refers only to that required for the purposes of the Town and Country Planning Act and not for Building Regulations or any other legislation. See enclosed notes relating to rights of appeal.

BRIAN SMITH Dip TP MRTPI Director of Planning & Building Control Services

Planning & Building Control Department, Council Offices, Priory Road, Spalding, Lincolnshire. PE11 2XE (Tel: 0775 761161)

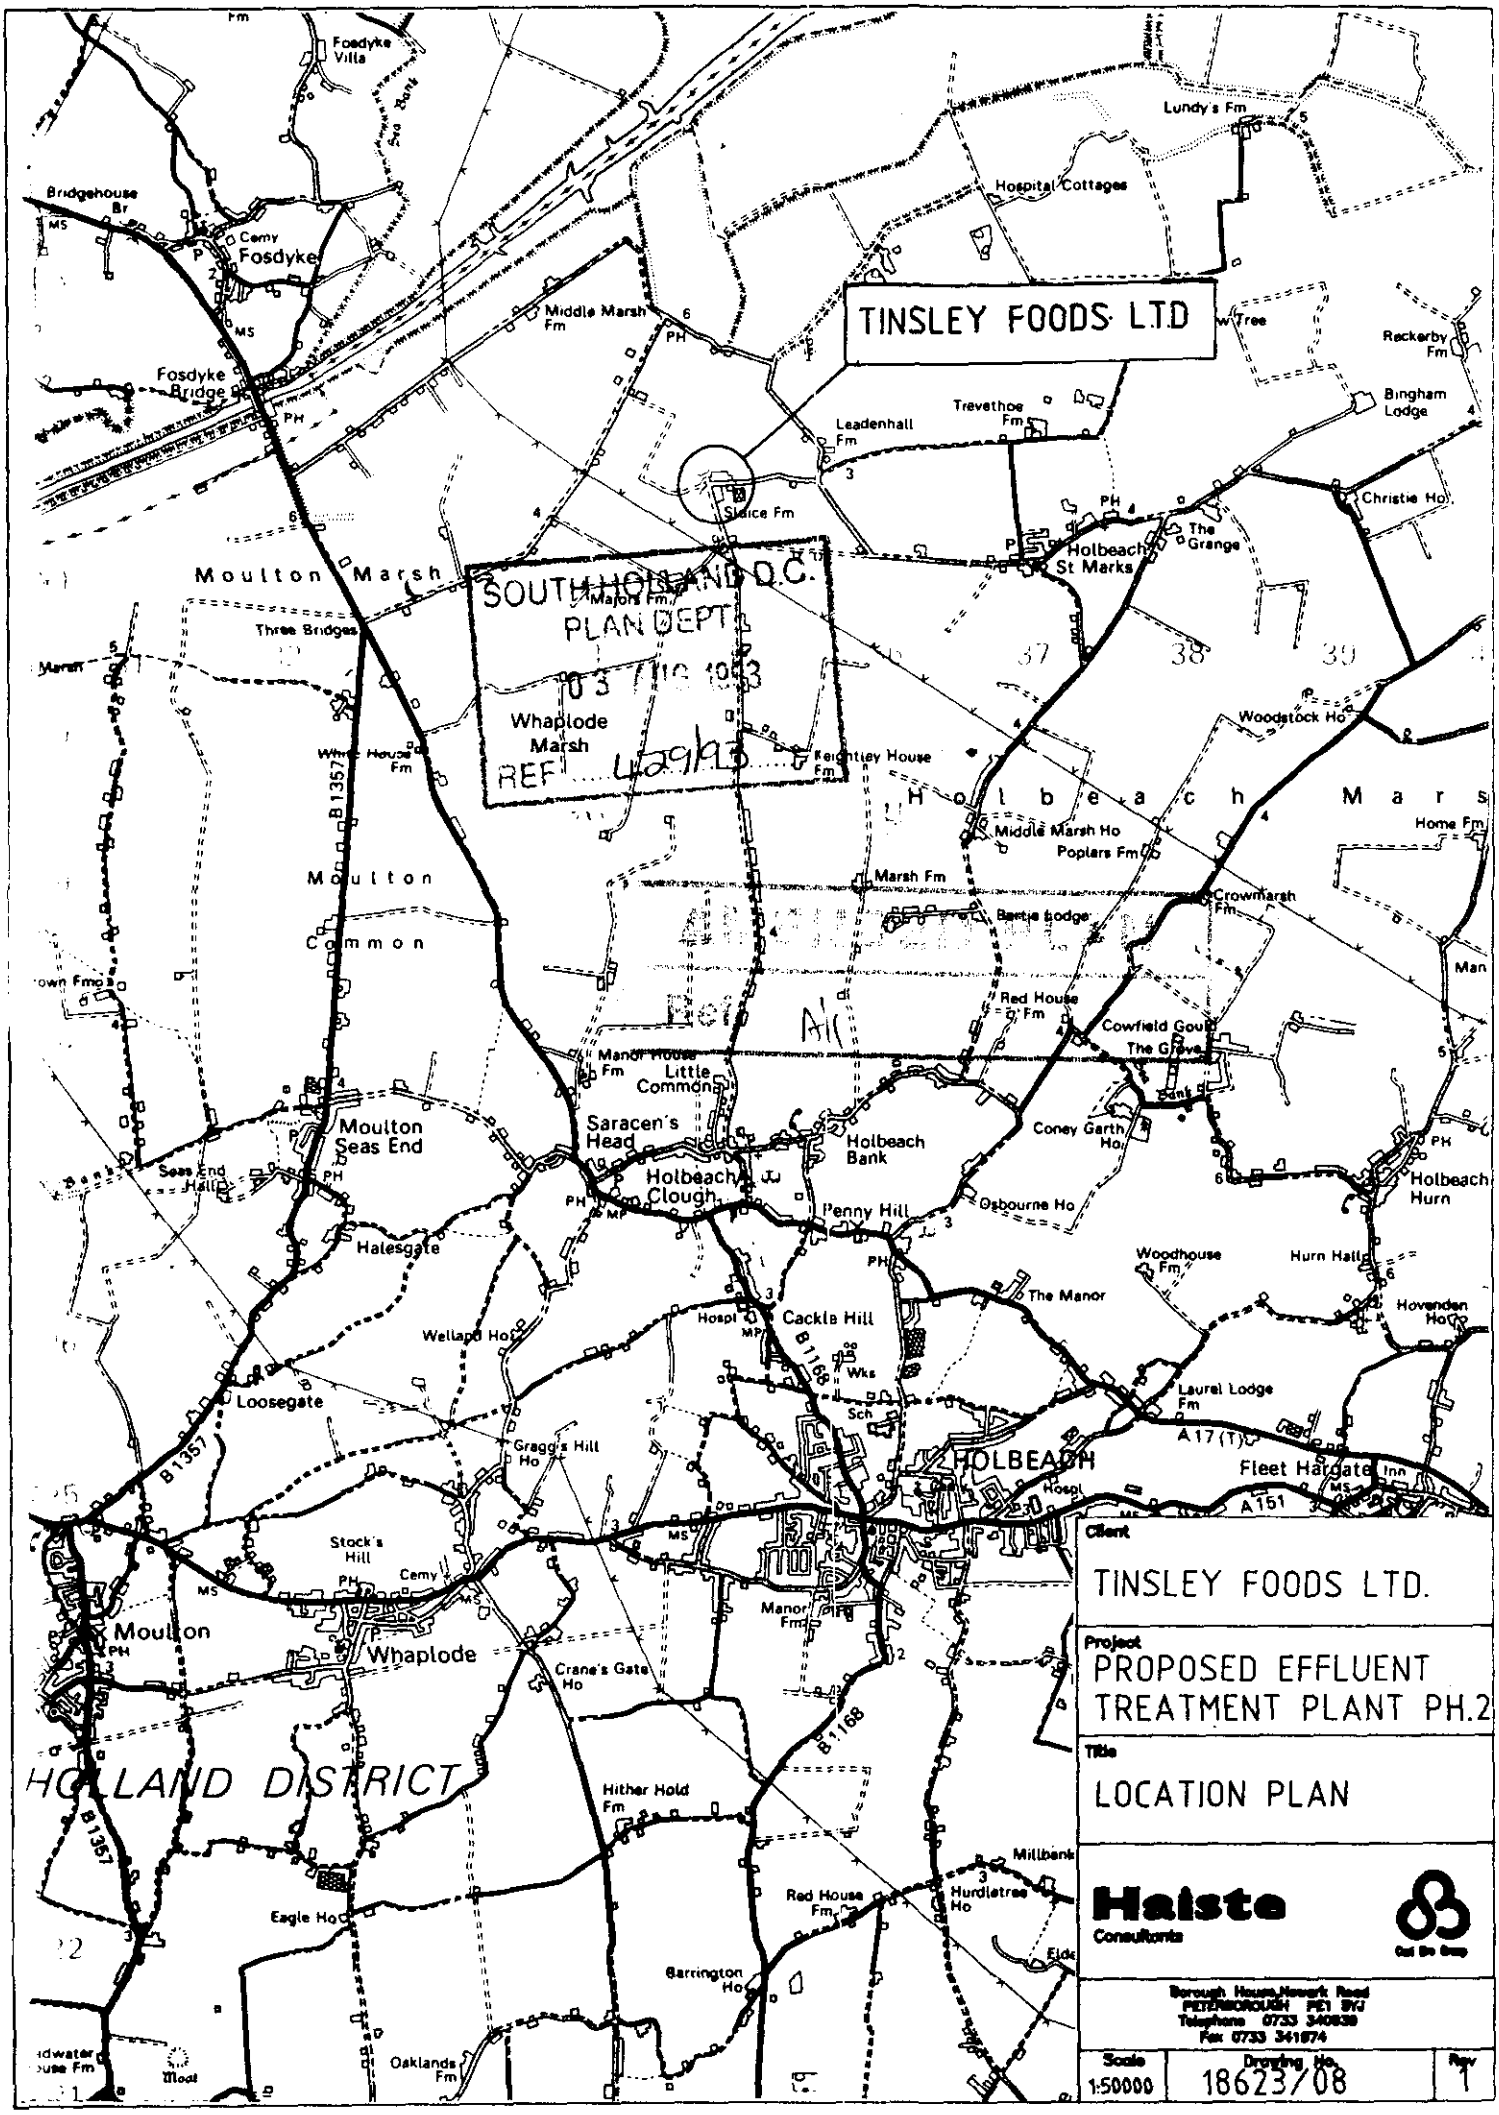

Client
TINSLEY FOODS LTD.

Project
PROPOSED EFFLUENT TREATMENT PLANT PH.2

Title
LOCATION PLAN

Halste Consultants
Borough House, Newark Road
PETERBOROUGH PE1 5YJ
Telephone 0733 340838
Fax 0733 341874

Scale 1:50000 | Drawing No. 18623/08 | Rev 1

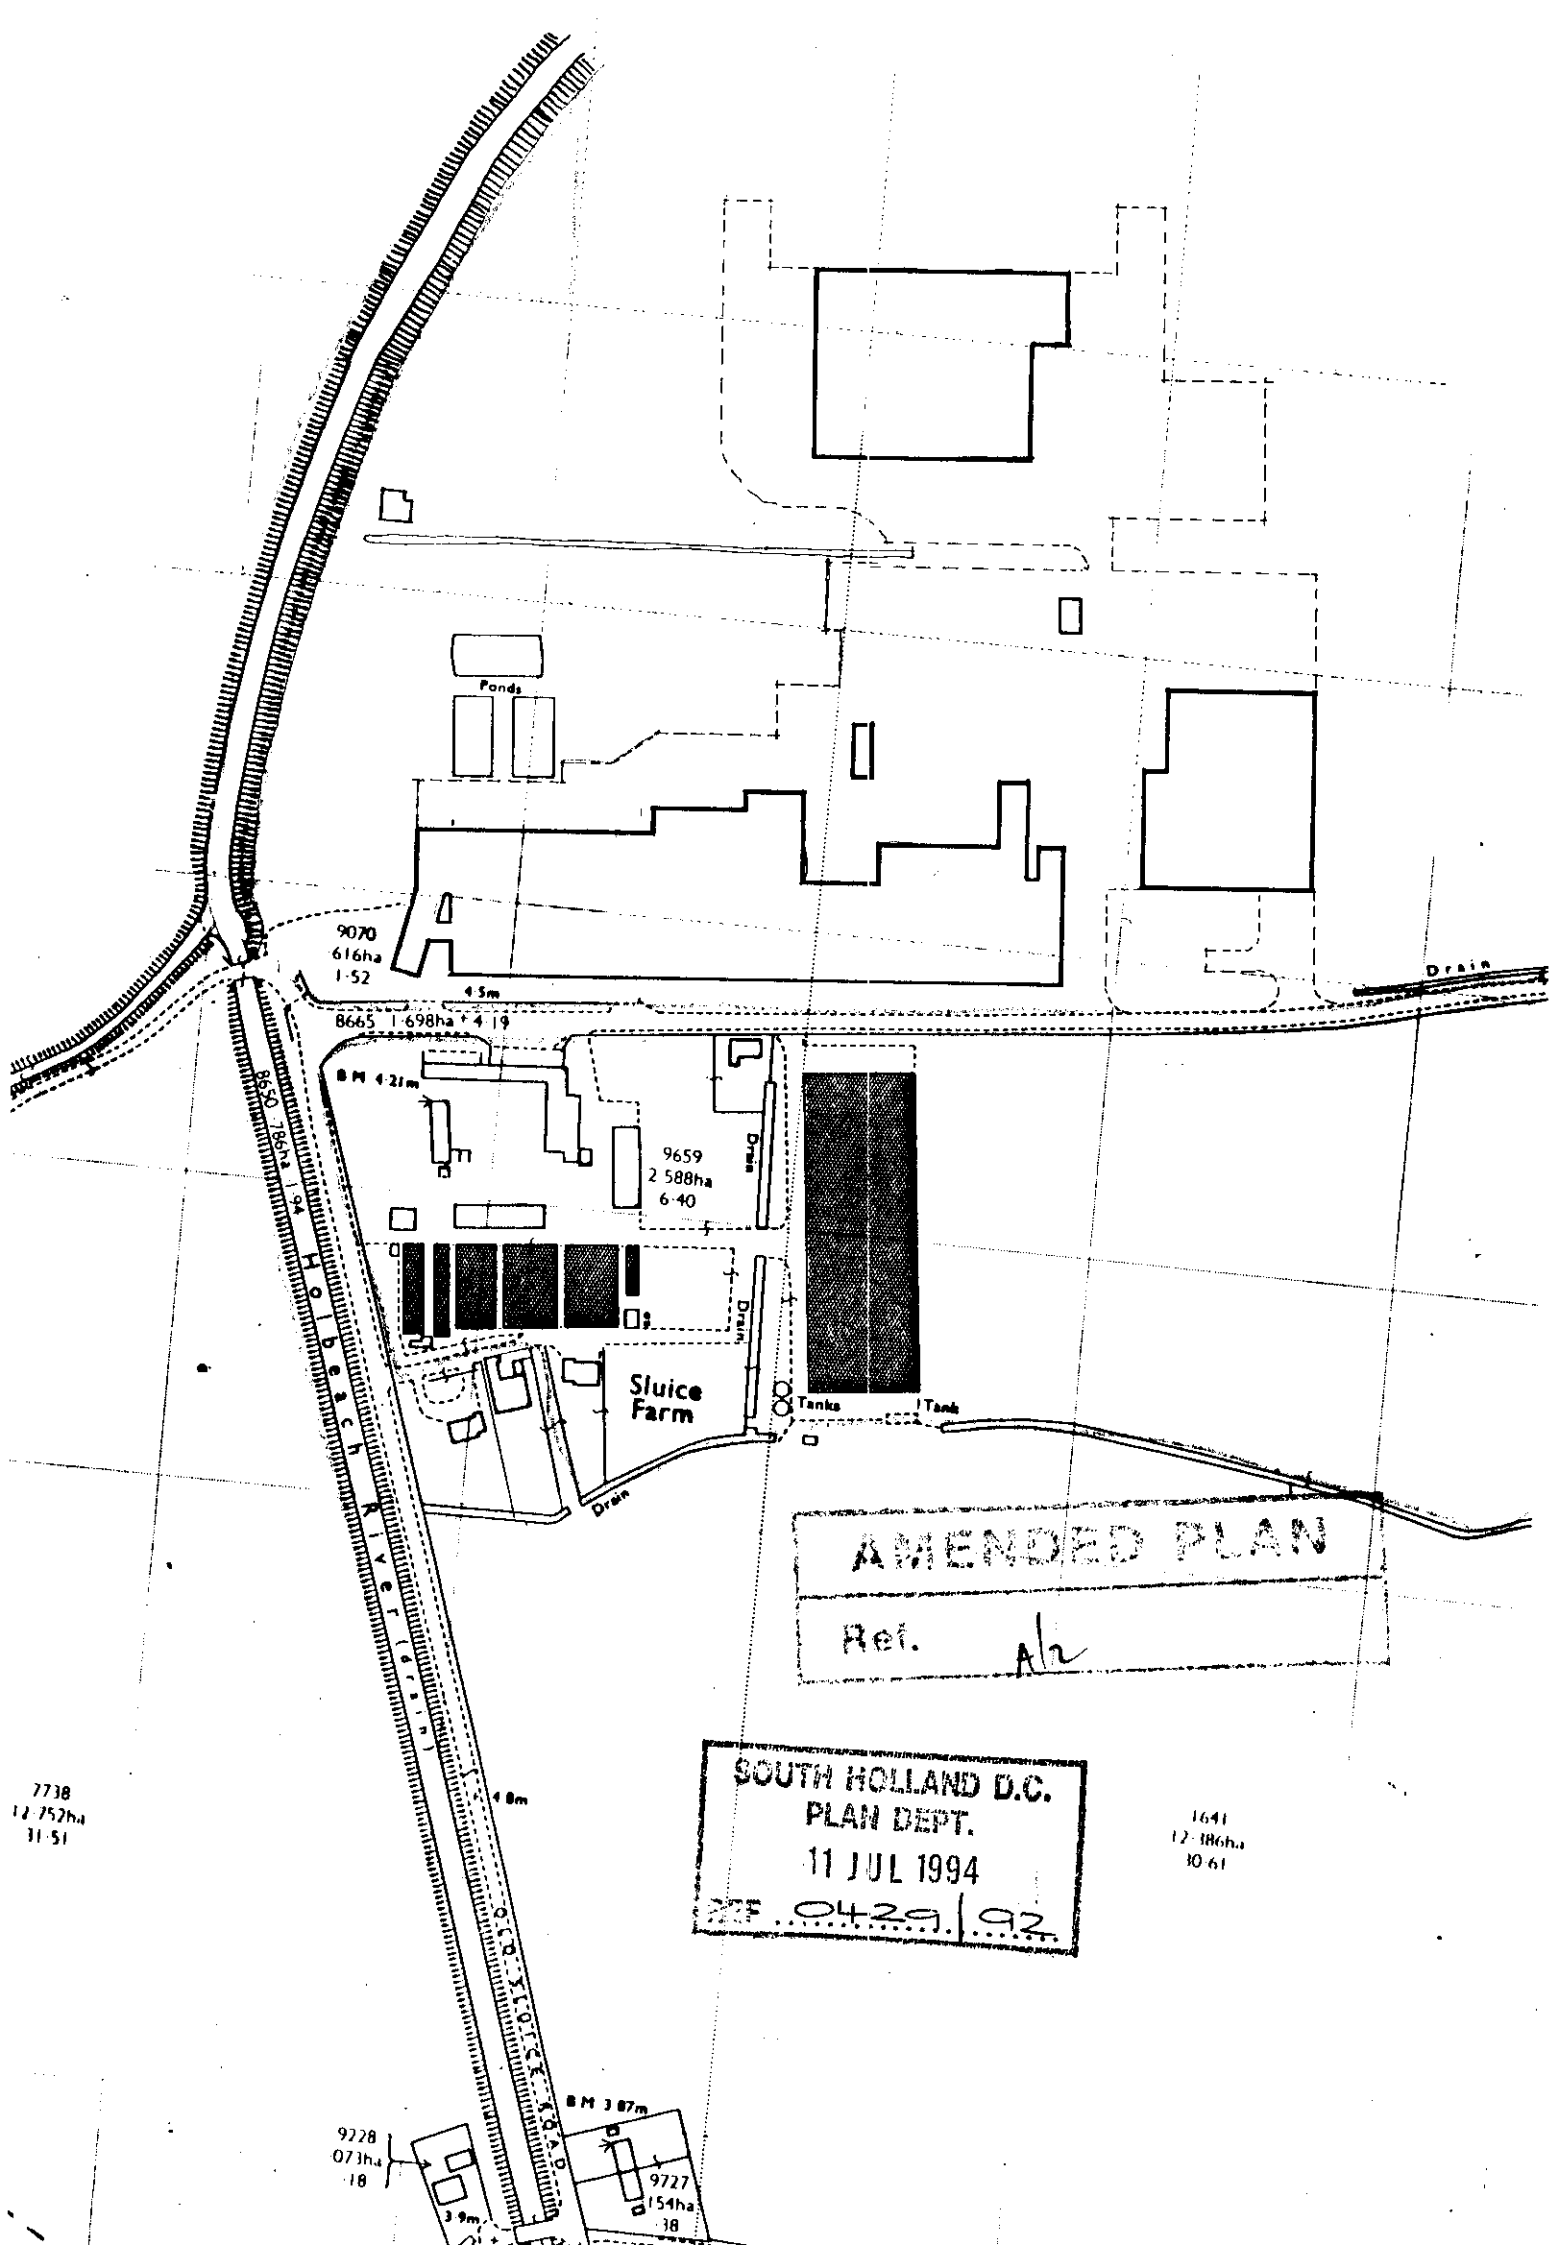

AMENDED PLAN

Ref. A/2

SOUTH HOLLAND D.C.
PLAN DEPT.
11 JUL 1994
F. 0429/92

PLANNING APPLICATION

For office use only

Application No. H09/0429/92

Date Registered 08 APR 1992

1. Please complete in block letters

NAME AND ADDRESS OF APPLICANT

TINSLEY FOODS LTD.,
SLUICE ROAD,
HOLBEACH ST MARKS,
SPALDING,
LINCOLNSHIRE.

Tel. No. 040632-301

NAME AND ADDRESS OF AGENT

(if form completed by agent)

HAISTE LTD.,
BOROUGH HOUSE,
NEWARK ROAD,
PETERBOROUGH.
PE1 5YJ.

OFFICE COPY

Tel. No. 0733 340939

(Personal contact name) MR. D.A. WHILES

Please complete in block letters

FULL POSTAL ADDRESS OF THE APPLICATION SITE

SLUICE ROAD, HOLBEACH ST MARKS, SPALDING, LINCS. PE12 8HF

Please complete in block letters

DESCRIPTION OF PROPOSED DEVELOPMENT

EXTENSION TO EXISTING EFFLUENT TREATMENT PLANT (PHASE 2) & PROVISION OF NEW OUTFALL.

Please complete

Signed. ..... Date. 1992

I attach * Four copies of all plans
*an ownership certificate (see back page)
*a fee of £330
If you consider no fee is payable include a written explanation instead.
Previous application No:

Please tick **one** box and answer the extra questions under that section.

2. **TYPE OF APPLICATION**

(✓)

This is a **full** application for change of use and/or new building works [ ] → **Now complete Parts 3, 4 and 5 and an Ownership Certificate**

or This is an **outline** application [ ]

Please state Site Area (Hectares)

Please tick **any** box where you are including details which you wish to be considered as part of this application.

Siting [ ] Design [ ] External Appearance [ ]

Means of Access [ ] Landscaping [ ]

Now complete Parts 3 and 5 and an Ownership Certificate.

or This is a **reserved matters** application. [✓]

A. Please state Reference Number of outline permission. B. Please state which reserved matters are dealt with in this application. **Now complete Part 4 only**	H09/0051/92 DESIGN & DETAILED APPEARANCE OF STRUCTURES & SURFACING OF ACCESS ROAD

or This is an application for **renewal** of temporary permission or **continuation** without complying with planning condition. [ ]

A. Please state Reference Number of previous permission B. Please state Condition Number referred to **Now complete an Ownership Certificate**	

or This is an application for **modification** of a condition on a planning permission which has not yet been implemented. [ ]

A. Please state Reference Number of previous permission B. Please state Condition Number referred to C. Please state variation required **Now complete an Ownership Certificate**	

TYPE OF DEVELOPMENT

3. A. Please state whether the proposal involves:- (Tick one or more boxes)

(i) New building(s) ☐

(ii) Alterations or extension ☐

(iii) Change of use ☐

B. If new dwellings are proposed, please state how many:

4. A. If building works are proposed, other than residential, please state extra floorspace to be created: REFER TO ATTACHMENT sq. metres

B. Please state size of any new structure:- (a) max. height: metres

(b) max. length: metres

(c) max. width: metres

C. Please state type and colour of materials for facing external walls:

D. Please state type and colour of roofing materials.

E. Has a survey of the site been undertaken? State Yes or No YES

5. GENERAL INFORMATION Please complete each section

EXISTING USES

Please state existing or, if vacant, the last use(s) of site.

ACCESS TO ROADS (VEHICULAR AND PEDESTRIAN) Please tick **one** box

A. There will be **no** new access to a public road and **no** alteration to any existing access to a public road ☐

or

B. There will be a new or altered access to a public road ☐ → If so, name of road:

Will there be –

Individual access(es) ☐

New estate road ☐

C. What provision will be made for garages or parking within the site?

TREES Please tick **one** box

A. The proposal does **not** involve the felling of any trees ☐

B. The proposal does involve the felling of one of more trees ☐ → If so, please show details on plans

DRAINAGE Please complete

A. Please state how surface water will be disposed of

B. For estate developments, please state how highway surface water will be disposed of

C. Please state whether a land drain will be affected

D. Foul sewerage will be disposed of to:

Mains sewer ☐ Cesspool ☐ Septic tank ☐

OTHER MATTERS Please complete

State Yes or No

The proposal is in connection with agriculture ☐ → If so, **please give details in Part 6**

The proposal affects a listed building ☐

The proposal affects a public footpath ☐

The proposal is known to affect contaminated or filled land ☐

The proposal is for industrial, warehousing, offices or shopping purposes ☐ → If so, **please complete Part 7**

In cases where a statutory consultation will be required, please state whether you have sent a copy of the application to the consultee yourself. If yes, please give date sent. ☐ → Date: Consultee(s):

Is this application related to a previous submission ☐ → Application No.:

6. ANY OTHER INFORMATION Please add any details you wish in support of your application.

Continue on separate sheet if necessary.

ADMIN RECORD SHEET

INITIAL

Submitted Fee £ 330

Receipt Issued ..... No. P1006

Date First Received ..... 9 APR 1992

REGISTRATION

REFERENCE H09/0429/92

Cross-Ref R KL 16-4

Date 9/4/92

VALIDATION Date 10/4/92

Type RM Earliest permission date (Cert B) .....

Site area 0.30 No. of dwellings ..... Floorspace .....

New build/site enlargement/redevelopment/change of use/extension/alteration

Earlier permission ref .....

RM:-	Siting	Design	Ext app	Access	Lands
Previous					
Current					

Description

Technical:

Certificate ☑ Accuracy ☐
Site plans ☑ Incomplete form ☐
Description ☐

S65 Advert required ☐ Expiry date .....

Fees:

Nil fee - previous app ☐ Ref .....
- type ☐
Discounted fee ☐ Reason .....

Correct fee £ 330 Additional £ ..... Receipt no. .....

Refund £ ..... Issued .....

CONSTRAINTS Date 15-4

Index Sheets [illegible] OS Nos ..... Grid Ref S 34880 I 31900

Ward 9 Parish HOWBEACH

Inside IBD [illegible] Inside LP Area [illegible]

TR Rural ☑ CA ☑
TR Bypass ☑ LB ☑ Grade
Level crossing ☑ TPO ☑
Footpath ☐ Other

Linked to site ..... Ref ..... Linked to property ..... Ref 0087653

Planning Records:
Earlier apps See cert plan

B Reg Records:
Already submitted Ref .....
Requested .....

Inputs completed.....

APPLICATION ASSESSMENT

Notes for Case Officer

Site Notes: Accuracy | Neighbours | Other

Boundaries | Site Features Currently vacant land New building recently completed alongside site. Drain to W. Open countryside

Inspected by: DMG
date: 24/4

Case Officer Conclusions (issues) DMG 12/5.

Reserved matters application.
Discussed with Environmental services who raise no objections.
satisfactorily complies with - "Reserved matters"

Case Officer Recommendations (summary)
(details overleaf)

GRANT
~~REFUSE~~

Recommended approvals -

Departure from policy	Yes		No ..✓..
Ward member request	Yes		No ..✓..
Recommend approval against material objection	Yes	Any objection received? No If yes, is any obj. material? Yes No [Reason:	No ..✓..
Other circumstances needing Committee decision	Yes	Flagged by Senior Officer Signed	No ..✓..

ALL OF ABOVE

Recommended refusals -

Refusal on adopted policy grounds on first Applic.	No	Nil fees (not first Submission) Other info. viz: Signed	Yes ..✓..

ANY ONE OF ABOVE

Committee report
Sub-Committee:
SV recommended .....
Est/Ind. recommended.....

Delegation confirmed by Senior Officer
....DK 12/5.

Recommendation/draft report produced.....

BRIAN SMITH Dip TP MRTPI
Director Planning & Building Control Services
Planning & Building Control Department,
Council Offices,
Priory Road, Spalding,
Lincolnshire. PE11 2XE

Telephone: (0775) 761161
Fax: (0775) 710772

SOUTH HOLLAND DISTRICT COUNCIL

Application no: H09/0429/92 Type: RESERVED MATTERS

Applicant: Tinsley Foods Ltd
Tel: 0406 32301

Agent: Haiste Ltd
0733 340939

Description: Extension to existing effluent treatment plant (Phase 2) and provision of new outfall

Location: Sluice Road
Holbeach St Marks
Spalding
Lincs

Valid date: 14-APR-92
Target dates:
To case officer 19-APR-92
Inspected by 24-APR-92
Extra contacts 29-APR-92
Report if not clear by 19-MAY-92

Terminal date: 09-JUN-92
Target Committee: 02-JUN-92
Report deadline: 19-MAY-92

Case Officer:
D M GEDNEY

DEVELOPMENT/CONSTRAINTS

Size:
Category: Extension
Listed building:
Conservation Area:

CONSULTATIONS CARRIED OUT

	Sent	Expiry
Clerk to Holbeach PC 0406 26739	16-APR-92	30-APR-92
Cllr J R Pearl 0406 32 207	16-APR-92	30-APR-92
Dir of Environmental	22-APR-92	06-MAY-92

L.C.C. - No objections JC 23/4/92

Haiste Limited
Consulting Engineers

Borough House, Newark Road, Peterborough PE1 5YJ.
Telephone (0733) 340939 Telex: 557131
Fax: (0733) 341974

Carl Bro Group

Our Ref: 18623/15/JAG/DAW/amj

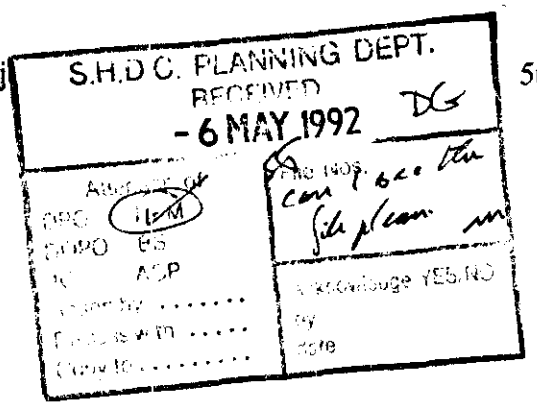

5th May, 1992

Mr. B. Smith,
Director of Planning &
Building Control Services,
South Holland District Council,
Priory Road,
Spalding,
Lincs.,
PE11 2XE.

Dear Mr. Smith,

TINSLEY FOODS LIMITED
EFFLUENT TREATMENT PLANT - PHASE 2
APPLICATION NO. HO9/0429/92

We refer to your letter of 30th April, 1992 and enclose 4 no. copies of a 1:250 scale layout plan of the intended plant.

As requested, we wish to confirm that an estimated 17m³/day of thickened sludge will be produced each day by the plant. This will be disposed of by a licensed road tanker contractor to a licensed waste disposal site.

Screenings of approximately 12m³/day will continue to be disposed of by skip as animal fodder.

The Contractor has been appointed and has commenced manufacture of his plant, we would therefore request your earliest consideration of our application.

Yours sincerely,

J. A. GRUBB
Director

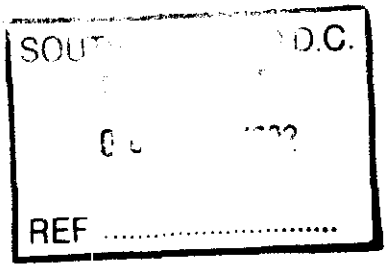

DIRECTORS
S Day, FICE, FIWEM (Chairman)
D F Pickering, BSc, MICE, MIWEM (Managing)
M Burton, BSc, MICE, MIWEM
H A Allan, BSc, MICE. MIWEM
D J Noakes, BSc, MICE, FIWEM
N G Grant, BTech, MICE
J A Grubb, BSc, MICE, MIWEM
J D Haiste, BSc, MICE, MIWEM
D Keegan, BComm, FCA (Financial)

Operating Locations: Bristol, Cardiff, Leeds, London, Newcastle, Peterborough, Warrington, Wirral, Wrexham
Consultants: H M G Roberts, FICE, FIWEM N Buchanan, BSc, FICE, FIWEM, FBIM Professor T H Hanna, BSc, PhD, FICE J O'Neill, MSc, C.Chem, FRSC, FIWEM, DWM
Registered No. 1550965 VAT No. 418 0640 71 Registered Office: Newton House, Newton Road, Leeds LS7 4DN

Haiste Ltd
Consulting Engineers
Borough [illegible]
Newark [illegible]
Peterborough
PE15 [illegible]

Mr P Sedney

[illegible] 92

[illegible]/AW/AMJ

[illegible]

[illegible]

PLANNING APPLICATION [illegible] - EXTENSION [illegible] EFFLUENT TREATMENT PLANT (PHASE 2, AND PROVISION OF NEW OUT FALL, SEE OF ROAD, HOLBEACH ST MARKS, SPALDING

[illegible]

[illegible]

[illegible]

[illegible]

[illegible]

[illegible]

[illegible]
Principal Planning Officer
Development Control

BRIAN TH Dip TP MRTPI
Direc Planning & Building Control Services
Planning & Building Control Department,
Council Offices,
Priory Road, Spalding,
Lincolnshire. PE11 2XE

Telephone: (0775) 761161
Fax: (0775) 710772

SOUTH HOLLAND DISTRICT COUNCIL

Application no: H09/0429/92

Applicant: Tinsley Foods Ltd
Sluice Road
Holbeach St Marks
Spalding
Lincs

Agent: Haiste Ltd
Borough House
Newark Road
Peterborough
Cambs, PE1 5YJ

Description: Extension to existing effluent treatment plant (Phase 2) and provision of new outfall

Location: Sluice Road Holbeach St Marks
Spalding Lincs

Type: RESERVED MATTERS

Date received: 14-APR-92

16-APR-92

Dear Sir/Madam

CONSULTATION WITH PARISH COUNCIL

I have received an application for the above proposal and enclose a copy for your information. Any observations which the Parish Council wish to make should be set out below and returned to me by 01-MAY-92. If no observations have been received by that date, it will be assumed that the Parish Council have no comments to make. The officer dealing with this application is D M GEDNEY

Yours faithfully
B SMITH
Director of Planning and Building Control Services

Clerk to Holbeach PC
Parish Council Office
2 Spalding Road, Holbeach
Spalding, Lincs

FOR PARISH COUNCIL USE ONLY

Comments: Supported

Signed: M Capes
25/4/92

S.H.D.C. PLANNING DEPT.
RECEIVED
28 APR 1992
DG

Acknowledgment	File Nos.
DPO NEM	
DDPO BS	
C ACP	
Noted by	Acknowledge YES/NO
Discuss with	by
Reply to	date

Tinsley Foods

Tinsley Foods Limited
Holbeach St. Marks,
Spalding, Lincolnshire PE12 8HE
Telephone: Holbeach St. Marks (040632) 301
Telex: 32366 Fax: (040632) 214

PL/NJP

3rd April 1992

Mr Gedney
Planning Officer
South Holland District Council
Chatterton Tower
Winfrey Avenue
SPALDING
Lincs

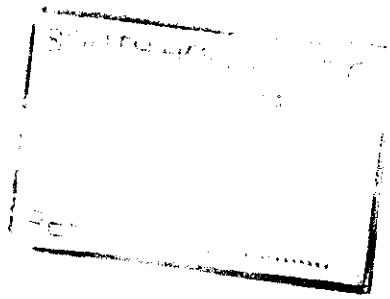

Dear Mr Gedney

RE: TINSLEY FOODS LTD - EFFLUENT PLANT

Please find enclosed a cheque to the value of £330.00 in lieu of full planning permission for the effluent plant at our Holbeach St Marks site.

Yours sincerely

PHILIP LOUCH
GENERAL MANAGER - FRESH SALADS & VEGETABLES

Enc

Haiste Limited
Consulting Engineers

Borough House, Newark Road, Peterborough PE1 5YJ.
Telephone (0733) 340939 Telex: 557131
Fax: (0733) 341974

Carl Bro Group

Our Ref: 18623/15/JAG/DAW/df

10th April, 1992

Mr. B. Smith,
Director of Planning and Building
Control Services,
South Holland District Council,
Priory Road,
SPALDING,
Lincs., PE11 2XE.

Dear Mr. Smith,

TINSLEY FOODS LTD.
EFFLUENT TREATMENT PLANT - PHASE 2
APPLICATION H09/0051/92

We refer to our Reserved Matters Application of 7th April, 1992 and wish to inform you that the diameter of the bio-tower has increased from the 10.30m stated to 14.05m.

Should you require any further information, please do not hesitate to contact us.

Yours sincerely,

S.H.D.C. PLANNING DEPT.
RECEIVED
17 APR 1992 DG

pp J.A. GRUBB
Director

cc: Mr. P. Louch (Tinsley Foods)

DIRECTORS

S Day, FICE, FIWEM (Chairman)
D F Pickering, BSc, MICE, MIWEM (Managing)
M Burton, BSc, MICE, MIWEM
H A Allan, BSc, MICE, MIWEM
D J Noakes, BSc, MICE, FIWEM
N G Grant, BTech, MICE
J A Grubb, BSc, MICE, MIWEM
J D Haiste, BSc, MICE, MIWEM
D Keegan, BComm, FCA (Financial)

Operating Locations: Bristol, Cardiff, Leeds, London, Newcastle, Peterborough, Warrington, Wirral, Wrexham

Consultants: H M G Roberts, FICE, FIWEM N Buchanan, BSc, FICE, FIWEM, FBIM Professor T H Hanna, BSc, PhD, FICE J O'Neill, MSc, C.Chem, FRSC, FIWEM, DWM

Registered No. 1550965 VAT No. 418 0640 71 Registered Office: Newton House, Newton Road, Leeds LS7 4DN

Haiste Limited
Consulting Engineers

Borough House, Newark Road, Peterborough PE1 5YJ.
Telephone (0733) 340939 Telex: 557131
Fax: (0733) 341974

Carl Bro Group

Our Ref: 18623/15/JAG/DAW/amj

31st March, 1992

DG

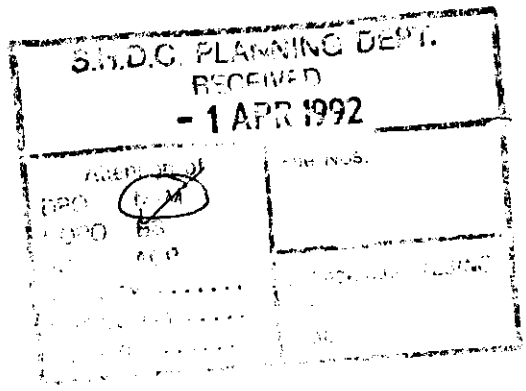

Mr. B. Smith,
District Planning Office,
South Holland District Council,
Council Offices,
Priory Road,
SPALDING,
Lincs.,
PE11 2XE.

Dear Mr. Smith,

TINSLEY FOODS LIMITED
EFFLUENT TREATMENT PLANT - PHASE 2

We refer to the telephone conversation of 30th March 1992, between your Mr. Gedney and our Mr. Whiles, and wish to confirm that when the Reserved Matters Application is presented for the above scheme no further Public Notices will be required by yourselves.

Yours sincerely,

J. A. GRUBB
Director

cc: Mr. P. Louch - Tinsley Foods Ltd.

DIRECTORS
S Day, FICE, FIWEM (Chairman)
D F Pickering, BSc, MICE, MIWEM (Managing)
M Burton, BSc, MICE, MIWEM
H A Allan, BSc, MICE, MIWEM
D J Noakes, BSc, MICE, FIWEM
N G Grant, BTech, MICE
J A Grubb, BSc, MICE, MIWEM
J D Haiste, BSc, MICE, MIWEM
D Keegan, BComm, FCA (Financial)

Operating Locations: Bristol, Cardiff, Leeds, London, Newcastle, Peterborough, Warrington, Wirral, Wrexham
Consultants: H M G Roberts, FICE, FIWEM N Buchanan, BSc, FICE, FIWEM, FBIM Professor T H Hanna, BSc, PhD, FICE J O'Neill, MSc, C.Chem, FRSC, FIWEM, DWM
Registered No. 1550965 VAT No. 418 0640 71 Registered Office: Newton House, Newton Road, Leeds LS7 4DN

BRIAN SMITH Dip TP MRTPI
Director of Planning & Building Control Services
Planning & Building Control Department,
Council Offices,
Priory Road, Spalding,
Lincolnshire. PE11 2XE

Telephone: (0775) 761161
Fax: (0775) 710772

SOUTH HOLLAND DISTRICT COUNCIL

Application no: H09/0429/92

Applicant: Tinsley Foods Ltd
Sluice Road
Holbeach St Marks
Spalding
Lincs

Agent: Haiste Ltd
Borough House
Newark Road
Peterborough
Cambs, PE1 5YJ

Description: Extension to existing effluent treatment plant (Phase 2) and provision of new outfall

Location: Sluice Road
Holbeach St Marks
Spalding
Lincs

SOUTH HOLLAND D.C.
PLAN DEPT
14 APR 1992
REF .....

Type: RESERVED MATTERS

Date received: 08-APR-92

10-APR-92

Dear Sir/Madam

NOTICE THAT APPLICATION IS INVALID
Requirement for additional information, fees etc

Your submission for the above has been received, but I regret that it cannot be dealt with as it stands. Please provide the following:

✓ Four 1:2500 site location plans are required showing the site clearly outlined in red and any other land in the applicants ownership in blue. (Until these are received the fee requirement cannot be checked against the site area [£110 per 0.1 hectare]).

Please return the spare copy of this letter with your reply.

If I do not hear from you within the next 14 days it will be assumed that you have no wish to continue with the application. It will then be filed away and any fee already received will be reimbursed.
If you wish to contact the department at any time, please ask for Mrs Maxwell quoting the above reference.

Yours faithfully

Principal Administrative Officer

Haiste Limited
Consulting Engineers

Borough House, Newark Road, Peterborough PE1 5YJ.
Telephone (0733) 340939 Telex: 557131
Fax: (0733) 341974

Carl Bro Group

Our Ref: 18623/15/JAG/DAW/amj

13th April, 1992

Mr. B. Smith,
Director of Planning
& Building Control Services,
South Holland District Council,
Priory Road,
Spalding,
Lincs.,
PE11 2XE.

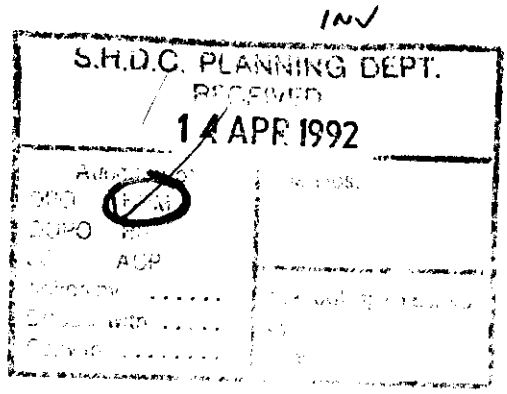

Dear Mr. Smith,

APPLICATION NO	:	**HO9/0429/92**
APPLICANT	:	**TINSLEY FOODS LIMITED**
AGENT	:	**HAISTE LIMITED**
DESCRIPTION	:	**EXTENSION TO EXISTING EFFLUENT TREATMENT PLANT**

Further to your recent request regarding the above Reserved Matters Submission, please find enclosed 4 No. further copies of the 1/2500 site location plan.

We refer you to our letter of 17th January, 1992.

Yours sincerely,

J. A. GRUBB
Director

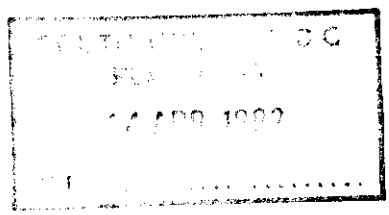

enc.

DIRECTORS

S Day, FICE, FIWEM (Chairman)
D F Pickering, BSc, MICE, MIWEM (Managing)
M Burton, BSc, MICE, MIWEM
H A Allan, BSc, MICE, MIWEM
D J Noakes, BSc, M CE, FIWEM
N G Grant, BTech, MICE
J A Grubb, BSc, MICE, MIWEM
J D Haiste, BSc, MICE, MIWEM
D Keegan, BComm, FCA (Financial)

Operating Locations: Bristol, Cardiff, Leeds, London, Newcastle, Peterborough, Warrington, Wirral, Wrexham

Consultants: H M G Roberts, FICE, FIWEM N Buchanan, BSc, FICE, FIWEM, FBIM Professor T H Hanna, BSc, PhD, FICE J O'Neill, MSc, C.Chem, FRSC, FIWEM, DWM

Registered No. 1550965 VAT No. 418 0640 71 Registered Office: Newton House, Newton Road, Leeds LS7 4DN

Haiste Limited
Consulting Engineers

Borough House, Newark Road, Peterborough PE1 5YJ.
Telephone (0733) 340939 Telex: 557131
Fax: (0733) 341974

0429/92
08 APR 1992

Carl Bro Group

Our Ref: 18623/15/JAG/DAW/df 7th April, 1992

S.H.D.C. PLANNING DEPT.
- 8 APR 1992
DPO NRM
OO/PO BS
JC ACP
Action by .....
Discuss with .....
Copy to .....
Acknowledge YES/NO
By
Date

Mr. B. Smith,
Director of Planning & Building
Control Services,
South Holland District Council,
Priory Road,
SPALDING,
Lincs., PE11 2XE.

Dear Mr. Smith,

TINSLEY FOODS LTD.
EFFLUENT TREATMENT PLANT - PHASE 2

For and on behalf of our Client, we hereby submit our Reserved Matters Planning Application for the above scheme.

We enclose 4 No. copies of the completed forms; and of the following drawings:-

9179/01/02	General Arrangement of DAF Plant
9179/02/02	General Arrangement of Bio Tower
9179/03/02	General Arrangement of Settlement Tank
9179/04/02	General Arrangement of Thickener Tank
9179/05/02	General Arrangement of Sludge Storage Tank
9179/06/01	Access Road
D/9179/1	Bio Tower Roof Ventilation
D/9179/2	Storage and Thickener Tank Ventilation

We wish to confirm that the application fee of £330 has been issued by Tinsley Foods Ltd. under separate cover on 3rd April 1992.

Cont.....

DIRECTORS
S Day, FICE, FIWEM (Chairman)
D F Pickering, BSc, MICE, MIWEM (Managing)
M Burton, BSc, MICE, MIWEM
H A Allan, BSc, MICE, MIWEM
D J Noakes, BSc, MICE, FIWEM
N G Grant, BTech, MICE
J A Grubb, BSc, MICE, MIWEM
J D Haiste, BSc, MICE, MIWEM
D Keegan, BComm, FCA (Financial)

Operating Locations: Bristol, Cardiff, Leeds, London, Newcastle, Peterborough, Warrington, Wirral, Wrexham
Consultants: H M G Roberts, FICE, FIWEM N Buchanan, BSc, FICE, FIWEM, FBIM Professor T H Hanna, BSc, PhD, FICE J O'Neill, MSc, C.Chem, FRSC, FIWEM, DWM
Registered No. 1550965 VAT No. 418 0640 71 Registered Office: Newton House, Newton Road, Leeds LS7 4DN

Haiste

As required by your Outline Decision, we are now able to confirm the following information:-

i) Settlement Dimensions

DAF Plant	-	3.02m high by 4.06m diameter	)
Bio Tower	-	9.10m high by 10.30m diameter	) All inclusive
Settlement Tank	-	4.00m high by 16.58m diameter	) of hand-
Sludge Tanks:			) railing etc.
Thickener Tank	-	6.23m high by 9.32m diameter	)
Storage Tank	-	5.45m high by 14.20m diameter	)

ii) External Appearance

Each of the above units will be finished with 19mm profiled plastic coated cladding to colour 12B29 (olive green). Roofs will be constructed from 34mm profiled plastic coated cladding, however these will not be visible from ground level.

iii) Access Road

The access road to the plant will be formed from 150mm thickness DTp Type 1 overlaying 350mm thickness of DTp Type 2. This "stone" construction is a requirement of South Holland Internal Drainage Board. No new access to the public highway will be formed.

iv) Noise Emission

The Contractor has designed the equipment such that noise emissions do not exceed the limit of NR25 at the boundary of the nearest domestic property. It should be noted that the majority of mechanical equipment is pumping plant in pre-cast concrete chambers below ground.

v) Odour Emissions

Both sludge storage tanks will be protected by a passive activated carbon odour control system. The emissions from the bio tower will be treated by a fan driven carbon system.

The above measures will ensure that offensive odours will not be readily detectable at the site boundary.

vi) Disposal of Sludge & Screenings

Sludges from the facility will, as presently occurs, continue to be removed by licensed contractor for disposal at a licensed landfill site.

Screenings will continue to be used as animal fodder.

Cont.....

Haiste

Carl Bro Group

vii) Landscaping

As discussed with your Mr. Gedney, it is our intention to submit a combined landscaping scheme for both this plant and the adjacent factory extension (Application No. H09/0702/91) which is currently under construction. A partial scheme for the treatment plant alone will not, in our opinion, provide the best solution.

Full details of the combined scheme will be forthcoming, but this will not delay full approval of our scheme.

We also enclose an artist's impression of the proposed works, for your information.

The Contractor has now been appointed and a start on site is planned for End April 1992 and, therefore, we would request your earliest consideration of this application.

Should you require any further information, please do not hesitate to contact us.

Yours sincerely,

J.A. GRUBB
Director

cc: Mr. P. Louch (Tinsley Foods)

BRIAN SMITH Dip TP MRTPI
Director of Planning & Building Control Services
Planning & Building Control Department,
Council Offices,
Priory Road, Spalding,
Lincolnshire. PE11 2XE

Telephone: (0775) 761161
Fax: (0775) 710772

SOUTH HOLLAND DISTRICT COUNCIL

Application No: H09/0429/92/A1 Date Received: 3-AUG-93

Applicant: Tinsley Foods Ltd
Sluice Road
Holbeach St Marks
Spalding
Lincs

Agent: Haiste Limited
Borough House
Newark Road
Peterborough
PE1 5YJ

Description of Original Development: Extension to existing effluent treatment plant (Phase 2) and provision of new outfall

Location: Sluice Road, Holbeach St Marks

Amendment Submitted: Remove aeration tank and replace by structure containing larger unit containing flotation cells, sludge tank, contact chamber, supply pipework, chemical mixing tanks, instrumentation, cabling and control. The structure will be clad in 19mm profiled cladding to colour 12B29 as before

Drawing Number(s): 18623/07 and 08

17 August 1993

Dear Sir/Madam

TOWN AND COUNTRY PLANNING ACT 1990
NOTICE OF ACCEPTANCE OF AMENDMENT

The amended details submitted in respect of the above proposal have now been considered, and I am able to inform you that there are no objections to the amendment being implemented to the extent described above.

Note: This Notice does not convey any approval under the Building Regulations.

Yours faithfully

Director of Planning and Building Control Services

amd. 2

Haiste Limited
Consulting Engineers

Borough House, Newark Road, Peterborough PE1 5YJ
Telephone: (0733) 340939
Fax: (0733) 341974

Carl Bro Group

Our Ref: 18623/15/JAG/KMS/slp

2nd August, 1993

Mr. J. Blacklock,
South Holland District Council,
Planning and Building Control Department,
Council Offices,
Priory Road,
Spalding,
PE11 2XE.

SOUTH HOLLAND D.C.
PLAN DEPT
03 [illegible]
REF 429/93

Dear Mr. Blacklock,

TINSLEY FOODS LIMITED
EFFLUENT TREATMENT PLANT - PHASE 2

Further to the meeting held on 27th July to discuss the modifications to the Effluent Treatment Plant at Tinsley Foods, please find enclosed a completed Planning Amendment Application Form.

The proposed structure to replace the aeration tank will be a maximum of 8 x 11m width, 5m to the eaves and 7m to the apex of the roof. The structure will be clad in olive green sheeting to colour no. 12B29. The purpose of the plant is to remove oils and greases from the effluent.

If you require any further information do not hesitate in contacting us.

Yours sincerely,

J.A. GRUBB
Director

[illegible]
Ref. A/1

DIRECTORS
S Day, FICE, FIWEM, MConsE (Chairman)
D F Pickering, BSc, MICE, MIWEM (Managing)
M Burton, BSc, MICE, MIWEM
H A Allan, BSc, FICE, MIWEM
D J Noakes, BSc, MICE, FIWEM
N G Grant, BTech, MICE
J A Grubb, BSc, MICE, MIWEM
J D Haiste, BSc, MICE, MIWEM
D Keegan, BComm, FCA (Financial)

Operating Locations: Bristol, Cardiff, Leeds, London, Newcastle, Peterborough, Wirral, Wrexham
Consultants: H M G Roberts, FICE, FIWEM N Buchanan BSc, FICE, FIWEM, FBIM Professor T H Hanna BSc, PhD, FICE J O' Neill, MSc, C.Chem, FRSC, FIWEM, DWM
Registered No. 1550965 VAT No 418 0640 71 Registered Office: Newton House, Newton Road, Leeds LS7 4DN

HAISTE

Consulting Engineers

Borough House, Newark Road, Peterborough PE1 5YJ.
Telephone: (0733) 40939 Telex: 557131
Fax: (0733) 41974

DOCUMENT TRANSMITTAL

Your Ref:

Our Ref: 18623/06

Date: 2nd August 93

Project: Tinsley Foods Ltd

To: Mr J. Blackwell
SHDC (Planning)

We enclose the following documents for your:

- [ ] Comments
- [x] Approval
- [ ] Information
- [ ] Other ( )

Distribution and Number of Copies

SOUTH HOLLAND DOC
PLAN DEPT
03
REF 429/93

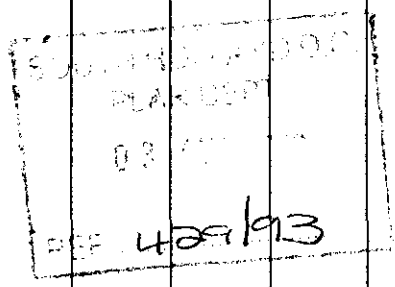

Ref. No.	Rev	Title/Description					
18623/07	(1)	Proposed Layout	1				
18623/08	(1)	Location Plan	1				

All

FORM — 001

Remarks:

From: [signature] Signed [signature]

On behalf of: — HAISTE LIMITED HAISTE MECHANICAL & ELECTRICAL HAISTE AUTOMATION HAISTE INTERNATIONAL

08 APR 1992
REF. 0429/92

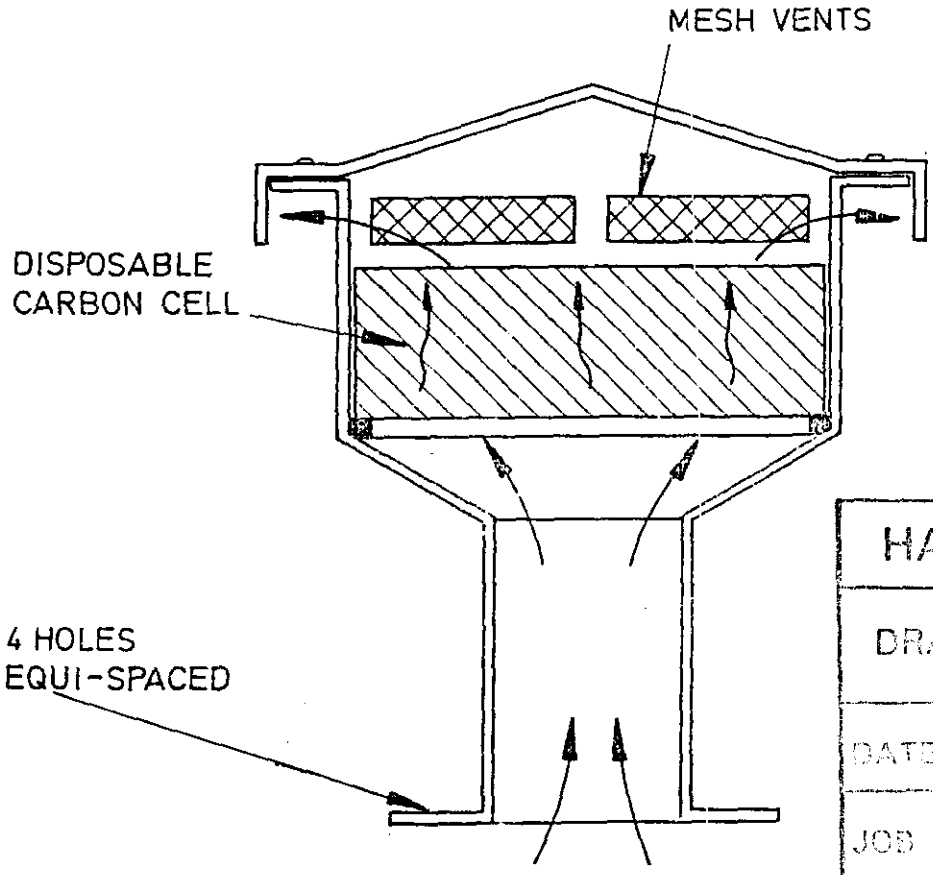

HAISTE GROUP	
DRAWING RECEIVED	
DATE	
JOB No.	1862 3
RECEIVED FROM	AWT
DRAWING REGISTERED	✓
INITIALS	KMS

PASSIVE ROOF VENTILATION FOR a/ STORAGE TANK DRG. Nº 9179-05-02

b/ THICKENER TANK DRG Nº 9179-04-02

D/9179/2

BRIAN SMITH Dip TP MRTPI
Director of Planning & Building Control Services
Planning & Building Control Department,
Council Offices,
Priory Road, Spalding,
Lincolnshire. PE11 2XE
Telephone: (0775) 761161
Fax: (0775) 710772

SOUTH HOLLAND DISTRICT COUNCIL

Application no: H09/0429/92

Applicant: Tinsley Foods Ltd
Sluice Road
Holbeach St Marks
Spalding
Lincs

Agent: Haiste Ltd
Borough House
Newark Road
Peterborough
Cambs, PE1 5YJ

Description: Extension to existing effluent treatment plant (Phase 2) and provision of new outfall

Location: Sluice Road
Holbeach St Marks
Spalding
Lincs

Amendment Submitted: Additional tanks (settlement and aeration) (drawing number LS9401/1, 9303/3, 4571-010/011)

15-JUL-94

Dear Sir/Madam

TOWN AND COUNTRY PLANNING ACT 1990
AMENDMENT TO PROPOSED DEVELOPMENT

I have received details of the above development which you wish to have accepted in lieu of those previously submitted. However, I consider that the changes are too significant to be treated merely as an amendment and that therefore a fresh application for planning permission should be submitted (forms enclosed).

This does not imply that permission will or will not be forthcoming in respect of such a revised application, and you are reminded that approval under the Building Regulations may also be required for the revised proposal.

Yours faithfully

B Smith

Director of Planning and Building Control Services

Cooper Architectural Design

AMENDMENT RECORD SHEET - POST DECISION

Admin

Validation:

Inadequate/Inappropriate ☐

Clarification/Details required:

Appears valid ☑

Registered 12/7

DC Procedural Assessment

Is the information given correct? Yes/~~No~~ (If No, state above what details are needed)

Is it an amendment in principle? ~~Immaterial~~/Needs new app

Confirmed: DMF 13/7

Give a revised description if the details accepted are different to the submission:

Acceptance issued:

PLANNING AMENDMENT

For office use only

Application No. H09/0429/92/AR

Date Registered

Case Officer 11 JUL 1994 DG

1. Please complete in block letters **NAME AND ADDRESS OF APPLICANT** TINSLEY FOODS LTD SLUICE ROAD HOLBEACH ST MARKS SPALDING LINCS. Tel. No. 0406 702000 P. LOUCH.	**NAME AND ADDRESS OF AGENT** (if form completed by agent) COOPER ARCHITECTURAL DESIGN. HOCKLESCATE FLEET SPALDING LINCS Tel. No. (Contact)

Please complete in block letters

FULL POSTAL ADDRESS OF THE APPLICATION SITE

AS APPLICANT.

Please complete **APPLICATION No.** This amendment **cannot be considered** unless the relevant reference is stated	H09/0429/92.
Building Regulation reference relating to same development (if any)	

2. Please tick **one** box only

	A			B
Amendment is proposed where permission already granted If yes, submit two forms and two plans.	✓	or	Amendment is to a proposal currently being considered If yes, submit four forms and four plans.	

Please complete

I attach the necessary plans and request that the changes described below be accepted as an amendment. I understand that the Council may require a fresh application, together with fee if appropriate. If the amendment relates to a current application, I agree to an extension of the terminal date.

Signed ... [signature] ..... Date ... 7/7/94 .....

3. Please complete in block letters **FULL DESCRIPTION OF DEVELOPMENT IN ORIGINAL APPLICATION**	EXTENSION TO EFFLUENT PLANT PHASE 2.
State details of amendments proposed (Give a full detailed list of the changes, and also mark these clearly on the accompanying plans. Only the changes listed here will be considered.)	ADDITIONAL TANKS (SETTLEMENT & AERATION). (L.C.C. No obj CS).
State drawing no's of the current submission	LS9401/1. 9303/3. 4571.010/011.
Has this amendment been requested by the Council? *(If so, state Officer dealing with the application)*	~~YES~~/NO
Describe any part of the original development which is excluded by virtue of the amendment, and state any alteration to plot numbers	

Has a similar amendment been submitted under Building Regulations? ~~Yes~~/No

COOPER
ARCHITECTURAL
DESIGN
BRONAVON HOCKLESGATE FLEET SPALDING LINCOLNSHIRE PE12 8LF TEL: 0406 23762

South Holland District Council.
Director of Planning,
Council Offices,
Priory Road
Spalding,
Linc's.

SOUTH HOLLAND D.C.
PLAN DEPT.
11 JUL 1994
REF. 0429/92

7th July 1994..

AMENDED PLAN
Ref. A/2

Dear Sir,

Re: Proposed amendment to app No. H09/0429/92.

Please find enclosed copies of plans and forms required for the above amendment to previously approved plans.

The reason for this amendment is that a recent E.C. directive means that the approved effluent plant is not up to the new requirements. To this end Tinsley Foods Ltd wish to install the two new treeatment taks as shown on the plans.

Your earliest attention to this matter would be much appreciated as the new plant is required to be in operation by January 1995.

Should you have any queries please do not hesitate to contact either the writer orMr P. Louch at Tinsley Foods Ltd.

We trust this meets with your approval and remain.

Yours Faithfully.

SC...
08 ... 1992
REF. 0429/92.

GENERAL ARRANGEMENT OF H.C.F. SERIES DEODORISER UNIT

S.P. SINGLE PASS UNIT
D.P. DOUBLE PASS UNIT

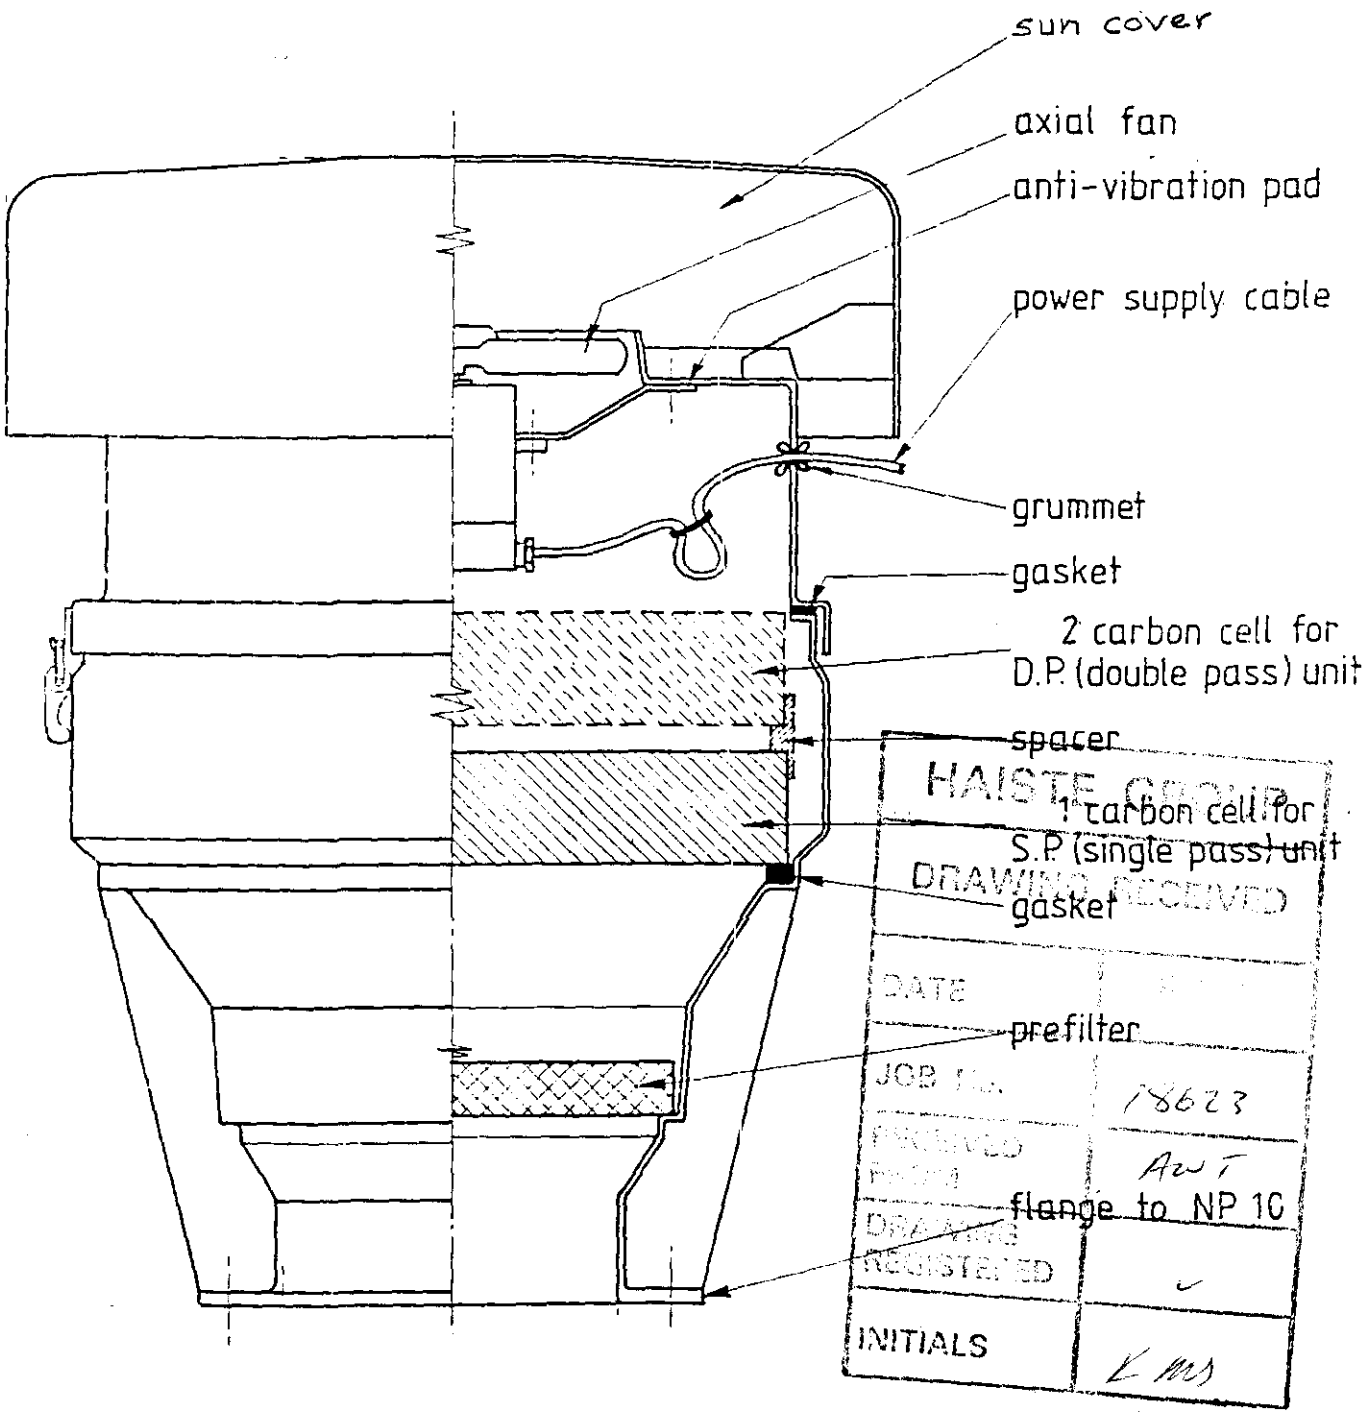

HAISTE GROUP
DRAWING RECEIVED
DATE
JOB No. 18623
RECEIVED FROM AWT
DRAWING REGISTERED ✓
INITIALS KMS

ACTIVATED ROOF VENTILATION FOR BIO TOWER

DRG. N° 9179-02-02

D/9179/1

ORDNANCE SURVEY

TF 3432-3532

LINCOLNSHIRE PARTS OF HOLLAND

348 349 350 351 352

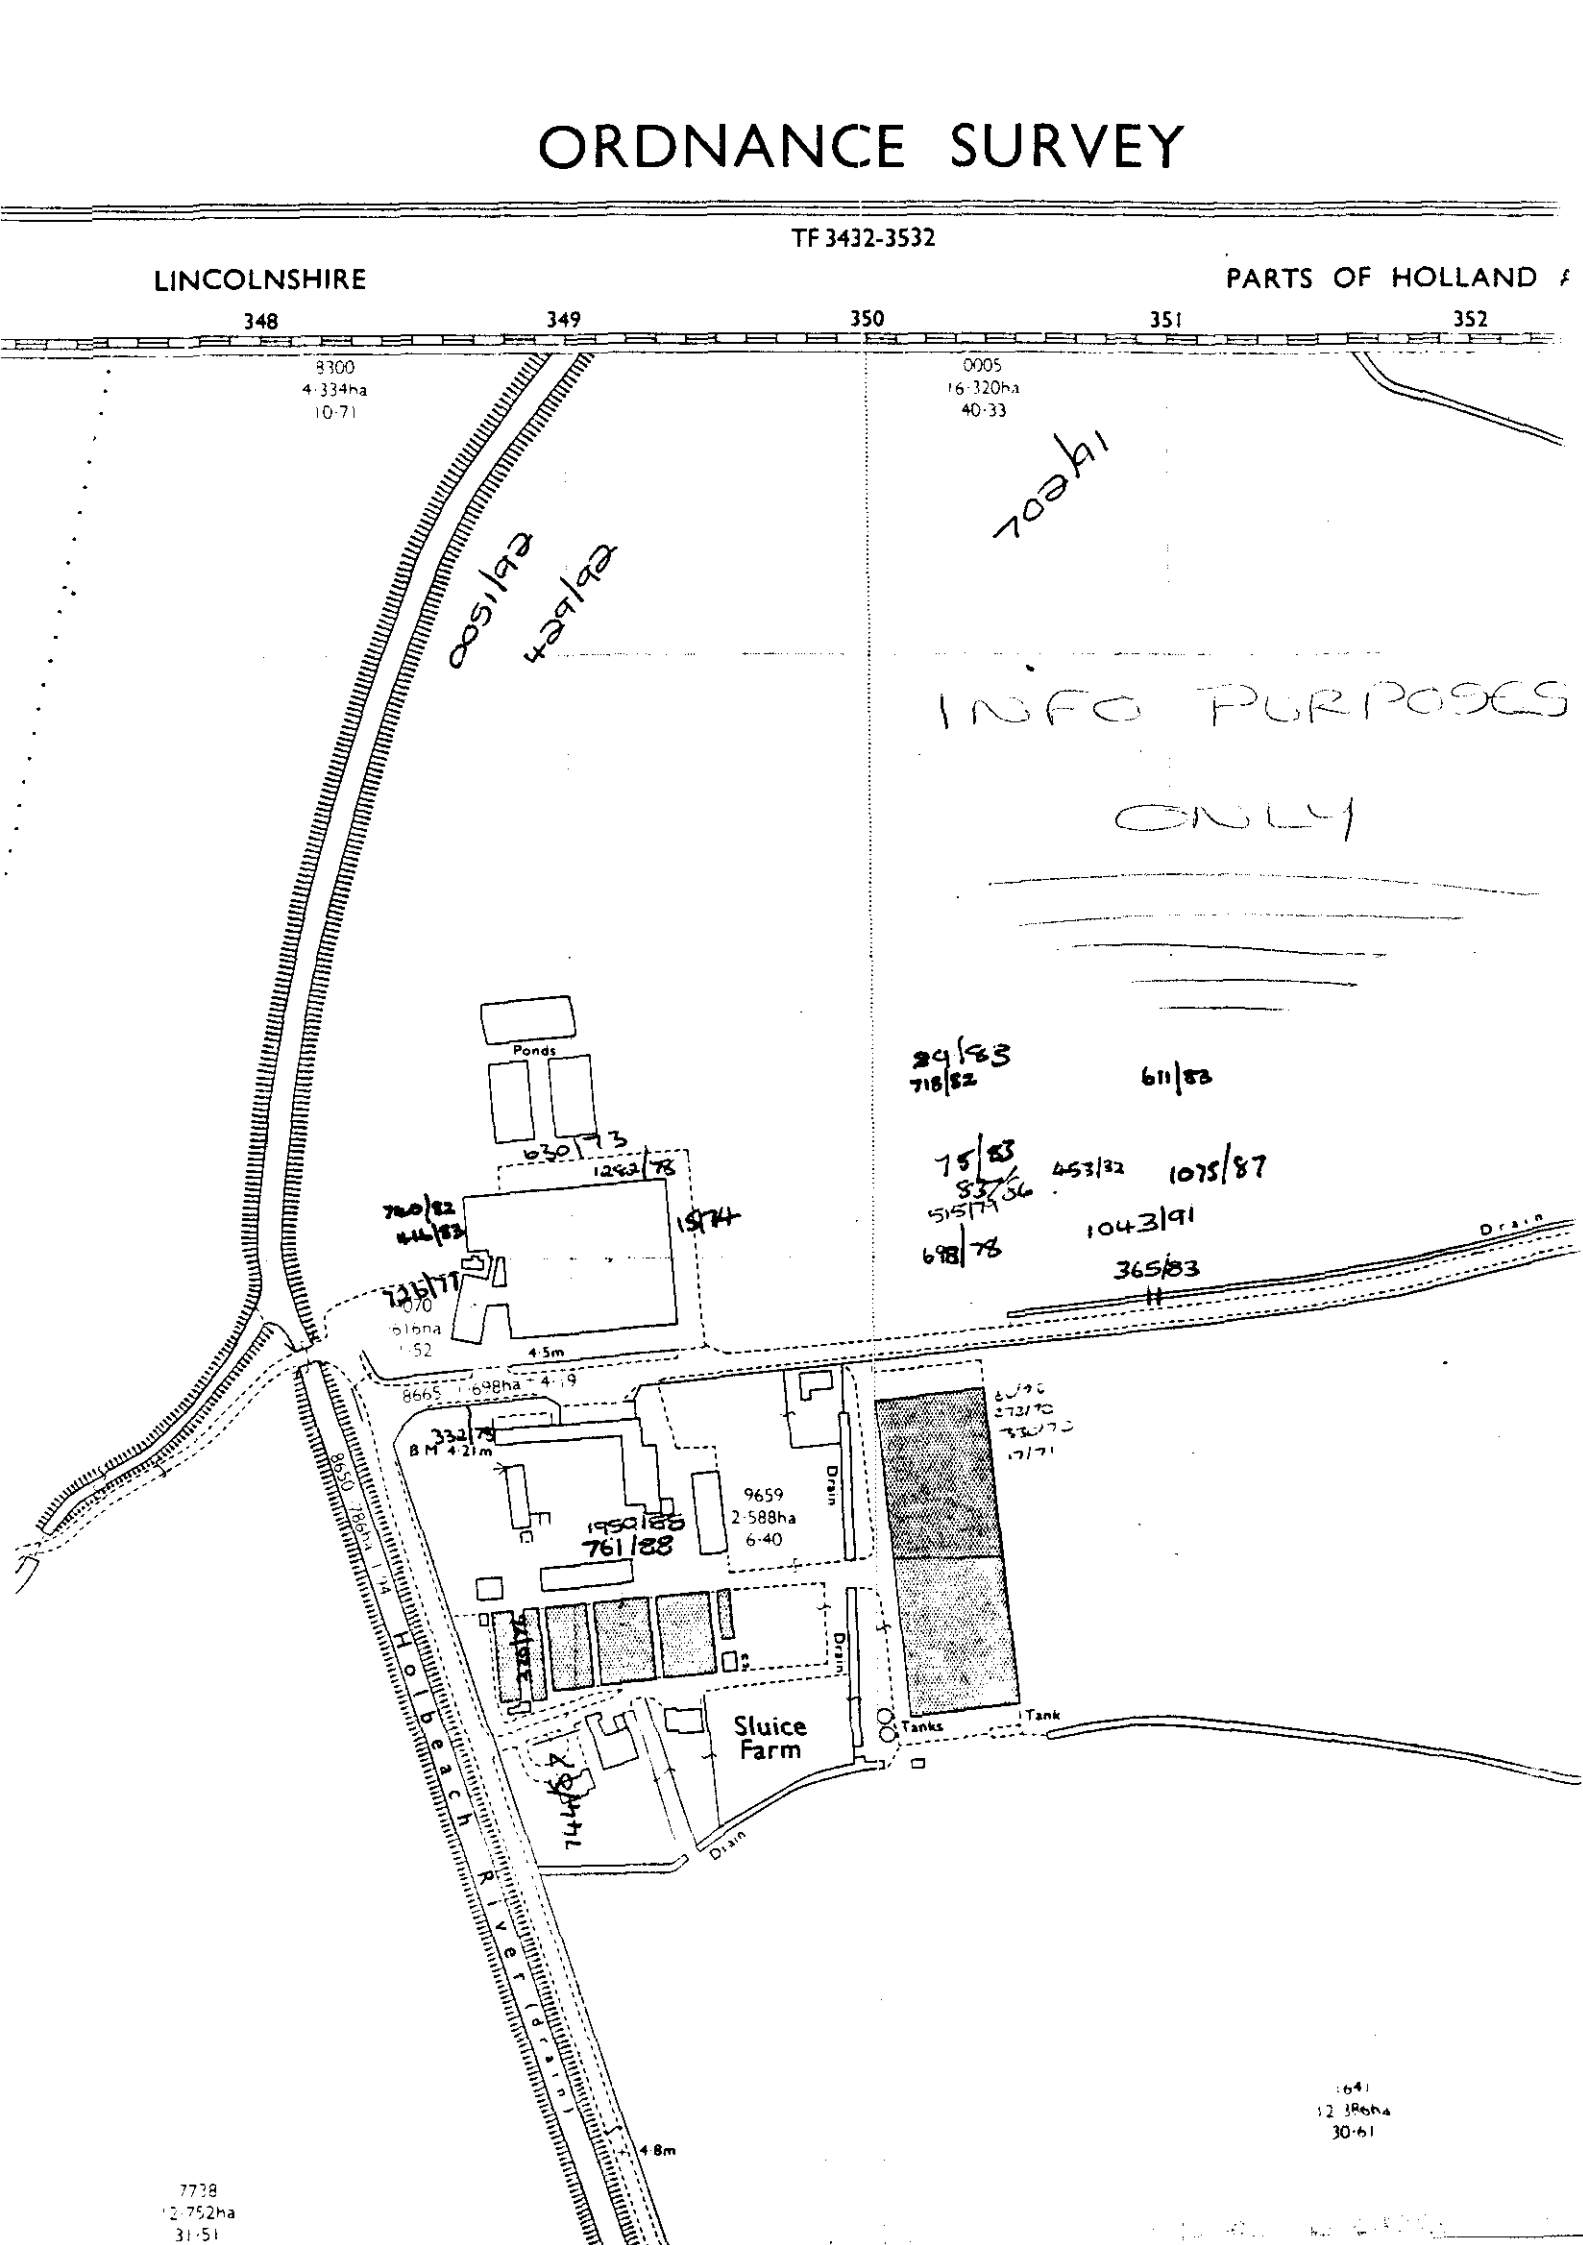

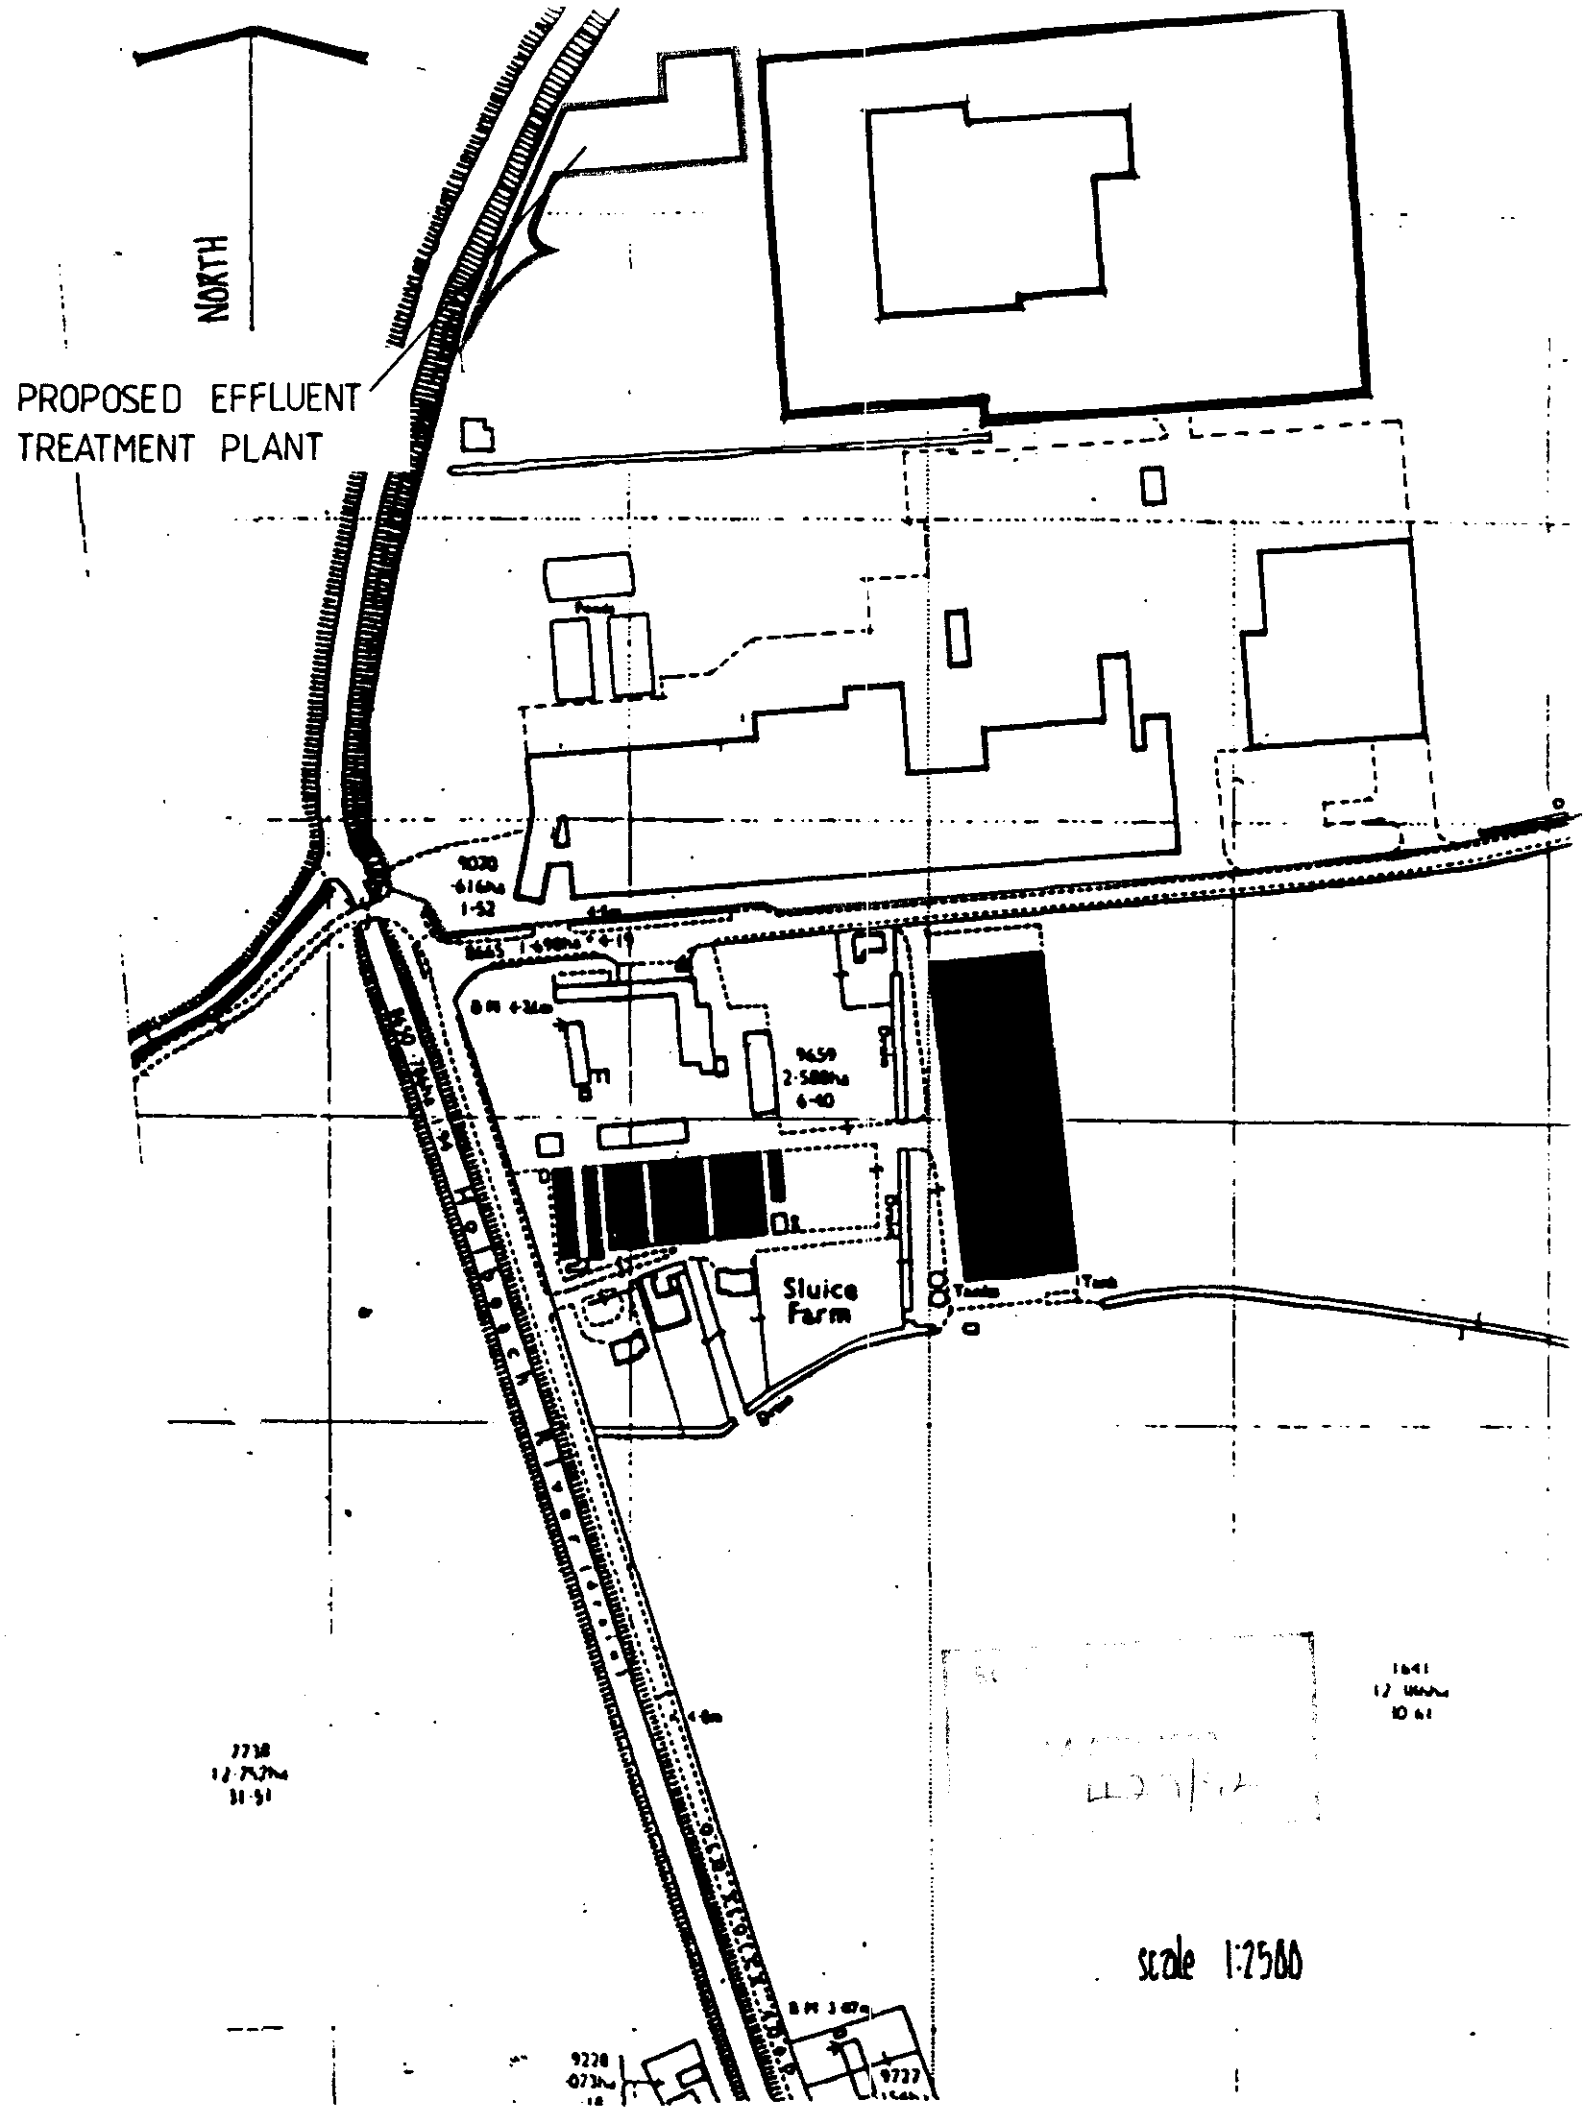
NORTH
PROPOSED EFFLUENT
TREATMENT PLANT
Sluice
Farm
scale 1:2500

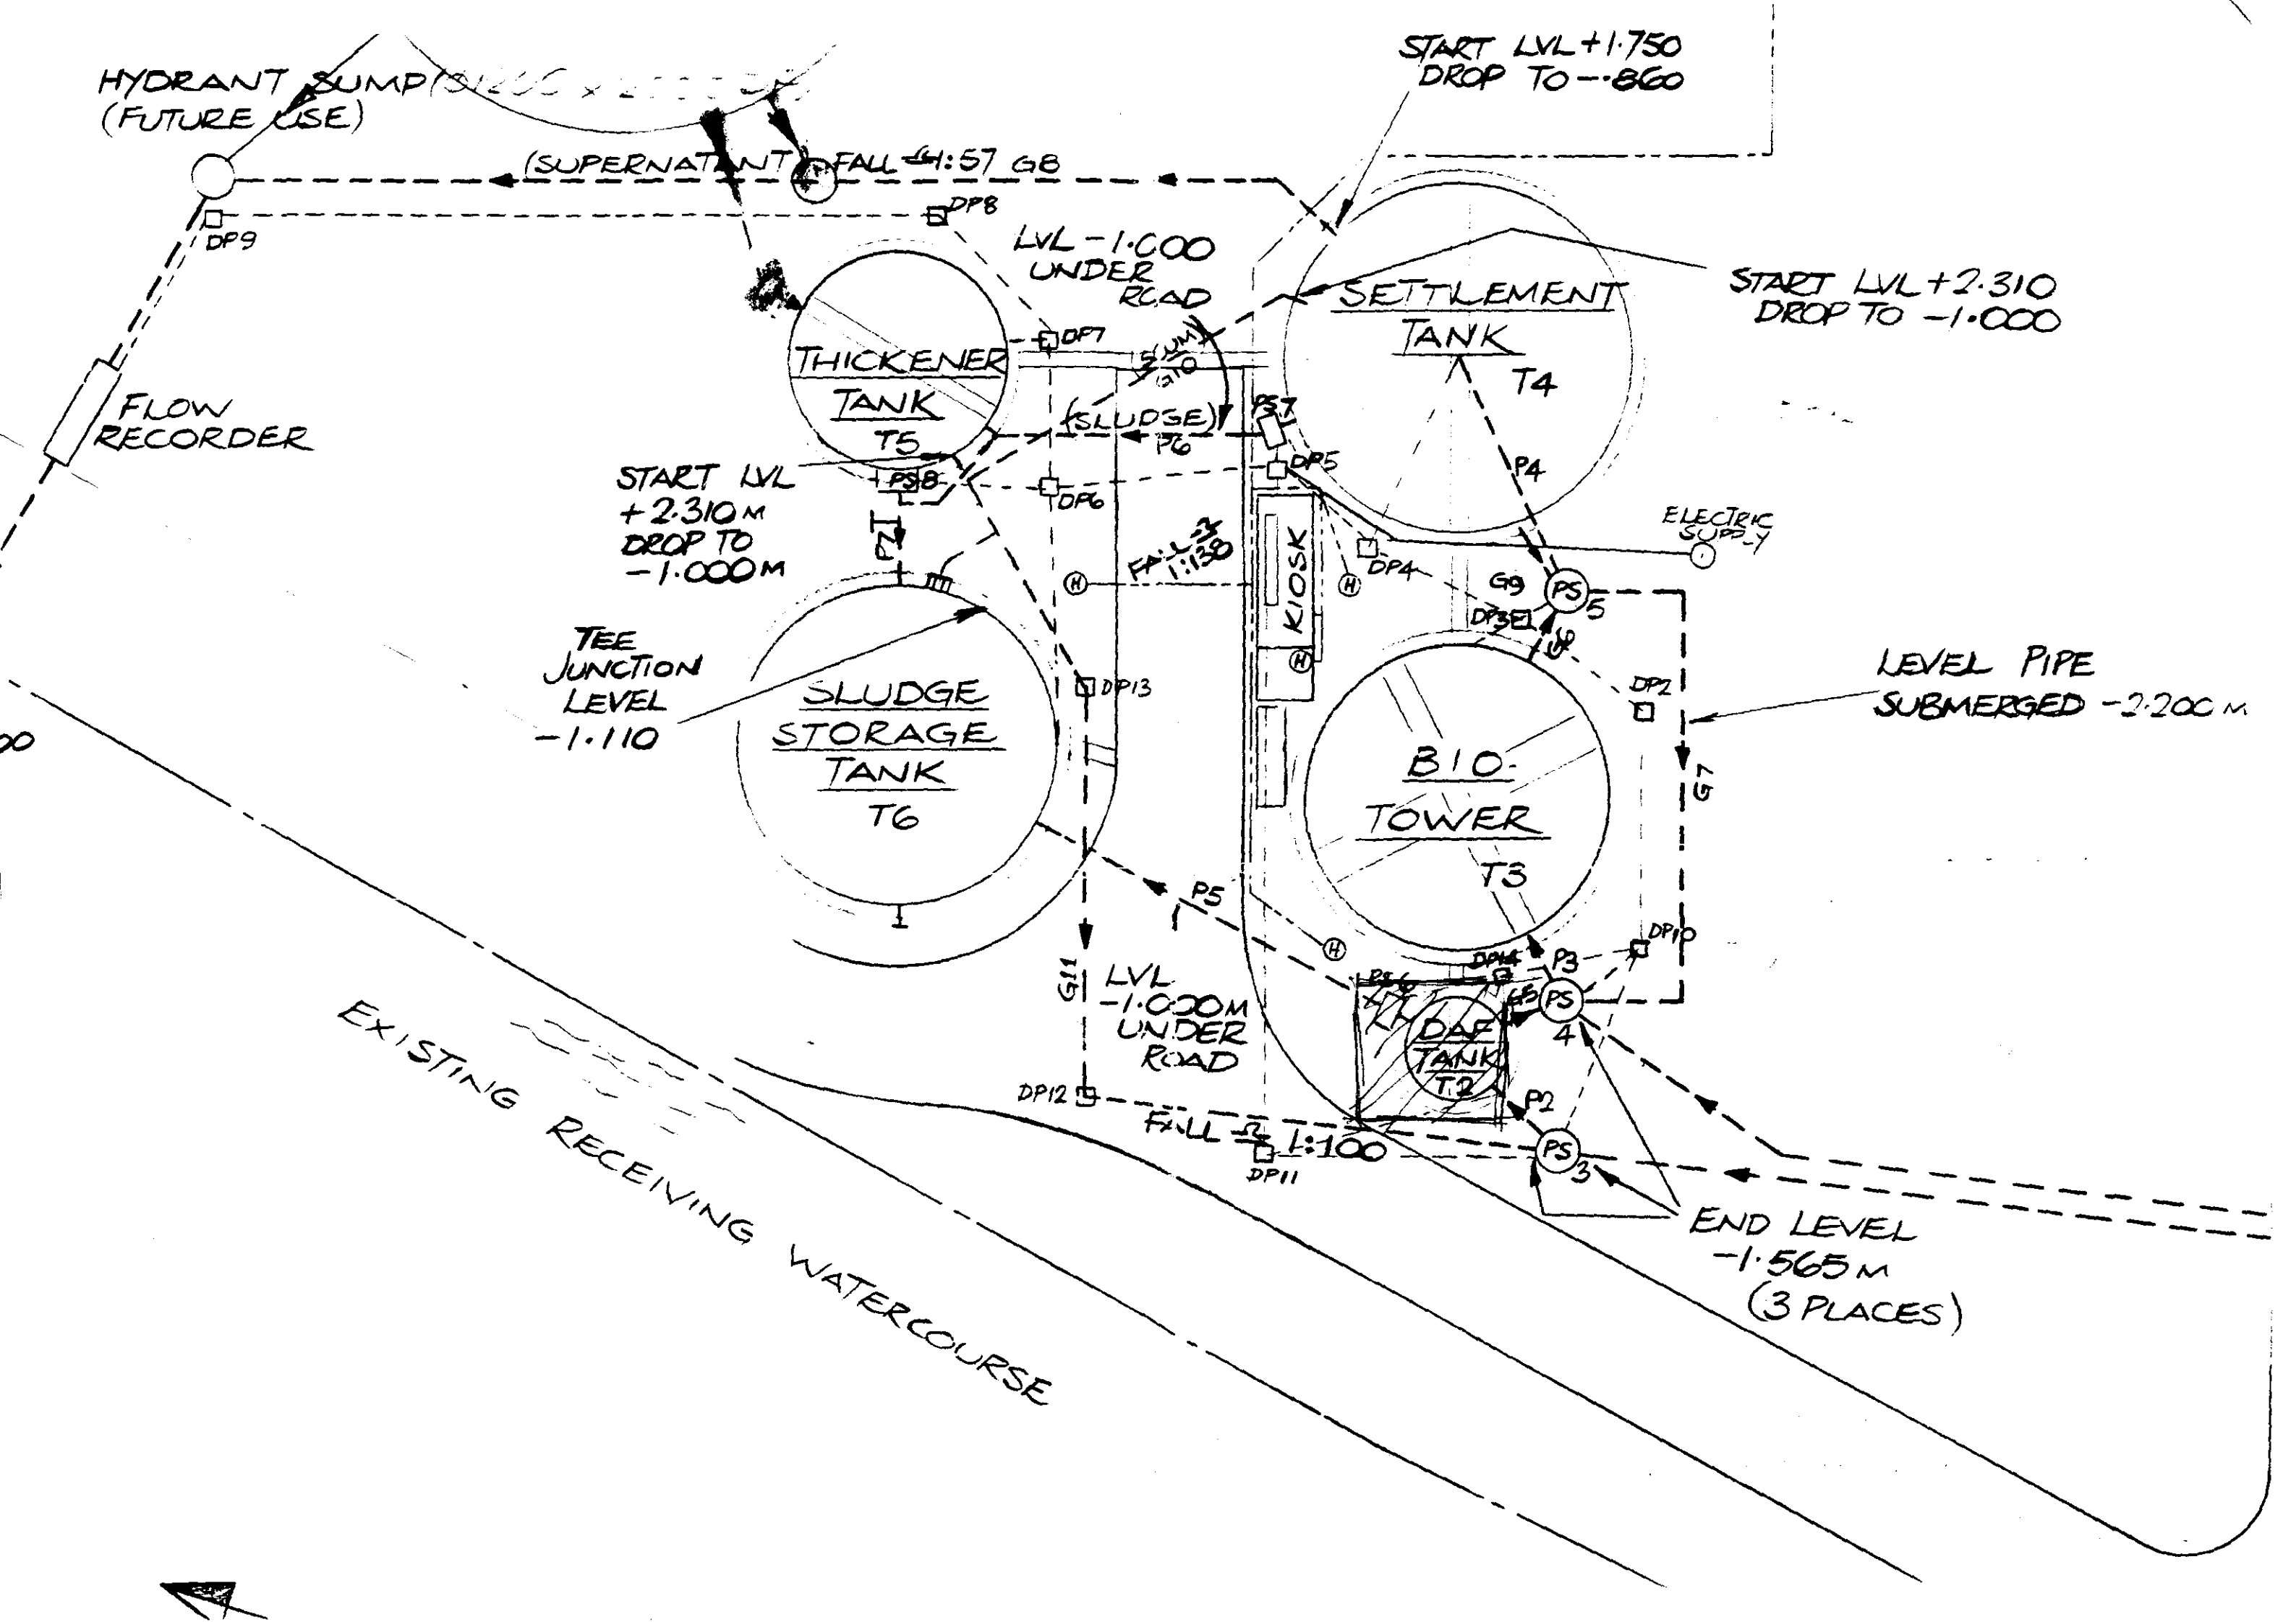

HYDRANT SUMP
(FUTURE USE)
(SUPERNATANT) FALL 1:57 G8
DP9
DP8
START LVL +1.750
DROP TO -.860
LVL -1.000
UNDER
ROAD
SETTLEMENT
TANK
T4
START LVL +2.310
DROP TO -1.000
THICKENER
TANK
T5
DP7
(SLUDGE)
P6
PS7
DP5
P4
FLOW
RECORDER
START LVL
+2.310 M
DROP TO
-1.000 M
PS8
DP6
P7
FALL 1:130
KIOSK
DP4
ELECTRIC
SUPPLY
G9
PS
5
DP3
G8
TEE
JUNCTION
LEVEL
-1.110
SLUDGE
STORAGE
TANK
T6
DP13
DP2
LEVEL PIPE
SUBMERGED -2.200 M
BIO-
TOWER
T3
G7
P5
DP10
DP14
P3
G11
LVL
-1.000 M
UNDER
ROAD
DAF
TANK
T2
PS
4
DP12
P2
FALL 1:100
DP11
PS
3
END LEVEL
-1.565 M
(3 PLACES)
EXISTING RECEIVING WATERCOURSE

3rd ANGLE PROJECTION

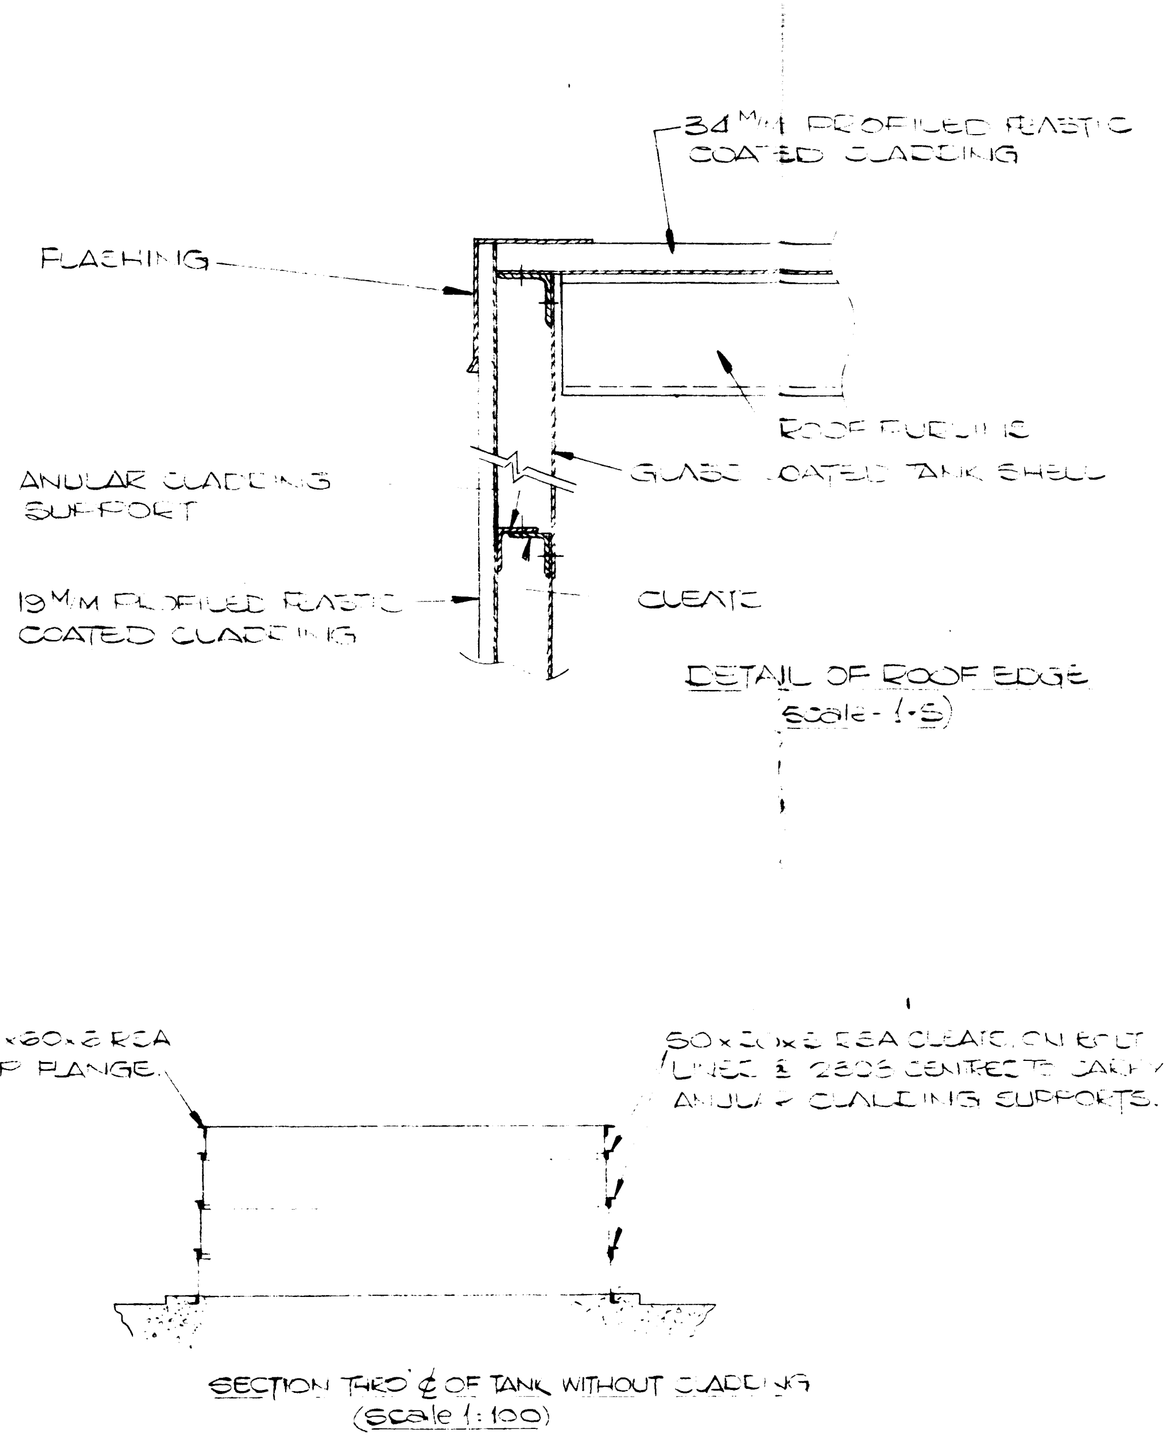

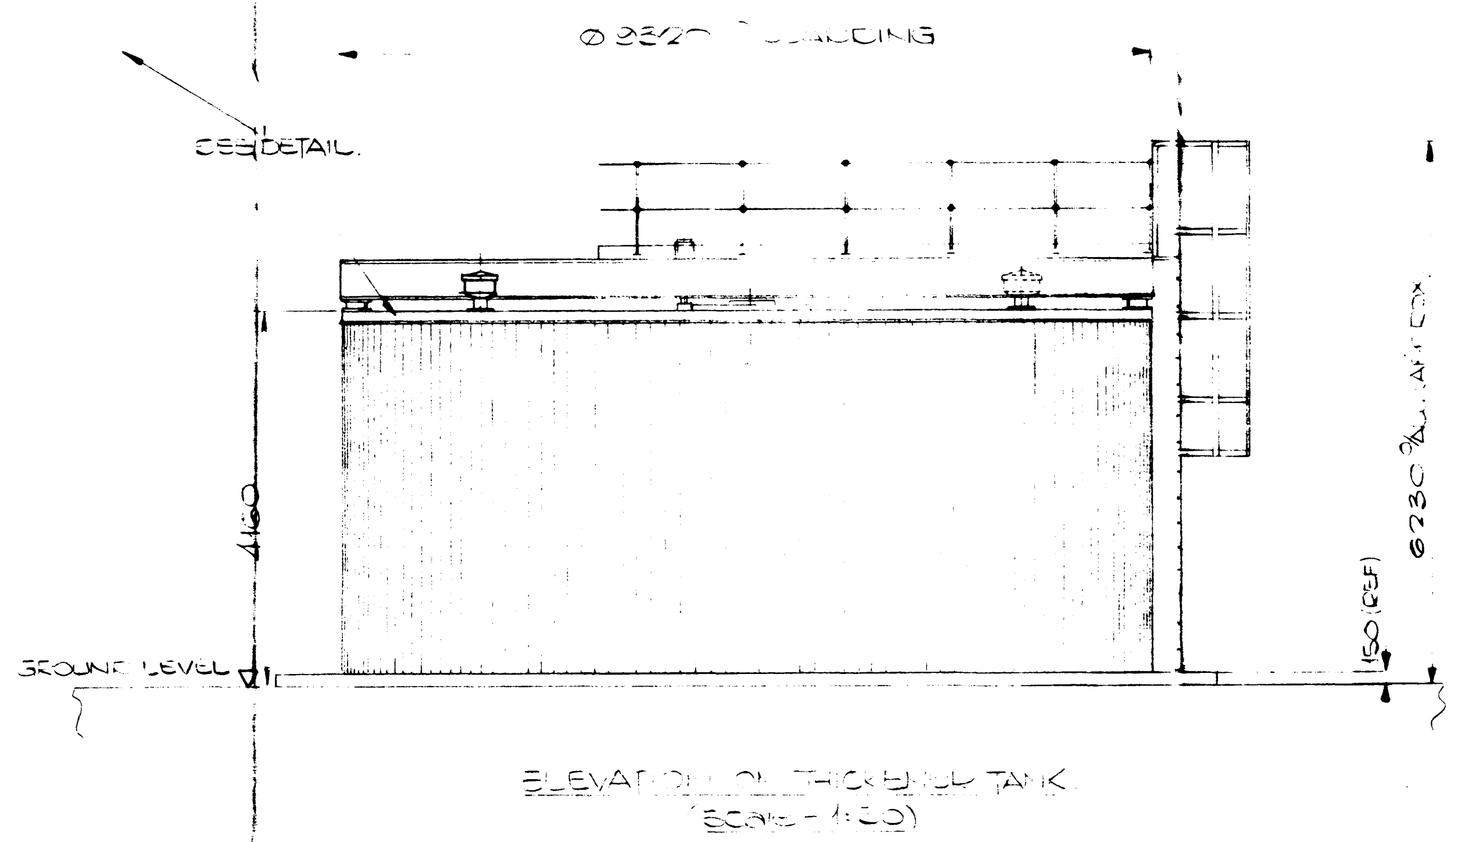

NOTES:
ALL DIMENSIONS ARE IN MILLIMETRES
DO NOT SCALE
ALL LEVELS ARE IN METRES
FINISH:

SURFACE:

PREPARATION:

SOUTH HOUSE ... 08 APR 1992 REF 0429/92

ADVANCED WASTEWATER TREATMENT LTD.
PROVISIONAL
03 APR 1992

HAISTE GROUP
DRAWING ...
DATE 06/04/92
JOB No. 18623
AWT
✓

Part No.	No. OFF	DESCRIPTION	MATL	DRG/SPEC

INITIALS

PARTS LIST

ISSUE	DESCRIPTION	BY	DATE	CHK.	ISSUE	DESCRIPTION	BY	DATE	CHK.

JOB TITLE: TINSLEY FOODS.

CLIENT: HAISTE

DRG. TITLE: GENERAL ARRANGEMENT OF THICKENER TANK

THIS DOCUMENT IS COPYRIGHT. IT IS SENT TO YOU IN CONFIDENCE. IT MUST NOT BE COPIED, OR DISCLOSED TO THIRD PARTIES WITHOUT OUR WRITTEN PERMISSION. IT REMAINS OUR PROPERTY AND MUST BE RETURNED ON REQUEST. ©

ADVANCED WASTEWATER TREATMENT LIMITED
Lynwood House, Dudley Road,
Lye, Near Stourbridge,
West Midlands DY9 8DU
Telephone: 0384 892619
Fax: 0384 424081

DRAWN BY	DATE	SCALE	CHK'D	APP'D
EK	1-4-92	AS NOTED		

JOB No. 9179

DRG. No. 9179-04-02

ISSUE

3rd ANGLE PROJECTION

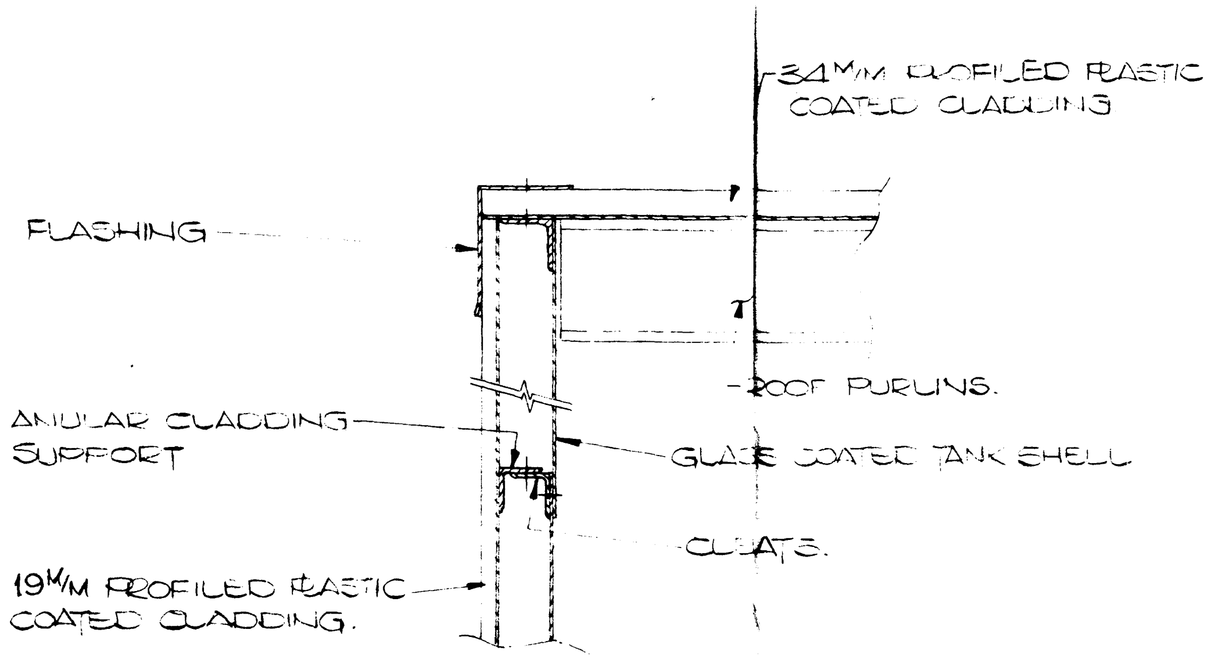

DETAIL OF ROOF EDGE.
(Scale 1:5)

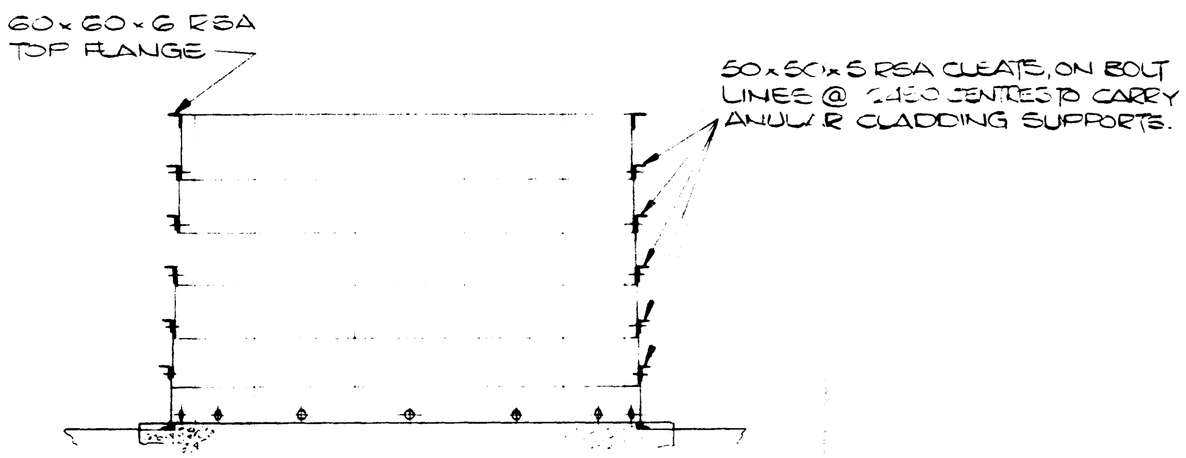

SECTION THRO' ℄ OF TANK WITHOUT CLADDING
(Scale - 1:100)

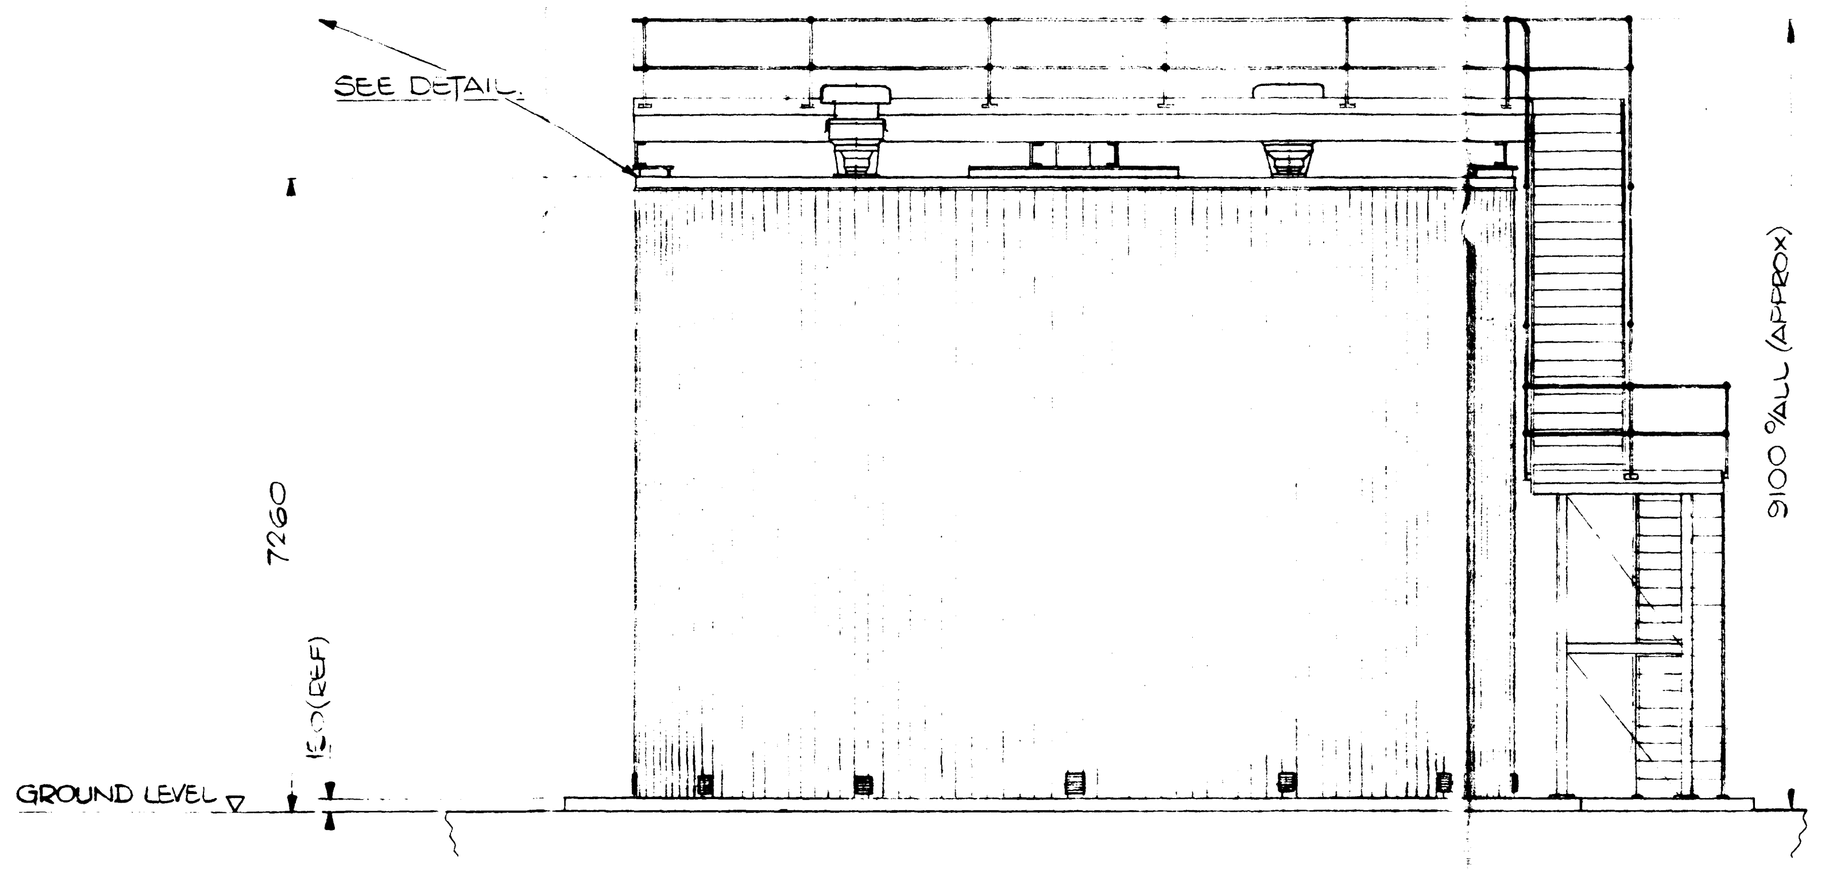

ELEVATION ON E/C TOWER.
(Scale - 1:50)

NOTES:
ALL DIMENSIONS ARE IN MILLIMETRES
DO NOT SCALE
ALL LEVELS ARE IN METRES
FINISH:

SURFACE:

PREPARATION:

08 APR 1992
PTF 0429/92

ADVANCED WASTEWATER TREATMENT LTD
PROVISIONAL
03 APR 1992

HAISTE GROUP
DRAWING ISSUED
DATE 06/04/92
JOB 18623
DR BWT
CH
APP

Part No.	No. OFF	DESCRIPTION	MATL	DRG/SPEC
		INITIALS		

PARTS LIST

ISSUE	DESCRIPTION	BY	DATE	CHK.	ISSUE	DESCRIPTION	BY	DATE	CHK.

JOB TITLE: TINSLEY FOODS.

CLIENT: HAISTE

DRG. TITLE: GENERAL ARRANGEMENT OF E/C TOWER.

THIS DOCUMENT IS COPYRIGHT. IT IS SENT TO YOU IN CONFIDENCE. IT MUST NOT BE COPIED, OR DISCLOSED TO THIRD PARTIES WITHOUT OUR WRITTEN PERMISSION IT REMAINS OUR PROPERTY AND MUST BE RETURNED ON REQUEST ©

ADVANCED WASTEWATER TREATMENT LIMITED
Lynwood House, Dudley Road,
Lye, Near Stourbridge,
West Midlands DY9 8DU
Telephone: 0384 892619
Fax: 0384 424081

DRAWN BY	DATE	SCALE	CHK'D	APP'D
EK	1-4-92	AS NOTED		

JOB No. 9179

DRG. No. 9179-02-02

ISSUE

3rd ANGLE PROJECTION

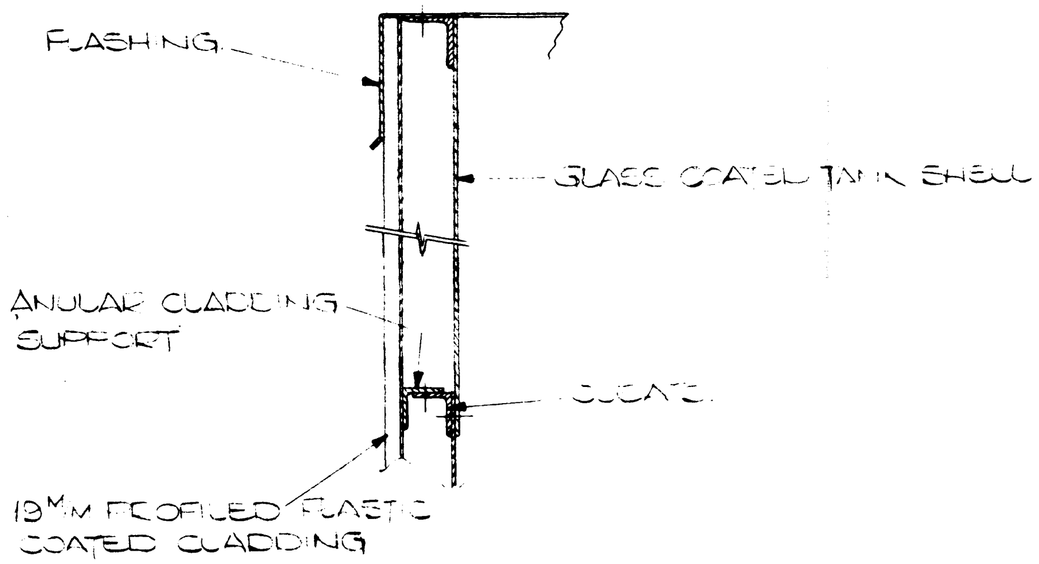

DETAIL OF EDGE OF TANK
(Scale- 1:5)

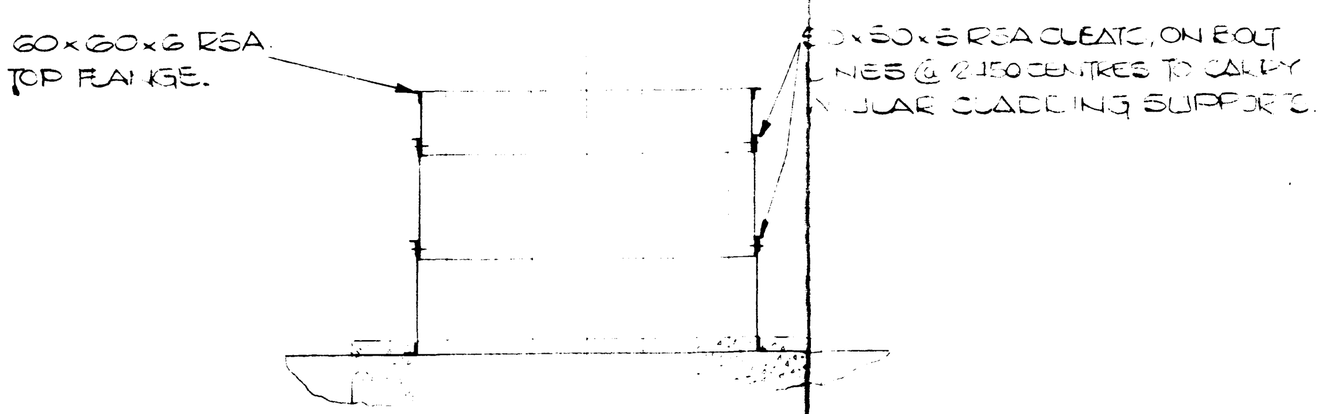

SECTION THRO' ℄ OF TANK WITHOUT CLADDING
(Scale: 1:50)

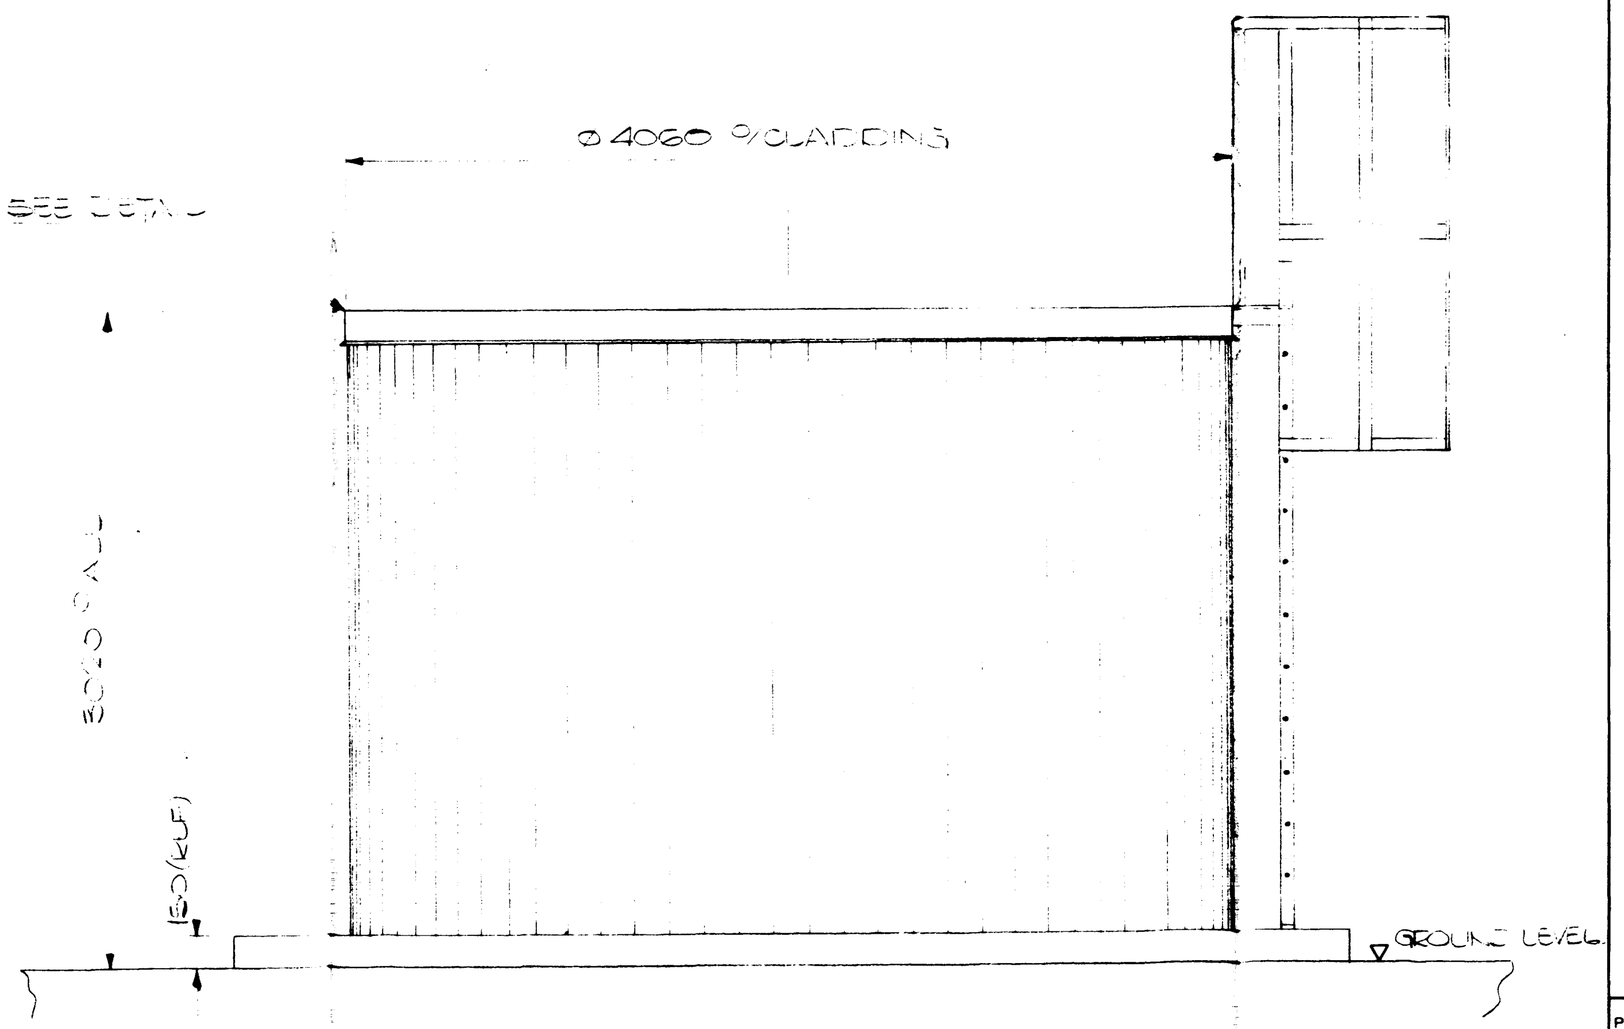

ELEVATION ON DAF PLANT
(scale- 1:20)

NOTES:
ALL DIMENSIONS ARE IN MILLIMETRES
DO NOT SCALE
ALL LEVELS ARE IN METRES
FINISH:

SURFACE:

PREPARATION:

08 APR 1992
REF 0439/92

ADVANCED WASTEWATER TREATMENT LTD.
PROVISIONAL
03 APR 1992

HAISTE GROUP
DRAWN
DATE 06/0
JOB 18623
AWT
INITIALS

Part No	No. OFF	DESCRIPTION	MATL	DRG/SPEC

PARTS LIST

JOB TITLE
TINSLEY FOODS

CLIENT
HAISTE

DRG. TITLE
GENERAL ARRANGEMENT OF DAF PLANT

THIS DOCUMENT IS COPYRIGHT. IT IS SENT TO YOU IN CONFIDENCE. IT MUST NOT BE COPIED, OR DISCLOSED TO THIRD PARTIES WITHOUT OUR WRITTEN PERMISSION. IT REMAINS OUR PROPERTY AND MUST BE RETURNED ON REQUEST ©

ADVANCED WASTEWATER TREATMENT LIMITED
Lynwood House, Dudley Road,
Lye, Near Stourbridge,
West Midlands DY9 8DU
Telephone: 0384 892619
Fax: 0384 424081

DRAWN BY	DATE	SCALE	CHK'D	APP'D
SK.	31·3·92	AS NOTED		

JOB No. 9179

DRG. No. 9179-01-02

ISSUE

ISSUE	DESCRIPTION	BY	DATE	CHK	ISSUE	DESCRIPTION	BY	DATE	CHK

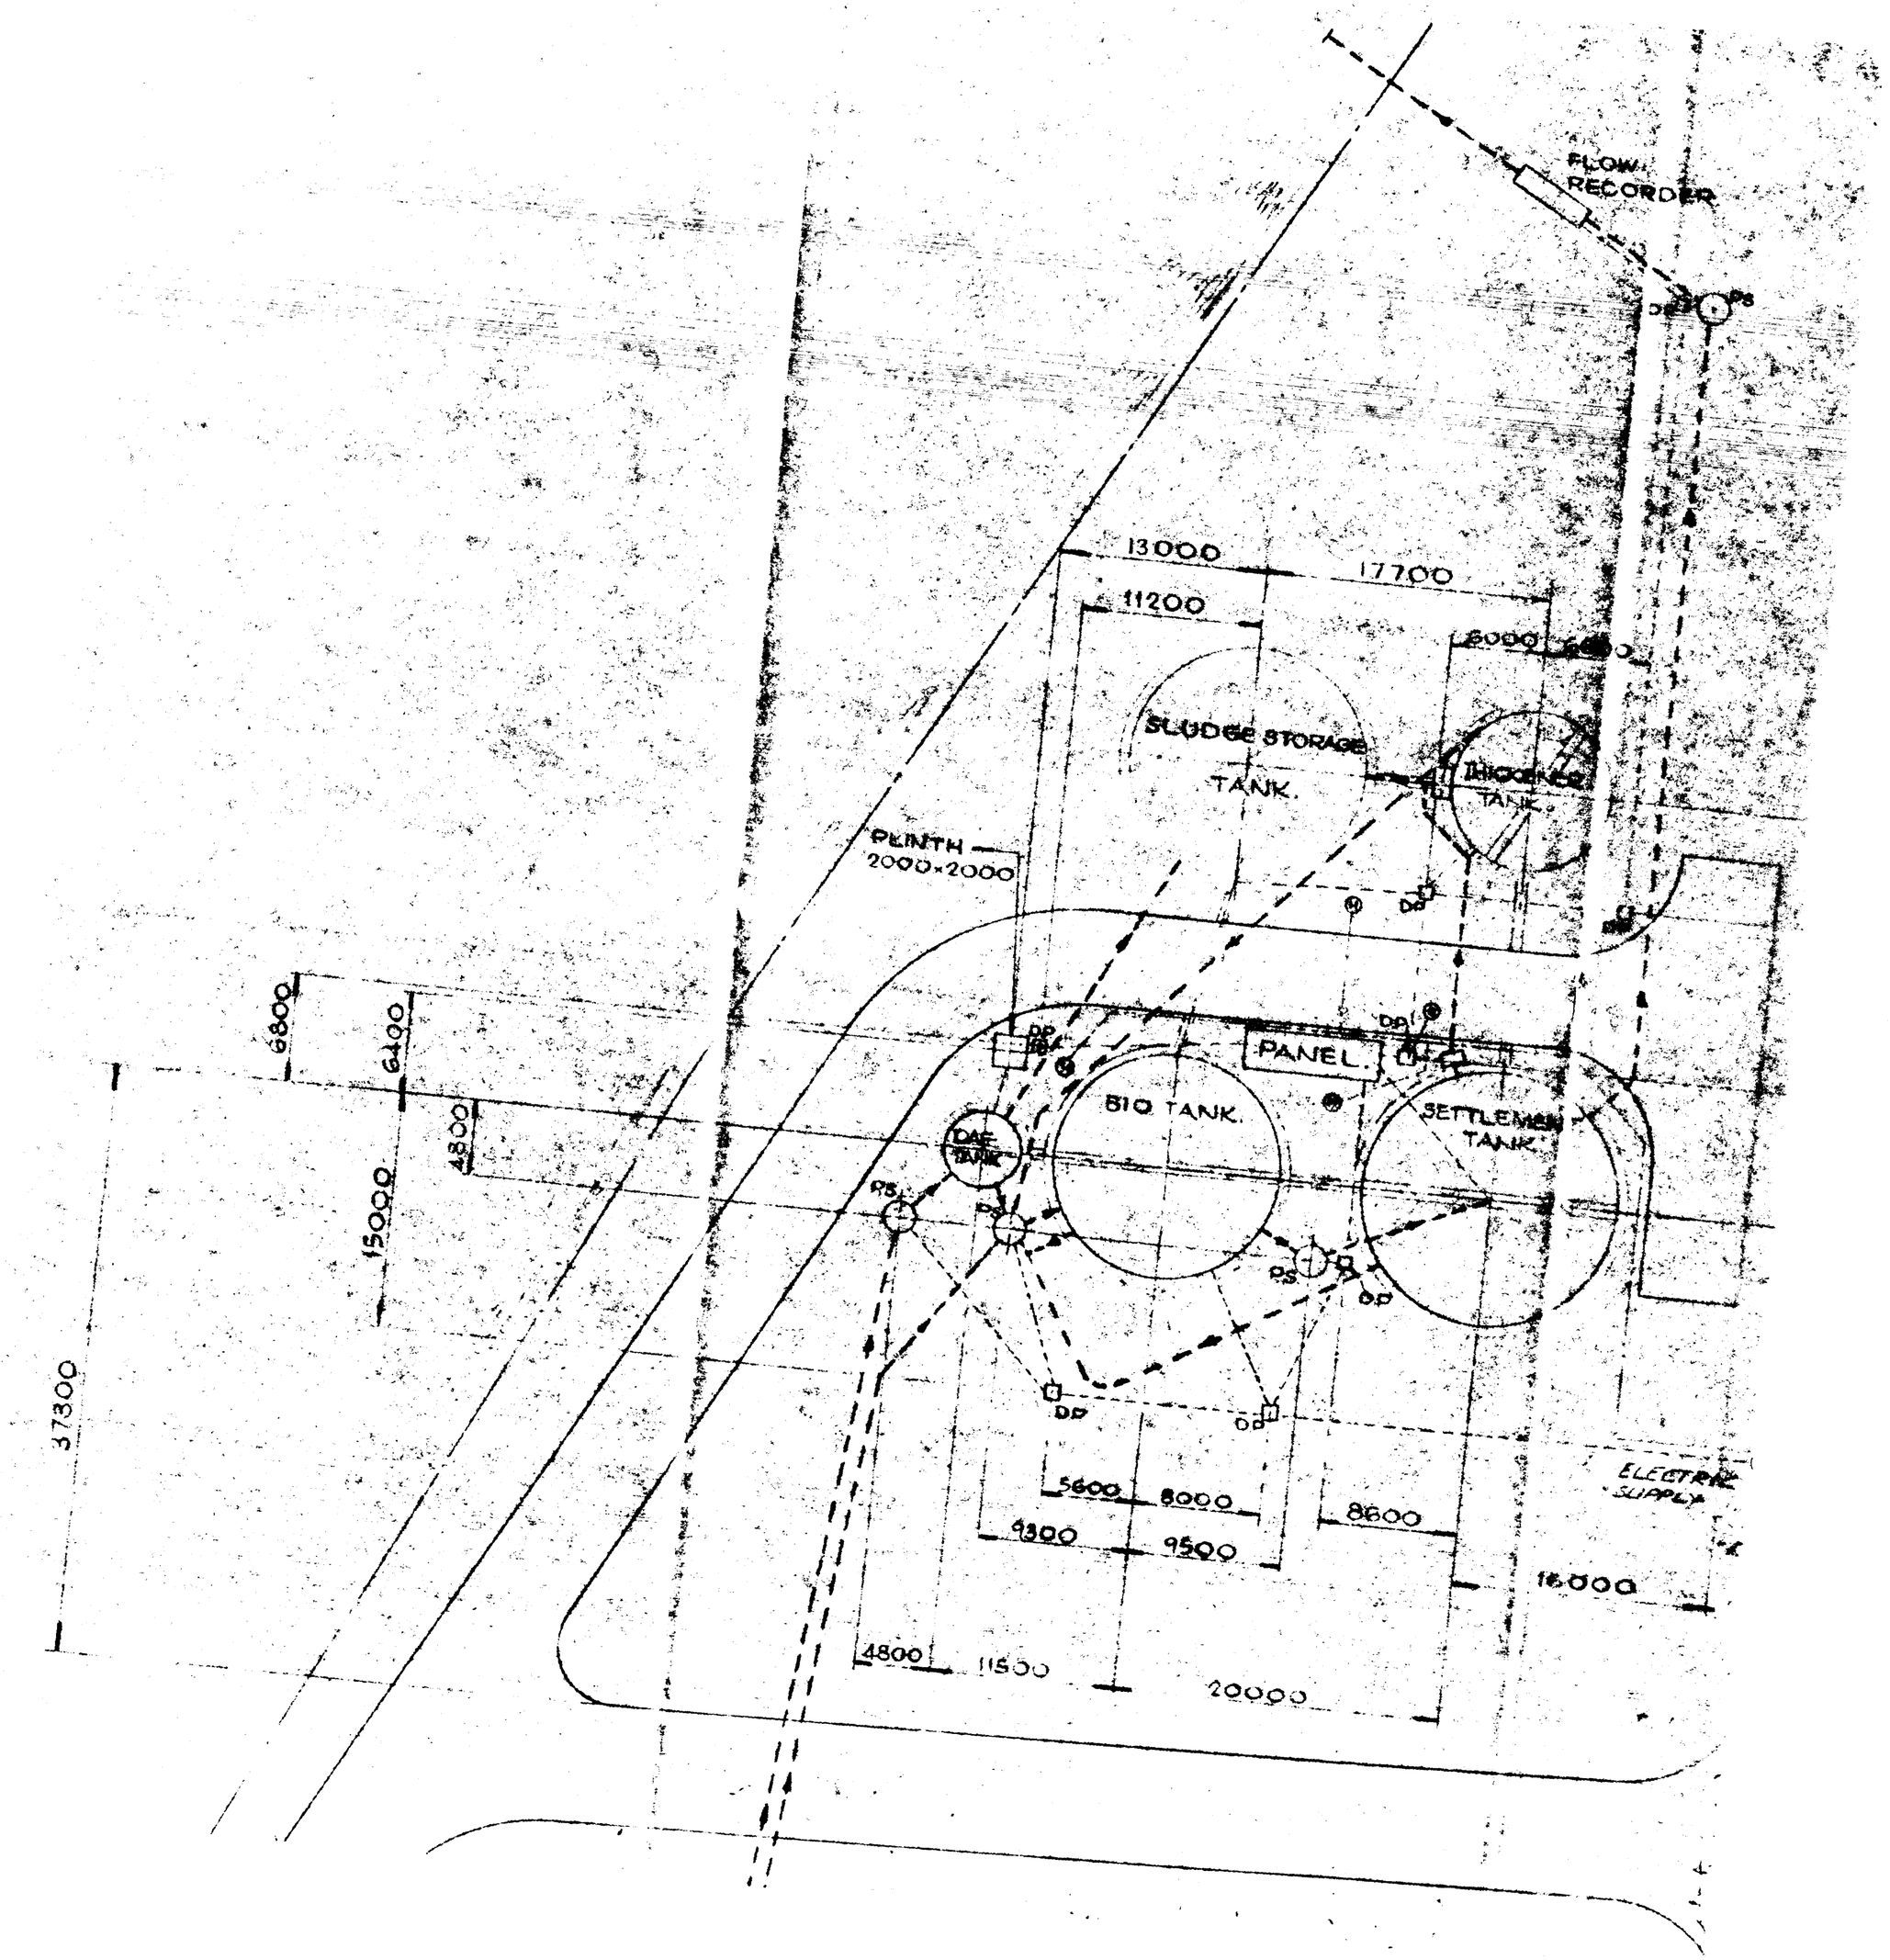
FLOW RECORDER
13000
17700
11200
6000
SLUDGE STORAGE TANK.
THICKENER TANK
PLINTH 2000×2000
PANEL
BIO TANK.
SETTLEMENT TANK
DAF TANK
6800
6400
4800
15000
37300
5600
8000
9300
9500
8600
16000
4800
11500
20000
ELECTRIC SUPPLY

3rd ANGLE PROJECTION

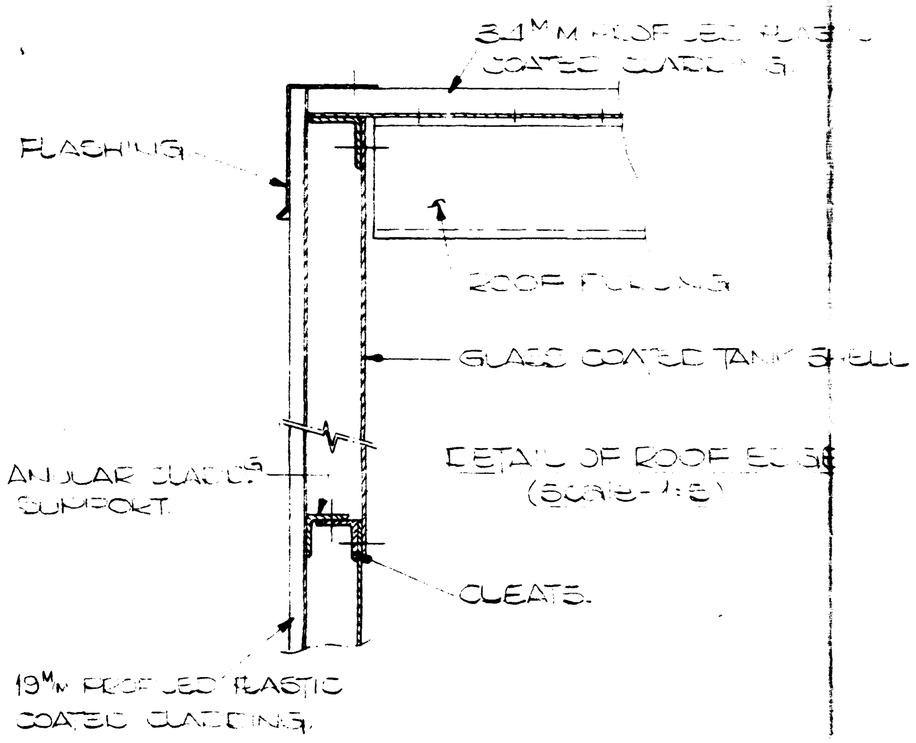

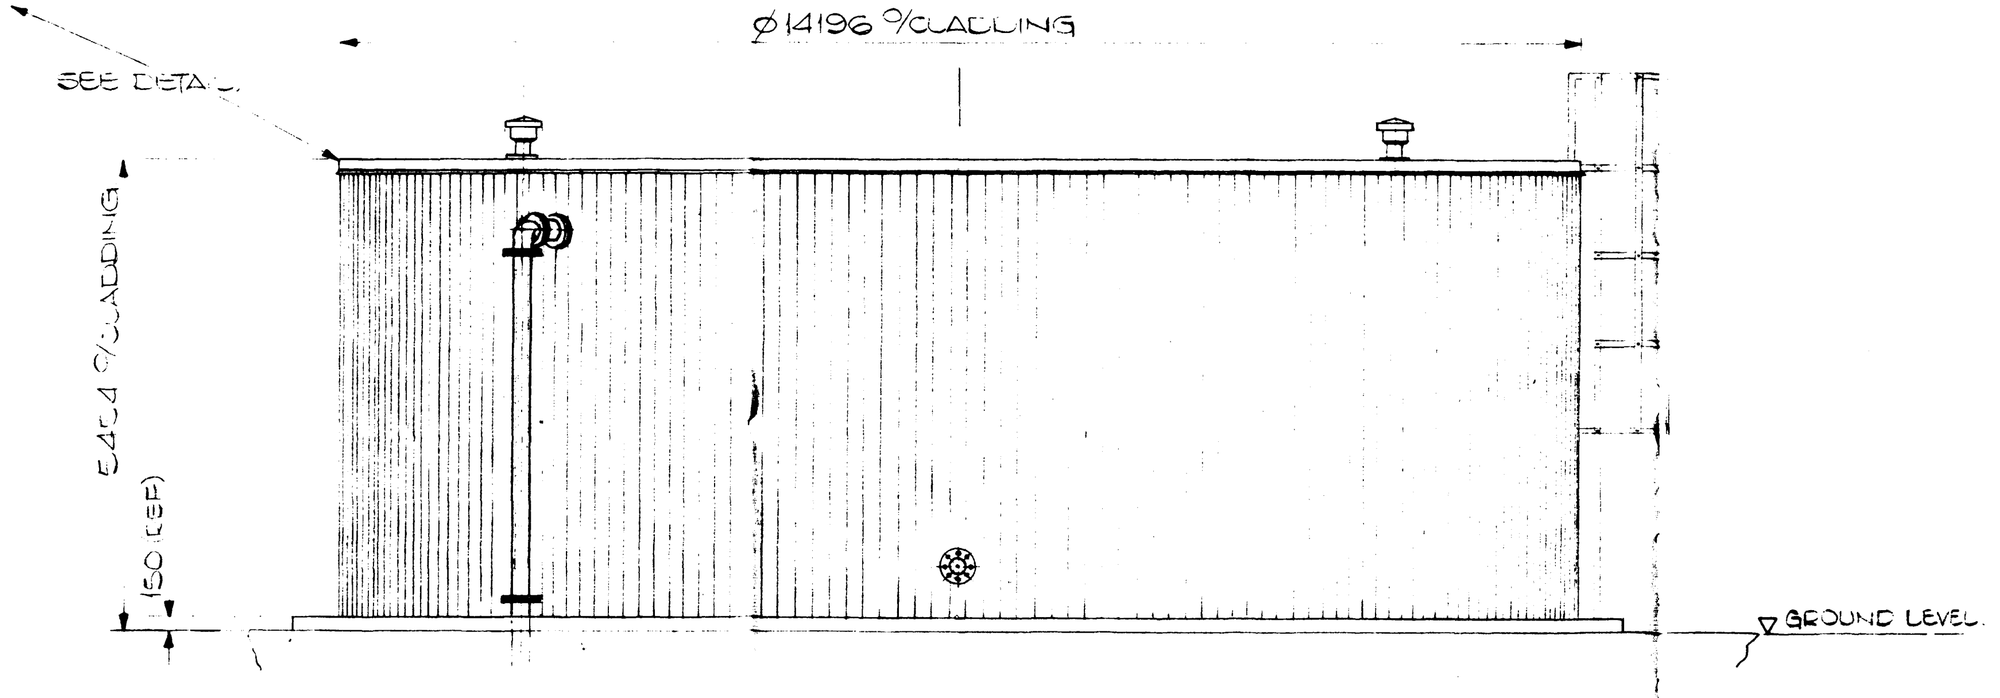

ELEVATION ON TANK
(Scale - 1:50)

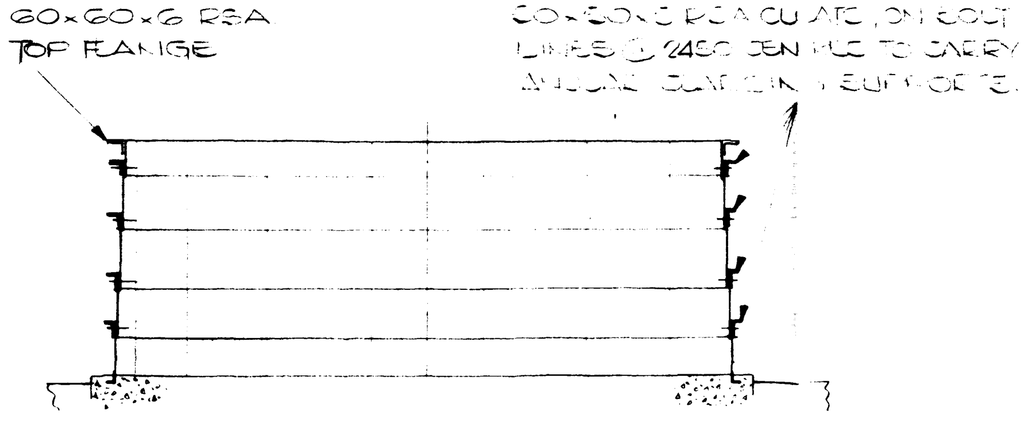

SECTION THRO' ℄ OF TANK WITHOUT CLADDING
(Scale - 1:100)

NOTES:
ALL DIMENSIONS ARE IN MILLIMETRES
DO NOT SCALE
ALL LEVELS ARE IN METRES
FINISH:

SURFACE:

PREPARATION:

08 APR 1992
REF 94.79.92

ADVANCED WASTEWATER TREATMENT LTD.
PROVISIONAL
03 APR 1992

06/04/92
18623
AWT
✓
EMA

Part No.	No. OFF	DESCRIPTION	MATL	DRG/SPEC

PARTS LIST

ISSUE	DESCRIPTION	BY	DATE	CHK.	ISSUE	DESCRIPTION	BY	DATE	CHK.

JOB TITLE: TINSLEY FOODS

CLIENT: HAISTE

DRG. TITLE: GENERAL ARRANGEMENT OF SLUDGE STORAGE TANK

THIS DOCUMENT IS COPYRIGHT. IT IS SENT TO YOU IN CONFIDENCE. IT MUST NOT BE COPIED, OR DISCLOSED TO THIRD PARTIES WITHOUT OUR WRITTEN PERMISSION. IT REMAINS OUR PROPERTY AND MUST BE RETURNED ON REQUEST ©

ADVANCED WASTEWATER TREATMENT LIMITED
Lynwood House, Dudley Road,
Lye, Near Stourbridge,
West Midlands DY9 8DU
Telephone: 0384 892619
Fax: 0384 424081

DRAWN BY	DATE	SCALE	CHK'D	APP'D
CK	31-3-92	AS NOTED		

JOB No. 9170

DRG. No. 9179-05-02

ISSUE

3rd ANGLE PROJECTION

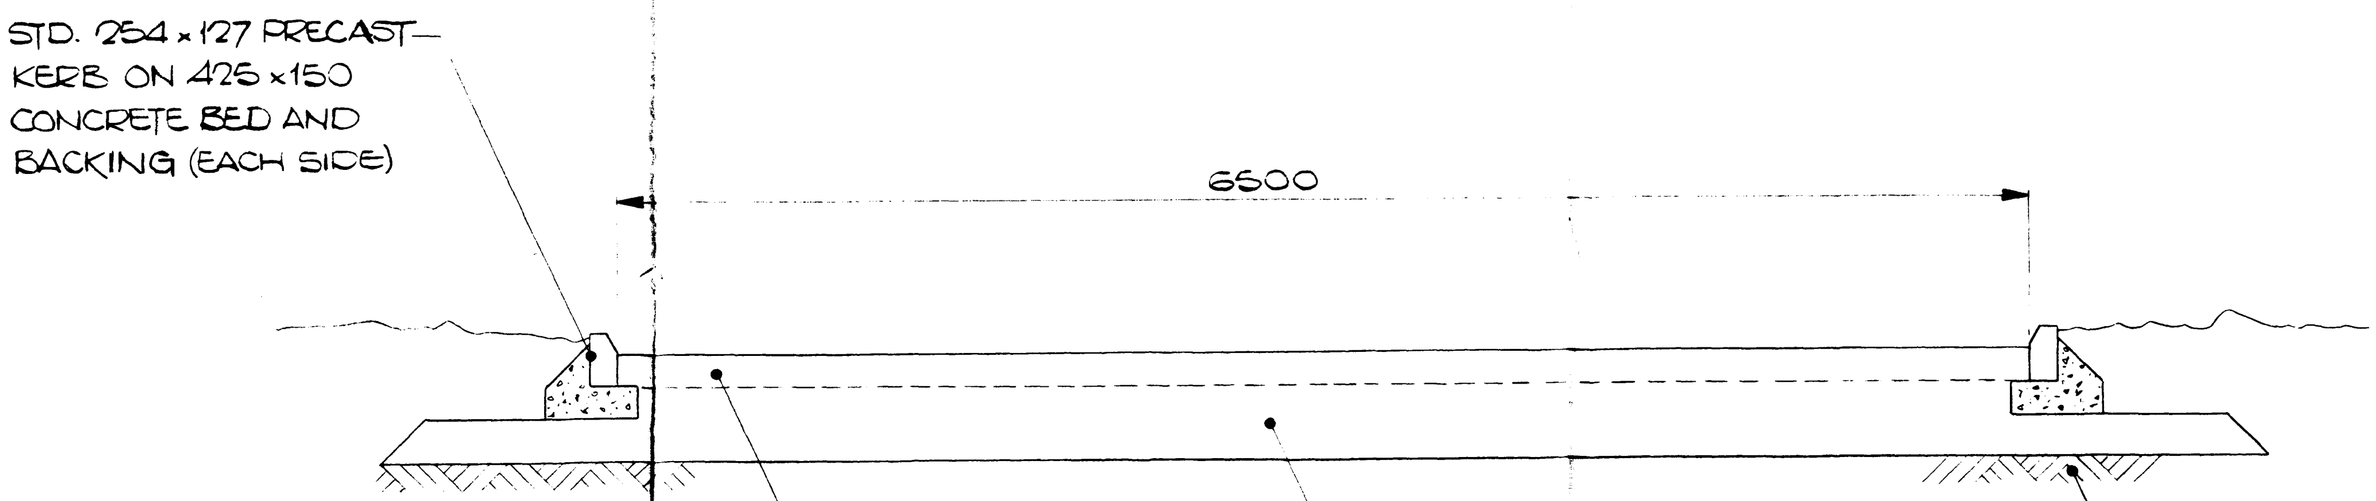

TYPICAL ACCESS ROAD CONSTRUCTION

NOTES:
ALL DIMENSIONS ARE IN MILLIMETRES
DO NOT SCALE
ALL LEVELS ARE IN METRES
FINISH:

SURFACE:

PREPARATION:

08 APR 1992
REF. SW29/92

ADVANCED WASTEWATER TREATMENT LTD.
PROVISIONAL
03 APR 1992

HAISTE GROUP	
DRAWING RECEIVED	
DATE	06/04/92
JOB No.	18023
RECEIVED FROM	ANT
DRAWING REGISTERED	✓
INITIALS	

Part No.	No OFF	DESCRIPTION	MATL	ORG/SPEC

PARTS LIST

ISSUE	DESCRIPTION	BY	DATE	CHK	ISSUE	DESCRIPTION	BY	DATE	CHK

JOB TITLE: TINSLEY FOODS

CLIENT: HAISTE

DRG. TITLE: ACCESS ROAD

THIS DOCUMENT IS COPYRIGHT IT IS SENT TO YOU IN CONFIDENCE IT MUST NOT BE COPIED, OR DISCLOSED TO THIRD PARTIES WITHOUT OUR WRITTEN PERMISSION IT REMAINS OUR PROPERTY AND MUST BE RETURNED ON REQUEST ©

ADVANCED WASTEWATER TREATMENT LIMITED
Lynwood House, Dudley Road,
Lye, Near Stourbridge,
West Midlands DY9 8DU
Telephone: 0384 892619
Fax: 0384 424081

DRAWN BY	DATE	SCALE	CHK'D	APP'D
SK	3.4.92	1:20		

JOB No. 9179

DRG. No. 9179-06-01 ISSUE

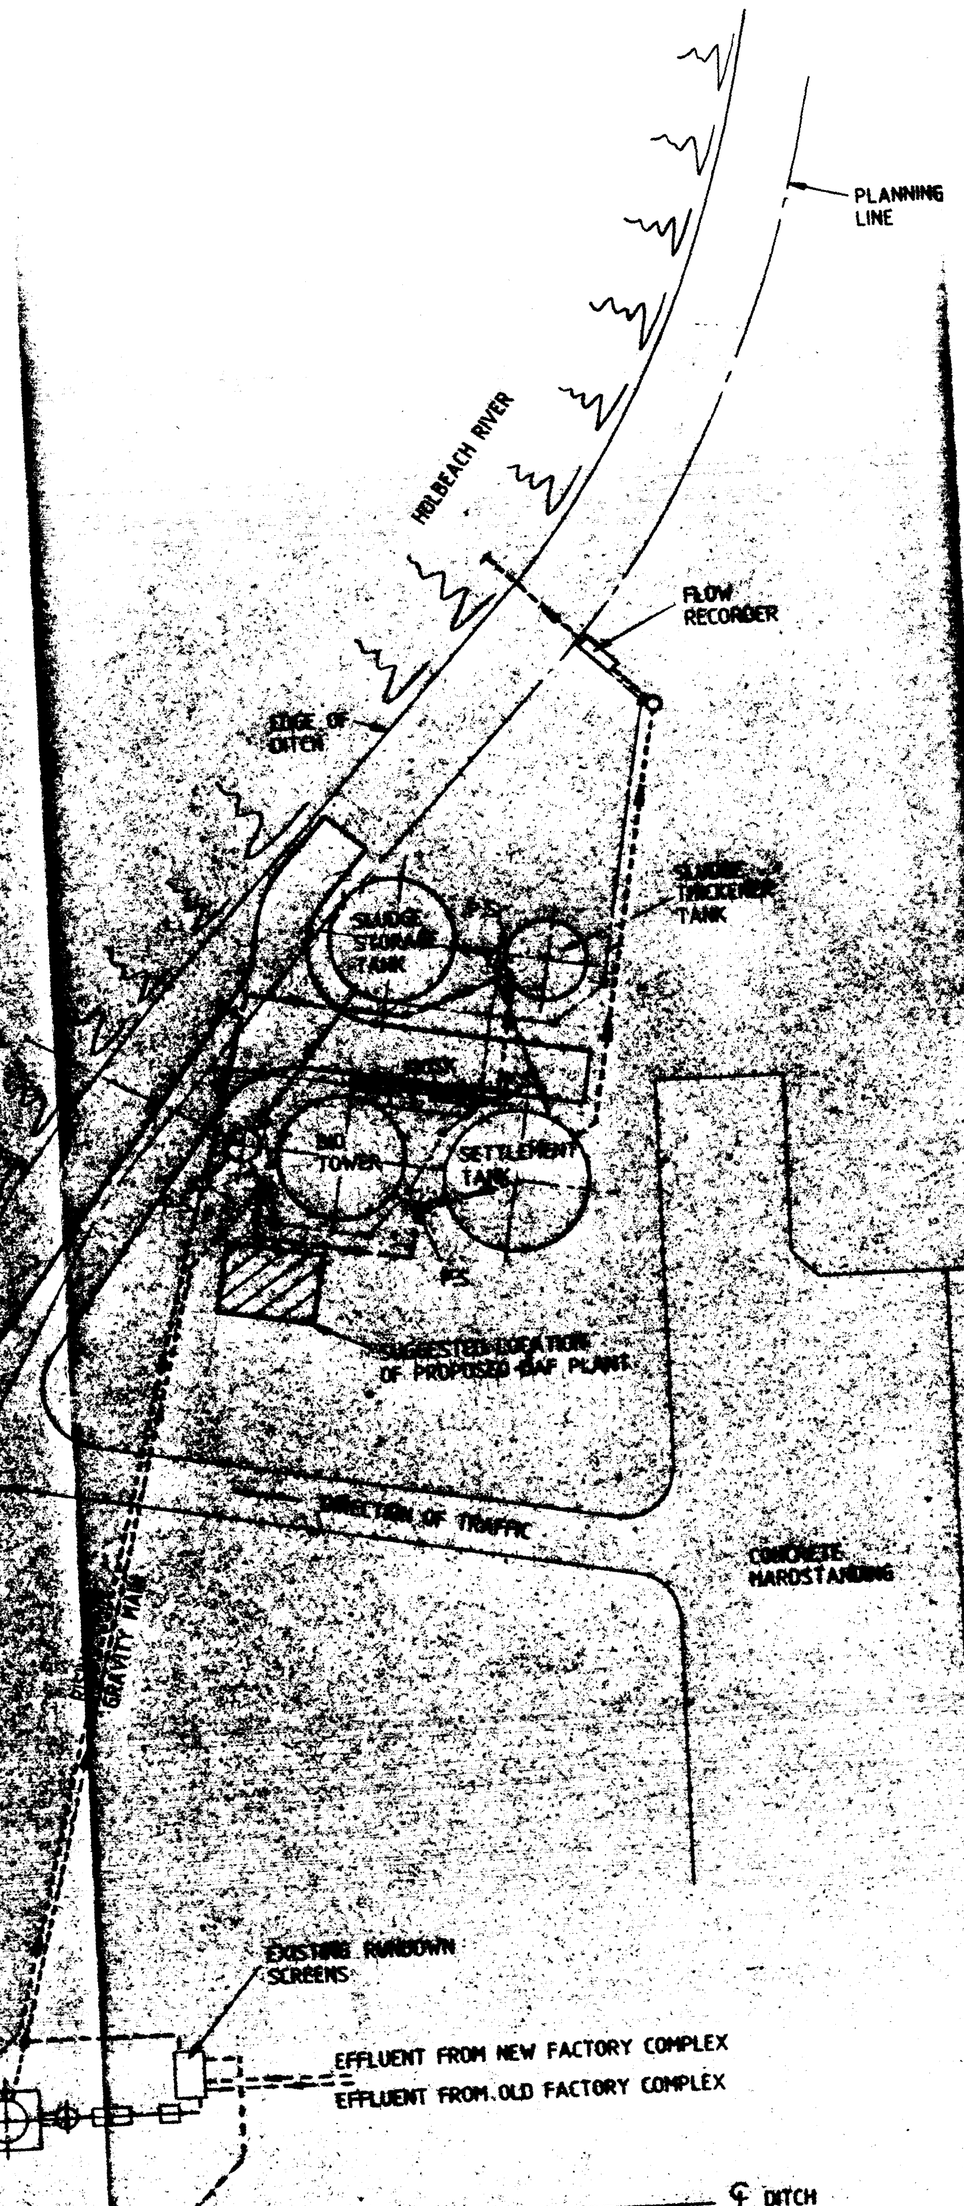

N

PERSONNEL OFFICE VALC-

PLANNING LINE—LIMIT OF BYELAW CONDITIONS 9m FROM THE TOP OF THE RIVER BANK. NO STRUCTURES ARE PERMITTED WITHIN THIS AREA

THE CONTRACTORS ATTENTION IS DRAWN TO THE FACT THAT THIS DRAWING DOES NOT NECESSARILY SHOW THE EXACT POSITION OR NUMBER OF SERVICES

THE CONTRACTOR SHALL BE RESPONSIBLE FOR THE LOCATION OF ALL SERVICES AND OTHER OBSTRUCTIONS AND SHALL UNDERTAKE THE EXCAVATION OF TRIAL HOLES TO LOCATE SUCH SERVICES AND OTHER OBSTRUCTIONS AS NECESSARY

WHERE NOT SPECIFIED THE CONTRACTOR IS TO ENSURE THAT ALL PIPES WHICH ENTER OR LEAVE STRUCTURES CONTAIN A FLEXIBILITY JOINT WITHIN 750mm. OF THAT STRUCTURE

ALL LEVELS AND DIMENSIONS TO BE CONFIRMED BY CONTRACTOR ON SITE PRIOR TO CONSTRUCTION

SUPERNATANT
RECIRCULATION
SLUDGE
ELECTRICAL DUCTING
P.S. PUMPING STATION

AMENDED PLAN

SOUTH HOLLAND D.C.
PLANS DEPT
03 AUG 1993
REF. 1/297/93

Prints Issued Date			20 AUG 1993		
Approved (Director)			Date		
Technical			Planning Checked		
Drawn	PR	July 93	Engineering Checked		
Design			Design Checked		

Drawing issued for information purposes only, unless signed as approved

Client
TINSLEY FOODS LTD.

Project
PROPOSED EFFLUENT TREATMENT PLANT PHASE 2

Title
PROPOSED LAYOUT

Haiste
Consultants
Borough House Newark Road
PETERBOROUGH PE1 5YJ
Telephone 0733 340939 Fax 0733 341974

Scale | Drawing No. | R

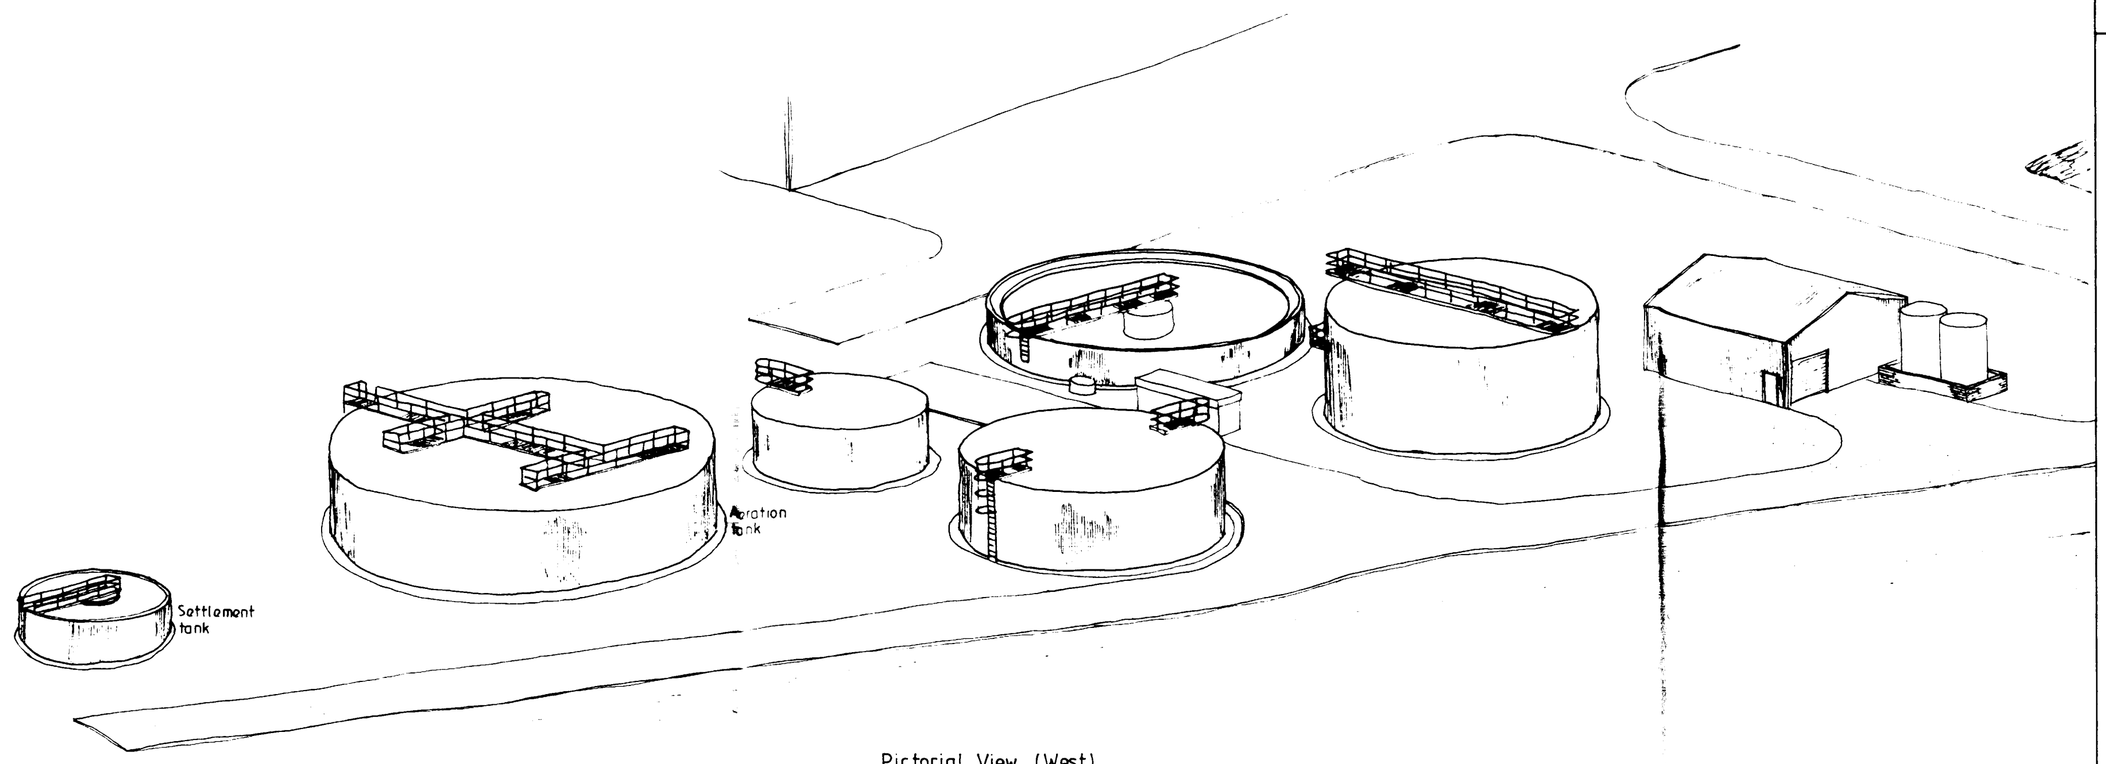

Pictorial View (West)

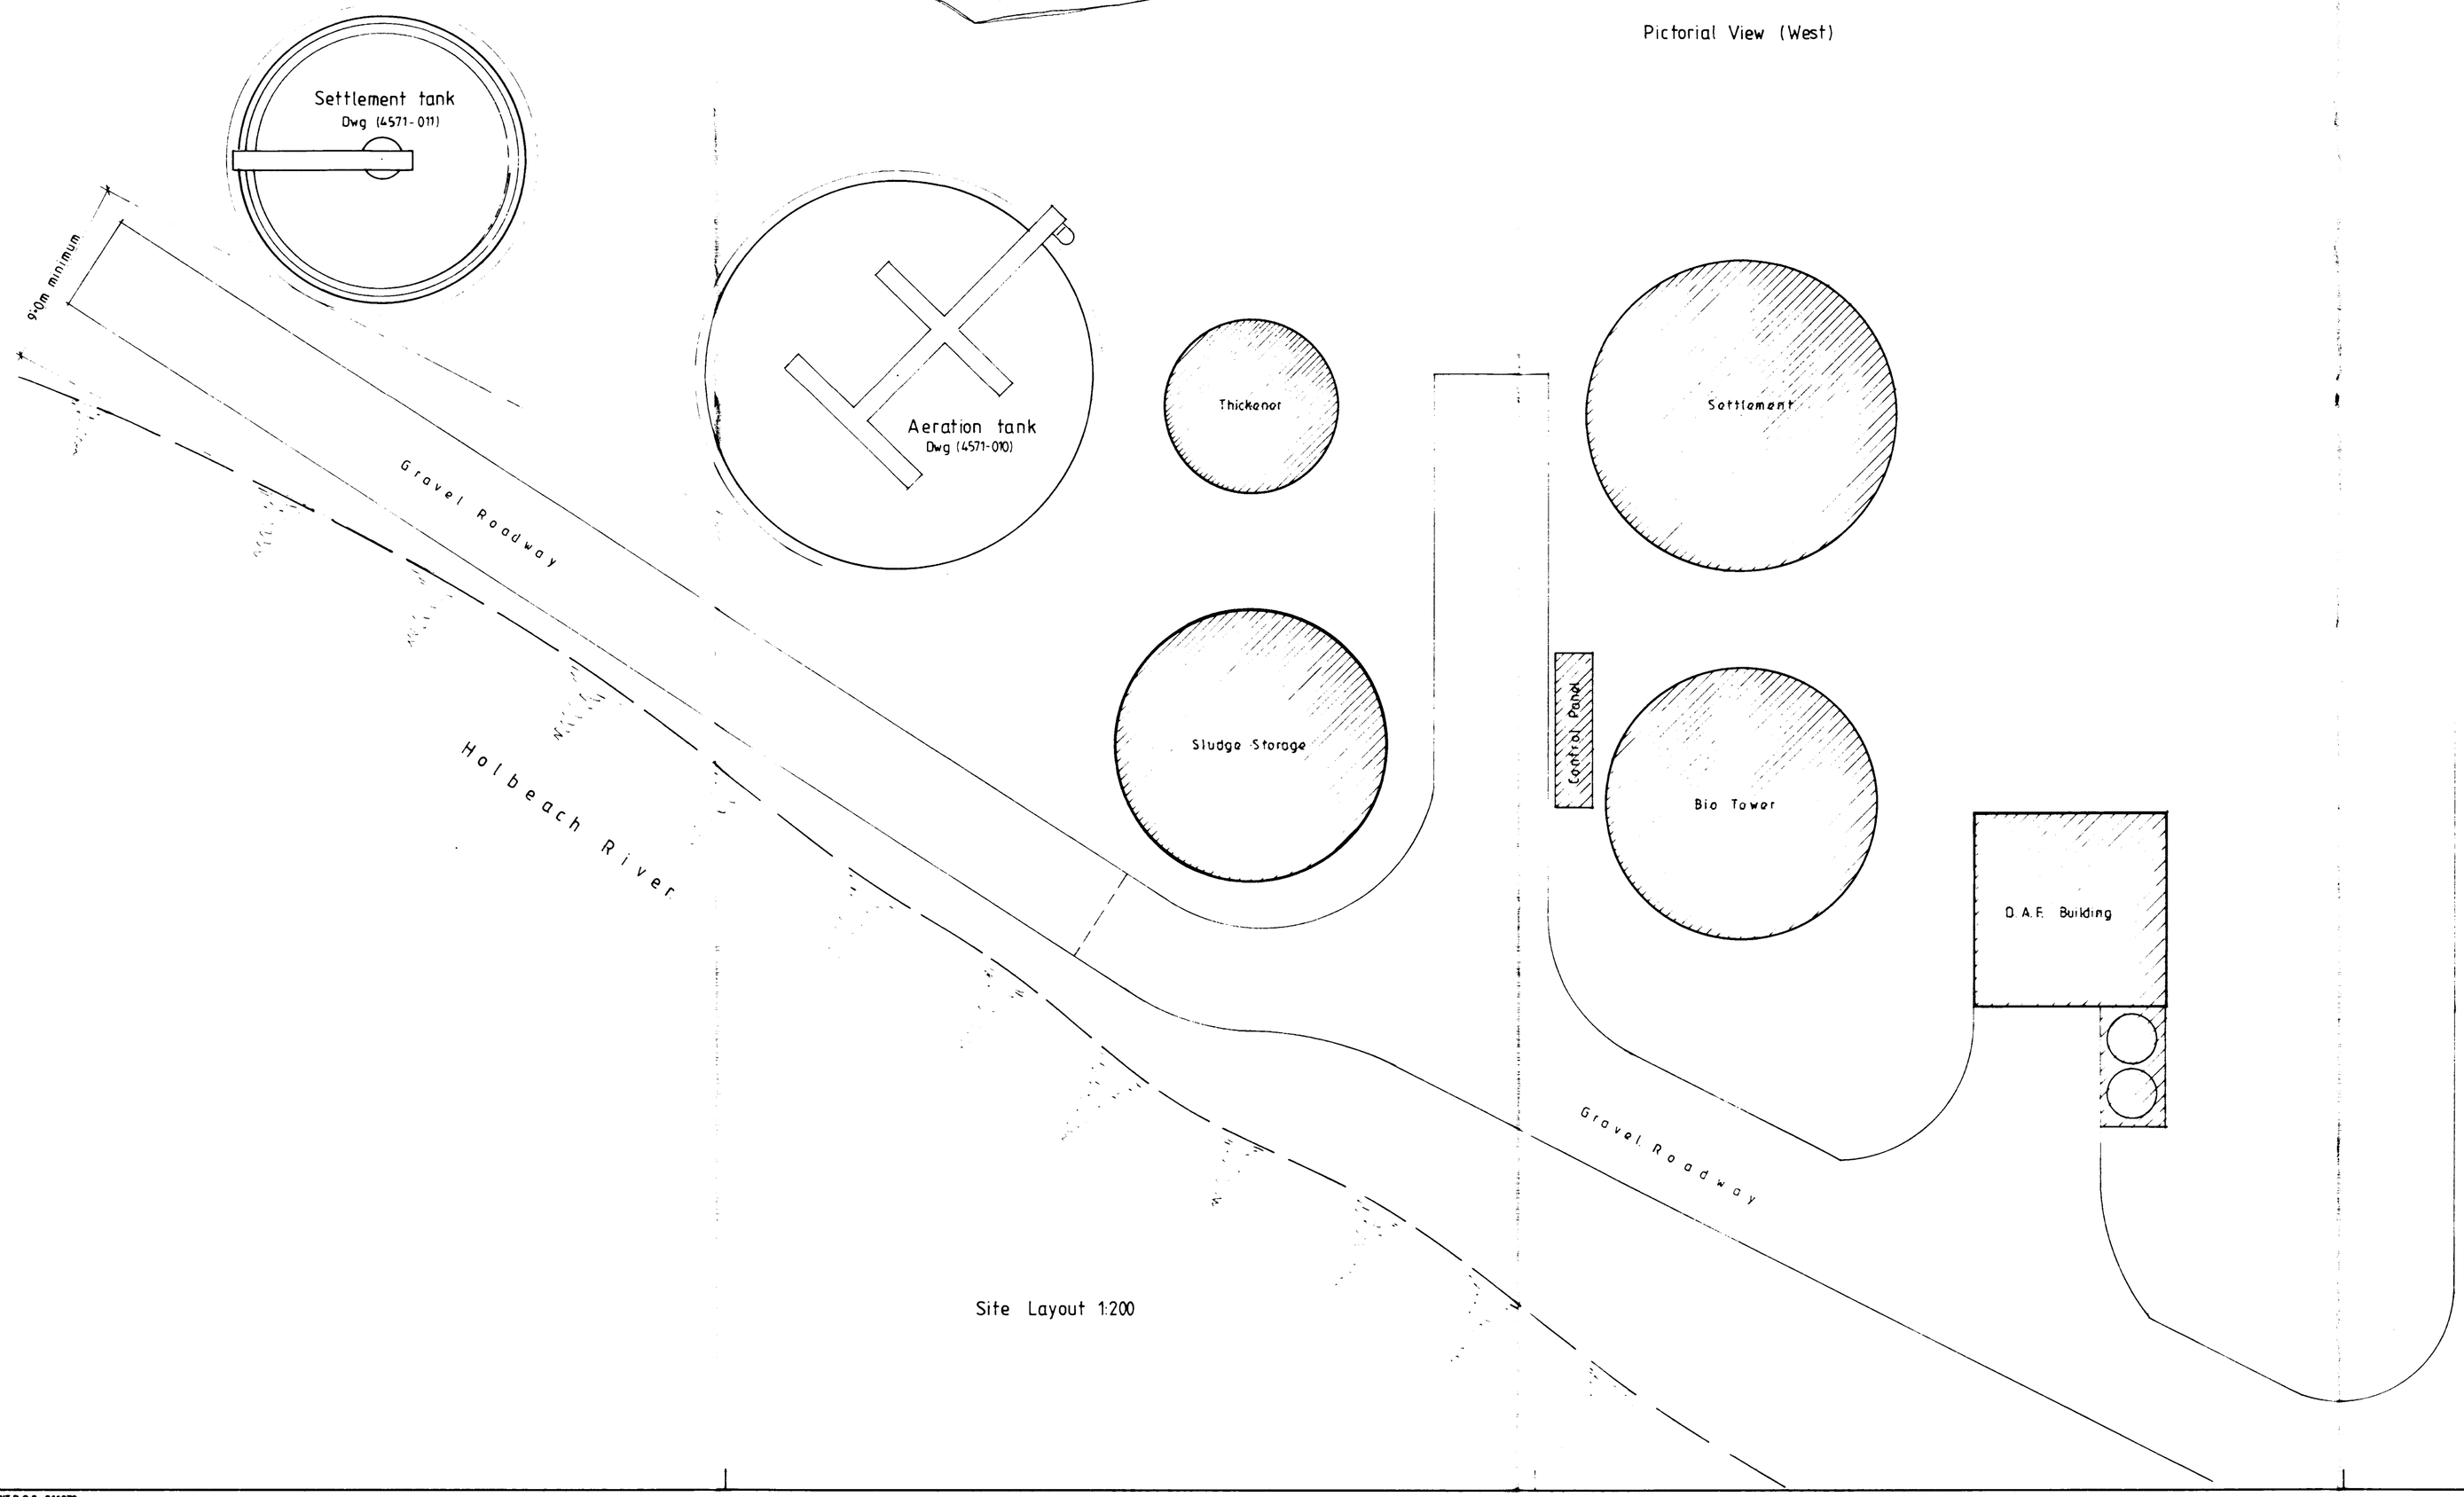

Site Layout 1:200

AMENDED PLAN
Ref. AL

Notes & Schedules

CONTRACTOR TO CHECK ALL DIMENSIONS ON SITE BEFORE WORK COMMENCES
COPYRIGHT RESERVED

revision	date	init.	revision details

COOPER ARCHITECTURAL DESIGN
BRONAVON HOUSE,GATE
FLEET SPALDING LINCS PE12 8LF
TEL: 0406 422762

client
TINSLEY FOODS LTD

project
PROPOSED EFFLUENT PLANT
SLUICE ROAD
HOLBEACH ST MARKS,
SPALDING,
LINC'S.

drawing

SOUTH HOLLAND D.C.
PLAN DEPT.
11 JUL 1994
REF. 0429/92

scale	drawing no.
1:200	LS 9401:1
date	drawn
JULY '94	

SUMMIT D.O.S 841079

DWG No. 4571-010 REV. A

ALL DIMENSIONS IN mm DO NOT SCALE IF IN DOUBT ASK

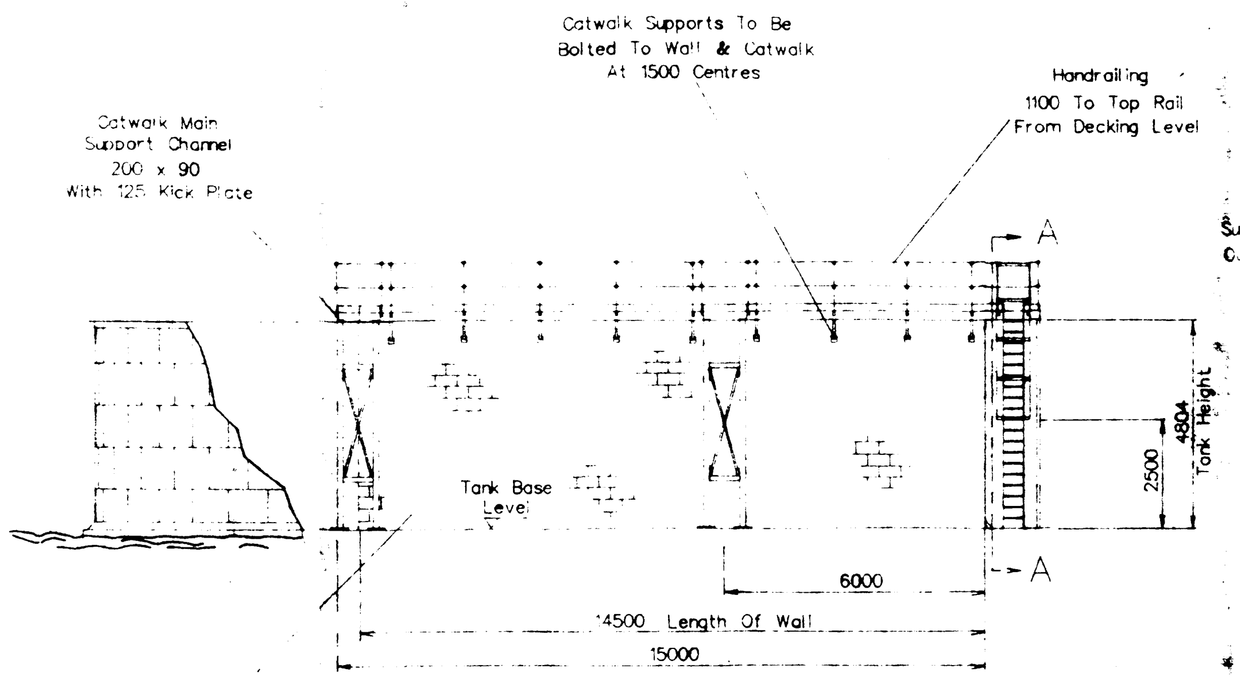

PART SECTION VIEW

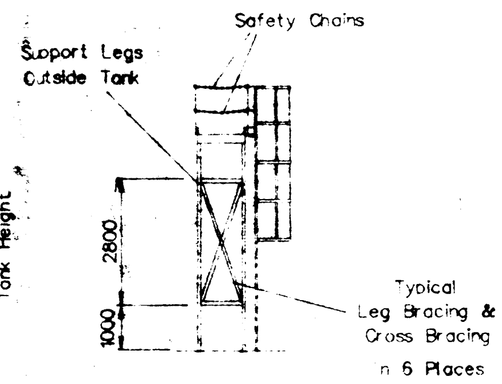

SECTION ON A – A

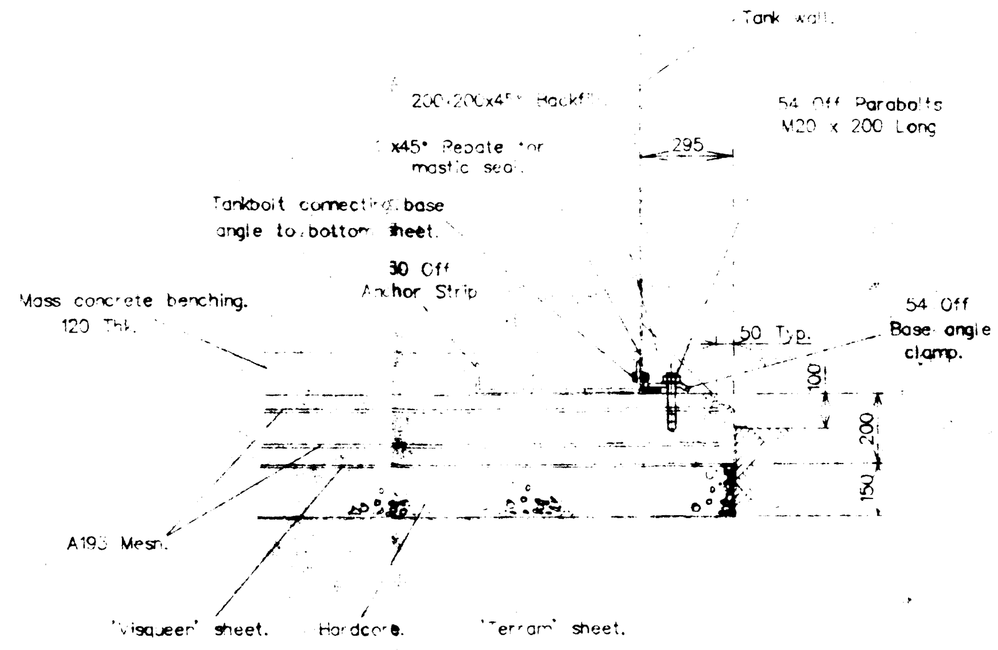

TANK FIXING DETAIL

N.T.S.

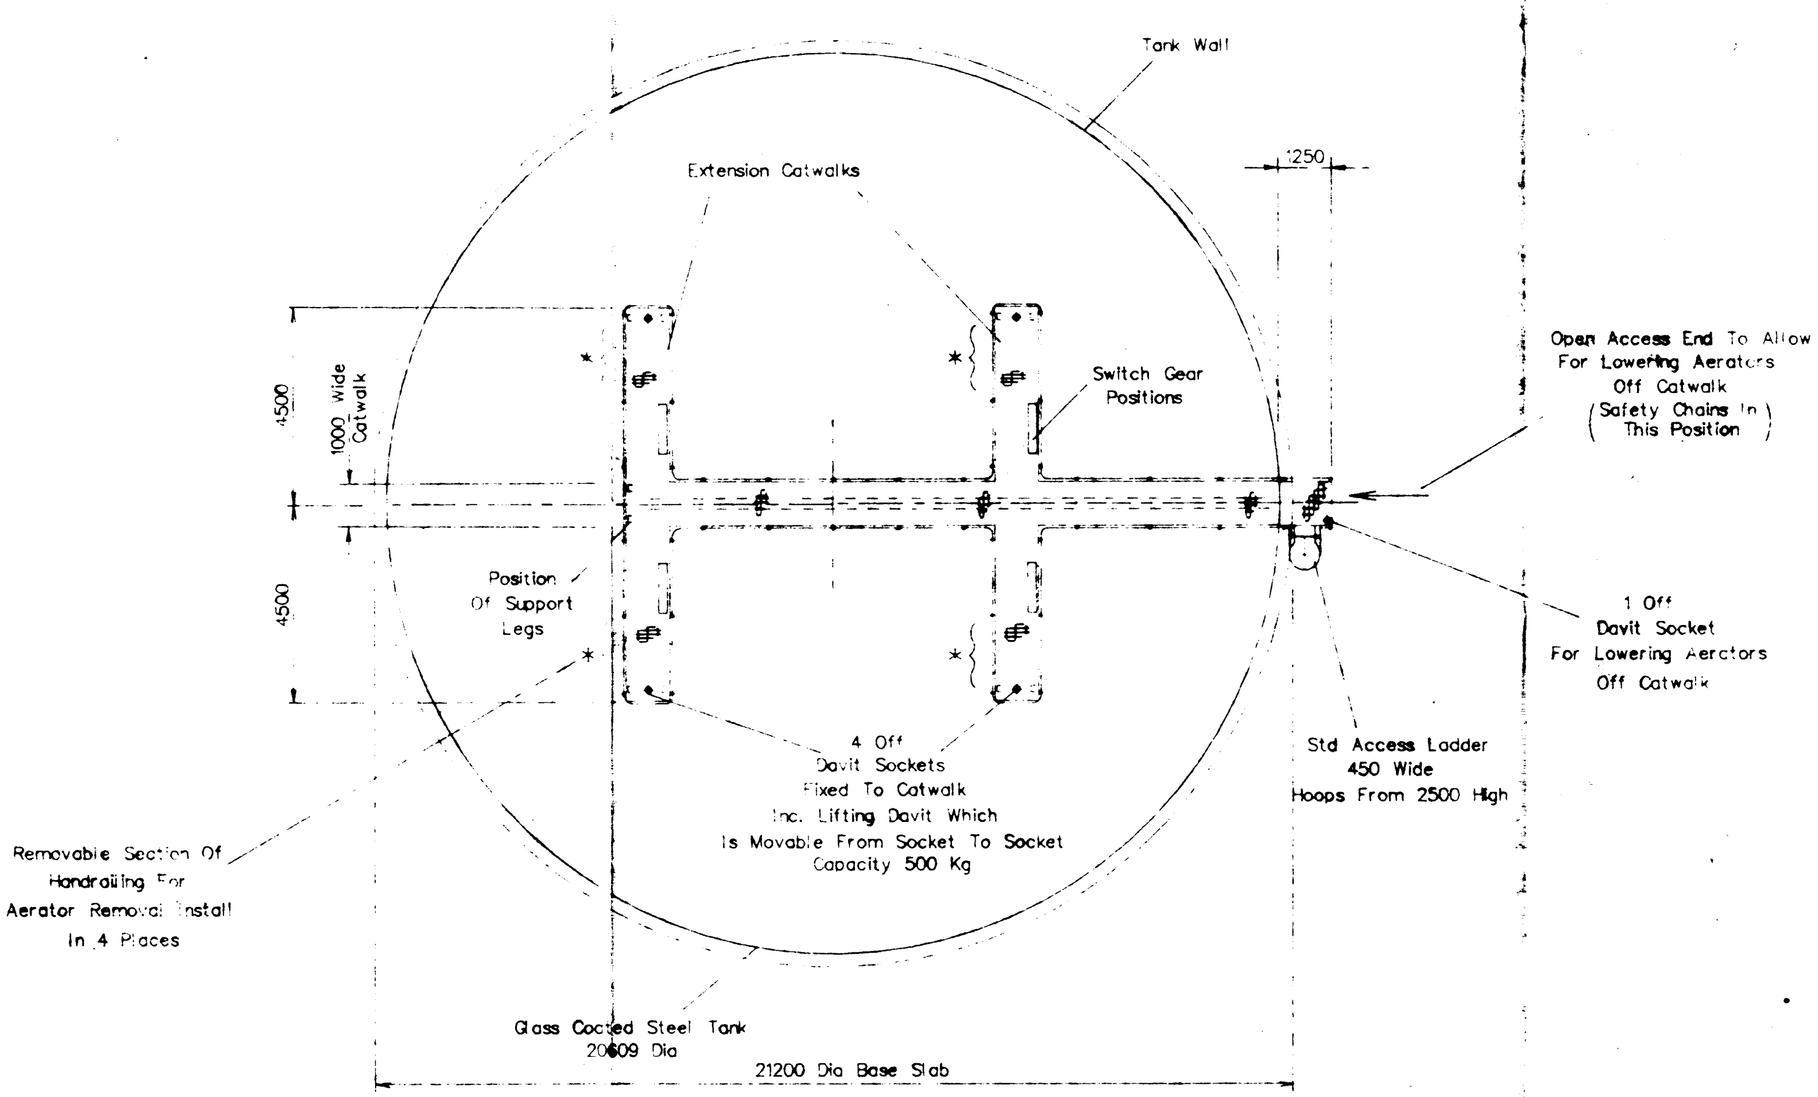

NOTES:

1) Reinforcement A193 mesh to BS4483. Min. overlap one square.
2) Concrete quality:
   - Min cement content=325kg/m³
   - Max free water:cement ratio=0.55 (Reduced to 0.50 if P.F.A. cement used.)
   - Max aggregate size=20mm
   - Either designed C40 or ordinary prescribed mix C30P.
3) Cover to reinforcement to be 40mm.

SOUTH HOLLAND D.C.
PLAN DEPT.
11 JUL 1994
REF 0429/92

AMENDED PLAN
Ref. A/2

ISSUE	DESCRIPTION	DATE
A	Original Issue	15-6-94

Environmental Engineering Ltd.

COPYRIGHT
THIS DRAWING IS PRIVATE AND CONFIDENTIAL AND IS SUPPLIED ON THE EXPRESS CONDITION THAT IT IS NOT TO BE USED FOR ANY PURPOSE OR COPIED OR COMMUNICATED TO ANY THIRD PARTY WITHOUT THE PERMISSION OF ENVIRONMENTAL ENGINEERING LTD.

PROJECT: Tinsley Foods Ltd.

TITLE: Access Platform & Civils Detail Aeration Tank

DRAWN	SCALE	DATE	CH'KD
DRS	1:100	15-6-94	

DWG No. 4571-010 ISSUE A

4571-011 A

ALL DIMENSIONS IN mm

DO NOT SCALE IF IN DOUBT ASK

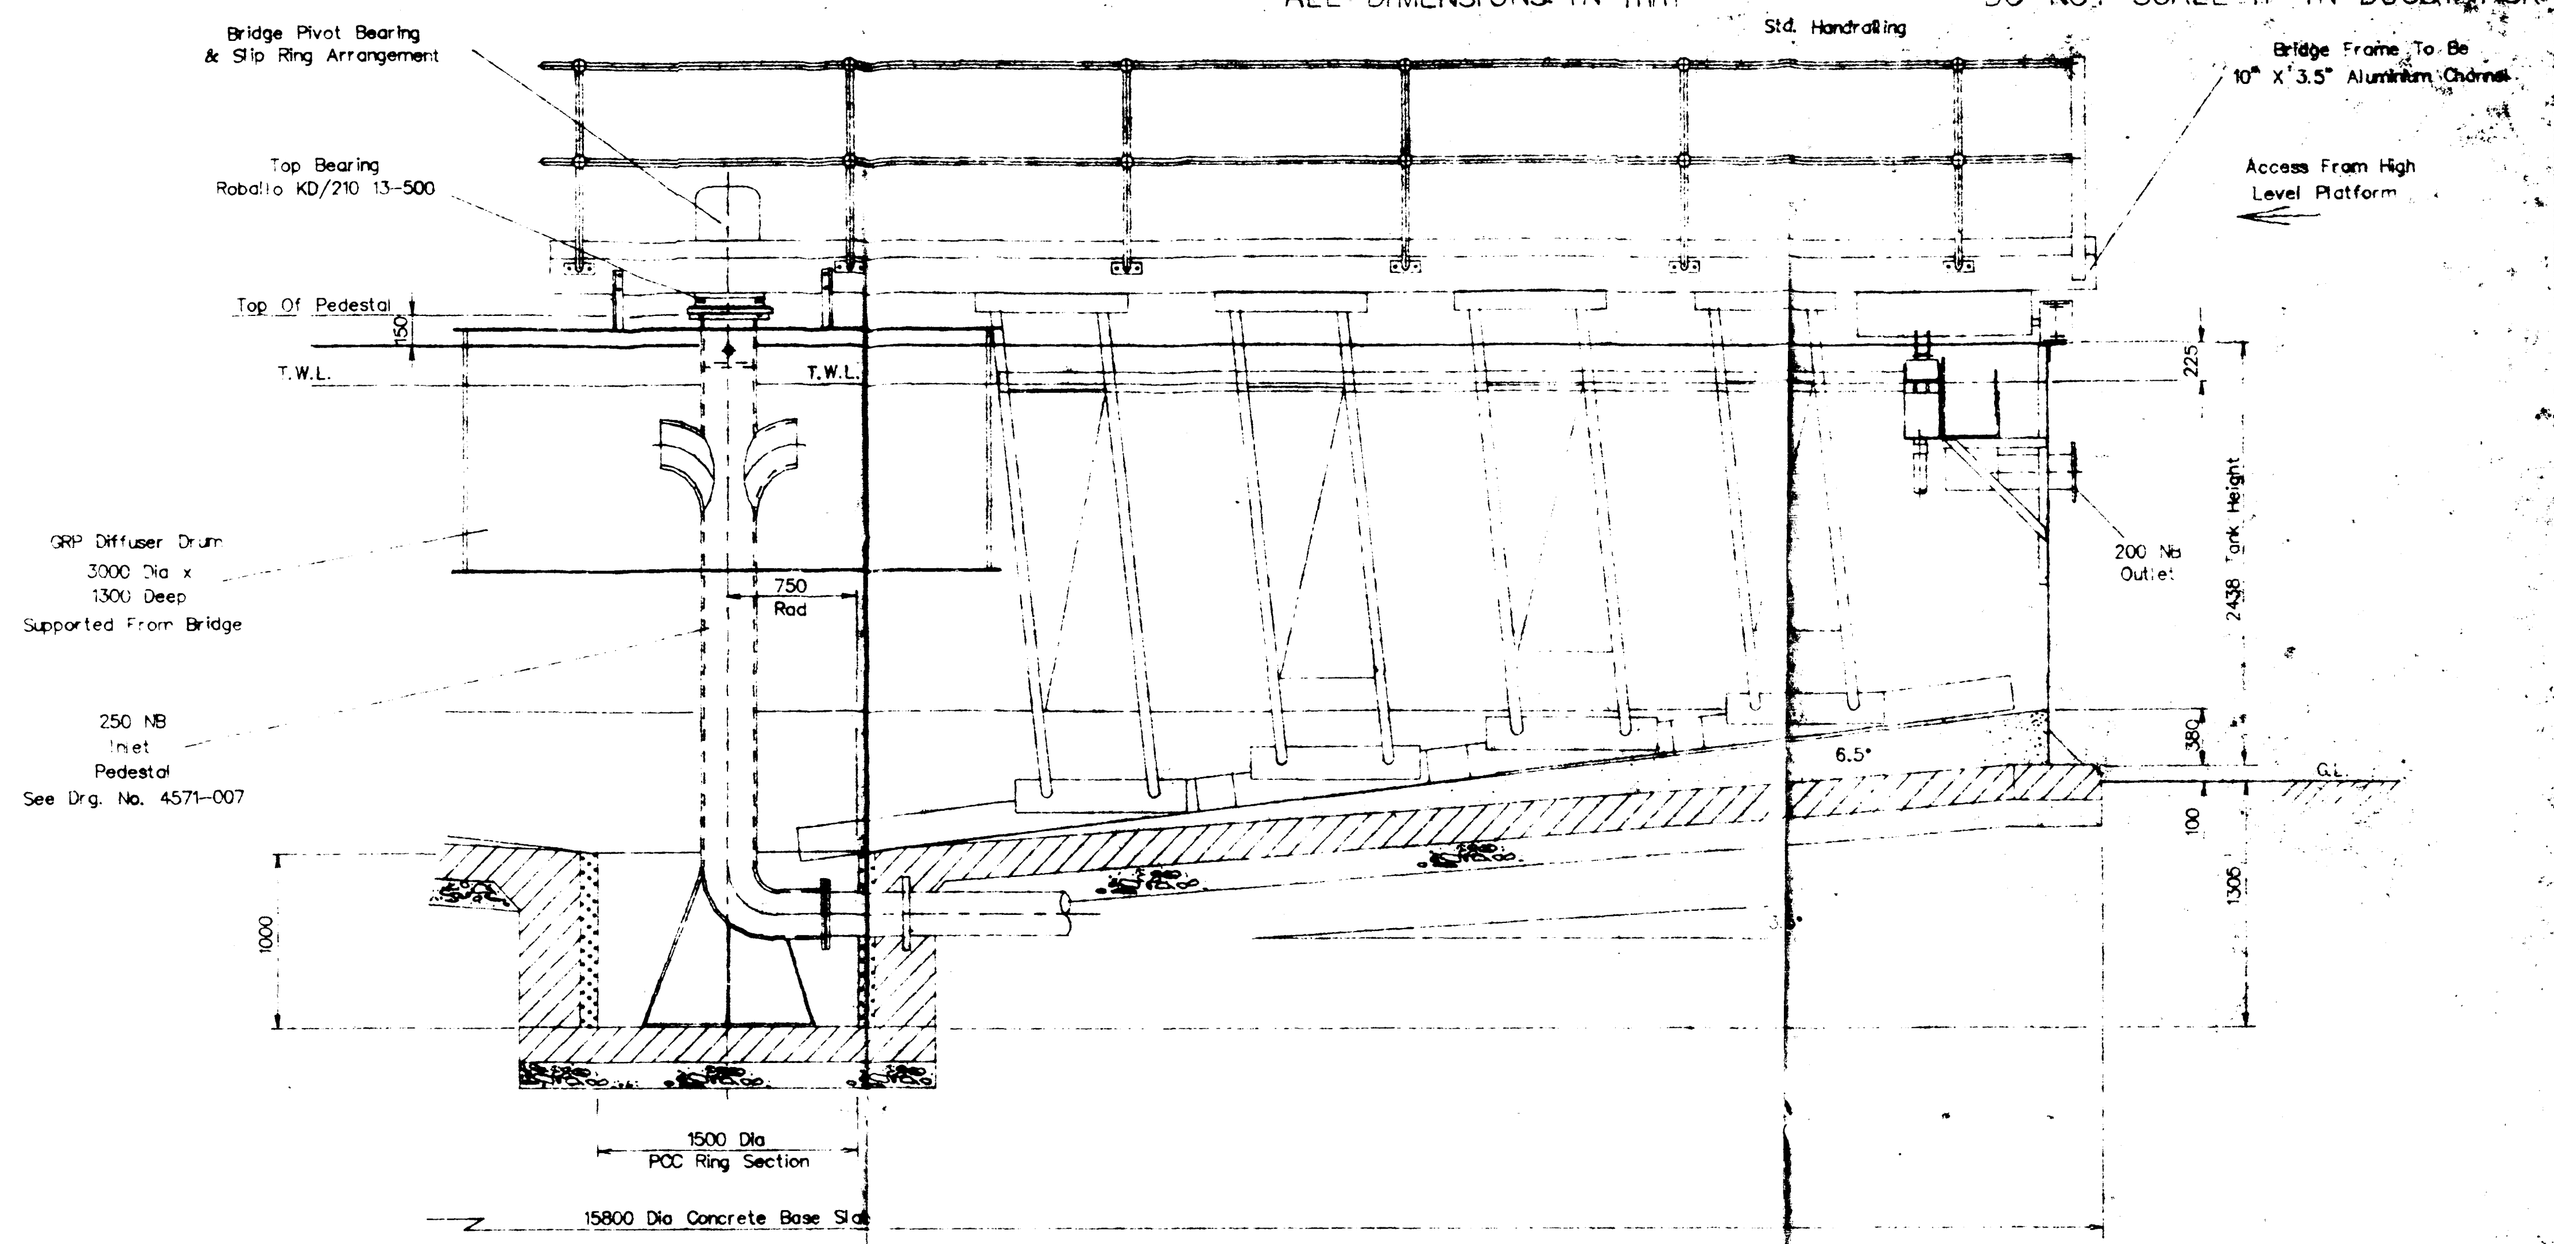

PART SECTION OF TANK

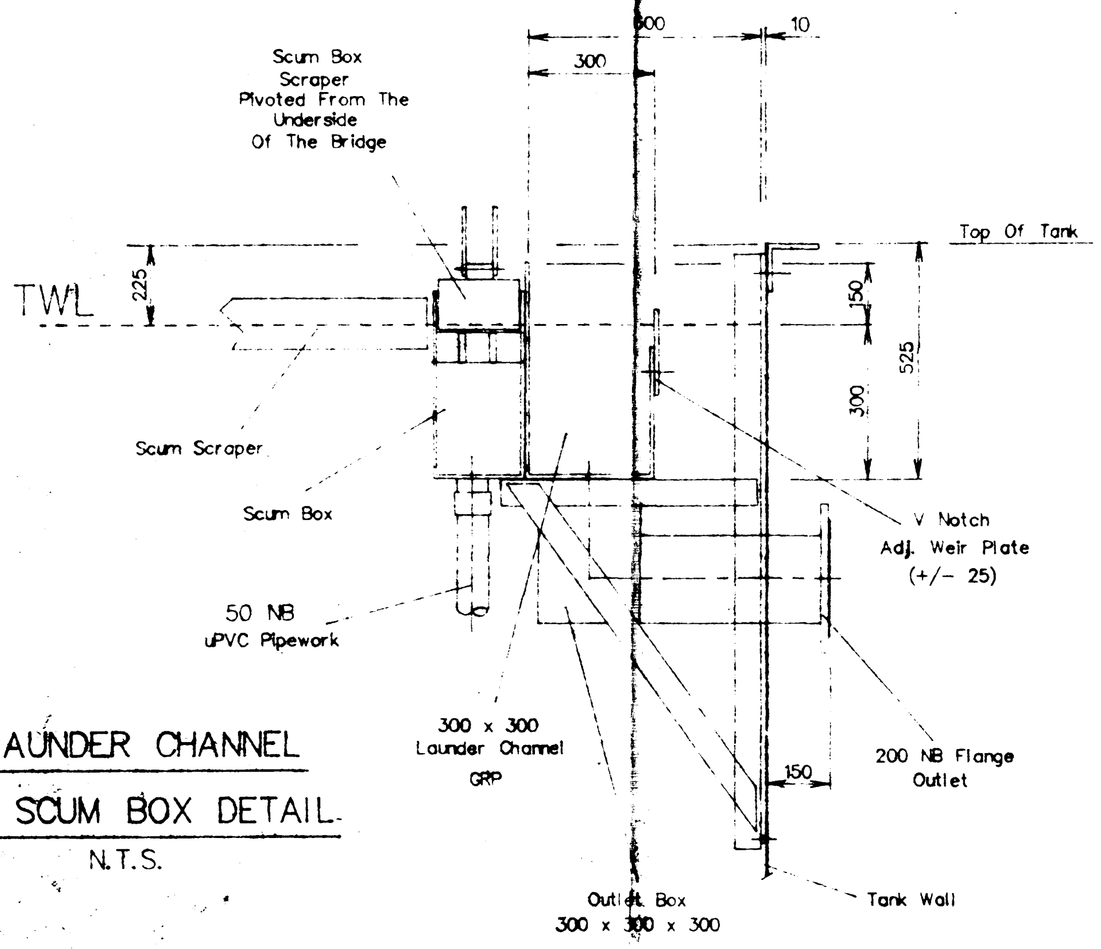

LAUNDER CHANNEL & SCUM BOX DETAIL

N.T.S.

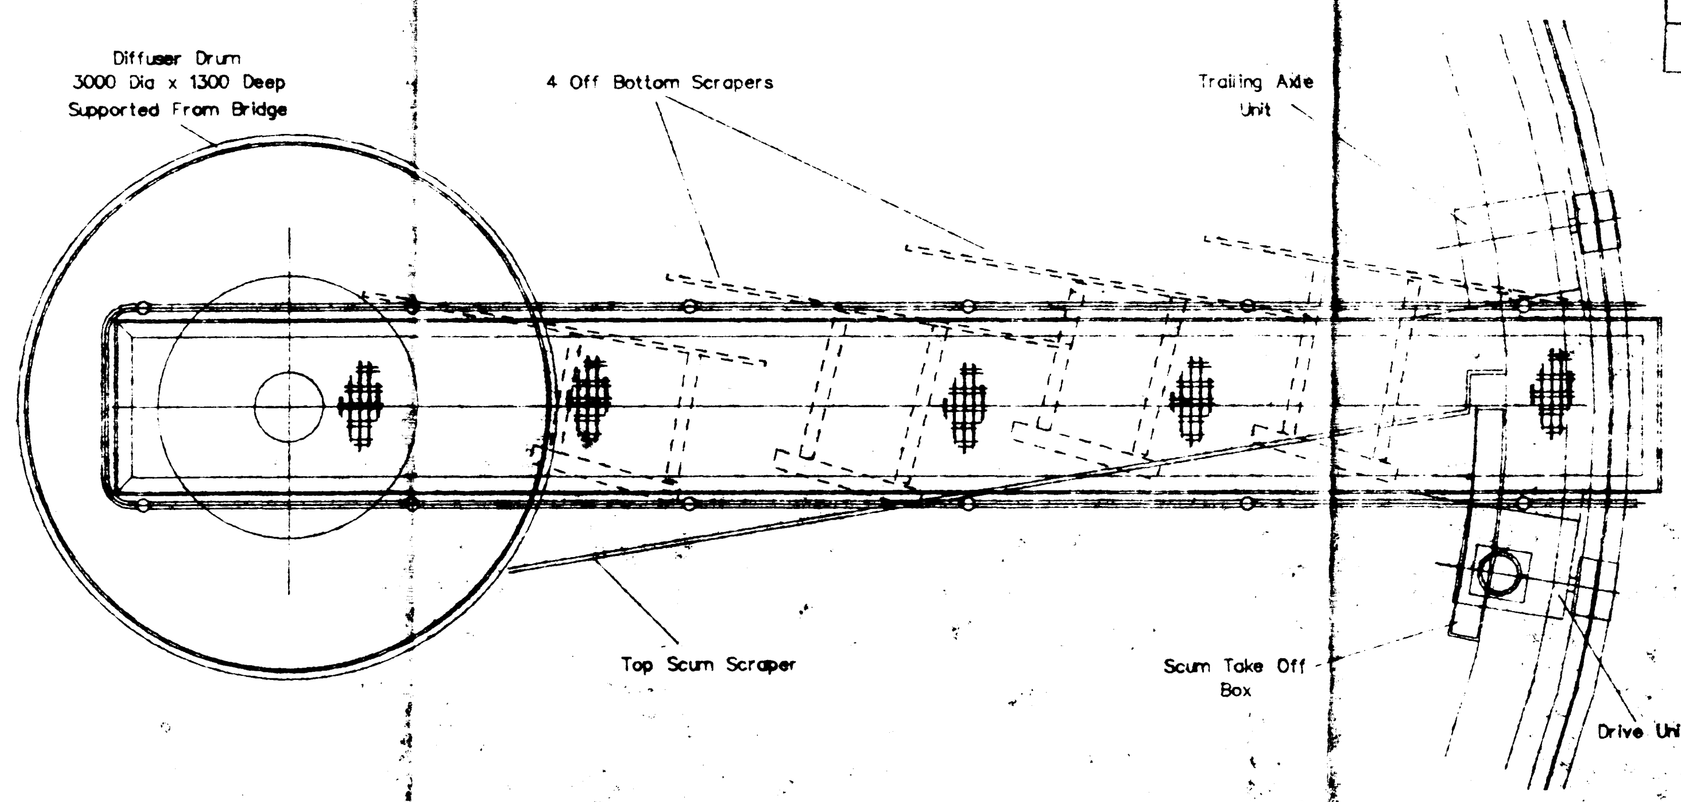

AMENDED PLAN
Ref. A/2

SOUTH HOLLAND D.C.
PLAN DEPT.
11 JUL 1994
REF 0429/92

A	Original Issue	22-6-94
ISSUE	DESCRIPTION	DATE

COPYRIGHT

PROJECT: Tinsley Foods Ltd.

TITLE: Settlement Tank Layout Inc. 1/2 Bridge Scraper

DRAWN	SCALE	DATE	CHECK
DRS	1 : 25	22-6-94	

DWG. No. 4571-011 A

COOPER ARCHITECTURAL DESIGN

client FINSLEY FOODS LTD

project

SOUTH HOLLAND D.C.
PLAN DEPT.
11 JUL 1994
REF. 0429/92

drawing

SITE PLAN

scale 1 500

drawing no LS 9303

date AUG '93

drawn

AMENDED PLAN
Ref. ah

LORRY PARK

fuel

CAR PARK

CAR PARK

CAR PARK

CAR PARK

CAR PARK

security barrier