
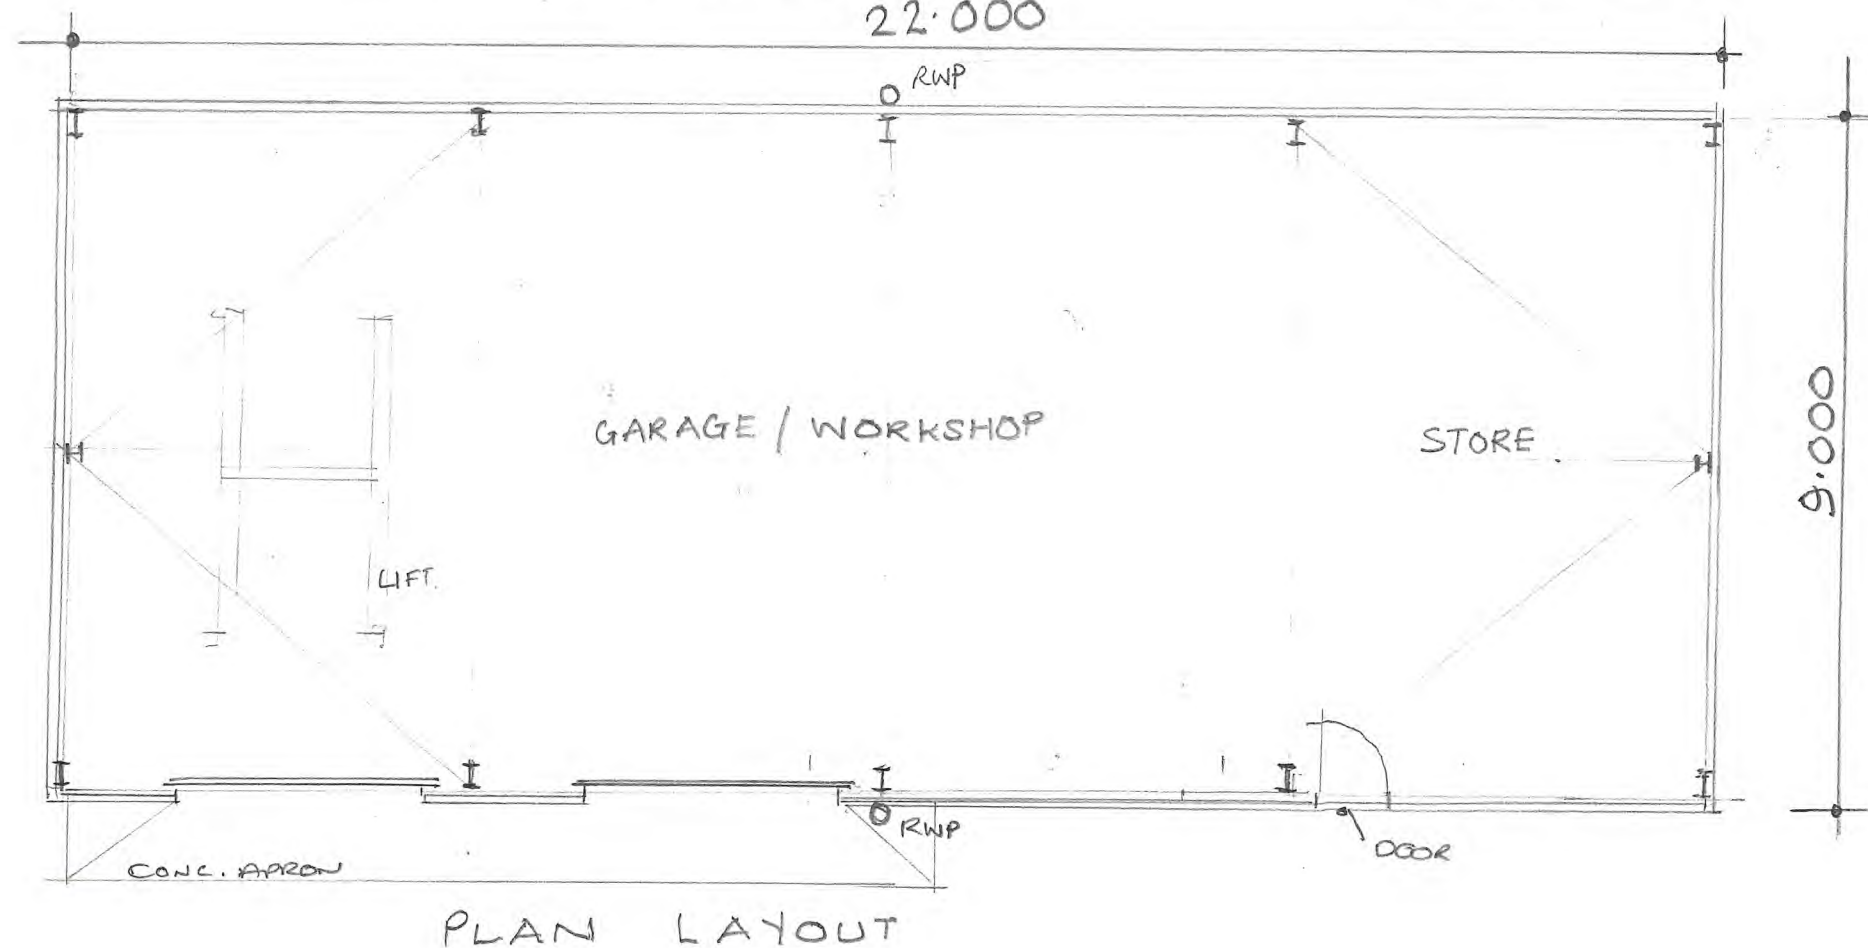
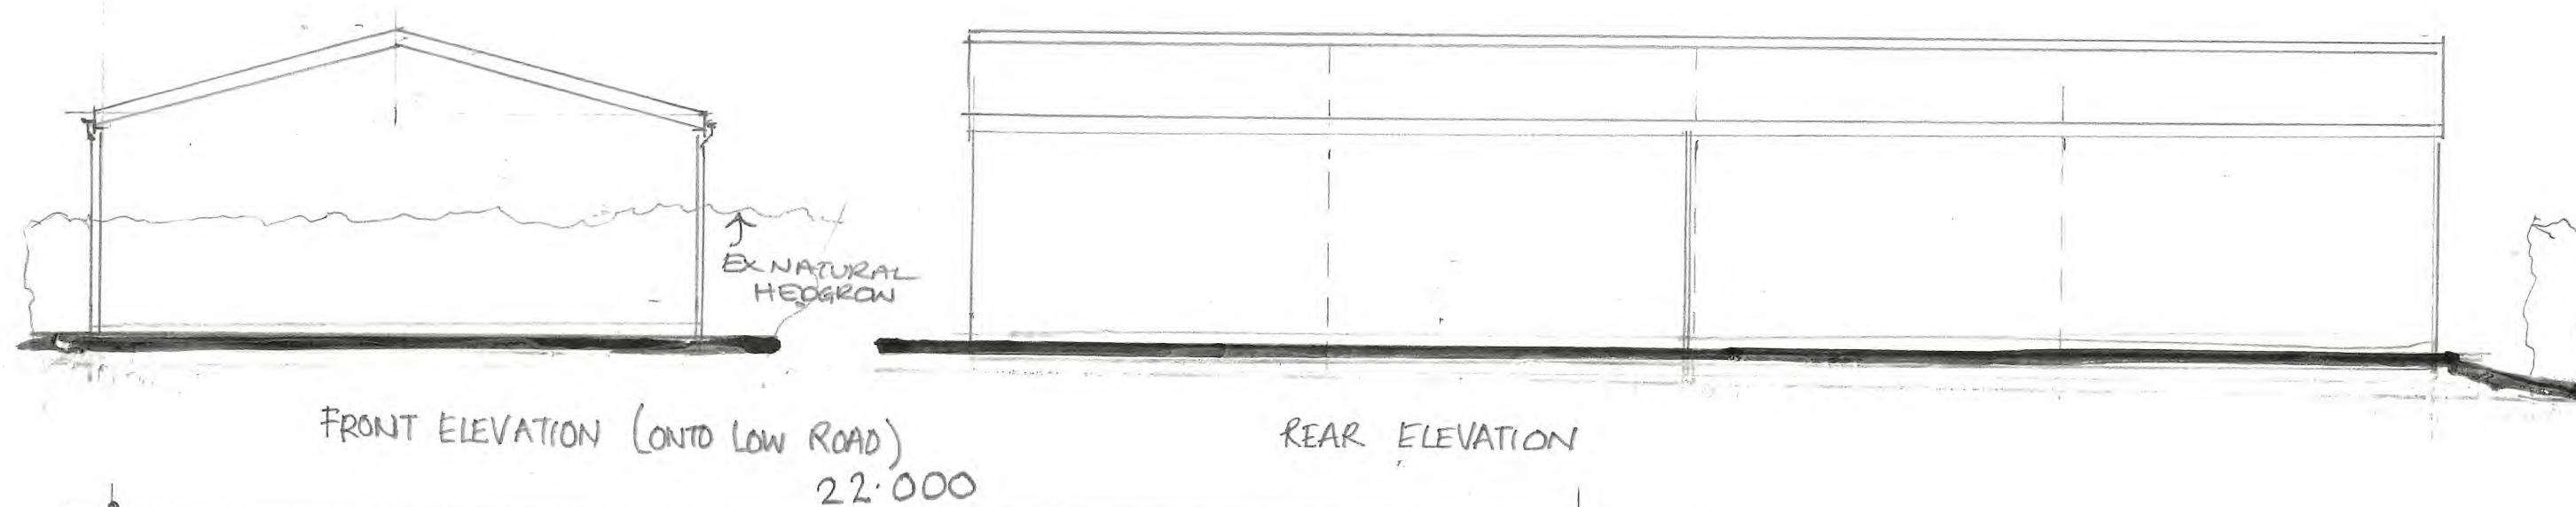


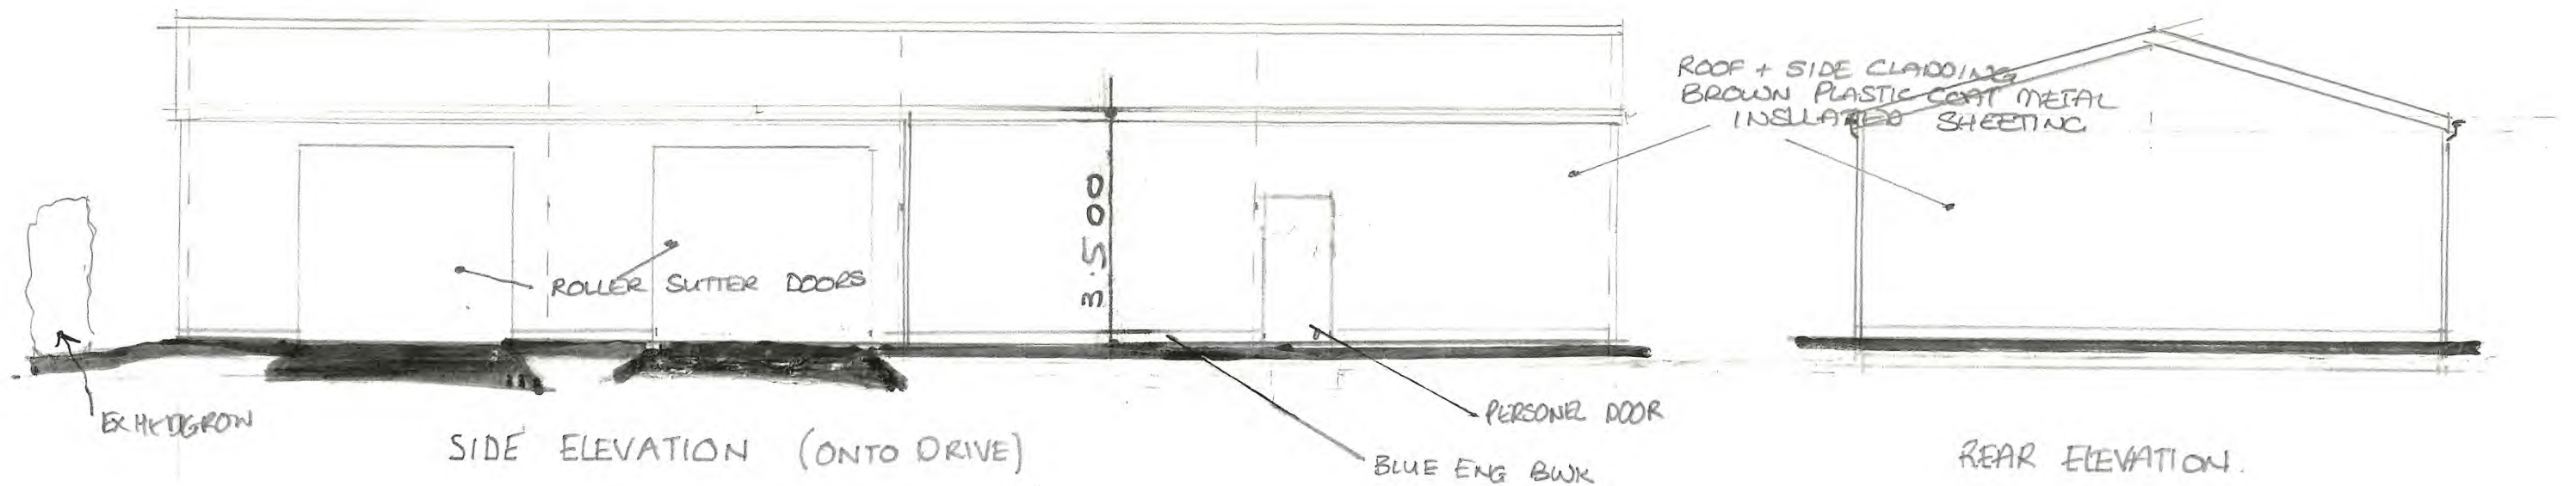

PROJECT: PROPOSED NEW GARAGE-WORKSHOP
(DOMESTIC-HOBBY USE ONLY)

SITE: FARM HOUSE, LOW ROAD,
HOLBEACH HURN,
LINCS

CLIENTS: MR & MRS R. WHITE

DRAW N°: MAY RH 01 24
REVISION A REDUCED EAVES HEIGHT JULY 24

SCALE 1:100