
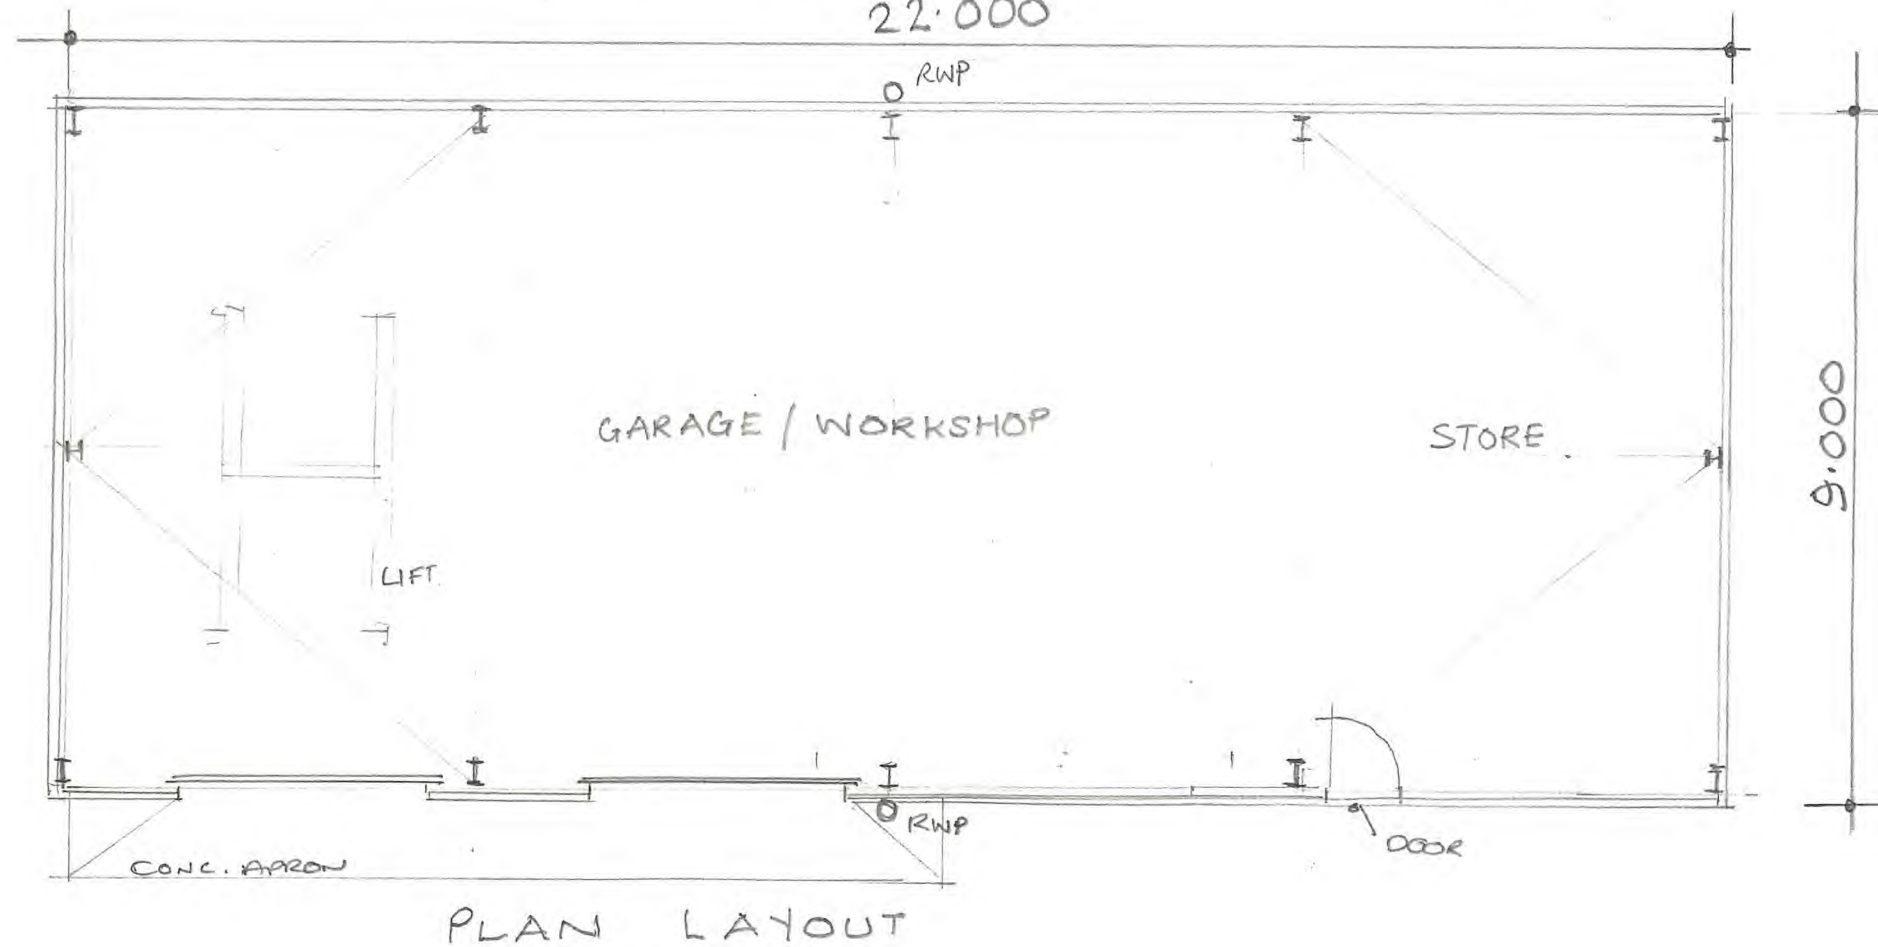
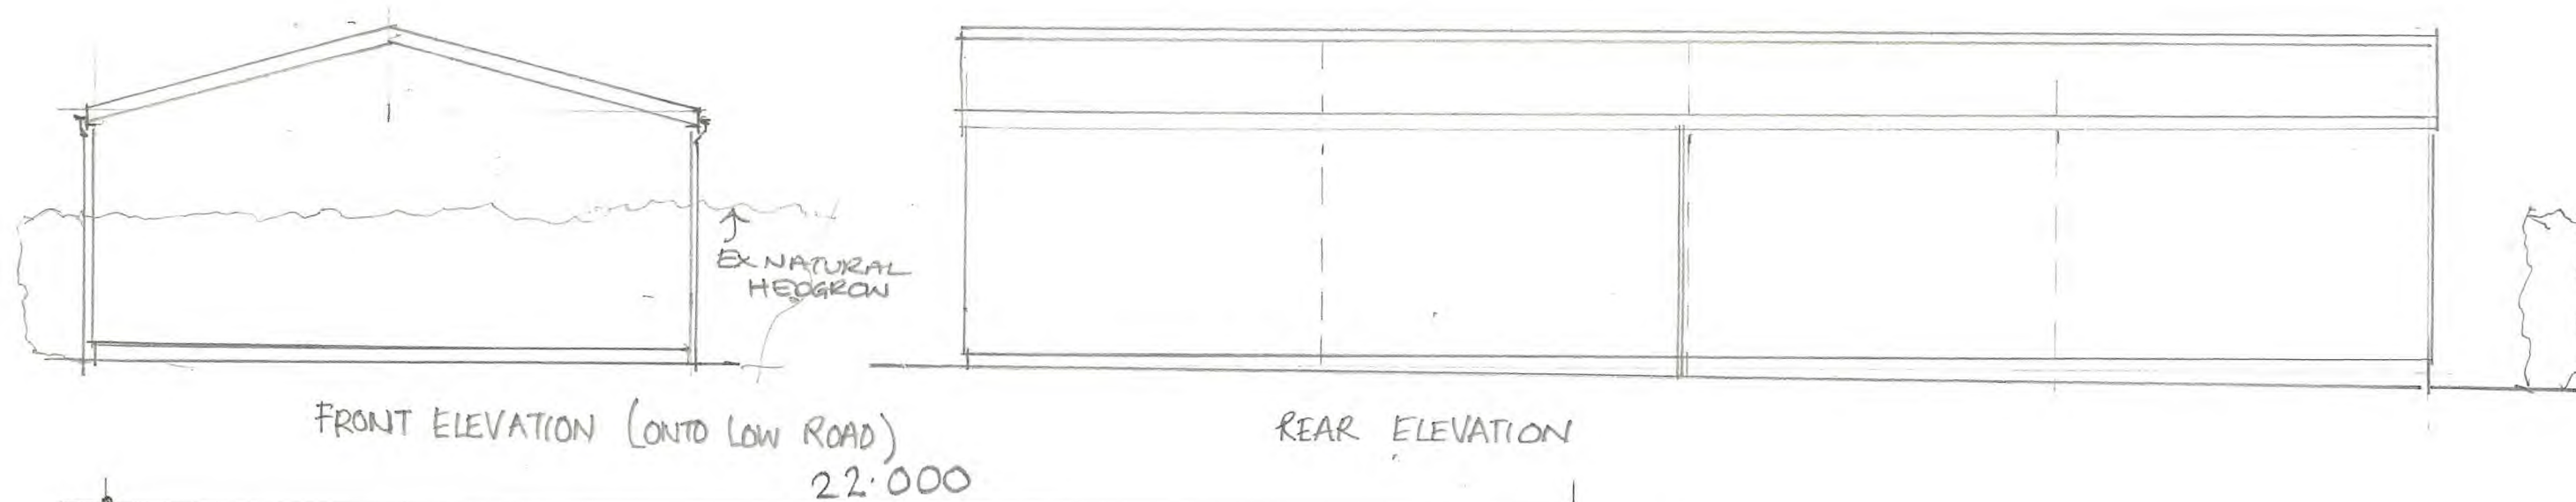


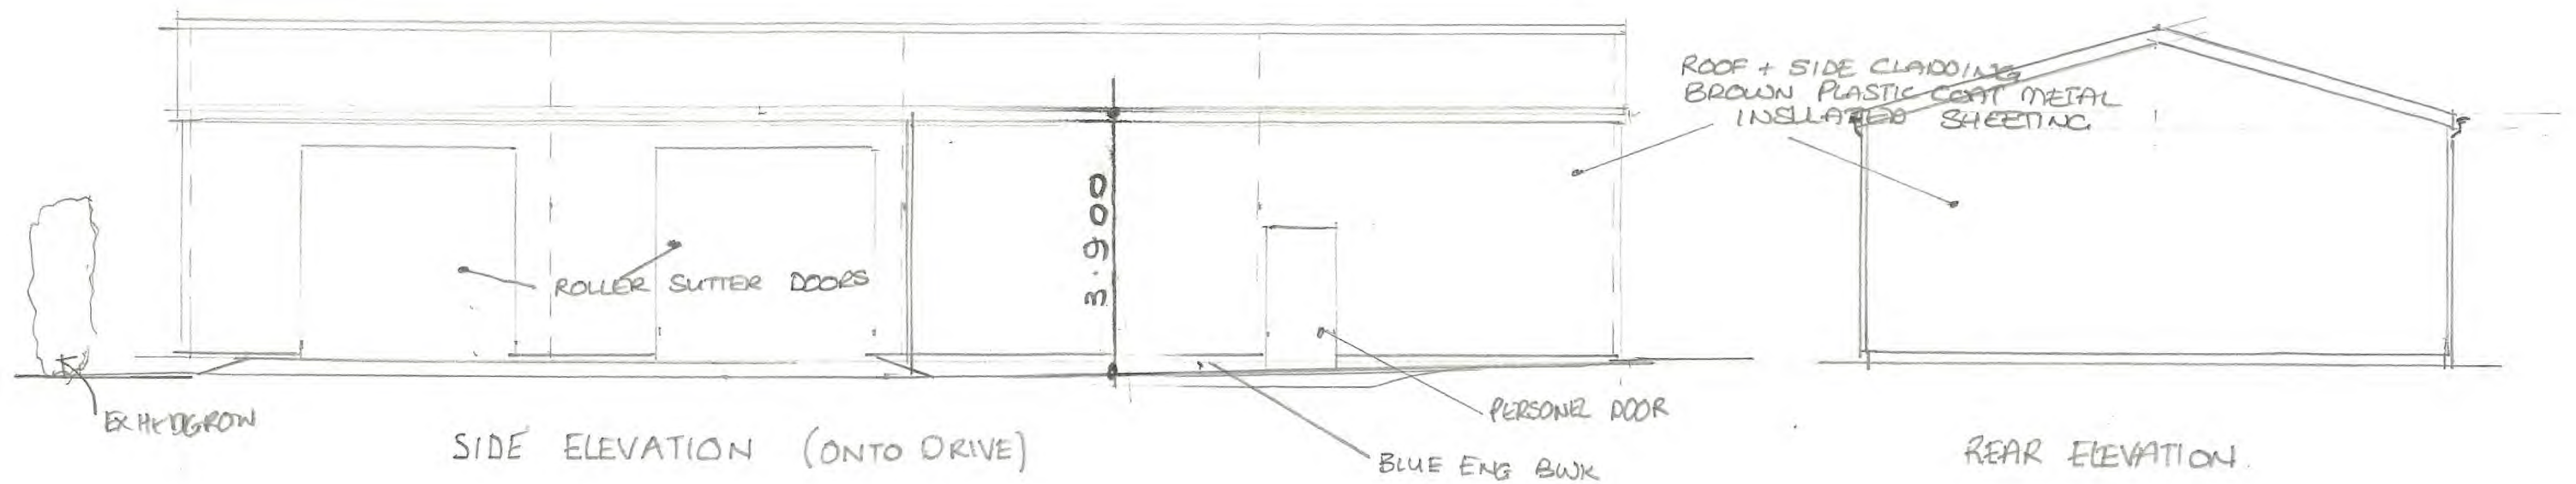

PROJECT: PROPOSED NEW GARAGE-WORKSHOP
(DOMESTIC-HOBBY USE ONLY)

SITE: FARM HOUSE, LOW ROAD,
HOLBEACH HURN,
LINGS

CLIENTS: MR & MRS R. WHITE

DRAW N^o: MAY RH 01 24

SCALE 1:100