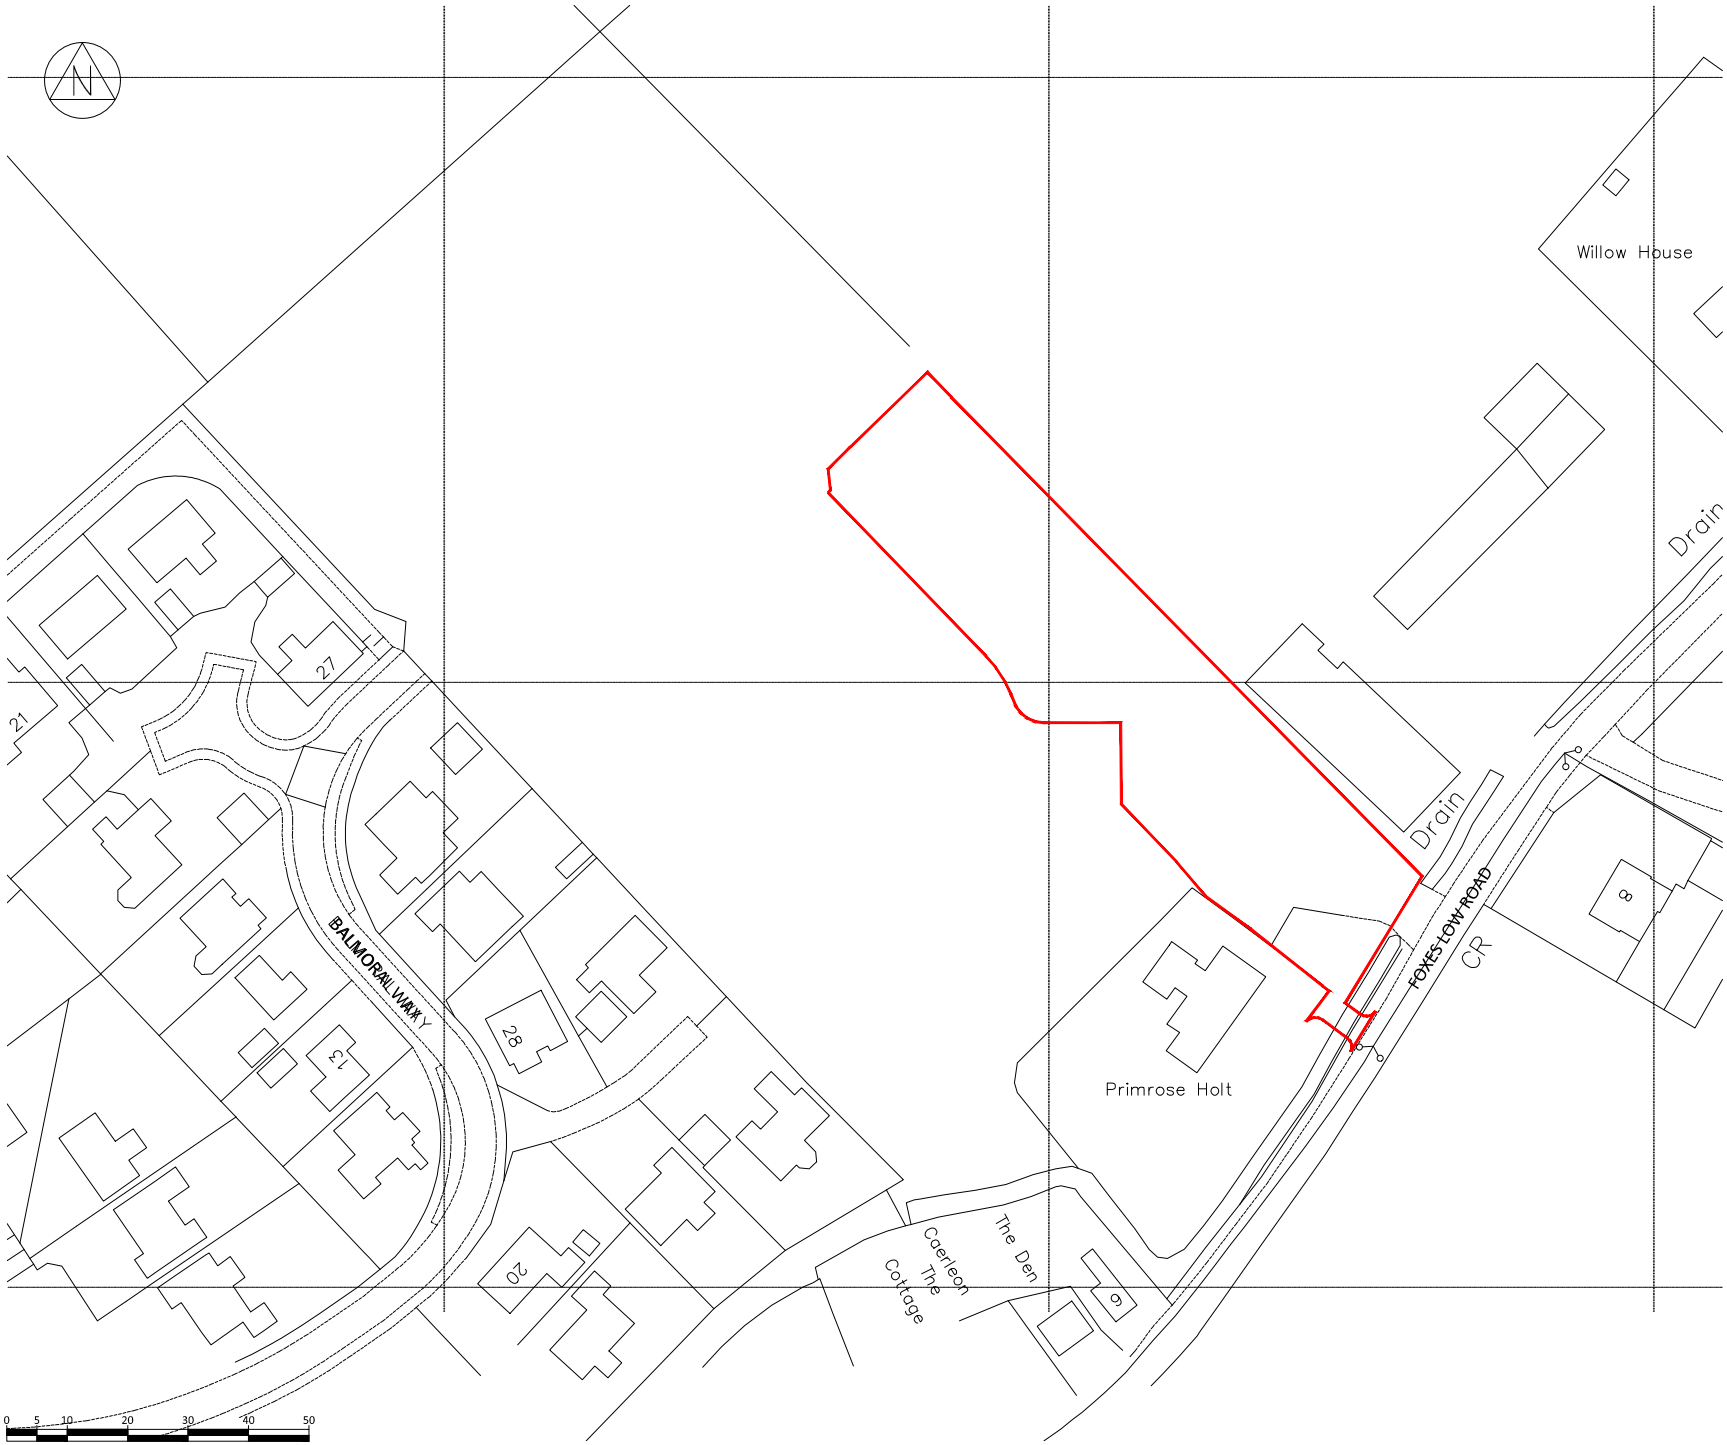


REV	DATE	DESCRIPTION

ASHWOOD HOMES
1 Goodison Road, Lincs Gateway Business Park,
Spalding, Lincs, PE12 6FY **T: 01406 490590**

PROJECT:
PROPOSED RESIDENTIAL DEVELOPMENT AT LAND EAST OF CHAFFINCH WAY HOLBEACH

DRAWING TITLE:
LOCATION PLAN

SCALE: 1:1250 @ A4	DATE: 08.04.2021
DRAWN: AR	REV: -

DRAWING No:
72A - LP - 01