NO TREES, BUSHES, EMBANKMENTS OR STRUCTURES TO BE WITHIN 9 Metres OF ANY SURROUNDING WATERCOURSES CONTROLLED BY SOUTH HOLLAND I. D. B.

NATURAL WETLAND AREA

Drain

Drain

EXISTING FIELD ACCESSES

BM 2.39m

EXISTING TRACK

LAKE

ISLAND

NORTH

AGRICULTURAL IMPLEMENT STORE
[12 Metres X 6 Metres X 3 Metres High]

Drain

HOLBEACH DROVE GATE


ARABLE LAND

Lambert Drain

SITE LAYOUT
1/1000


Drain

2.7m
GP

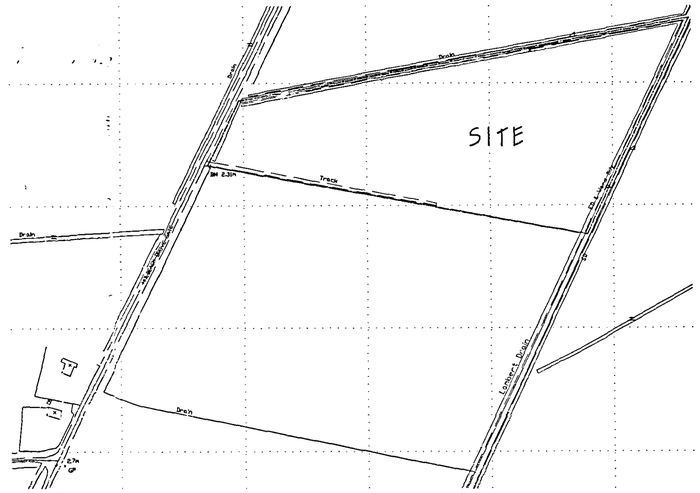

Crown Copyright. All rights reserved. Licence Number 100020449

LOCATION PLAN
1/2500

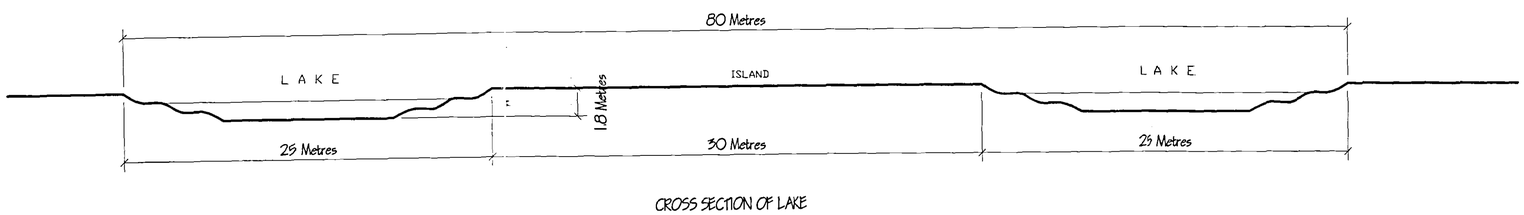

CROSS SECTION OF LAKE

GENERAL LANDSCAPING & TREE PLANTING SCHEDULE

MIXED HEDGING:
HAWTHORN
BEECH
BLACKTHORN
BUCKTHORN
HAZEL
FIELD MAPLE
DOG ROSE
GUELDER ROSE

Mixed hedging to be planted in double rows using 600mm high plants at 200mm spacings in a mix comprising 2.% of each species.

TREES
SILVER BIRCH
HAWTHORN
WHITE BEAM
SWEET CHESTNUT
HORSE CHESTNUT
OAK
ASH
MAPLE
COMMON ALDER
ROWAN
WILD CHERRY
HAZEL
HOLLY
CRAB APPLE
BEECH

Various species of willows around the lake.

DETERMINED PLAN

All planting to be in accordance with BS.4428:1989 and Amendment No 1 (1991)

Soil removed to create lake to be spread and not embanked.

Water from lake used to irrigate arable area.

27 MAR 2006

0436/06

ref.	revision	date
C	CROSS SECTION OF LAKE	MARCH '06
B	REDUCE LAKE & LANDSCAPED AREA	MAY '05
A	AMEND LANDSCAPING SCHEDULE	APR '05

G. R. MERCHANT GRM
I.ENG AMICE FIWO
ARCHITECTURAL, STRUCTURAL AND LAND DRAINAGE CONSULTANTS
Unit 4, Wrights Mews
12A Park Road, Holbeach,
Spalding, Lincs. PE12 7EE
Tel: 01406 420600
Fax: 01406 423744
E-Mail G. R. Merchant @ Merchant. Fsbusiness.Co.UK

Project
CREATION OF WILDLIFE AREA.
Part of O.S 4257. HOLBEACH DROVE GATE.
HOLBEACH DROVE.
SPALDING. LINCS.

Client
MR. & MRS. C. A. WILLEY.

Drawing
LOCATION & SITE LAYOUT PLANS.

Job Ref.	Drawing No.
1154-05	01C
Date	Drawn
MARCH '05	GRM

Scales
AS INDICATED.

DO NOT SCALE FROM THIS DRAWING

This drawing is copyright and may not be altered, traced, photographed or used for any other purpose other than for which it is issued. The General Contractor is to check all dimensions on site and report any discrepancies to the Architect. All details shown on this drawing including foundations are based upon typical site conditions related to the area. No responsibility can be accepted for abnormal conditions which may be discovered during construction unless reported to the Architect so that design amendments can be considered. Site soil surveys are recommended prior to the commencement of any work to establish the bearing capacity of the subsoil. This drawing is limited to the extent of work shown and is to be read in conjunction with the specification of the works. It is unlawful for the purposes of obtaining Planning / Building Regulations approval. This drawing must not be used as a contract document issued. This drawing will not be approved or inspected on site by G R Merchant or any representative thereof. It is the client or their appointed agents responsibility to accept workmanship, embodiment of materials, adherence to specification, variations to contract etc.
All materials to be new unless otherwise stated and all components and materials etc. to be used fixed and installed etc. in strict accordance with manufacturers instruction and relevant code of practice. Materials shall conform to appropriate British standard specification or BBA certificate or Business note stipulated. The Employer / Client shall ensure that the selected contractor is conversant with and adopts all necessary regulatory to acheive compliance with Health and Safety legislation for Building sites and Work places. The Employer / Client is advised that should the works tend to comply with the Construction Design and Management Regulations an Independent Planning Supervisor will be retained. The works shall comprise of all that is shown on the drawing and details. Work that may not specifically shown but may be reasonably inferred as necessary to carry out the works shall be deemed to be included.