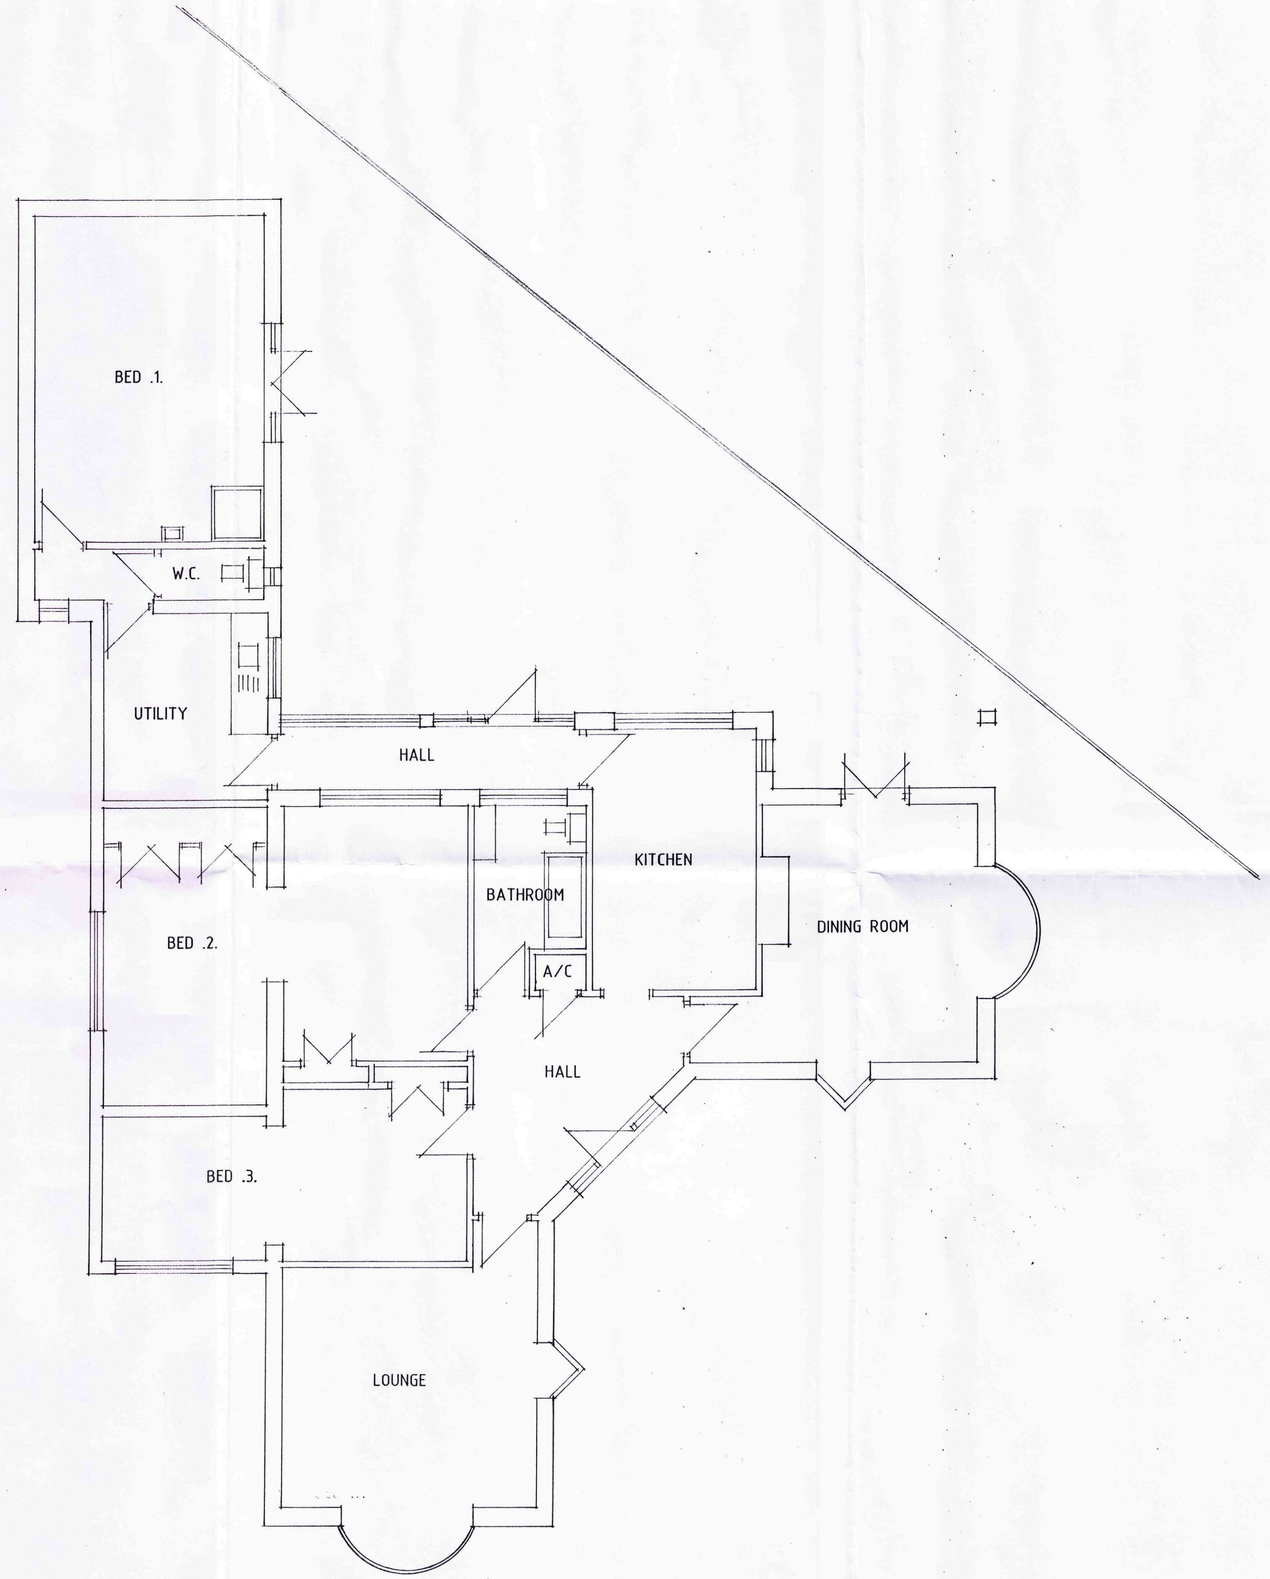


PLAN

Status
DESIGN
CONSULTANTS IN ARCHITECTURE & PLANNING

PROPOSED ALTERATIONS TO
32 EDINBURGH WALK,
HOLBEACH FOR

MR. & MRS. G. CHAMBERS.

PLAN AS EXISTING

1:50 | SD15-014/1

APRIL-15 | B.GILHAM.

2 Edinburgh Walk, Holbeach,
Spalding, Lincs. PE12 7AP
Tel: 01406 424343 Fax: 01406 490702