


NO TREES, BUSHES, EMBANKMENTS OR STRUCTURES TO BE WITHIN 9 Metres OF ANY SURROUNDING WATERCOURSES CONTROLLED BY SOUTH HOLLAND I. D. B.

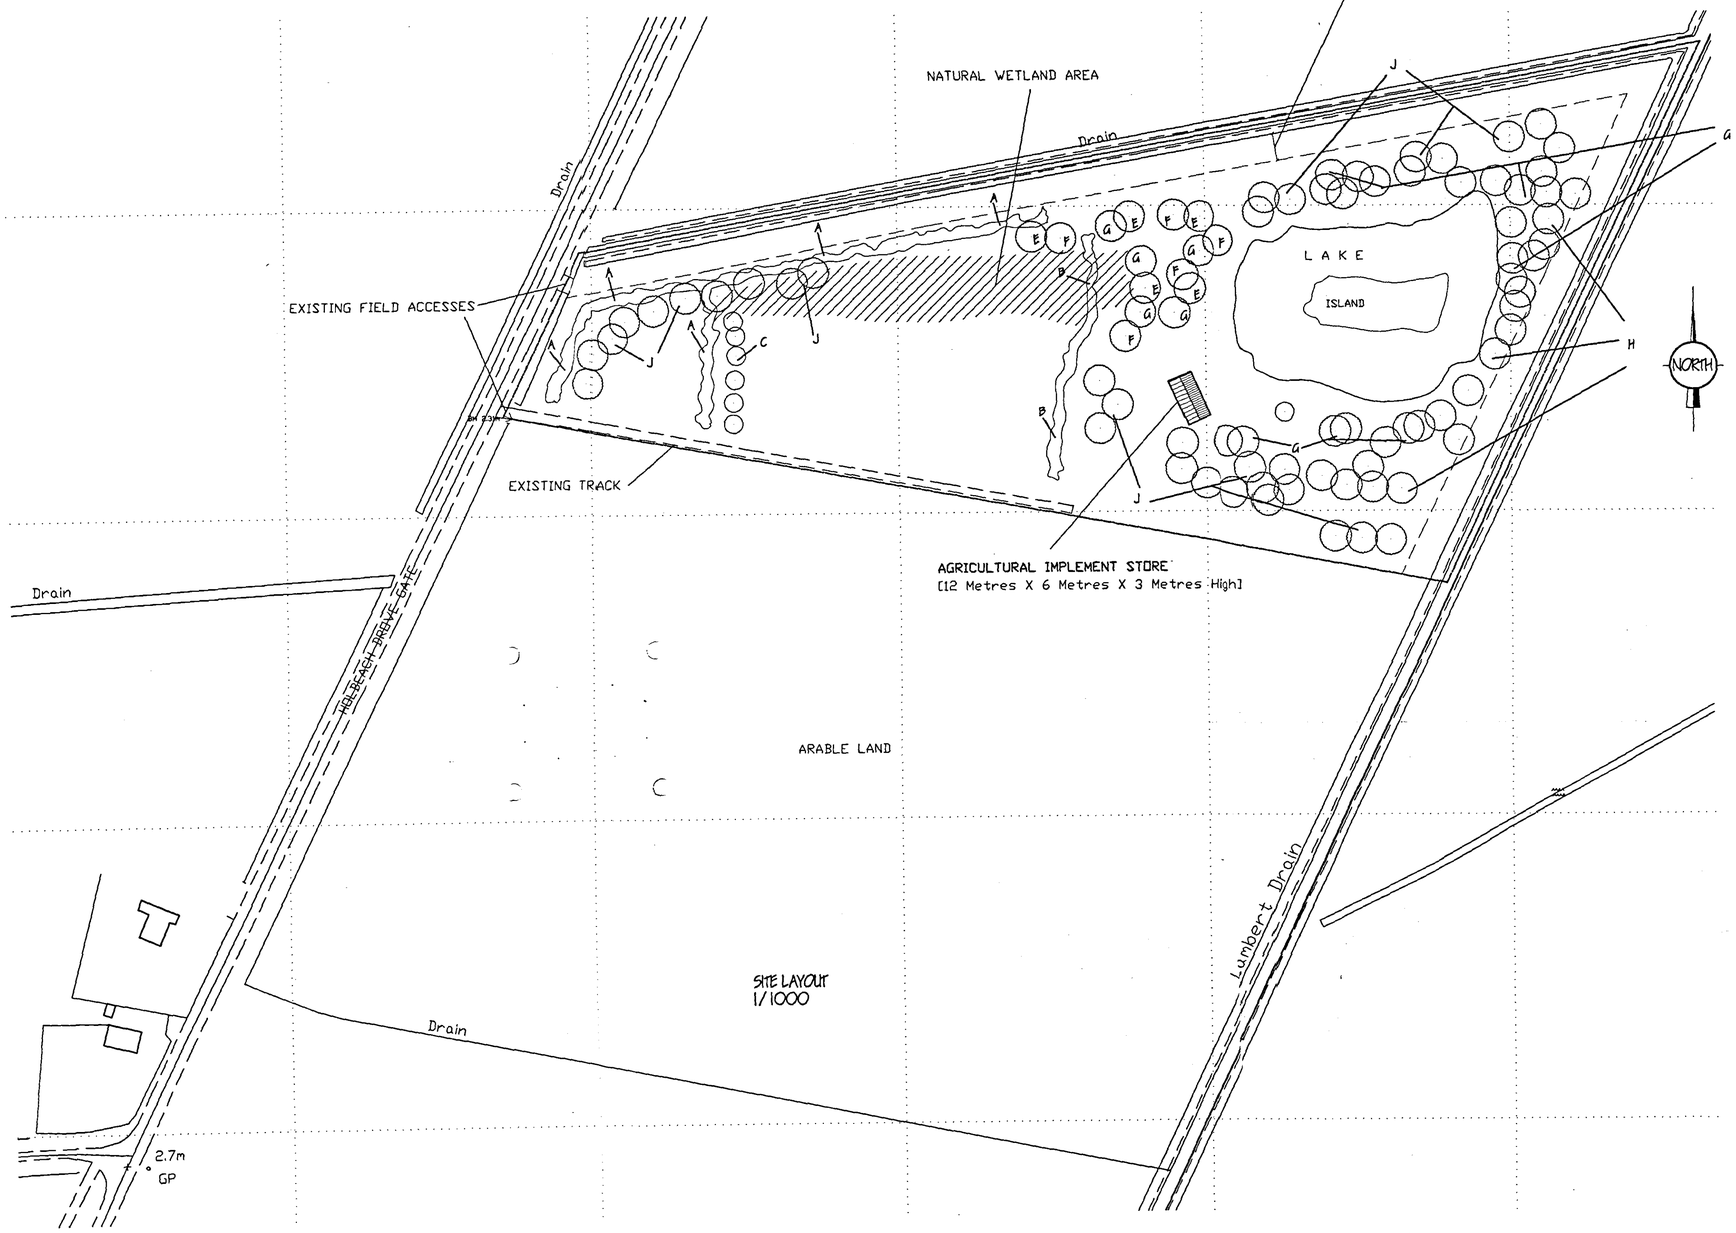

SITE LAYOUT
1/1000

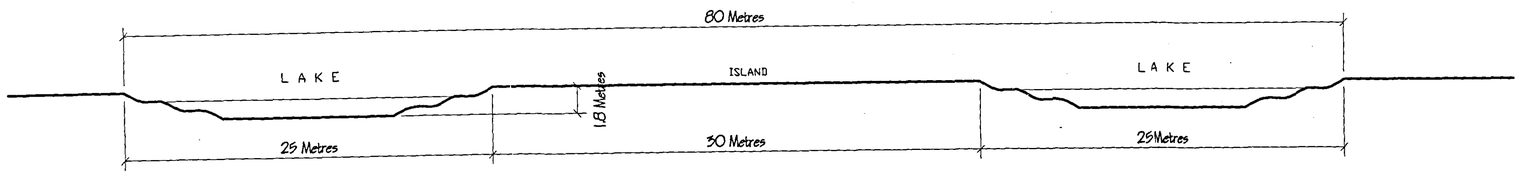

CROSS SECTION OF LAKE

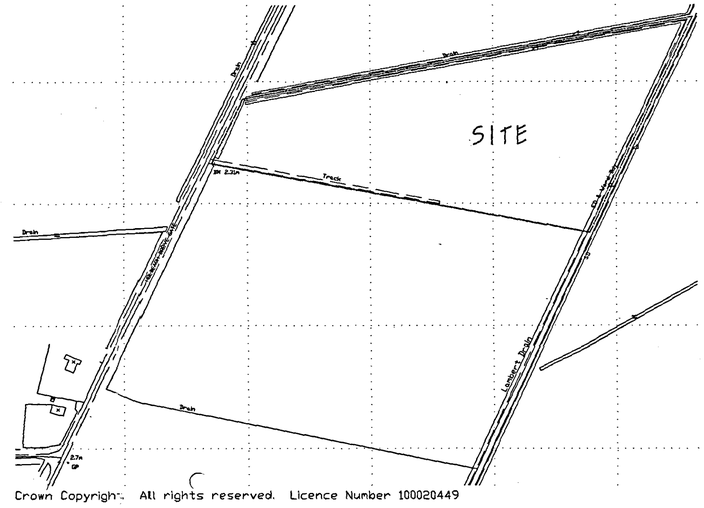

Crown Copyright. All rights reserved. Licence Number 100020449

LOCATION PLAN
1/2500

AMENDED PLAN
Size A1

GENERAL LANDSCAPING & TREE PLANTING SCHEDULE

A. EXISTING MIXED HEDGING (2 YEARS OLD)

B. MIXED HEDGING:
- (a) HAWTHORN (Crataegus Monogyna)
- (b) BLACKTHORN (Prunus Spinosa)
- (b) DOG ROSE (Rosa Canina)

Mixed hedging to be planted in double rows using 600mm high plants at 200mm spacings in a mix comprising 25% of each species.

C. 6 NO. EXISTING FRUIT TREES

D. 5 NO. COMMON OAK (Quercus Robur)

E. 5 NO. BIRD CHERRY (Prunus Padus)

F. 5 NO. SESSILE OAK (Quercus Prinus)

G. 50 NO. WILLOW TREES (Salix Matsudana 'Tortusa') AROUND THE LAKE.

H. 10 NO. HORSE CHESTNUTS (Aesculus Hippocastanum)

J. NUMEROUS SPECIES OF:
- (a) SILVER BIRCH (Betula Pendula)
- (b) WHITE BEAM (Sorbus Aria)
- (c) ASH (Fraxinus Excelsior)

All planting to be in accordance with BS.4428:1989 and Amendment No 1 (1991)

Soil removed to create lake to be spread and not embanked.

Water from lake used to irrigate arable area.

Environment
08 SEP 2005
437/06

ref.	revision	date
D	AMENDED LANDSCAPING SCHEME	SEPT '06
C	CROSS SECTION OF LAKE	MARCH '06
B	REPOS LAKE & LANDSCAPED AREA	MAY '05
A	AMEND LANDSCAPING SCHEDULE	APR '05

G. R. MERCHANT GRM
I.ENG AMICE FIWO
ARCHITECTURAL, STRUCTURAL AND LAND DRAINAGE CONSULTANTS
Unit 4, Wrights Mews
12A Park Road, Holbeach,
Spalding, Lincs. PE12 7EE
Tel: 01406 480800
Fax: 01406 422744
E-Mail: G. R. Merchant @ Merchant. Fsb. Co. UK

Project
CREATION OF WILDLIFE AREA.
Part of O.S 4297. HOLBEACH DROVE GATE.
HOLBEACH DROVE.
SPALDING. LINCS.

Client
MR. & MRS. C. A. WILLEY.

Drawing
LOCATION & SITE LAYOUT PLANS.

Job Ref.	Drawing No.
1154-05	01D
Date	Drawn
MARCH '05	GRM

Scales
AS INDICATED.

DO NOT SCALE FROM THIS DRAWING
This drawing is copyright and may not be altered, reused, photographed or used for any other purpose other than that for which it is issued. The General Contractor is to check all dimensions on site and report any discrepancies to the Architect. All details shown on this drawing including dimensions are based upon information supplied and obtained by others. No responsibility can be accepted for any errors arising from inaccurate information supplied to us. Any variations are to be approved by the Architect as their design intentions could easily be misinterpreted. Site soil surveys are to be carried out by a competent person to establish specific site conditions before foundations work is undertaken. This drawing is limited to the amount of information contained and does not purport to contain a full specification of the works. It is issued for the purpose of obtaining Planning / Building Regulations approval. This drawing must not be used on a contract documented basis. The works will not be supervised or inspected on site by G.R. Merchant or any representative thereof. It is the client or their appointed agents responsibility to appoint contractors, consultants or specialists, sufficiently to control site operations, workforce to construct site.
All contractors to be over sixteen years of age and to be employed, trained, and supervised in accordance with all relevant acts of parliament, statutory instruments, British standard specifications or CDM regulations or any other regulations which may be applicable. The Contractor / Client shall ensure that all persons employed in the execution of the works are aware of the requirements of the Health and Safety at Work Act and any subsequent legislation for the safety of persons working on and visiting the site. The Contractor / Client is advised that although the works have been designed to comply with the Construction (Design and Management) Regulations an Assessment Planning Supervisor will be required. The works shall comprise of all that is shown on the drawing and details. Work that may not specifically shown but may be reasonably inferred as necessary to carry out the works shall be deemed to be included.