

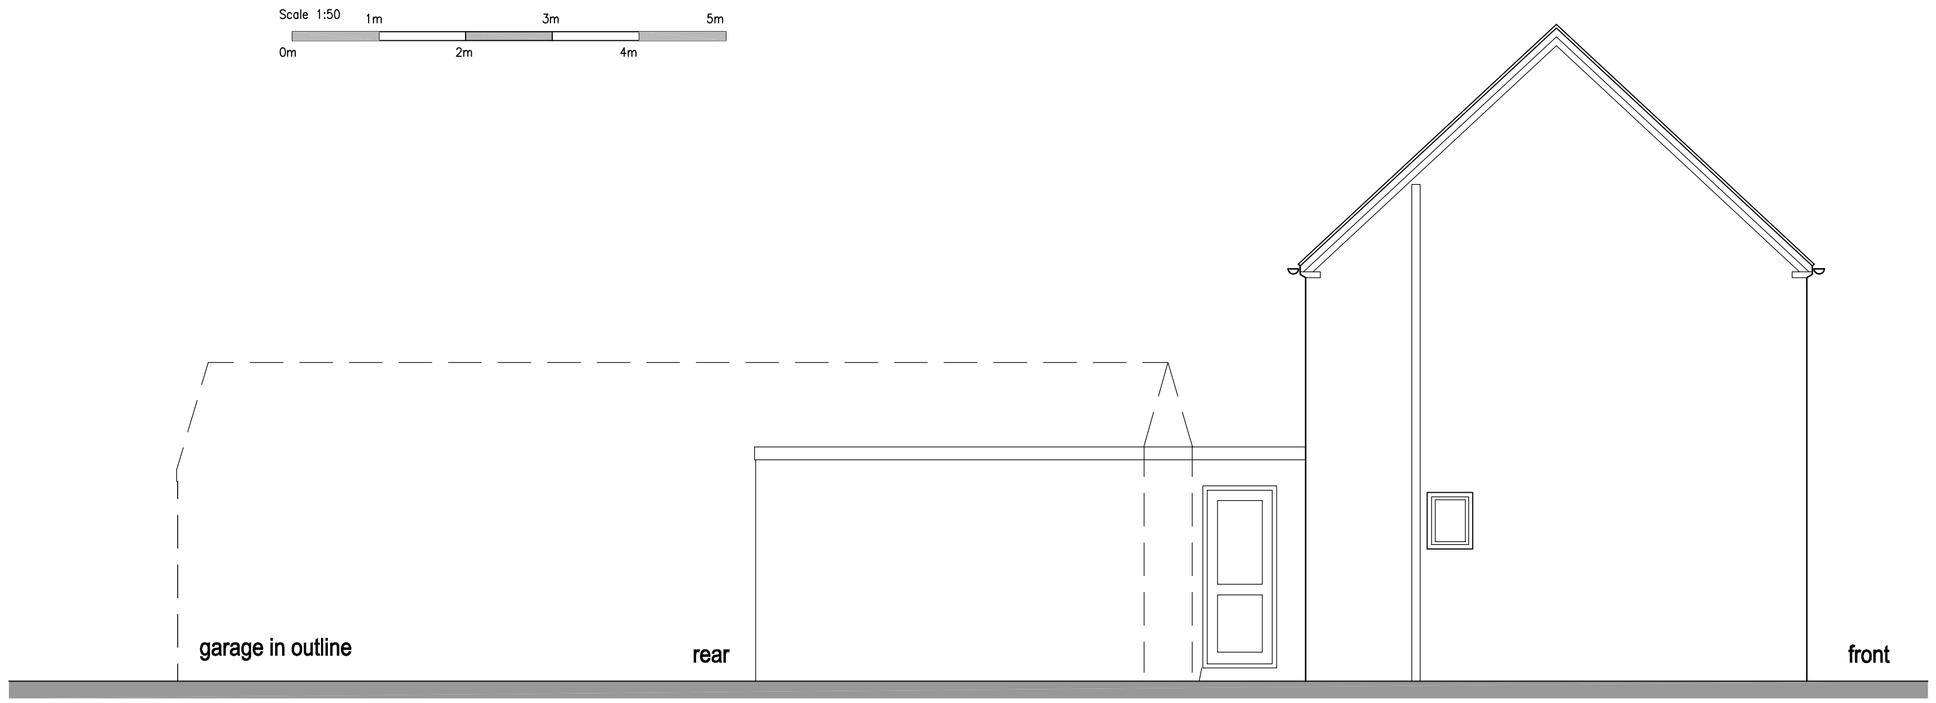


EXISTING SIDE ELEVATION 1:50

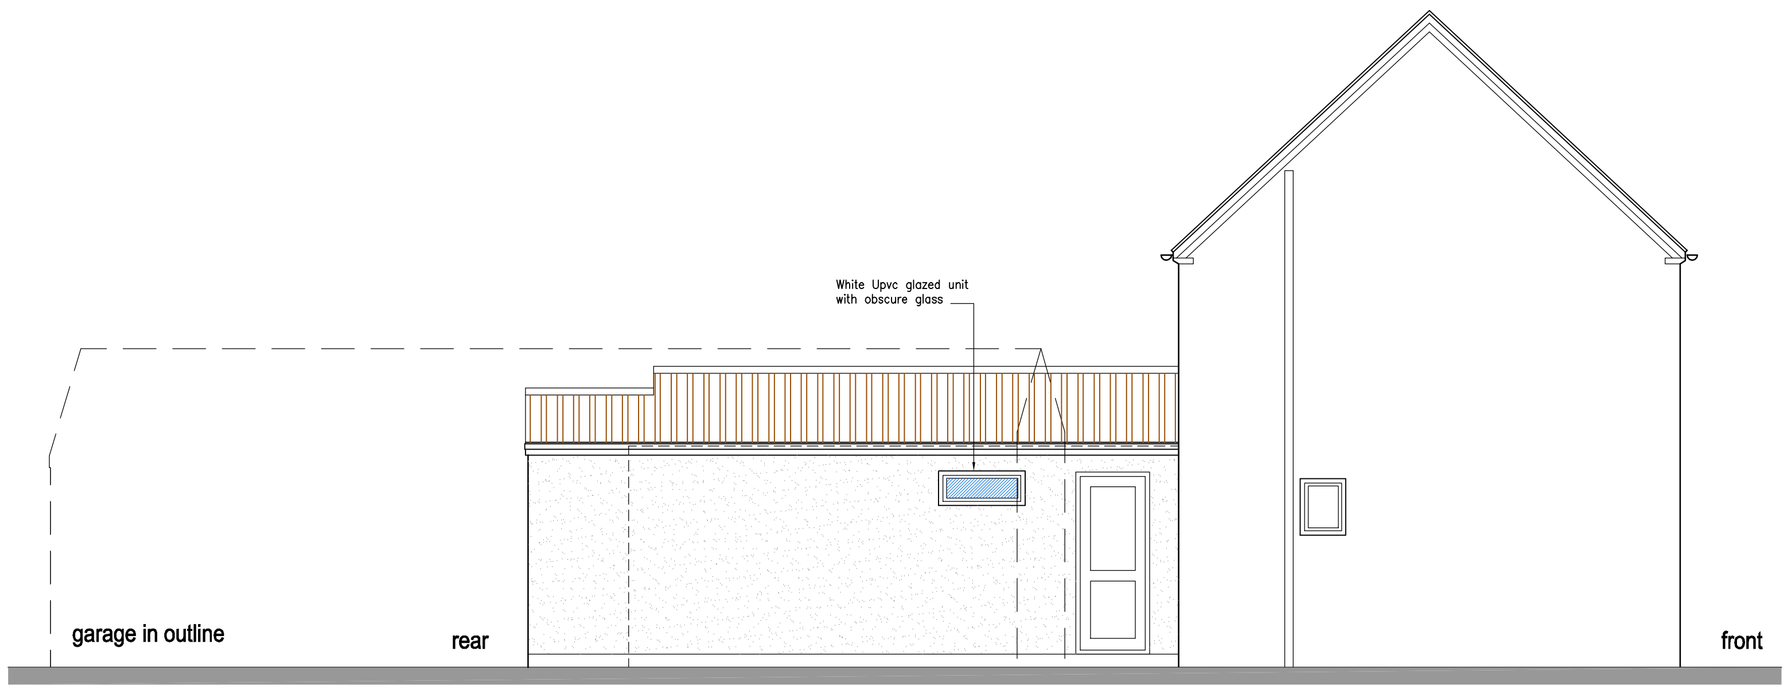

PROPOSED SIDE ELEVATION 1:50

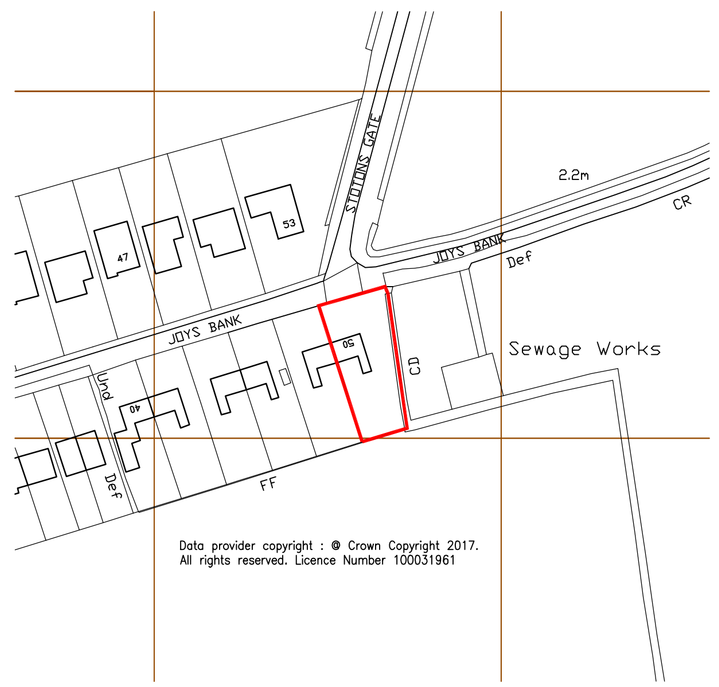

Scale 1:1250

0m 25m 50m 75m 100m

LOCATION PLAN 1:1250

NORTH

DRAWING ISSUE

FEASIBILITY	☐
PLANNING	■
BUILDING REGULATIONS	☐
CONSTRUCTION	☐

GOOD–DESIGN–ING Ltd

11 SARACEN WAY,
NEWARK ROAD,
PETERBOROUGH.
PE1 5WS.

TEL 01733 569731
E–MAIL
robert@good–design–ing.co.uk

PROJECT

Proposed Rear Extension
at
50 Joys Bank
Holbeach St Johns
Holbeach
PE12 8SD

Scale 1:50 1:1250 @ A1 size

DRAWING

Existing and Proposed Elevations
Location Plan

April 2017

drawing number : 17859–03