B

INDICATIVE ONLY

OUTLINE OF TENNIS COURT FENCE

FIELD ACCESS TRACK

MARSH ROAD

REMOVE EXISTING ACCESS (7.5m WIDTH)

NEW FOOTPATH

PRIVATE CARRIAGEWAY

BOUNDARY

NEW PATH LINK

PATH

St Luke's Church

Village Hall


PLAY AREA

BOUNDARY


PATH

# SITE B

INDICATIVE ONLY

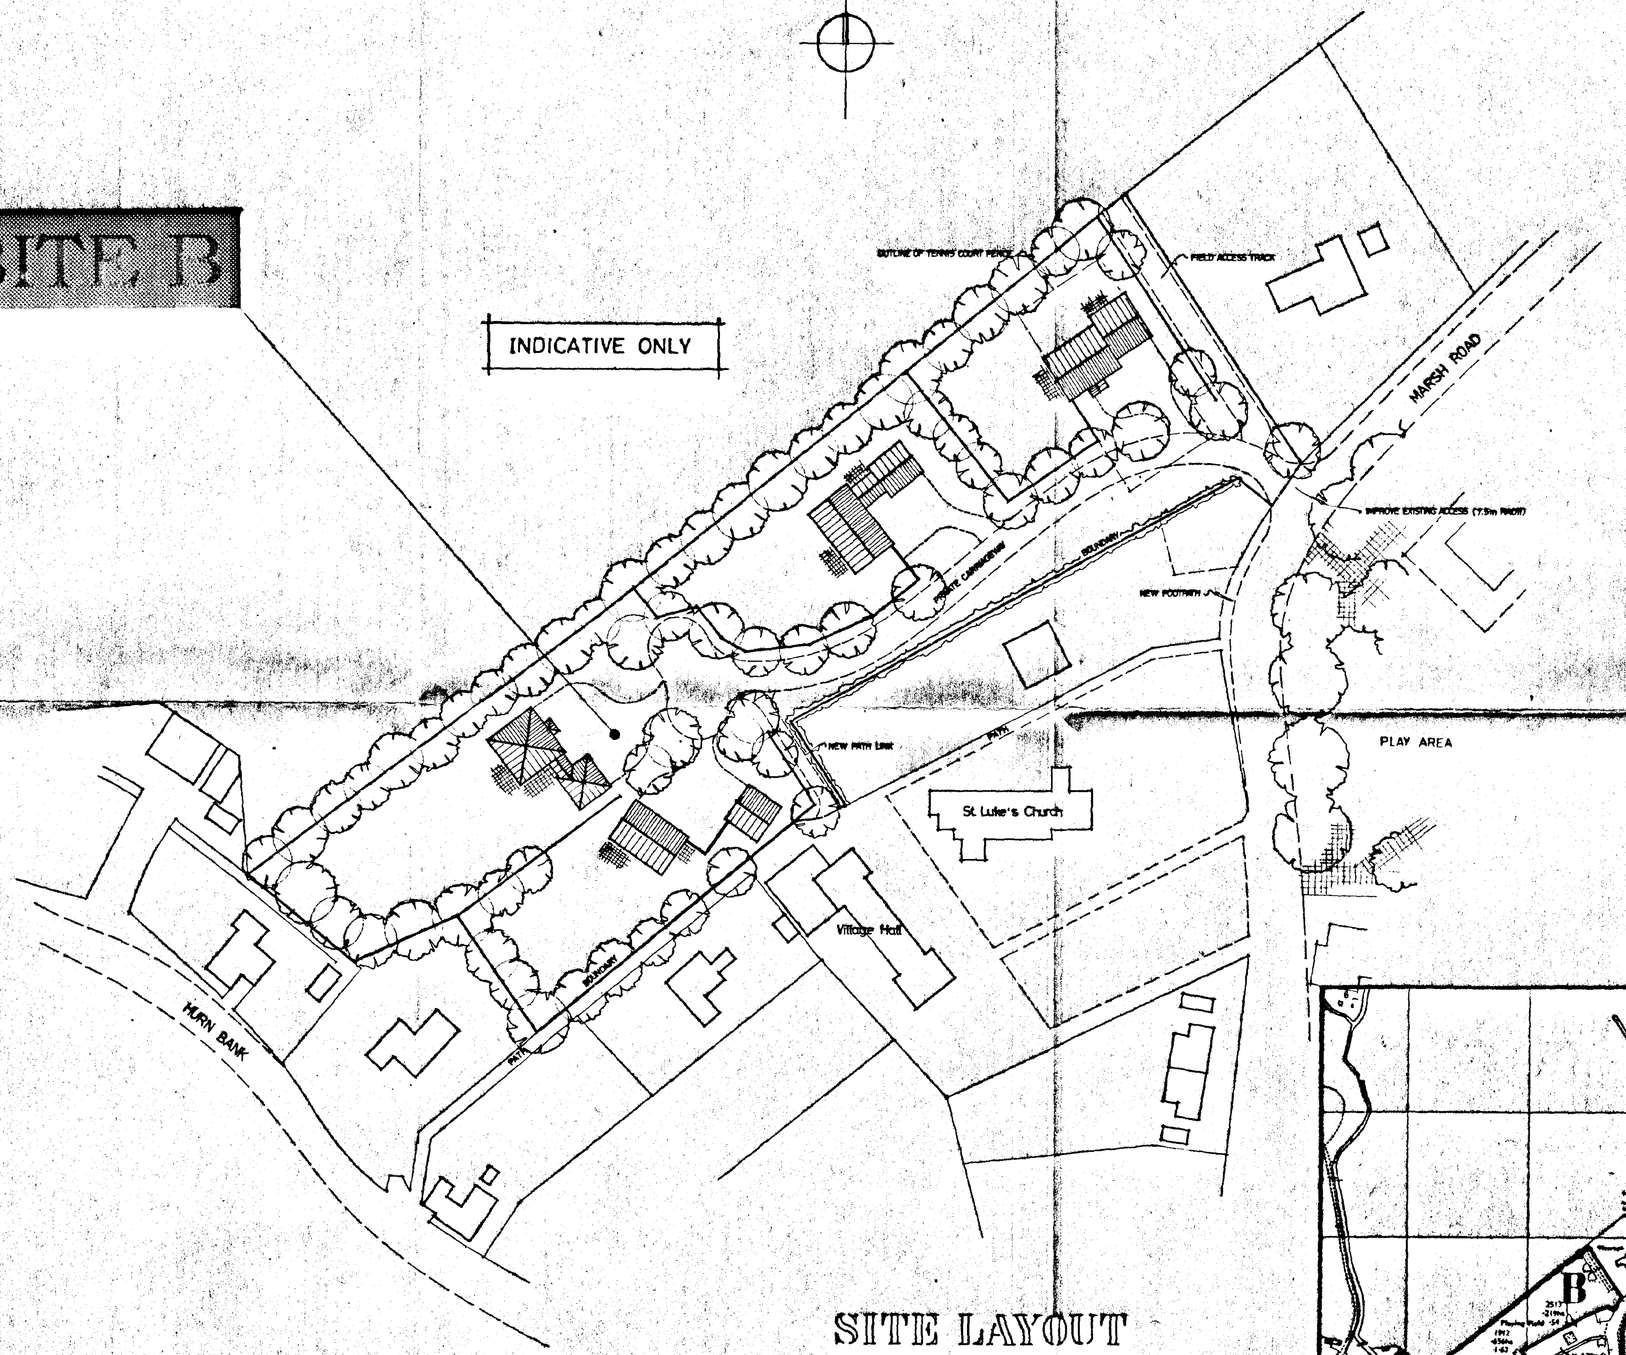


SITE LAYOUT

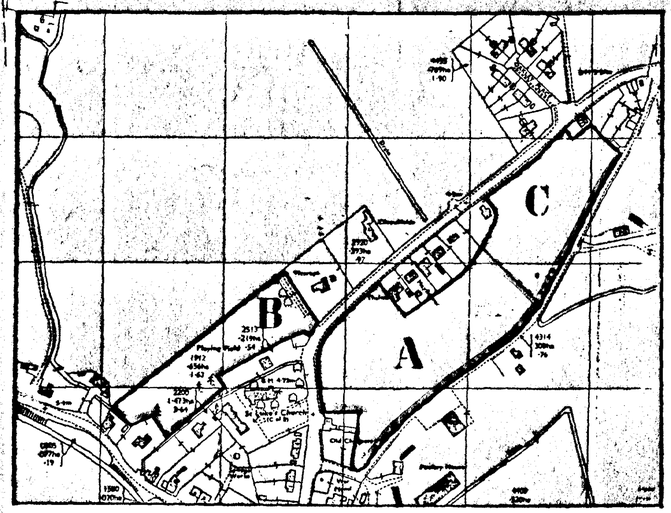


LOCATION PLAN

DETERMINED PLAN

SOUTH HOLLAND DC
HOUSING & PLANNING
11 APR 2000
Ref: 01438/00


**G. R. MERCHANT**
I.ENG AMICE, FIWO,
ARCHITECTURAL, STRUCTURAL
& LAND DRAINAGE CONSULTANT
TEL: HOLBEACH (01406) 490800


PROJECT:
*HOLBEACH HURN*
*VILLAGE GREEN PROJECT*

CLIENT:

SCALES: *1/500 1/2500*

DATE: *MAY 1996*

DRAWING No.: *HH.2*

REVISIONS: