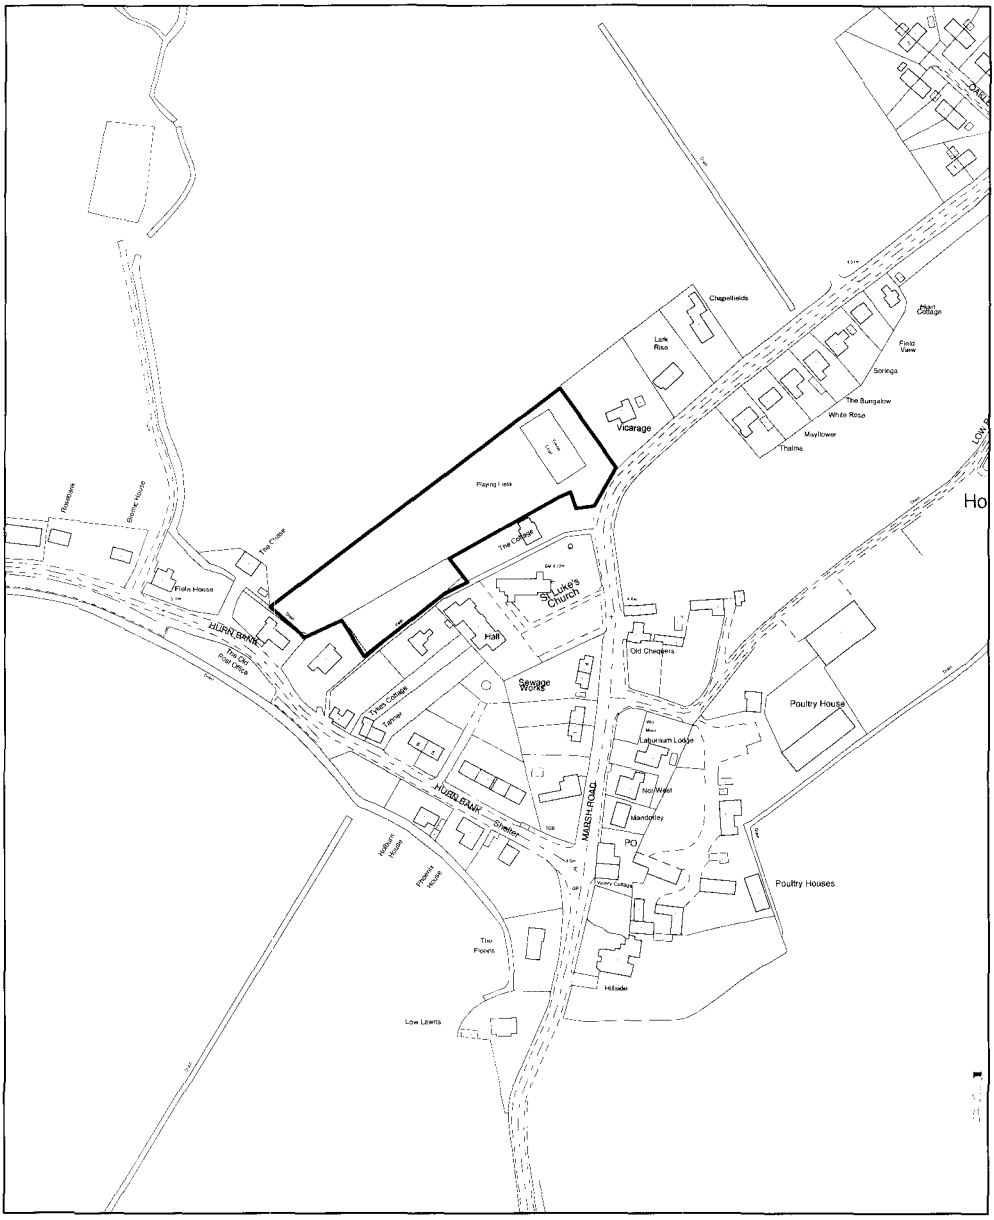


SOUTH HOLLAND DISTRICT COUNCIL

FILE COPY

Planning Application Location Plan
Ward Member Notification


H09/0438/00

Scale: 1:2500

Housing and Planning Services Department

Council Offices, Priory Road, Spalding, Lincolnshire
PE11 2XE

PLEASE DO NOT COPY THIS PLAN
This map is reproduced from Ordnance Survey material with permission of Ordnance Survey on behalf of Her Majesty's Stationery Office (c) Crown copyright. Unauthorised reproduction infringes Crown copyright and may lead to prosecution or civil proceedings. South Holland District Council LA079413 2000

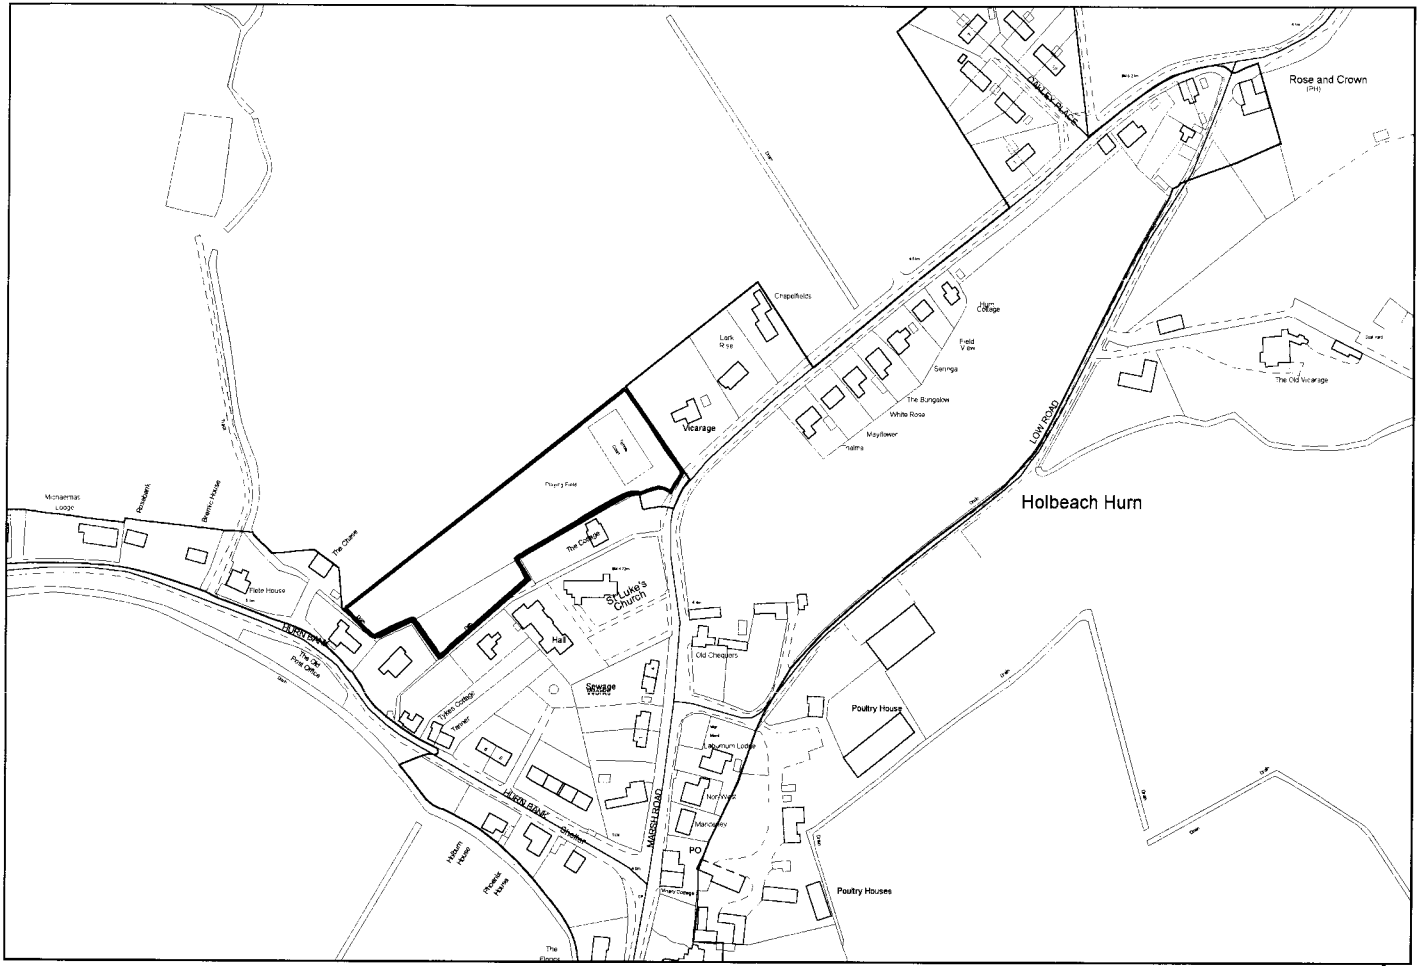

(C) Crown Copyright. South Holland District Council LA 079413

00

TF3927SW

1:2500

Scale
0 15 30 45 60 75 m

N