

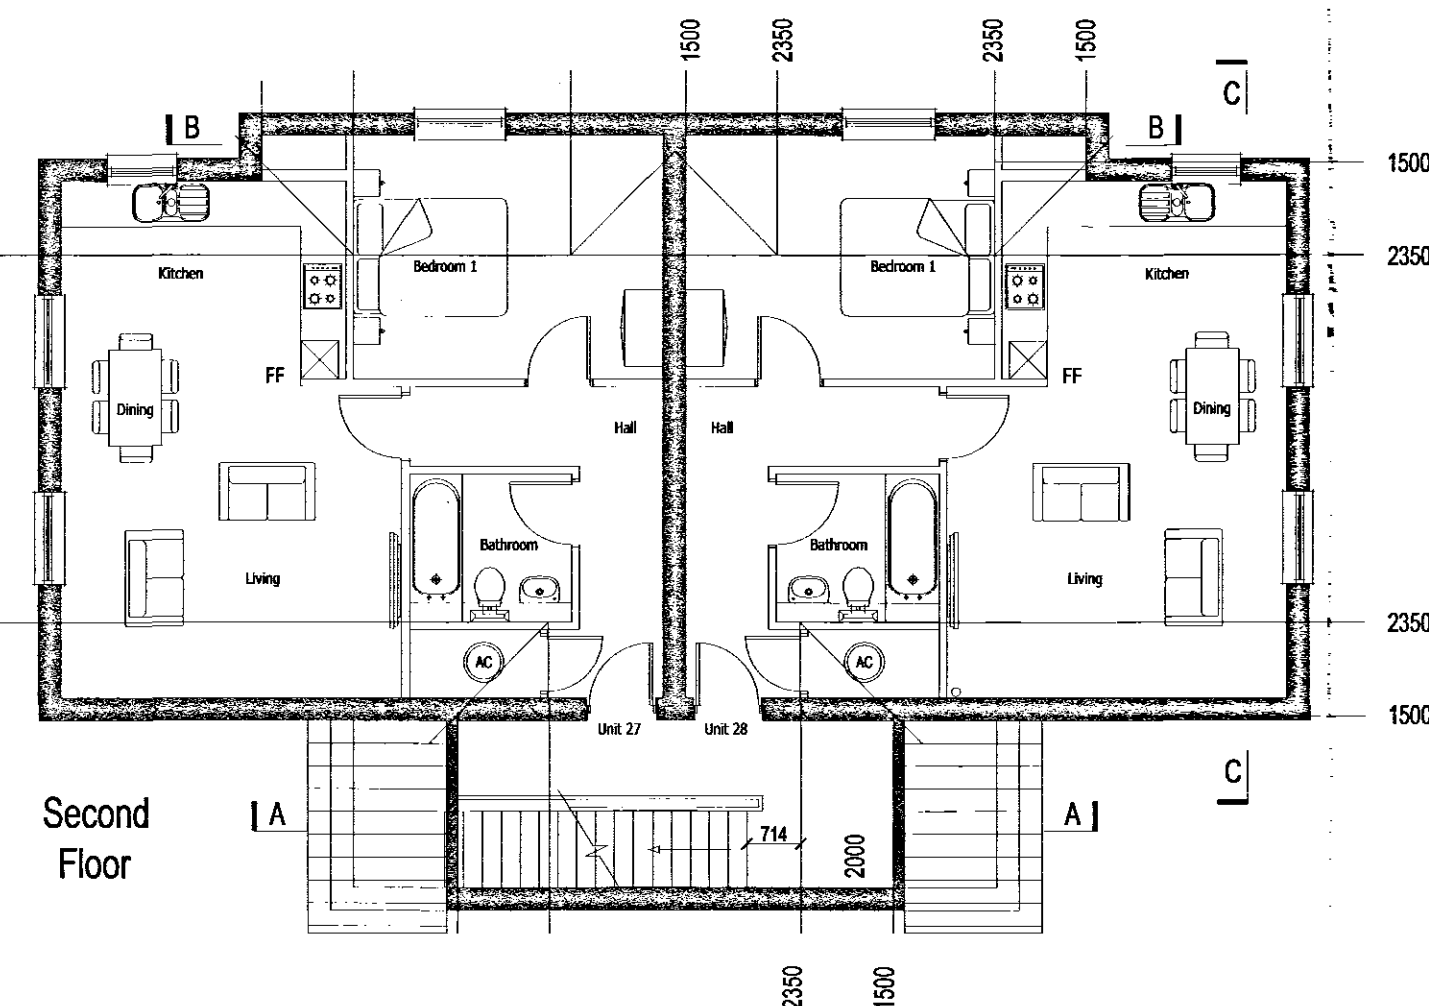
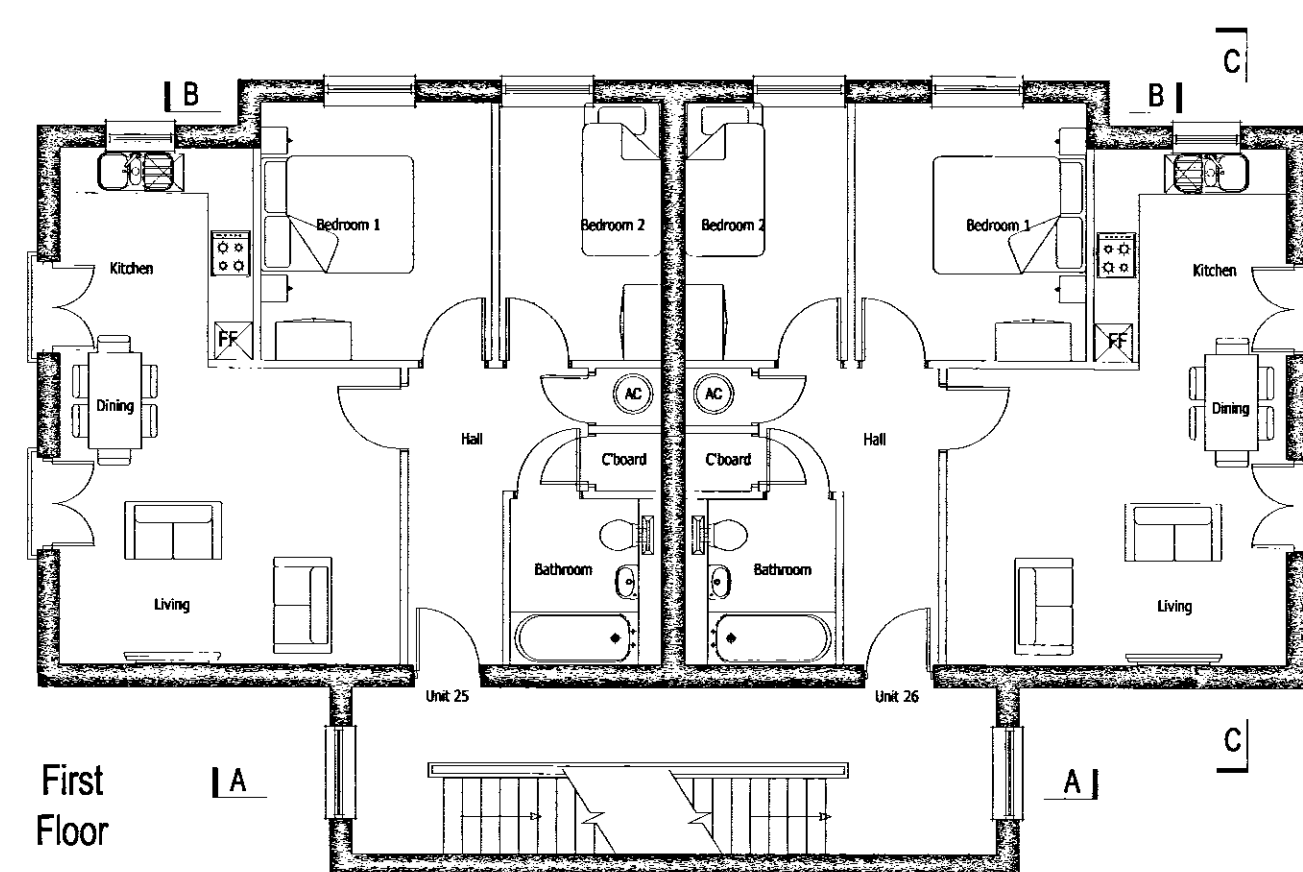


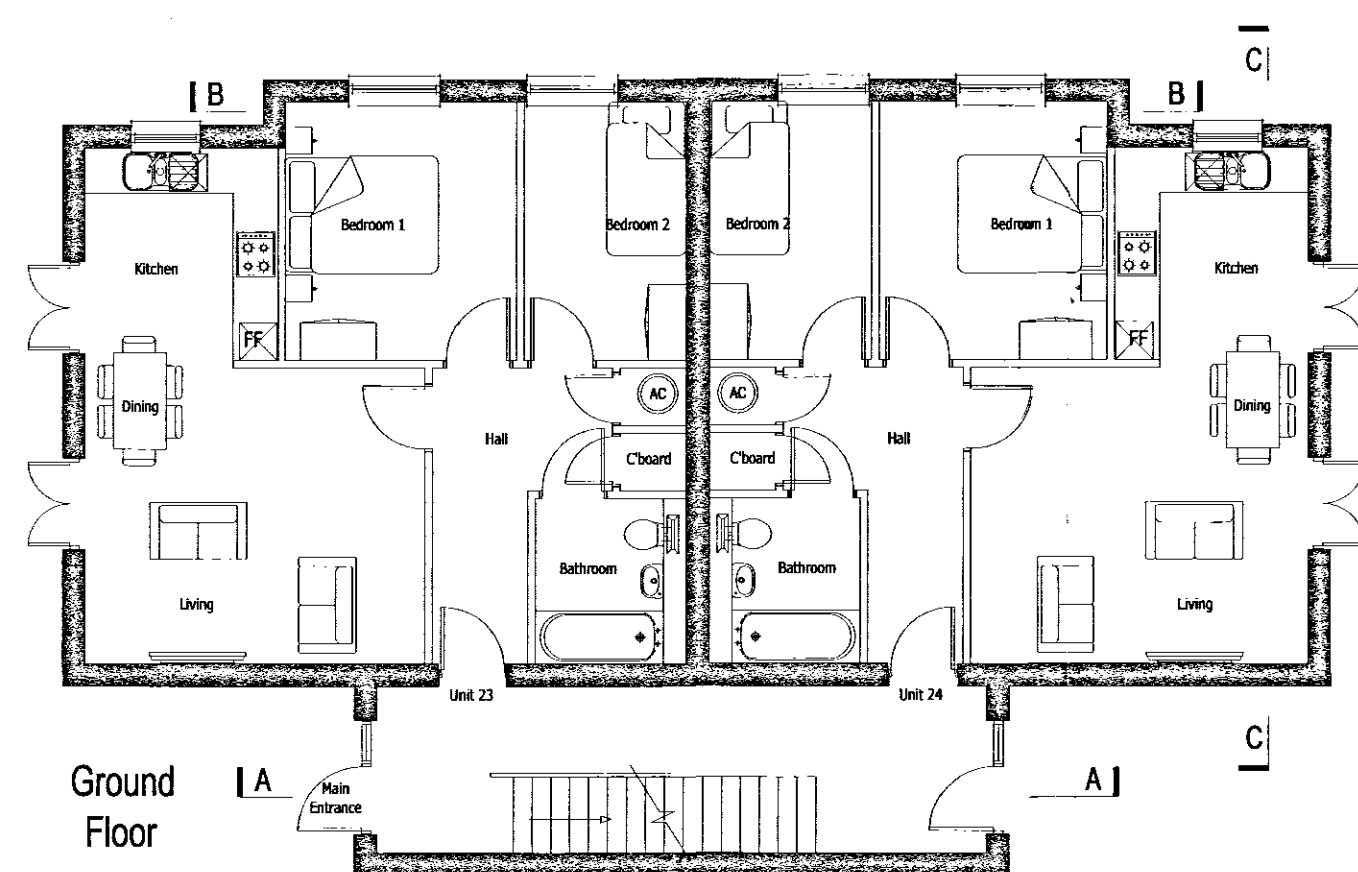

Flats

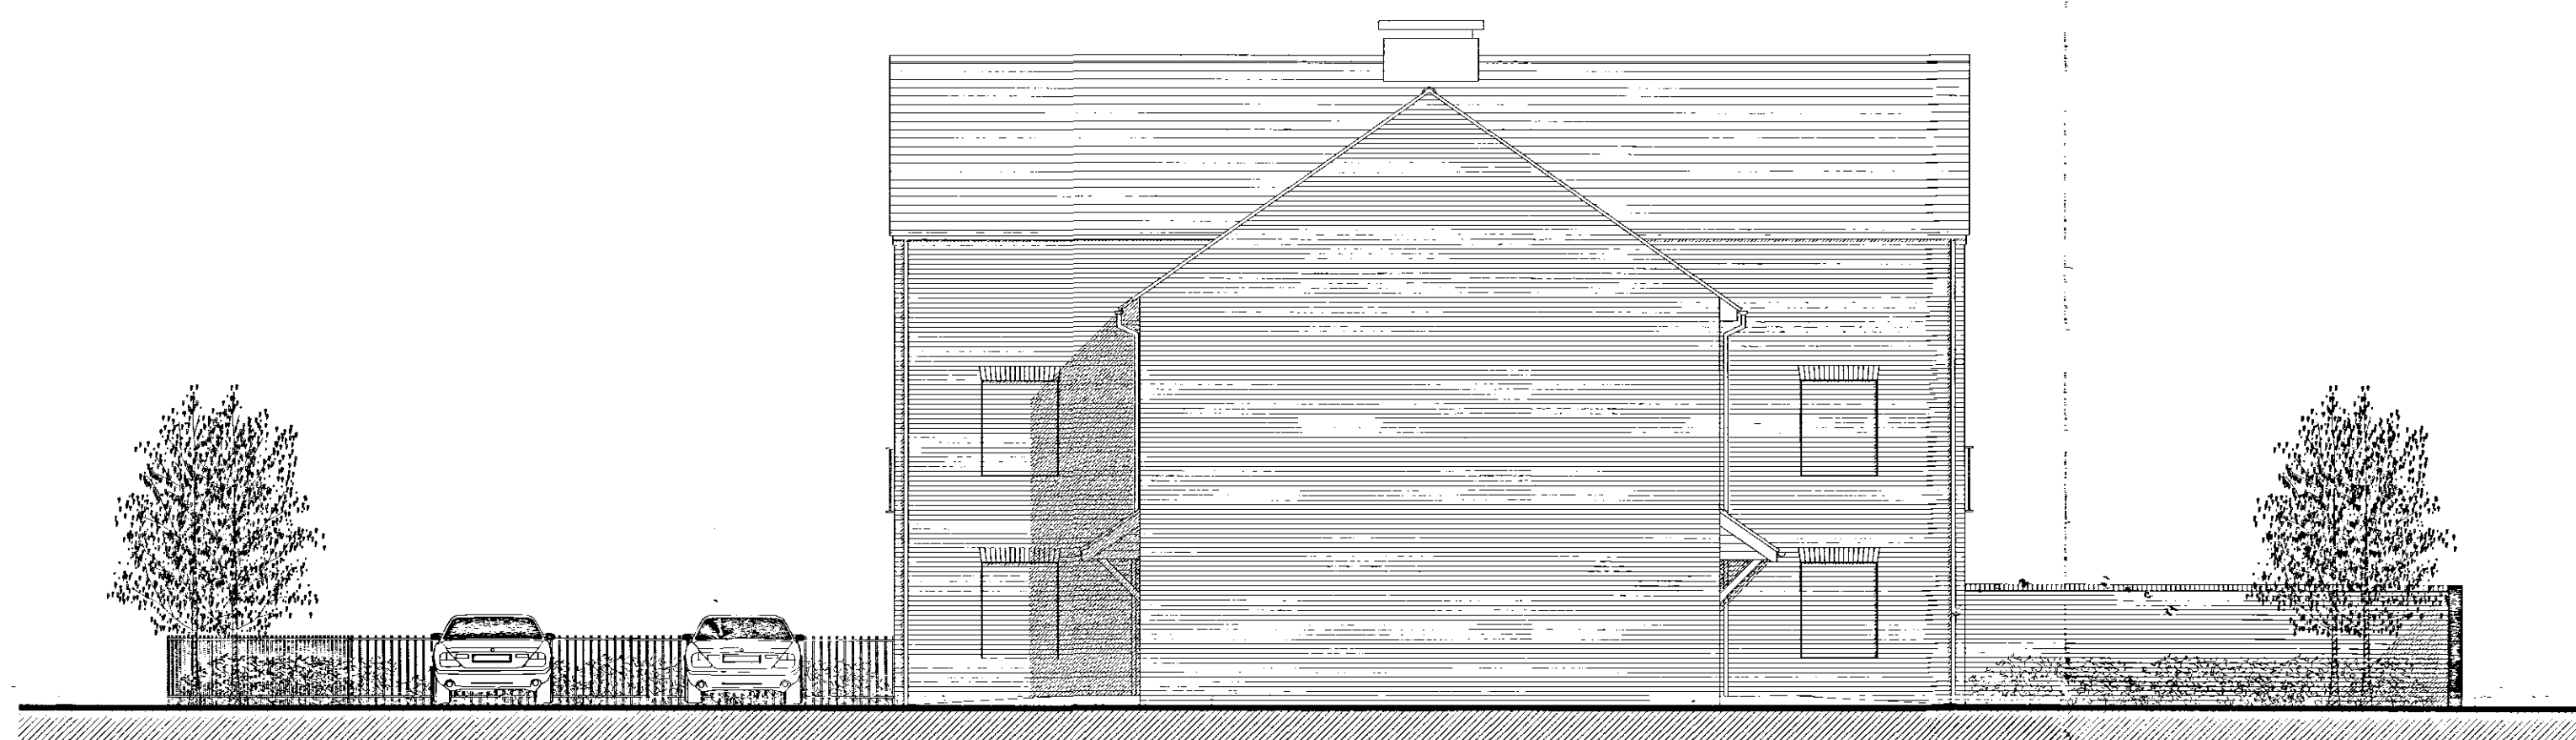

Client:
Hill Residential Ltd
The Mill Building, Harston Mill
Harston, Cambridgeshire

Project:
Barrington Gate
Holbeach
Lincolnshire

Drawing:
Apartment building
plots 23-28

Scale: 1:100 @ A1	Date: 25/01/08	Rev. No.:
Drawn By: NAW	Checked By:	Drawing No: 018-018
CAD Ref:		

THIS DRAWING IS A COPYRIGHT.
All dimensions to be checked on site or in the workshop before work commences.
Only figured dimensions to be worked to. Any discrepancies to be reported to the Architect.