



MATERIALS
WALLS: Buff brickwork to suit local vernacular and off white through colour render
ROOF: Reconstituted slate tiles
WINDOWS: White uPVC casement windows

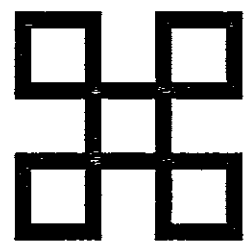

ACCOMADATION SCHEDULE

Unit	Type	Area(m ²)
23	2b3p	61
24	2b3p	61
25	2b3p	61
26	2b3p	61
27	1b2p	60
28	1b2p	60

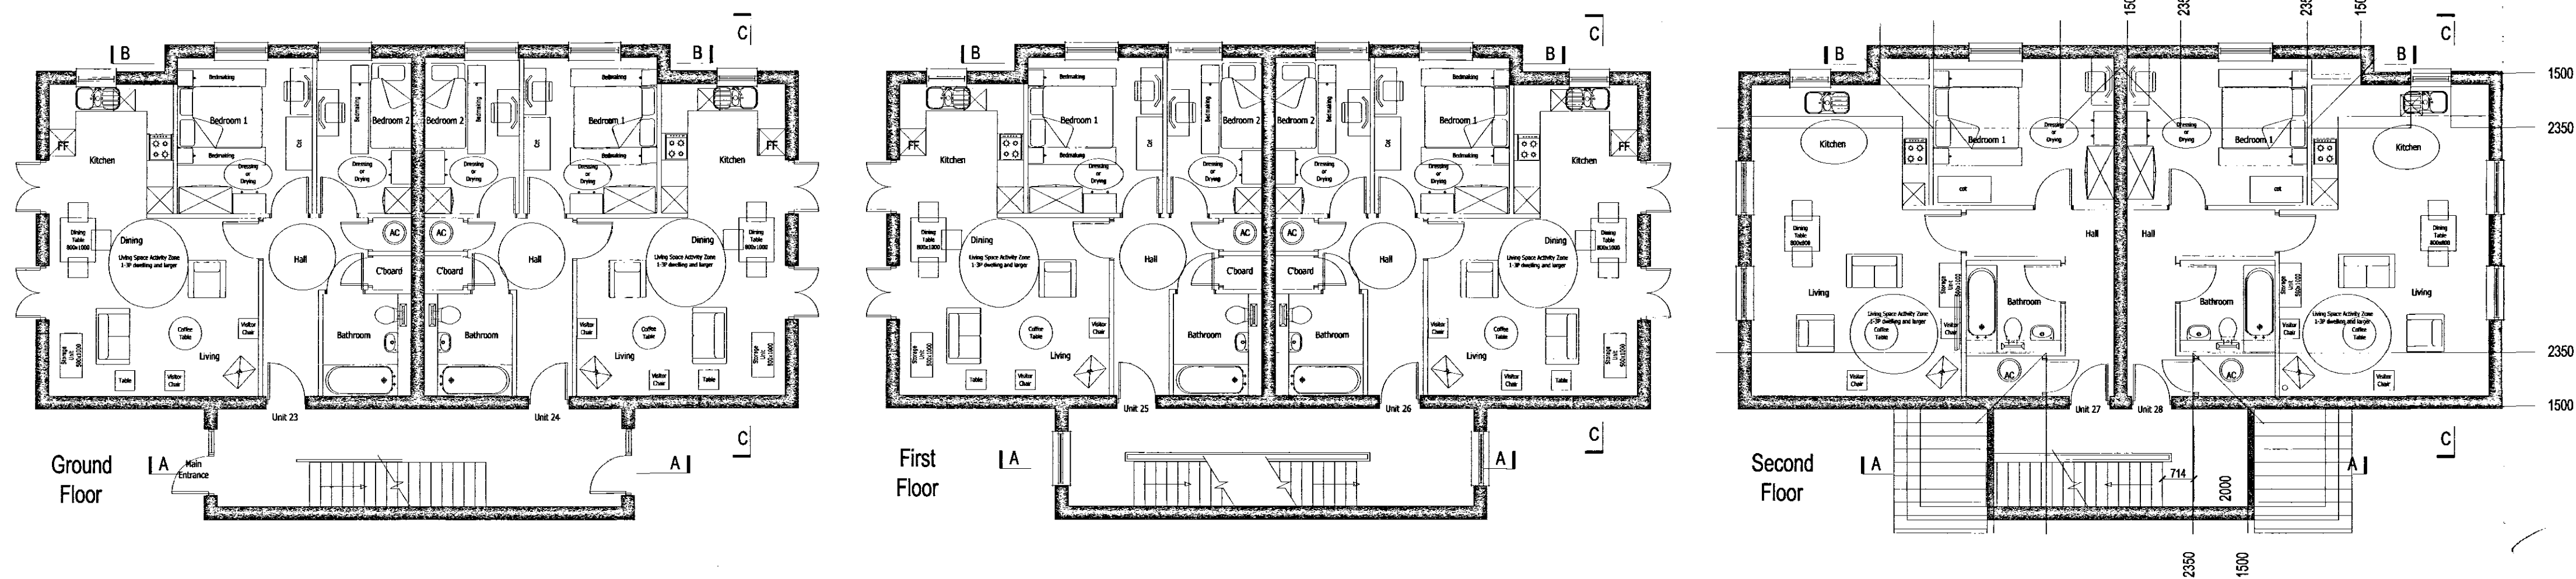

Hill Residential

Client:
Hill Residential Ltd
The Mill Building, Harston Mill
Harston, Cambridgeshire

Project:
Barrington Gate
Holbeach
Lincolnshire

Drawing:
Apartment building
plots 23-28

Scale: 1:100 @ A1
Date: 25/01/08
Drawn By: NAW
Checked By:
Drawing No: 018-017
Rev. No: A
CAD Ref:

THIS DRAWING IS A COPYRIGHT
All dimensions to be checked on site or in the workshop before work commences.
Any unfigured dimensions to be worked to. Any discrepancies to be reported to the Architect.

**DETERMINED
PLAN**