

NEW ACCESS (SITE 'C')
 VISIBILITY SPLAYS
 2.4 METRES X 90M (SOUTH WEST) X 71M (NORTH EAST)
 AS APPROVED ON PREVIOUS APPLICATIONS
 3 METRE CARRIAGEWAY - 10.5 METRE RADII

SITE A

SITE C

TO NEW HOUSING

TO VILLAGE HALL

MARSH ROAD

LOW ROAD

RECREATIONAL AREA

INDICATIVE LAYOUTS

PLAY AREA


TENNIS

CHANGING FACILITIES

SITE LAYOUT

VEHICULAR ACCESS

HIGHWAY IMPROVEMENTS
 Widen Low Road to 5.0 metres as detailed to LCC Highways Department
 requirements and extend white lines to access to the site.

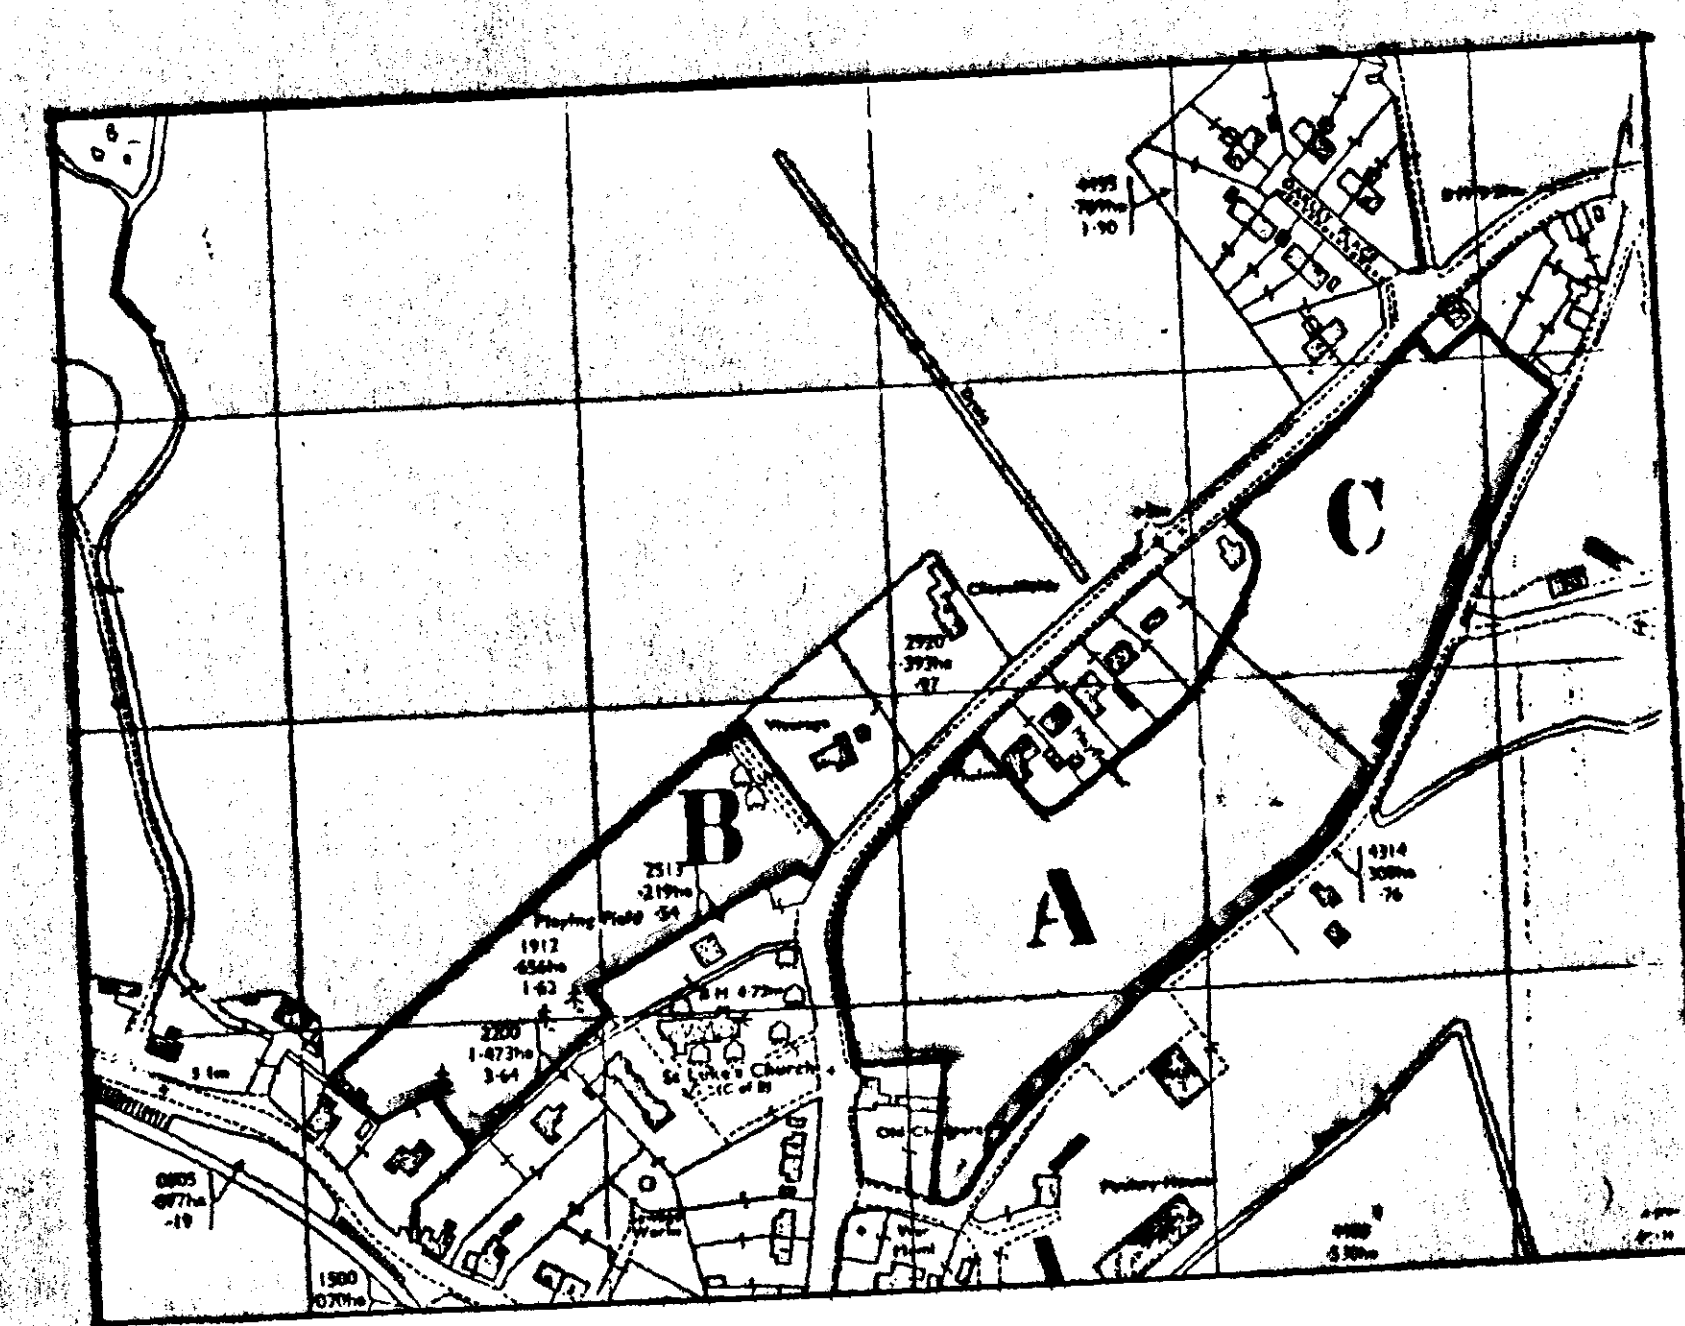

LOCATION PLAN

DETERMINED
 PLAN

SOUTH HOLLAND DC
 HOUSING & PLANNING
 11 APR 2000
 Ref: 0130100

G. R. MERCHANT
 LEUNG AMICE, FWO.
 ARCHITECTURAL, STRUCTURAL
 & LAND DRAINAGE CONSULTANT
 TEL: HOLBEACH (01406) 490800

PROJECT:
 HOLBEACH HURN
 VILLAGE GREEN PROJECT

CLIENT:

SCALE: 1/500 1/2500 DATE: MAY 1996

DRAWING No.: HH1B

REVISIONS: