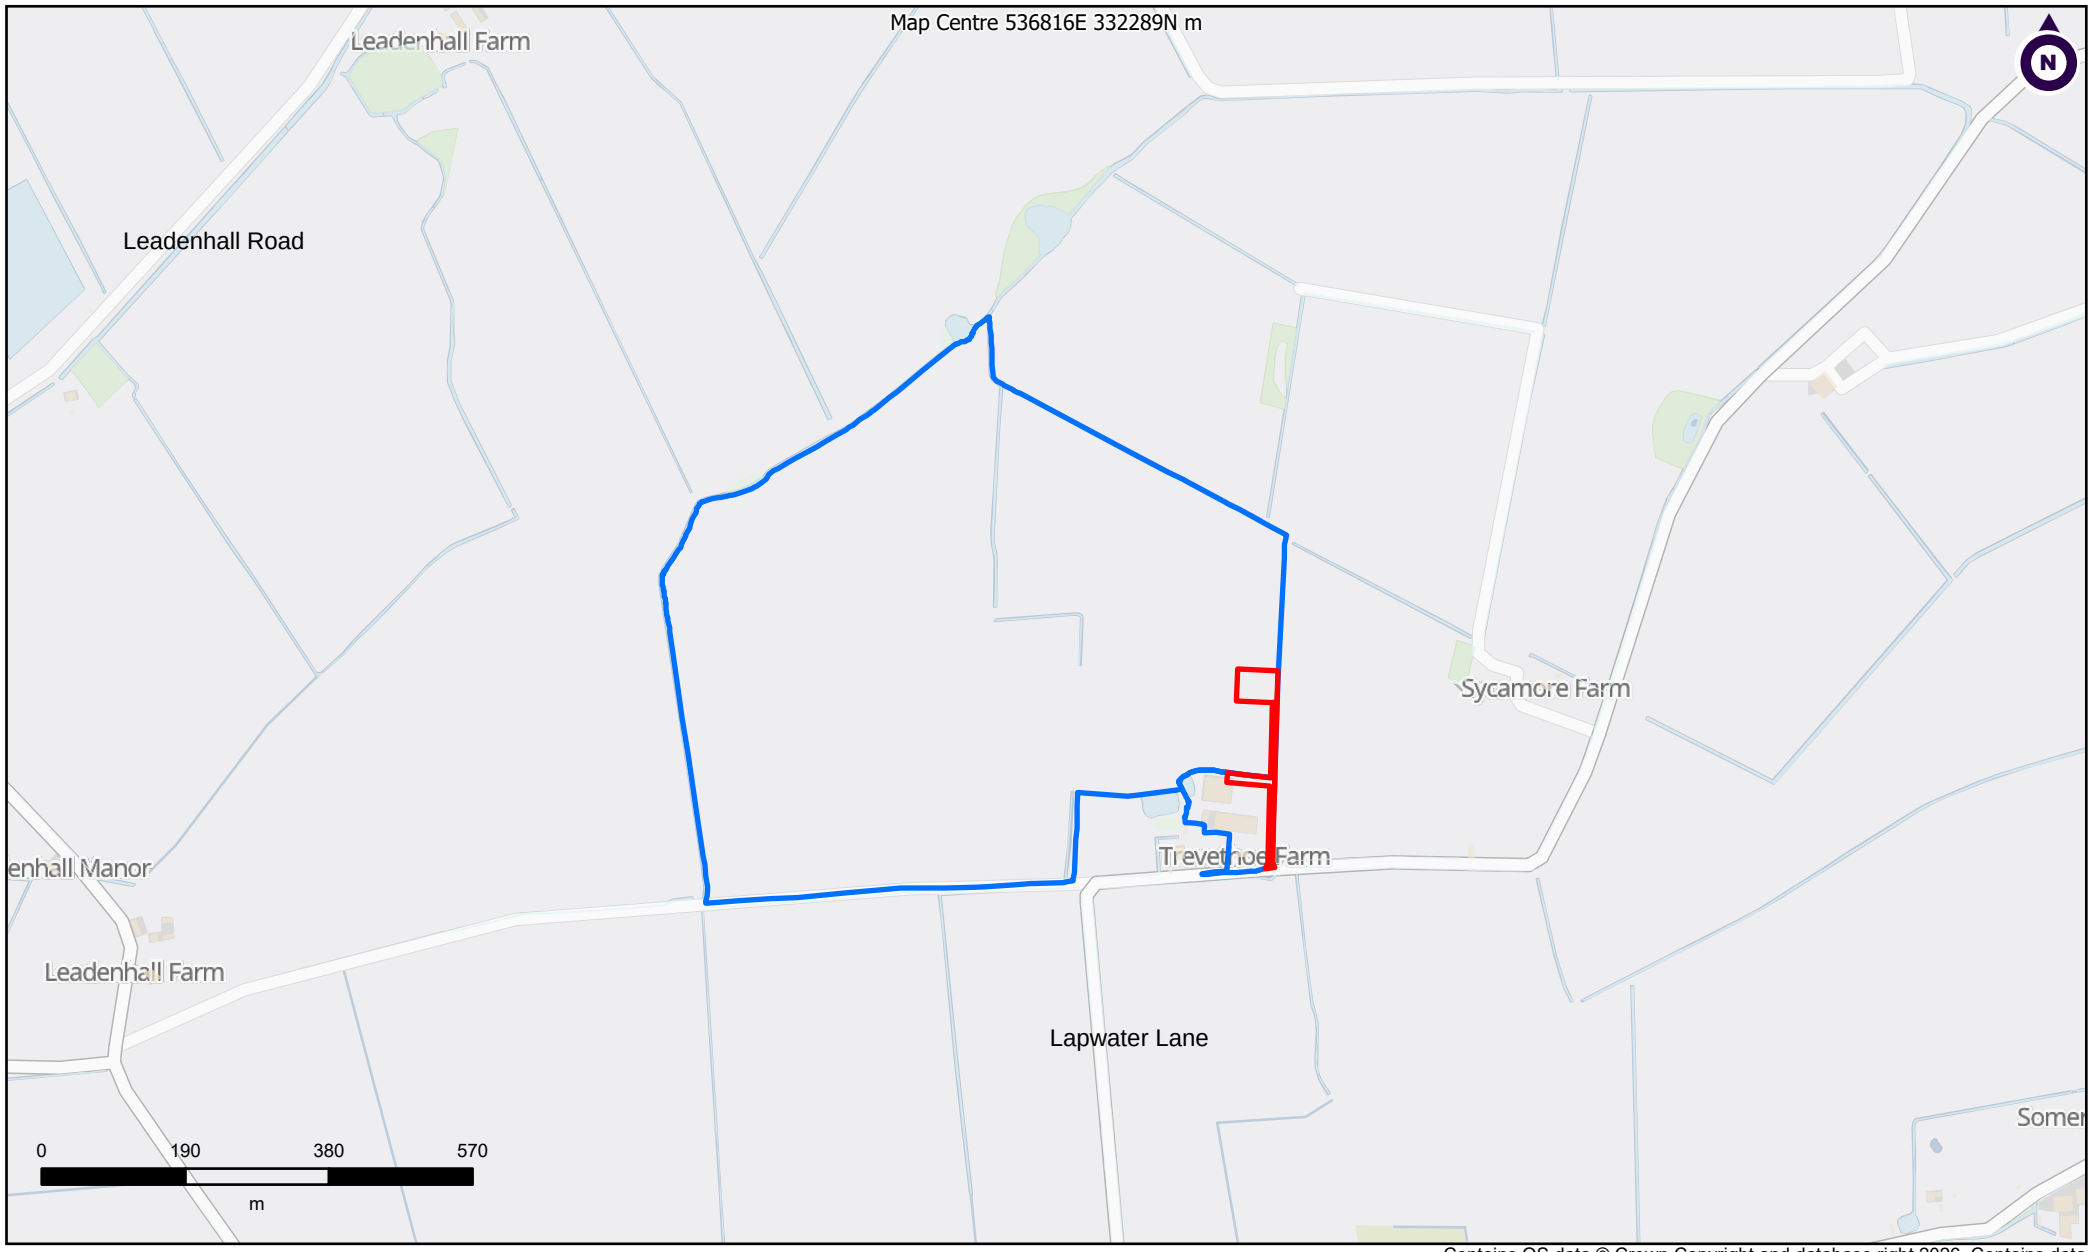


Contains OS data © Crown Copyright and database right 2026. Contains data

Client: The Crown Estate

Project: Trevethoe Farm

Title: Site Location Plan

Scale 1:10,000 @A4 Date: 4/1/2026

Drawn By: Dwg no:

Carter Jonas
Two Snow Hill, Birmingham, B4 6GA
T: 0121 794 6250
carterjonas.co.uk

OS Copyright: OS100004458