SCALE 1/100.

N

GARDEN.

EXISTING HAWTHORN HEDGE.

15 m

PROPOSED BUILDING.

9 m

1m

4.45 m

EXISTING BUILDINGS

SLUICE ROAD.

SCALE 1 - 100.

4.5m.

ROAD ENTRANCE TO FARM 9 M WIDE EXISTING

DETERMINED


EAST END VIEW.

SHDC
Planning & Development
15 APR 2002
Ref 0441/02

SCALE 1/50

EXISTING.

PROPOSED

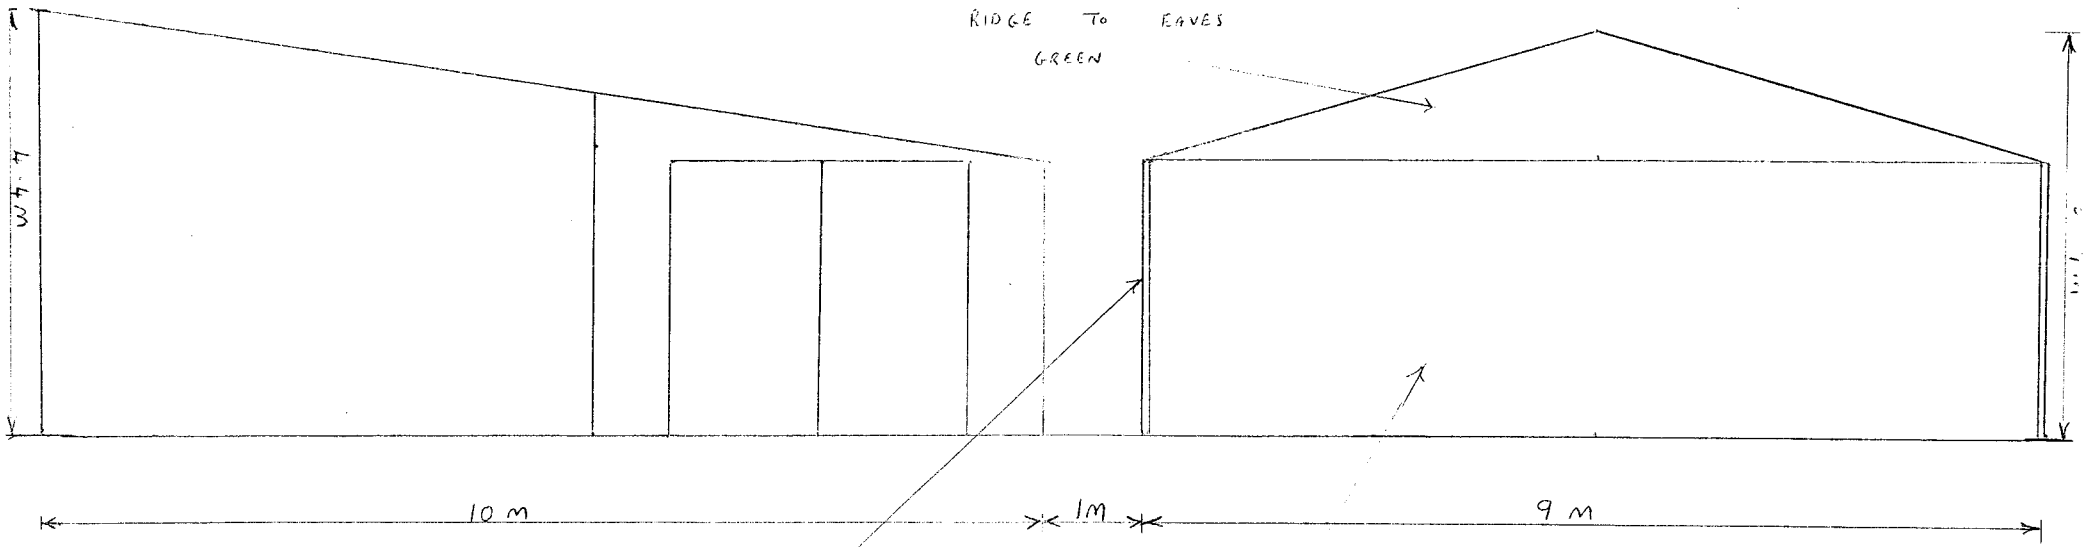

APPROVED
PLAN