
N

W E

S


KEY

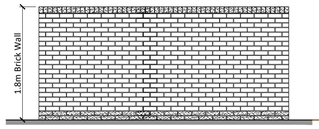


BOUNDARY TYPE - W
1.8m Brick Wall




BOUNDARY TYPE - KR
Knee Rail

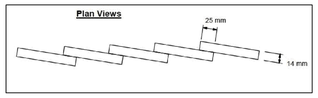


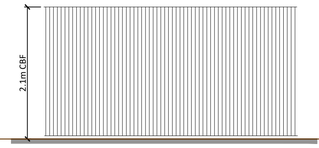


BOUNDARY TYPE - ACBF
2.1m Acoustic Close Boarded Fence
MINIMUM SURFACE DENSITY 10KG/M², MIN. THICKNESS 14MM, MIN. OVERLAP 25MM
(see detail below)

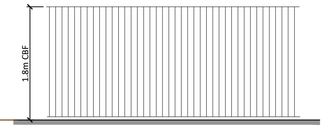


BOUNDARY TYPE - CBF
1.8m Close Boarded Fence

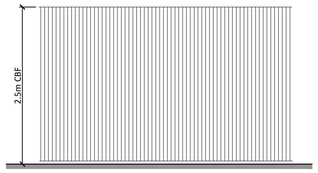


BOUNDARY TYPE - ACBF
2.5m Acoustic Close Boarded Fence
MINIMUM SURFACE DENSITY 10KG/M², MIN. THICKNESS 14MM, MIN. OVERLAP 25MM
(see detail below)

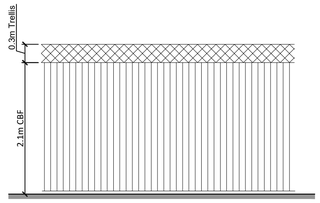

BOUNDARY TYPE - CBF
2.1m Close Boarded Fence + 0.3m Trellis

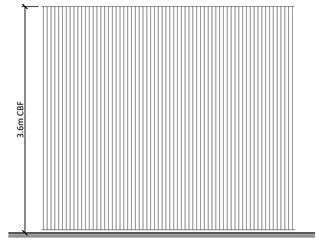

BOUNDARY TYPE - ACBF
3.6m Acoustic Close Boarded Fence
MINIMUM SURFACE DENSITY 10KG/M², MIN. THICKNESS 14MM, MIN. OVERLAP 25MM
(see detail below)

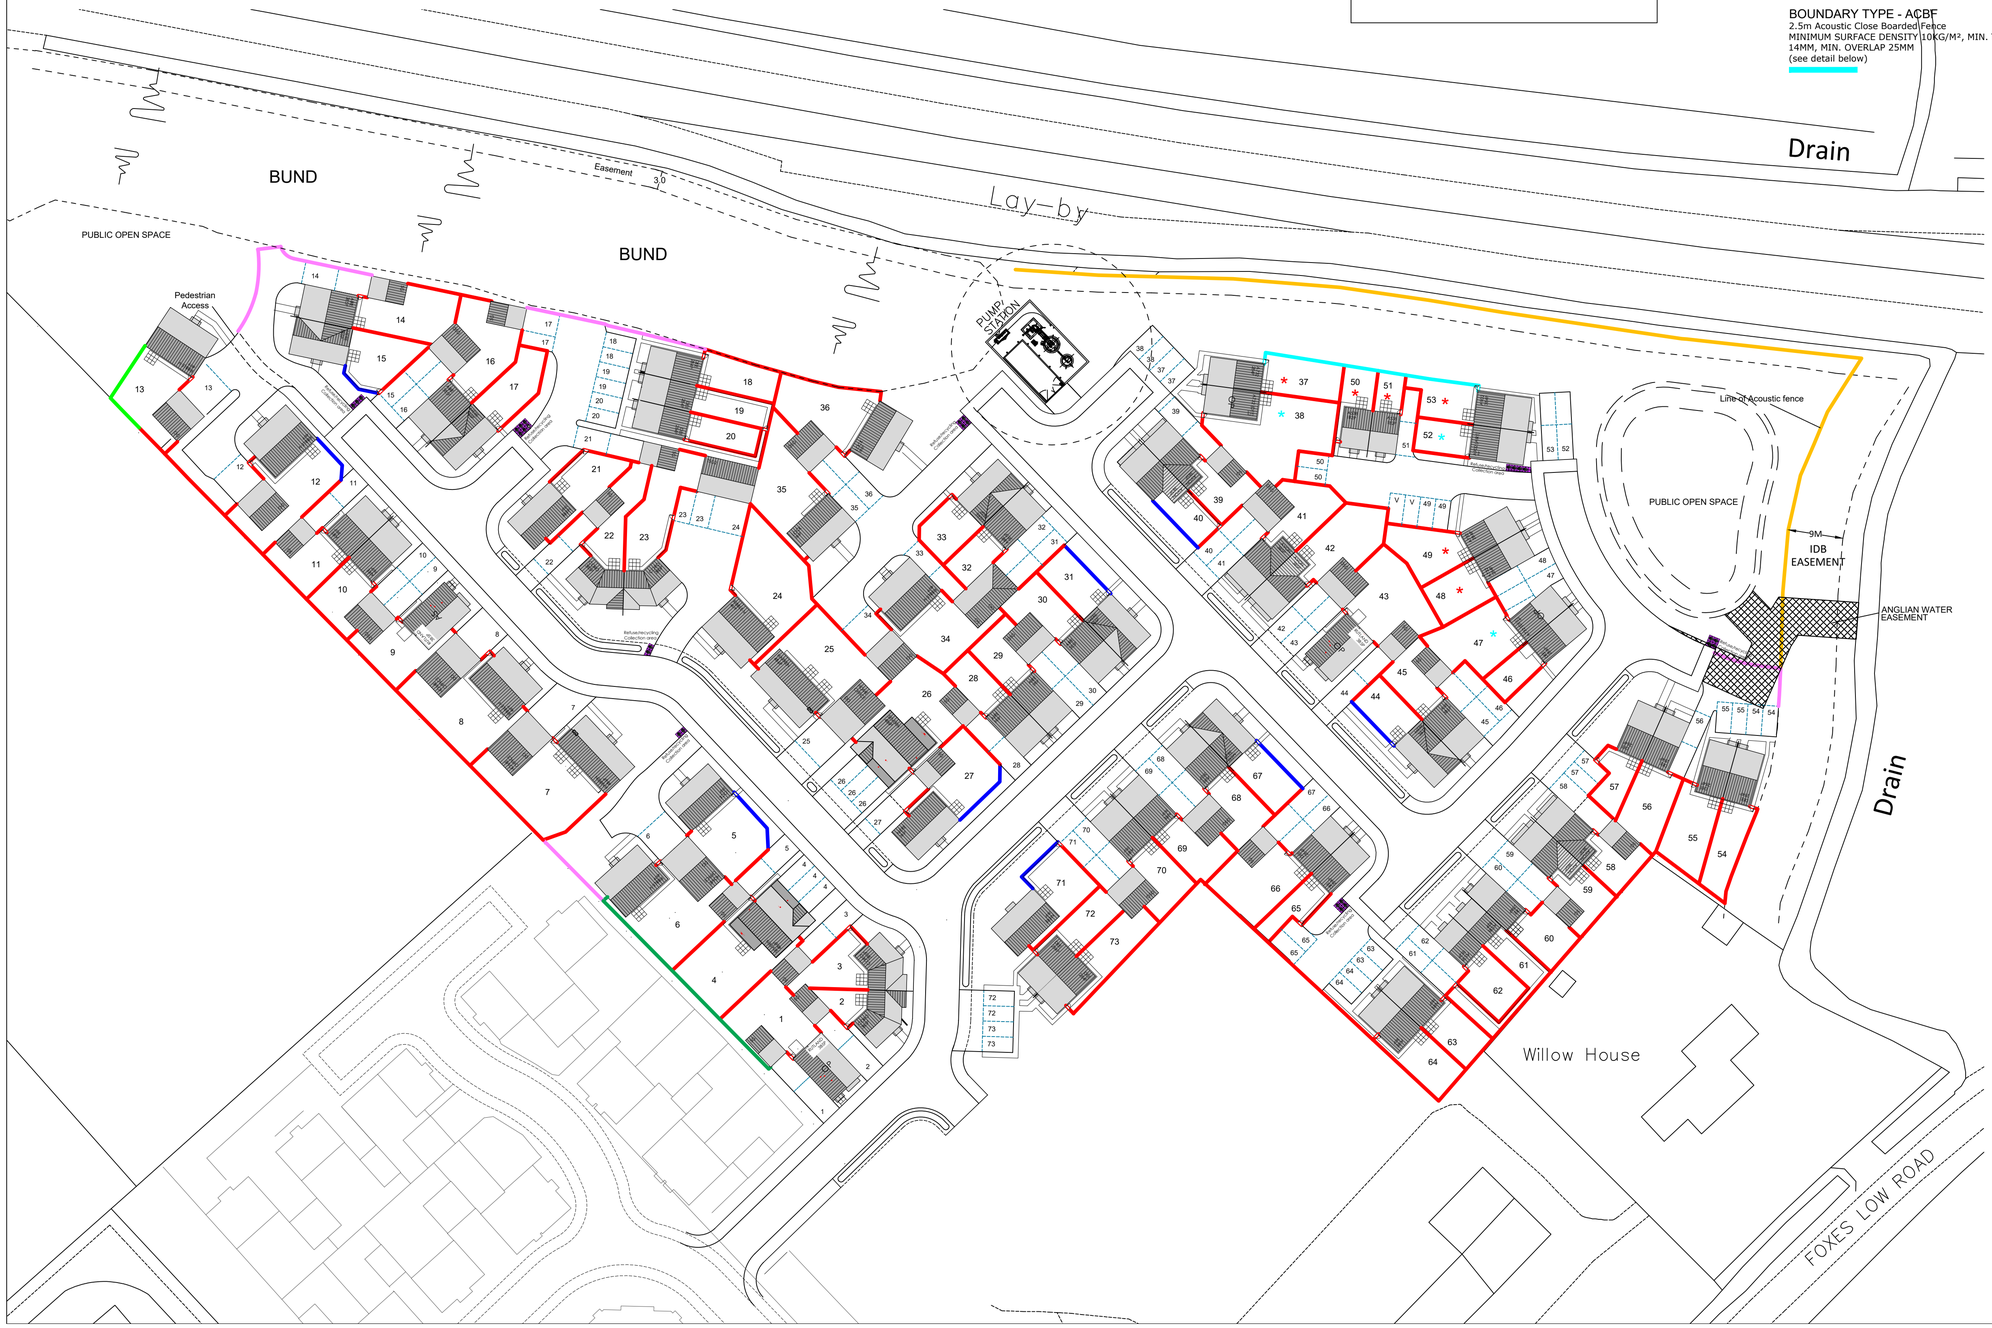

REV	DATE	DESCRIPTION
O	24.06.2022	2.1m FENCE ADDED TO PLOTS 1,4 AND 6.
N	20.04.2022	PLOTS 7-13 FENCE LINE MOVED, BOUNDARY RED LINE ALTERED TO MATCH TITLE PLAN
M	14.02.2022	PLOTS 74-81 REMOVED
L	22.11.2021	PLOTS 48 TO 53 REPLANNED
K	08.09.2021	PLOTS 37 & 38 CHANGED TO 2 BEDS, LINK ROAD REMOVED
J	31.08.2021	AFFORDABLE MIX UPDATED
H	12.08.2021	SITE BOUNDARY REMOVED TO PROVIDE CLARITY ON BOUNDARY TREATMENTS, BIN COLLECTION POINTS REVISED PLOT 5 & 22-23, FUTURE ACCESS TO ADJACENT DEVELOPMENT INDICATED
G	19.07.2021	UPDATED FOLLOWING PLANNING COMMENTS
F	24.06.2021	PLOT 61 & 62 CHANGED TO A538
E	04.06.2021	PLOT 81 CHANGED TO RICHMOND
D	02.06.2021	BOUNDARY WALLS AMENDED
C	01.06.2021	PLOT NUMBERS REDUCED TO 81
B	25.05.2021	ADDITIONAL 9 PLOTS ADDED
A	18.05.2021	PLOT 1 GARAGE AMENDED

ASHWOOD HOMES
1 Goodison Road, Lincs Gateway Business Park,
Spalding, Lincs, PE12 6FY **T: 01406 490590**

PROJECT:
PROPOSED RESIDENTIAL DEVELOPMENT AT LAND EAST OF CHAFFINCH WAY HOLBEACH

DRAWING TITLE:
BOUNDRAY TREATMENT

SCALE: 1:500 @ A1	DATE: 9.06.2022
DRAWN: AR	REV: O

DRAWING No:
75 - BT - 01