
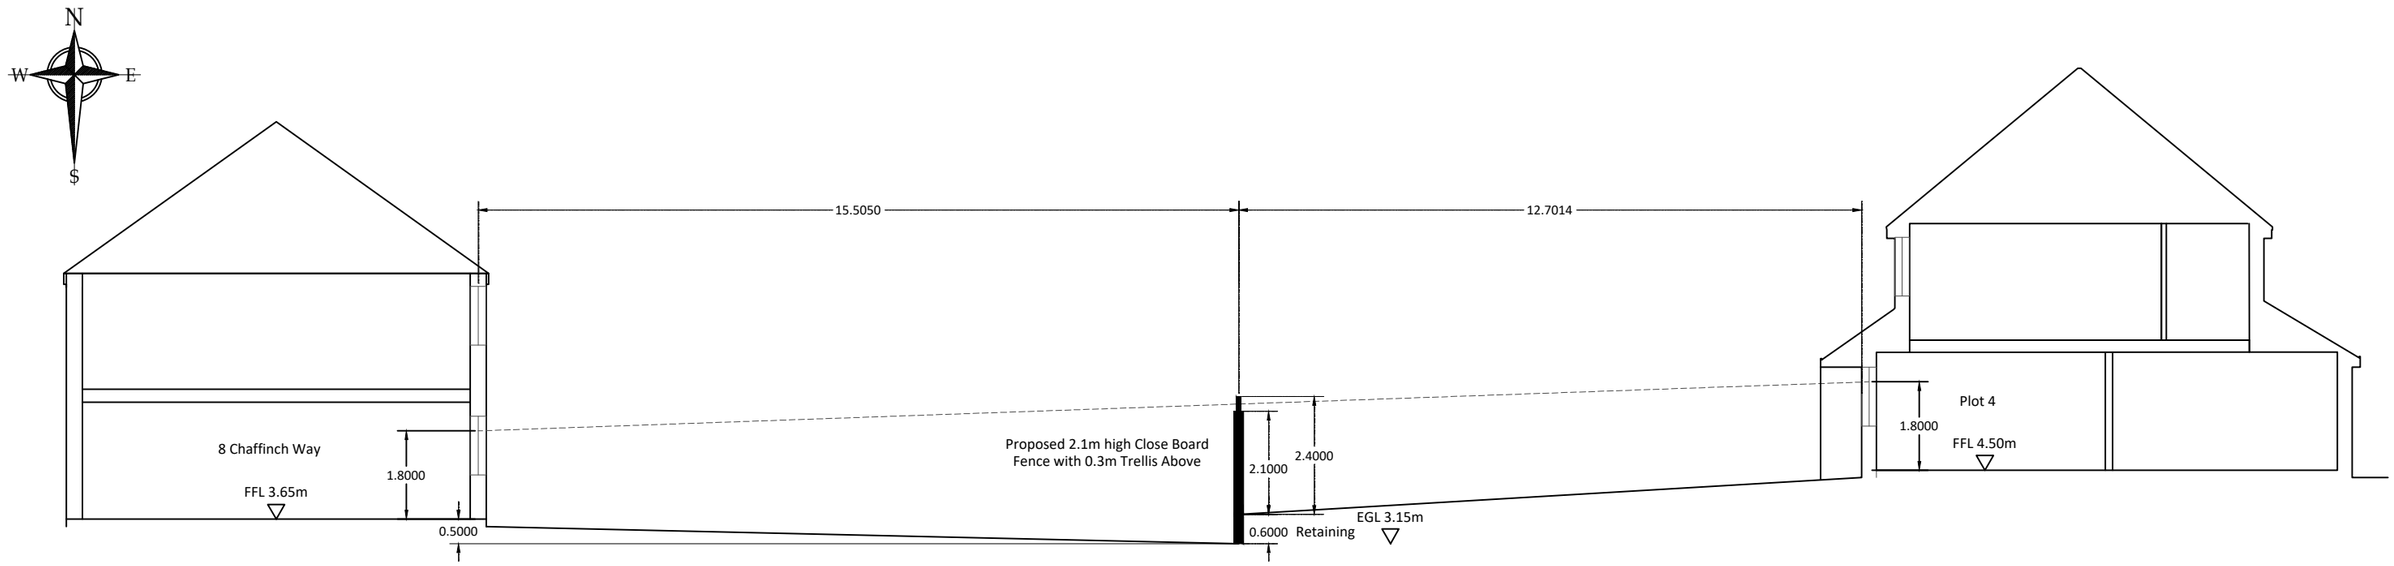


SECTION THROUGH PLOT 4 AND 8 CHAFFINCH WAY, HOLBEACH

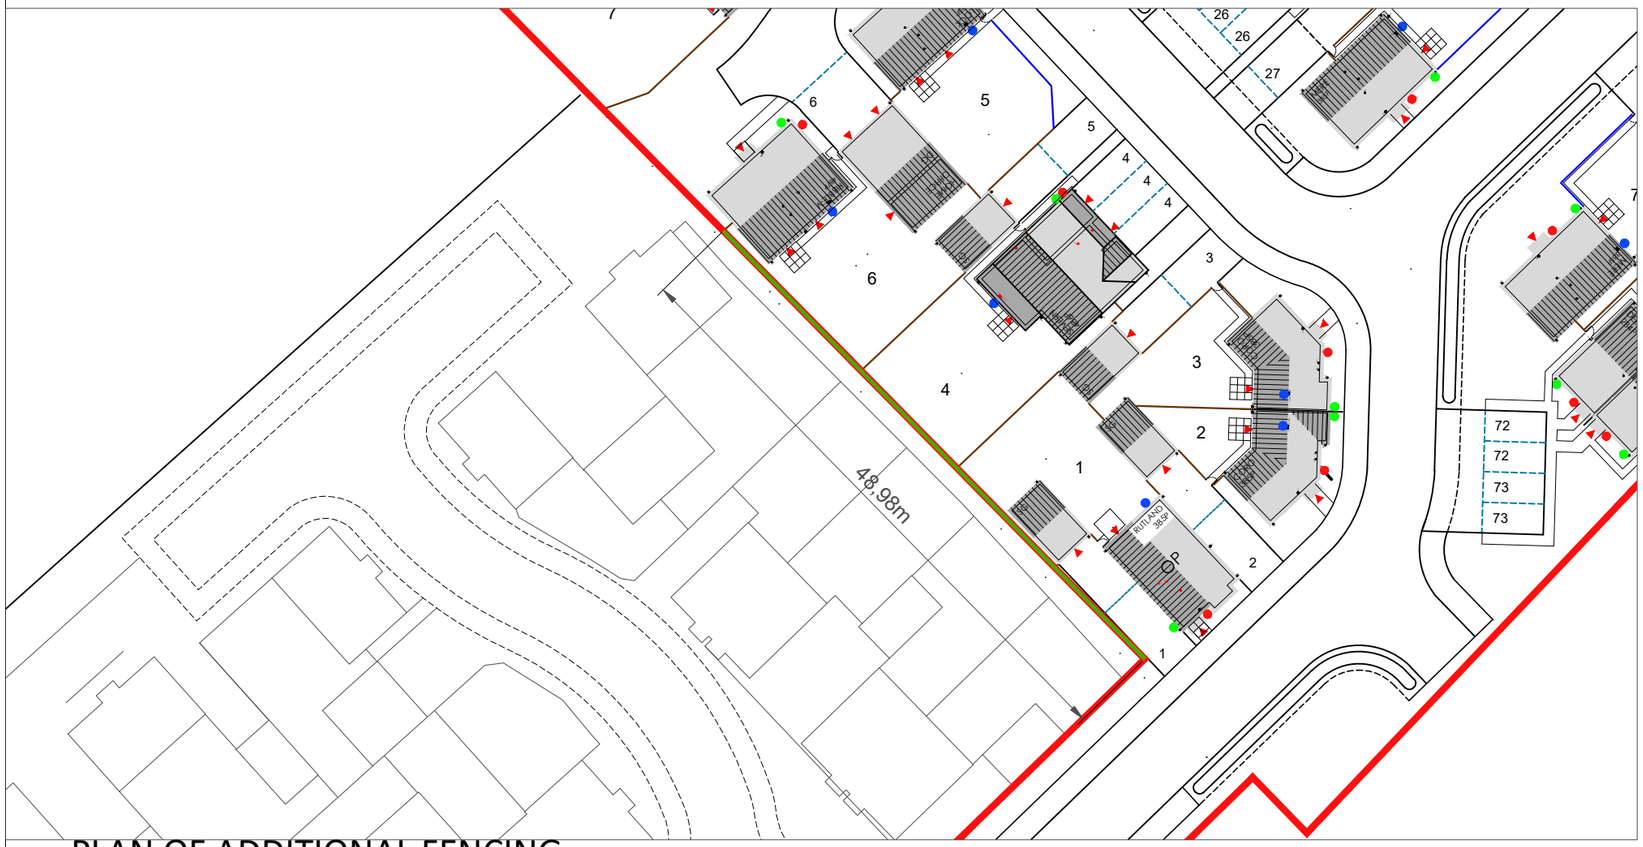

Additional 0.3m trellis to sit ontop of 2.1m close board fence. 2.4m Overall

PLAN OF ADDITIONAL FENCING

Rev.	Date	Description
A	09.06.2022	Additional notes added to section. 0.3m trellis added.

ASHWOOD HOMES
1 Goodison Road, Lincs Gateway Business Park,
Spalding, Lincs, PE12 6FY **T: 01406 490590**

PROJECT:
Proposed Residential Development at Balmoral Way Phase 2

DRAWING:
Site Section - Plot 4

SCALE: 1:125@A3 DRAWN: GB

DATE: JUNE.2022 REVISION: A

DRAWING No: 075-SS-01